


EXISTING SECTION AA 1:200

EXISTING SECTION BB 1:200

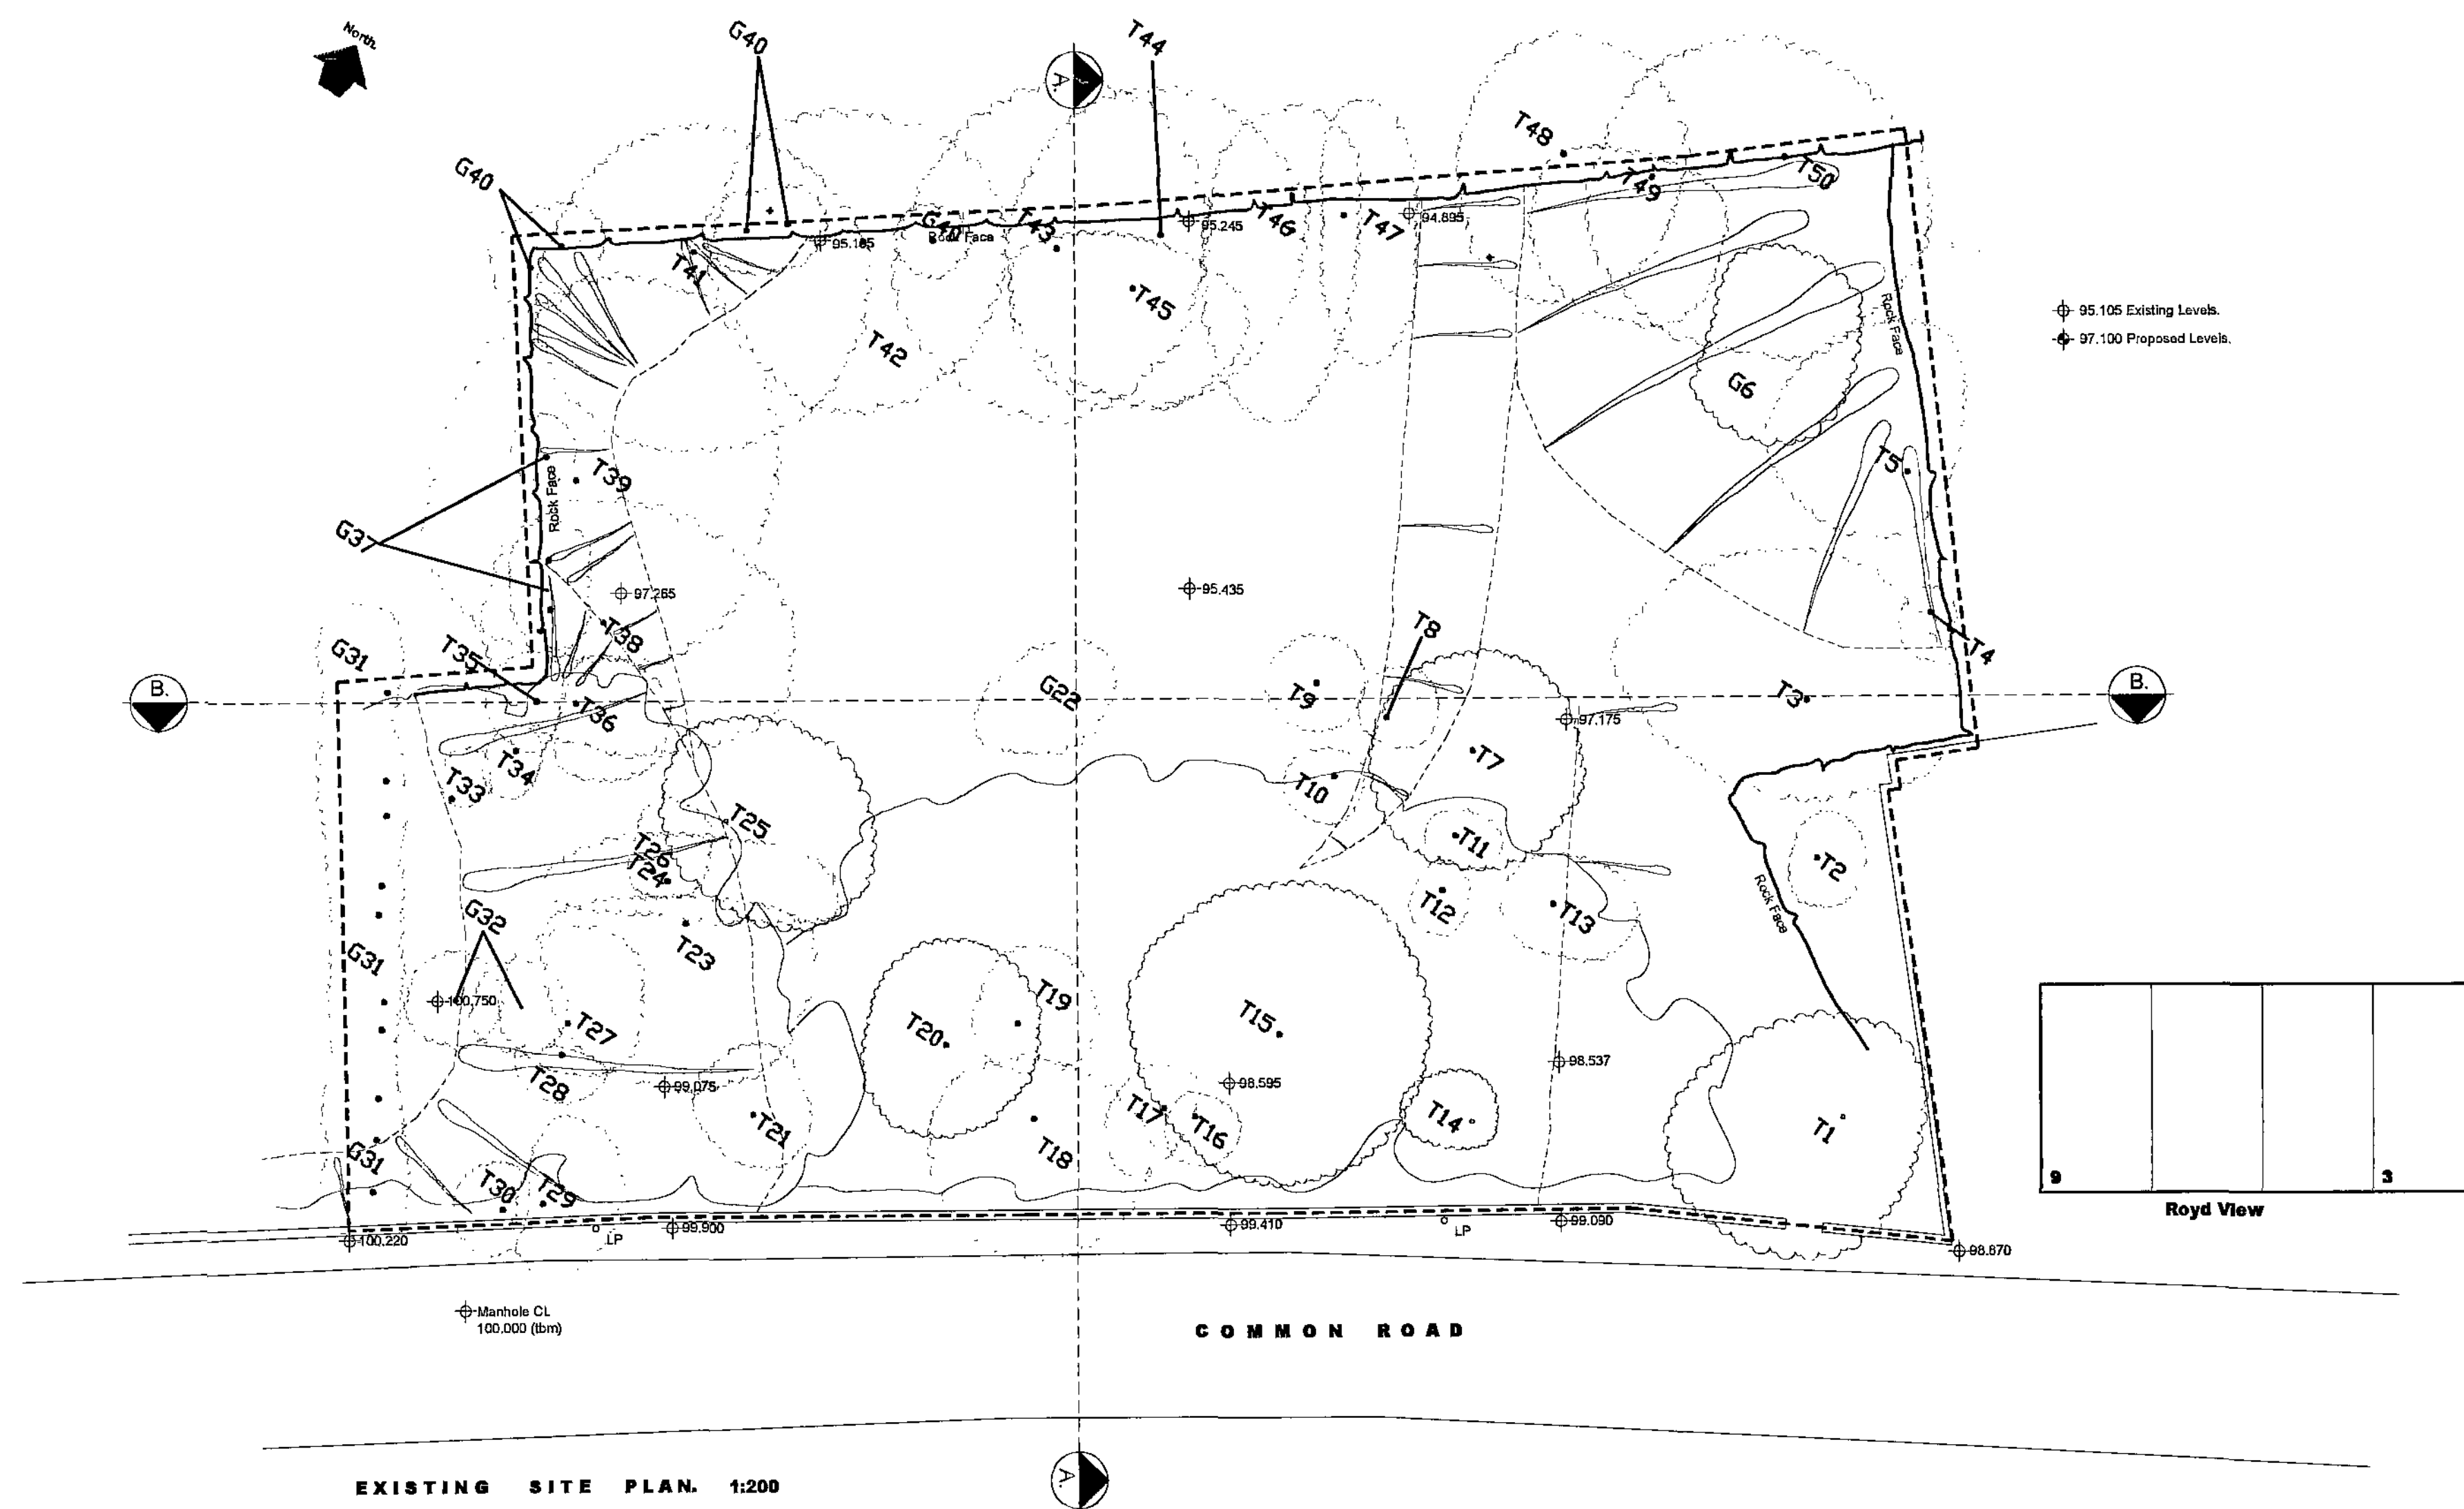

EXISTING SITE PLAN 1:200

All dimensions to be checked and confirmed on site prior to any construction. Discrepancies to be reported to Miles Design immediately.

Figured dimensions to be taken in preference to those scaled.

Miles Design Ltd accepts no responsibility for any unauthorised amendments / deviations to the drawing.

All materials/workmanship to be to current British Standards and Codes of Practice. All specified materials to be installed as manufactured unless product information and where applicable by their approved contractors. Where equal approved is noted as an alternative the contractor is to supply details as requested of alternatives proposed. All materials to be fit for purpose.

Proposed Erection of New Houses on land off Common Road, Brerley, Near Barnsley. S72 9ES. Mrs. S. Wright.

Notes :

Revisions :

Rev A. 03/2011. Trees added to the plan following receipt of tree survey.
Drawings as submitted with revised planning application.

MILES DESIGN

7 CHAPEL STREET,
HOLT. WREXHAM.
LL13. 9DJ.
01829 270880.

Title :

EXISTING SITE PLAN AND SECTIONS.

Scale : 1:200@A1.

Drawn : SHM.


Date: July 2010

Approved:


Job. No:	Dwrg. No:	Rev.
10/28.	01	A

Drawing Prepared by Miles Design Ltd.




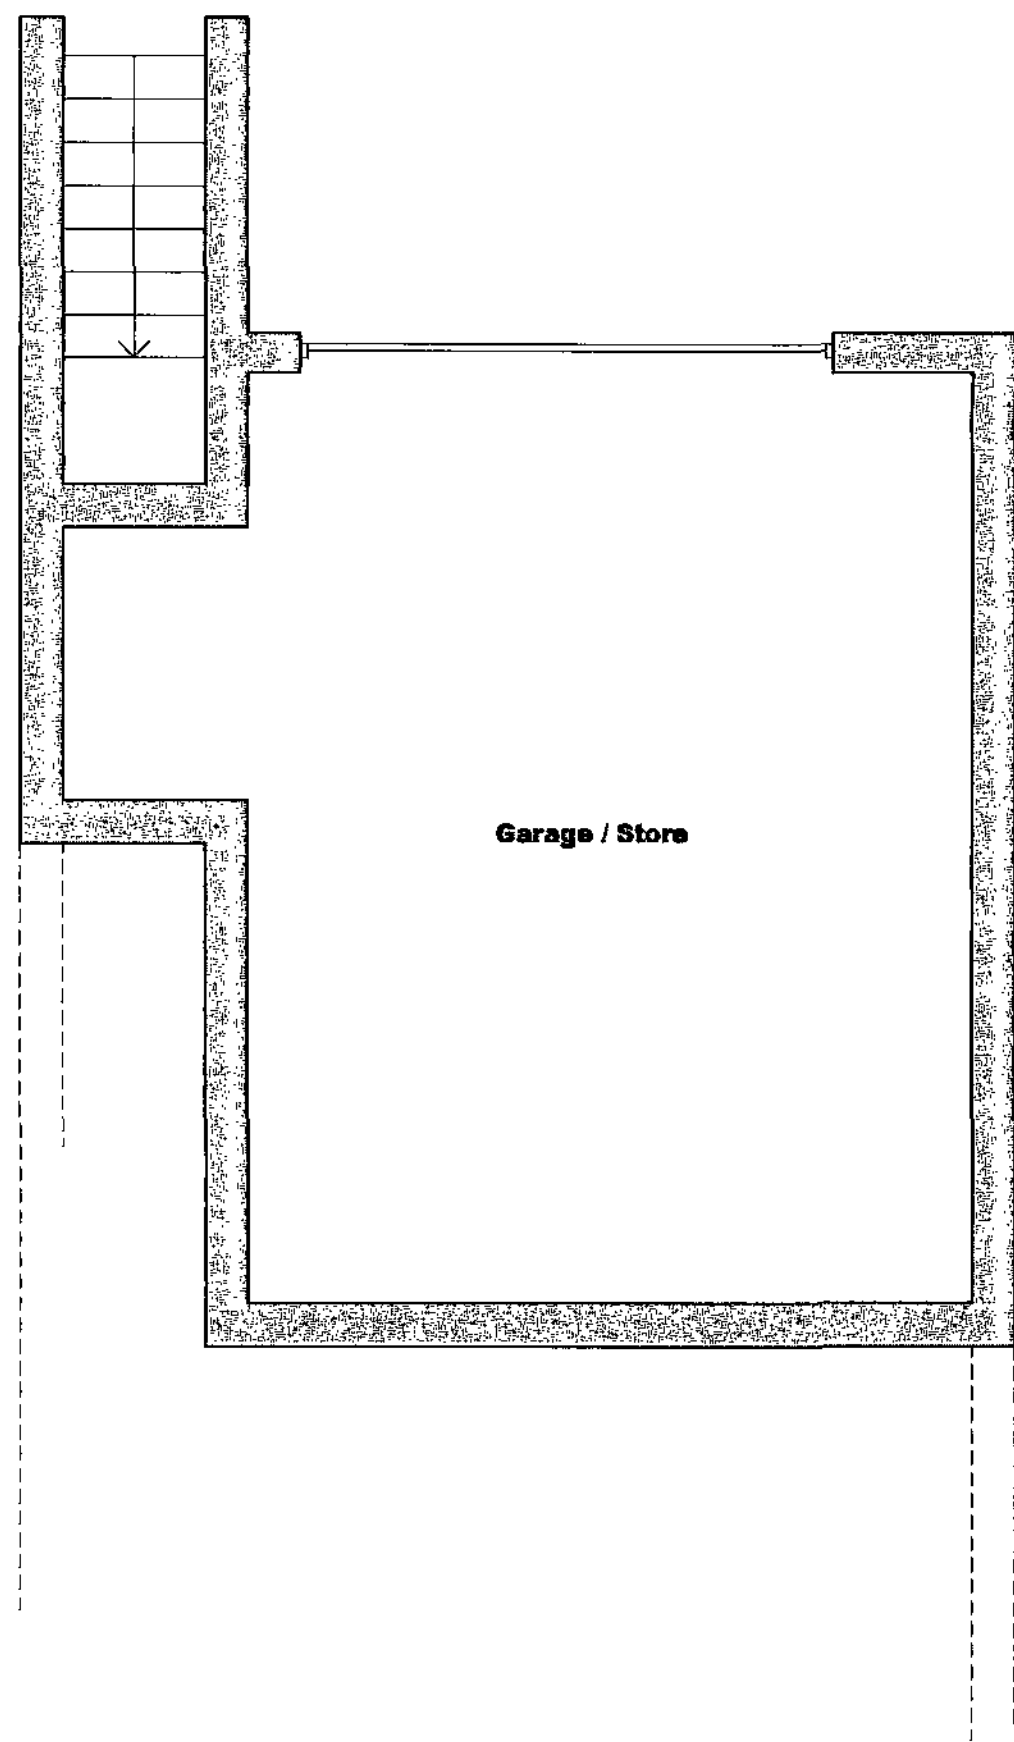


Proposed Lower Ground Floor Plan. 1:50.

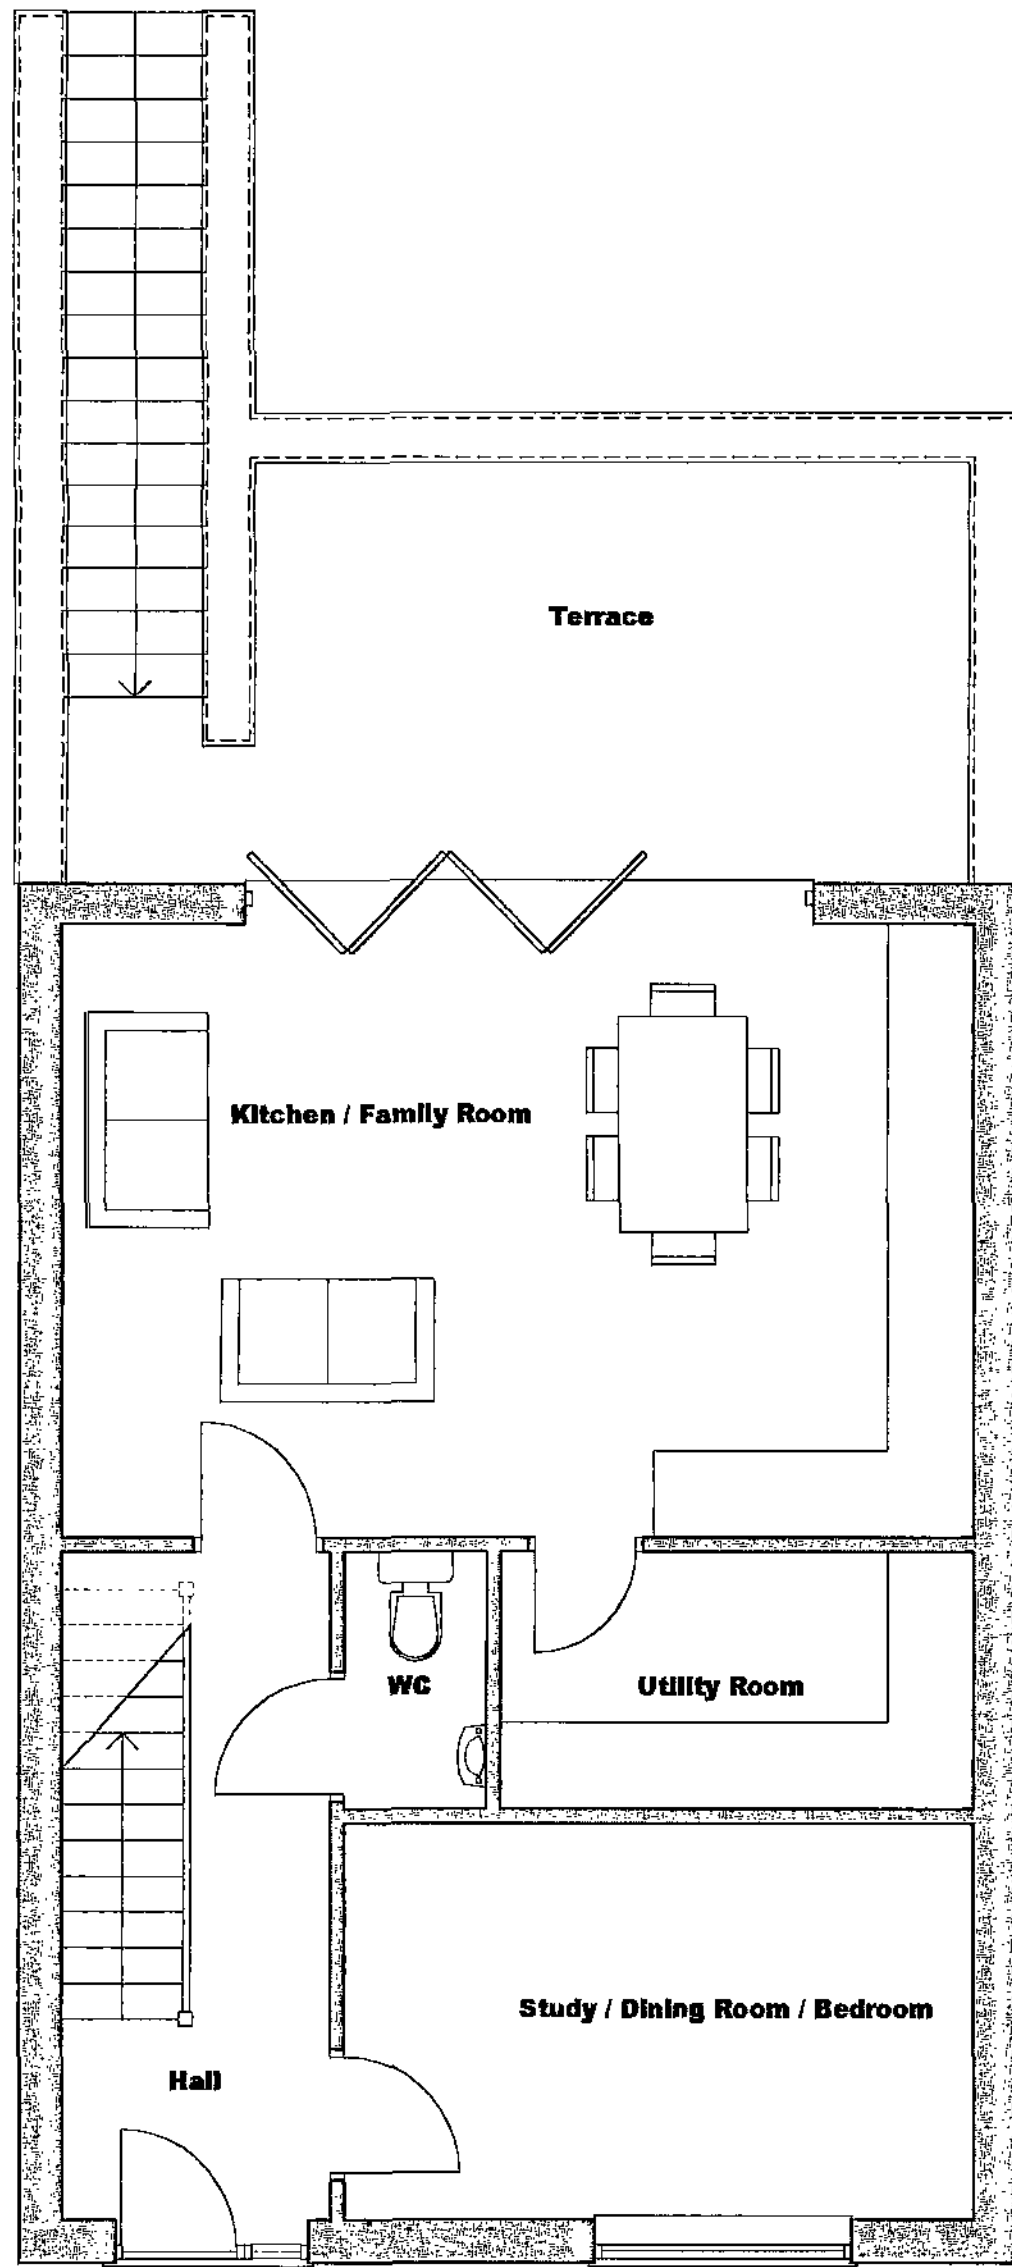


Proposed Ground Floor Plan. 1:50.

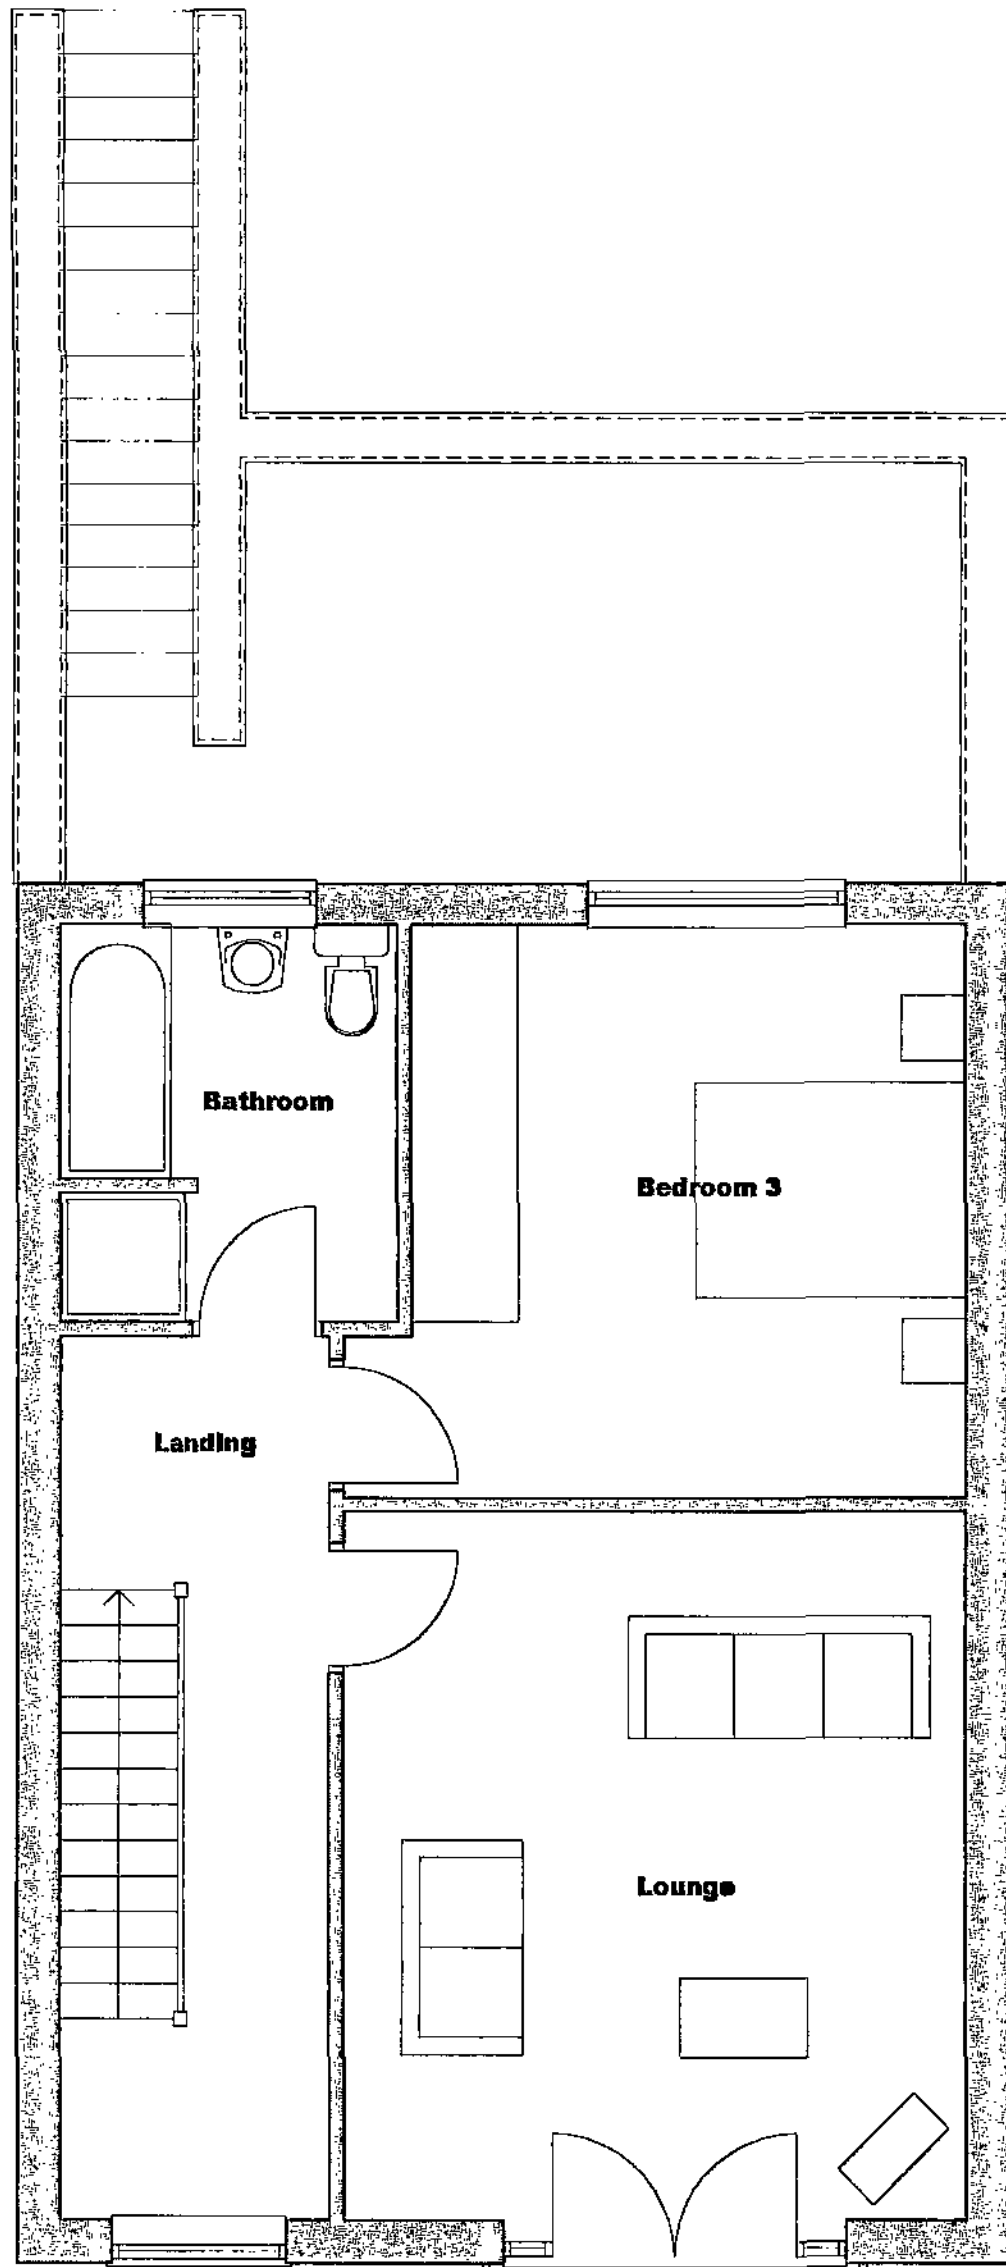

Proposed First Floor Plan. 1:50.

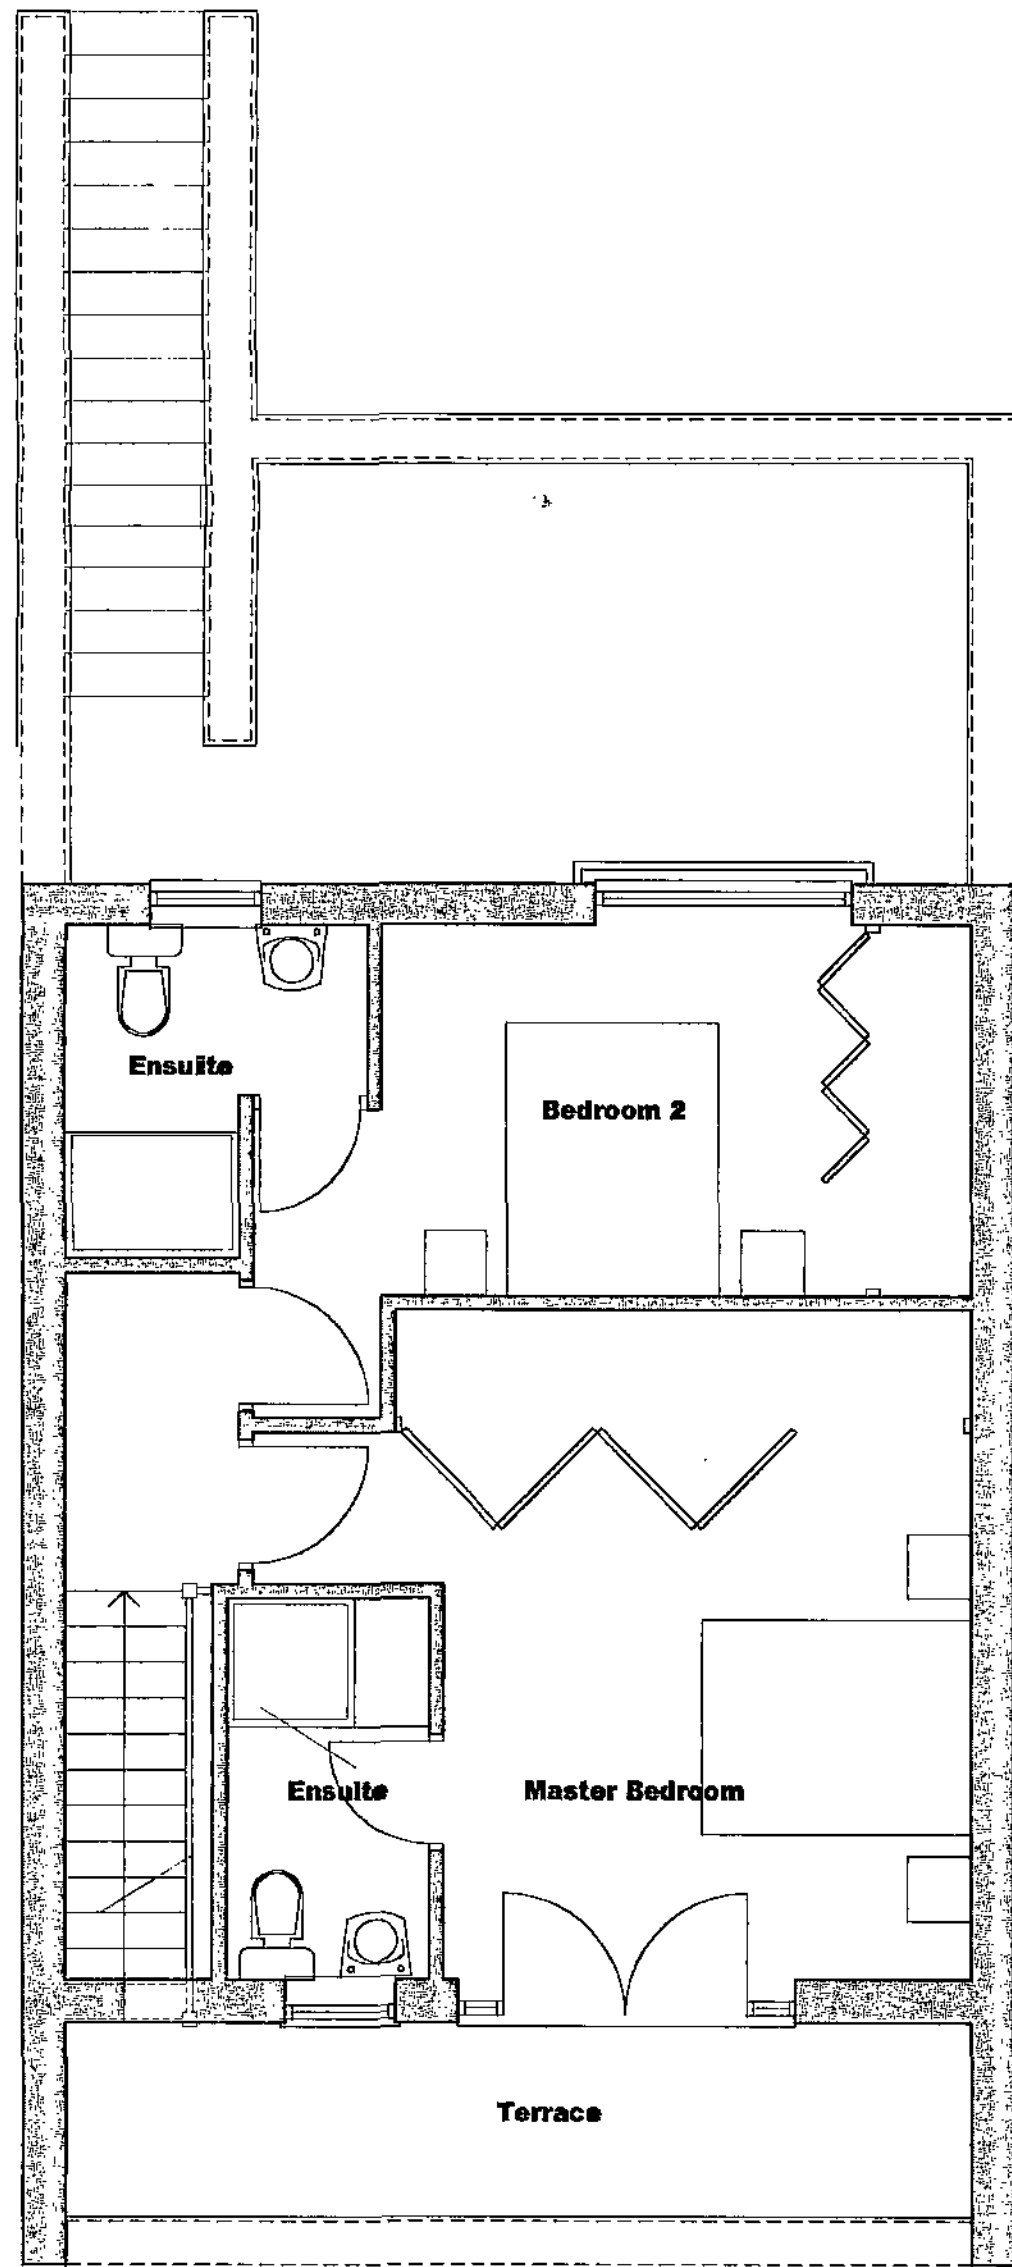

Proposed Second Floor Plan. 1:50.

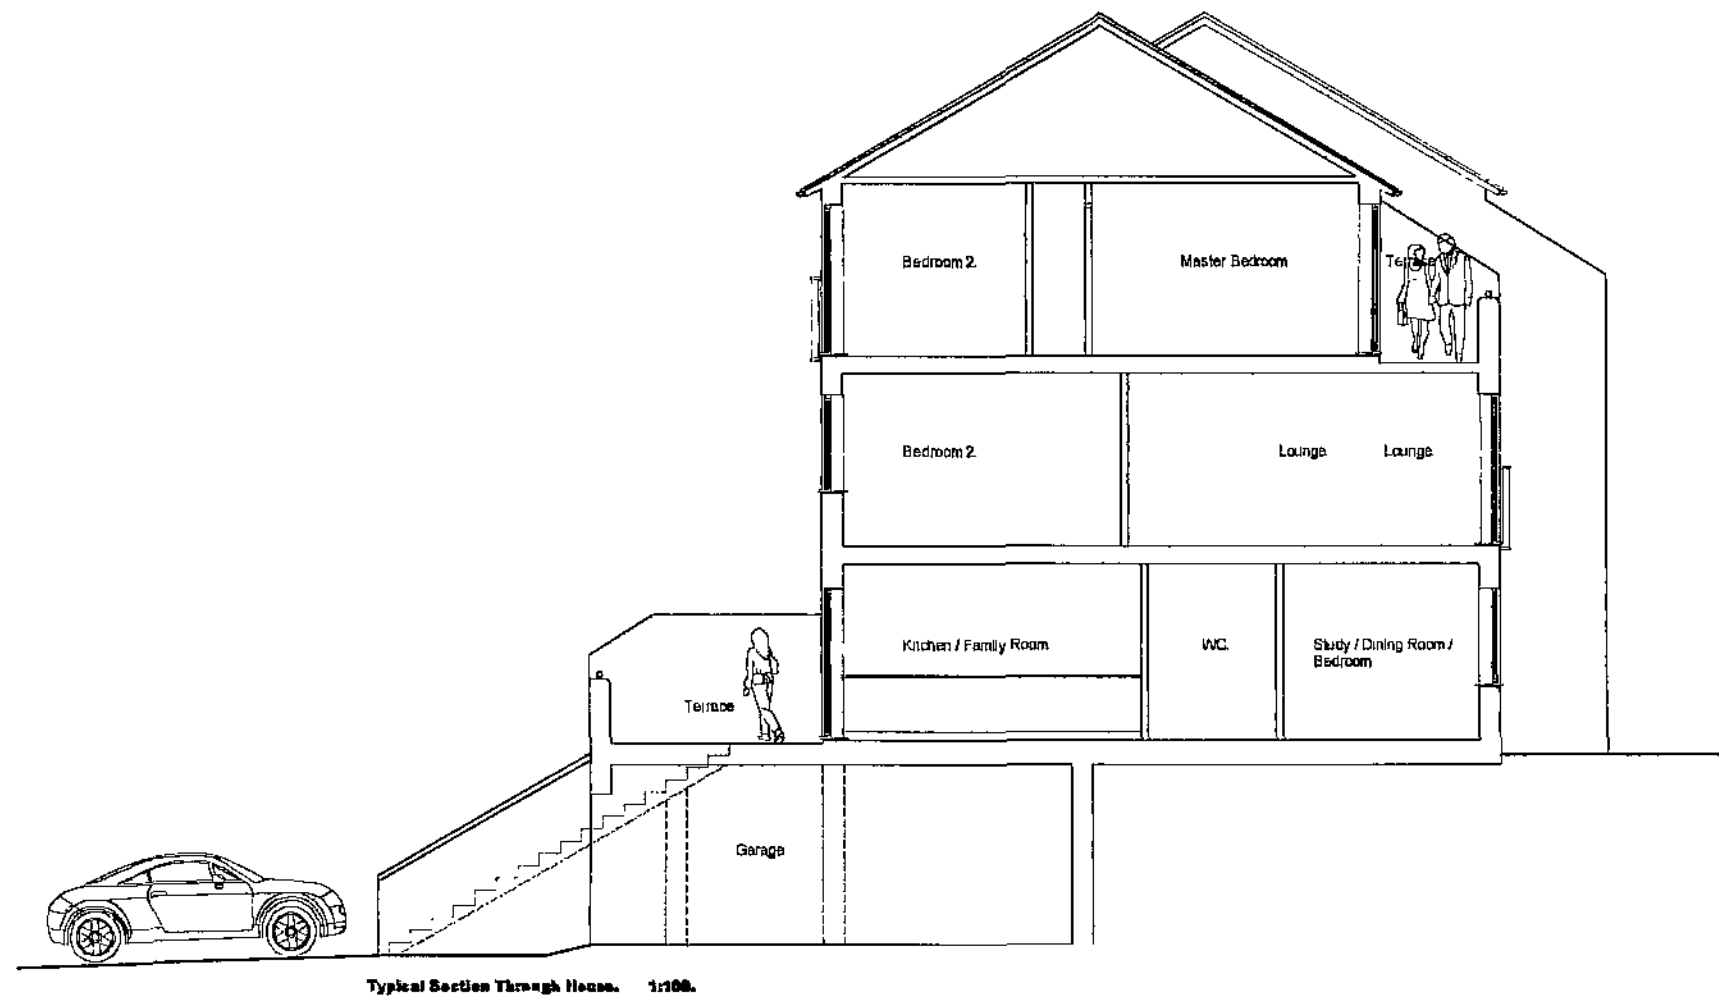

Typical Section Through House. 1:200.

All dimensions to be checked and confirmed on site prior to any construction. Discrepancies to be reported to Miles Design immediately.

Figured dimensions to be taken in preference to those scaled.

Miles Design Ltd accepts no responsibility for any unauthorised amendments / deviations to the drawing.

All materials/workmanship to be to current British Standards and Codes of Practice. All specified materials to be installed as manufacturers written product information and where applicable by their approved contractors. Where equal approved is noted as an alternative the contractor is to supply details as requested of alternatives proposed. All materials to be fit for purpose.

Proposed Erection of New Houses on land off Common Road, Brierley, Near Barnsley. S72. 9ES. Mrs. S. Wright.

Notes :

Revisions :

Rev A. 03-2011. Drawings as submitted with revised planning application.

MILES DESIGN

7 CHAPEL STREET.
HOLT, WREXHAM.
LL13. 9DJ.
01629 270880.

Title :

PROPOSED HOUSE PLANS AND TYPICAL SECTION.

Scale : 1:50 / 100@A1.


Drawn : SHM.


Date: July 2010

Approved:

Job. No: 10/28. **Dwrg. No:** 02. **Rev.** A

Drawing Prepared by Miles Designs Ltd.

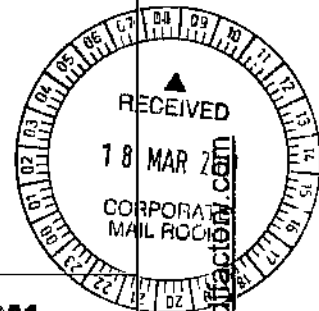

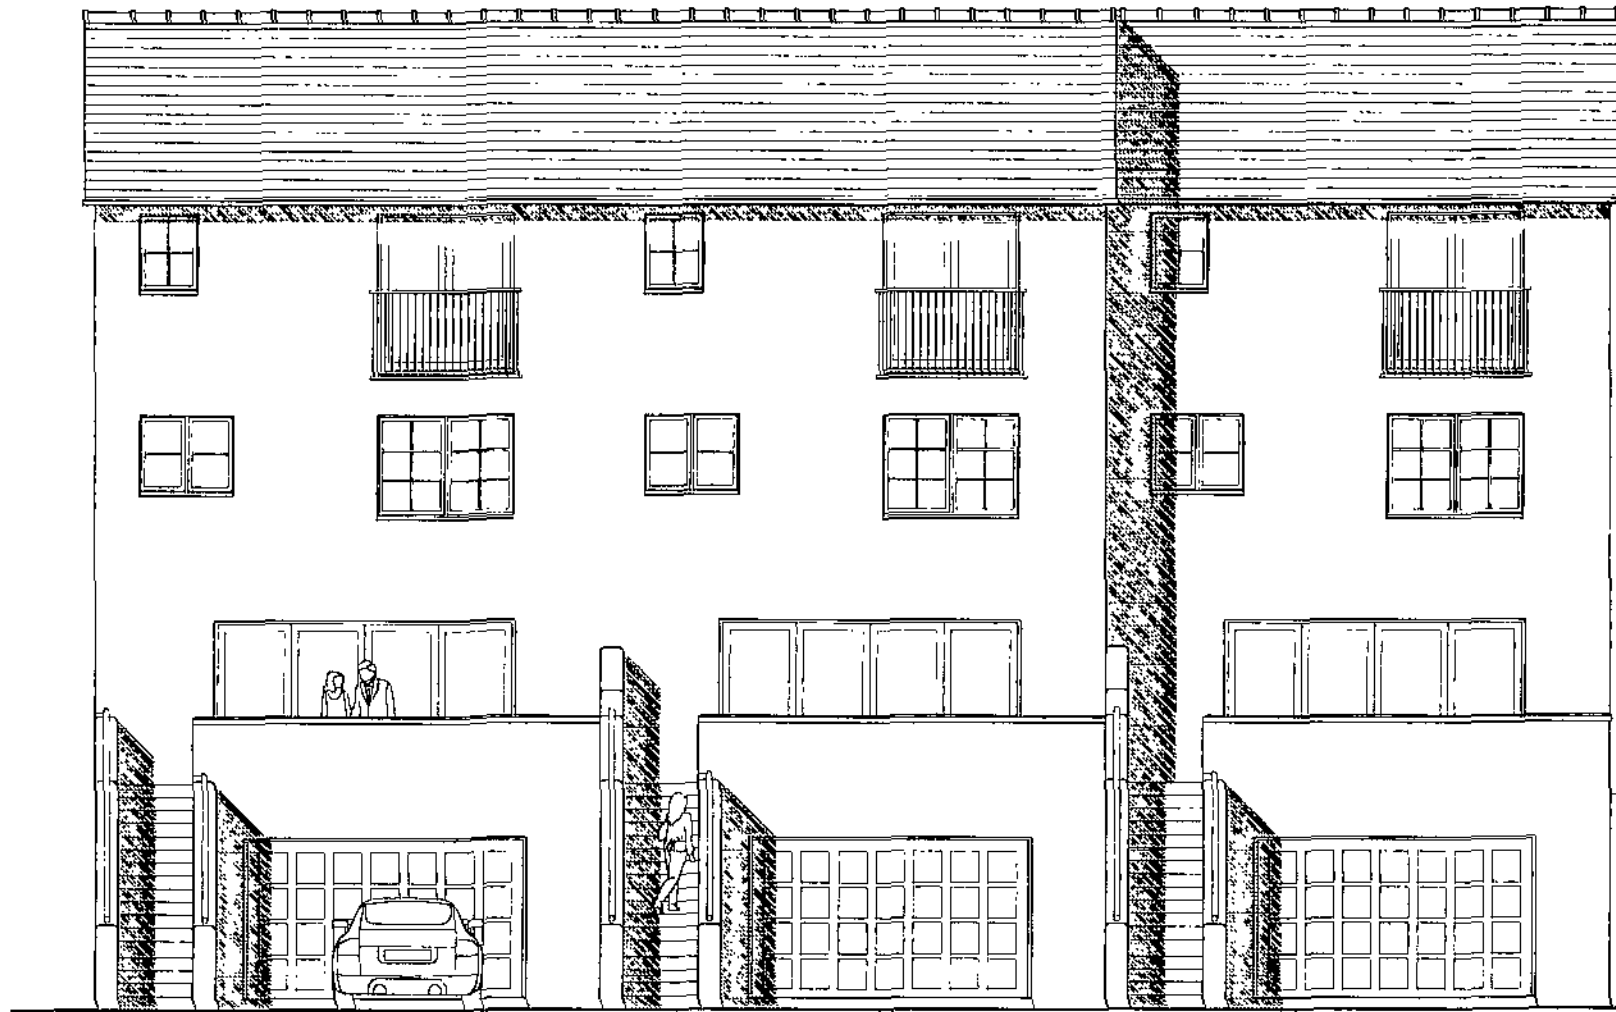

Proposed Rear Elevation. 1:100.

PROPOSED MATERIALS.

Walls to be built in coursed reconstituted stone laid, final colour to be to LA approved sample.

Roof to be stone slate or equal concrete tile.

Windows and doors to be formed from softwood with a paint finish.

Gutters and rain water pipes to be formed from upvc, colour to be black.

Balustrading to Juliet balconies to be formed from metal with a paint finish, colour to be black.

Reconstituted stone copings to the terrace walls.



Front Elevation to Common Road. 1:100.



All dimensions to be checked and confirmed by site prior to any construction. Discrepancies to be reported to Miles Design immediately.
Figured dimensions to be taken in preference to those noted.
Miles Design Ltd accepts no responsibility for any unauthorised amendments / deviations to the drawing.
All materials/workmanship to be to current British Standards and Codes of Practice. All specified materials to be included as manufacturers written product information and where applicable to their approved contractors. Where equal approved is noted as an alternative the contractor is to supply details as requested of alternatives proposed. All materials to be fit for purpose.

Proposed Erection of New Houses on land off Common Road, Brierley, Near Barnsley, S72 9SS, Mrs. S. Wright.

Notes :

Revisions :

Rev A 03/2011 Drawings as submitted with related planning application

MILES DESIGN

7 CHAPEL STREET,
HOLT, WREXHAM,
LL13 0DJ,
01829 270680.

Title :

PROPOSED ELEVATIONS.

Scale : 1:100QA2.


Drawn : BHM.


Date: July 2010

Approved:


Job. No:	Dwg. No:	Rev.
10/28.	05	A

Drawing Prepared by Miles Designs Ltd.

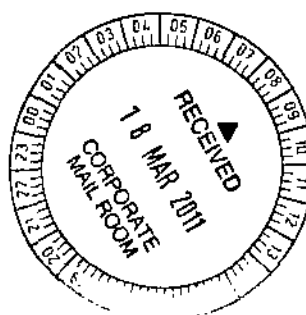

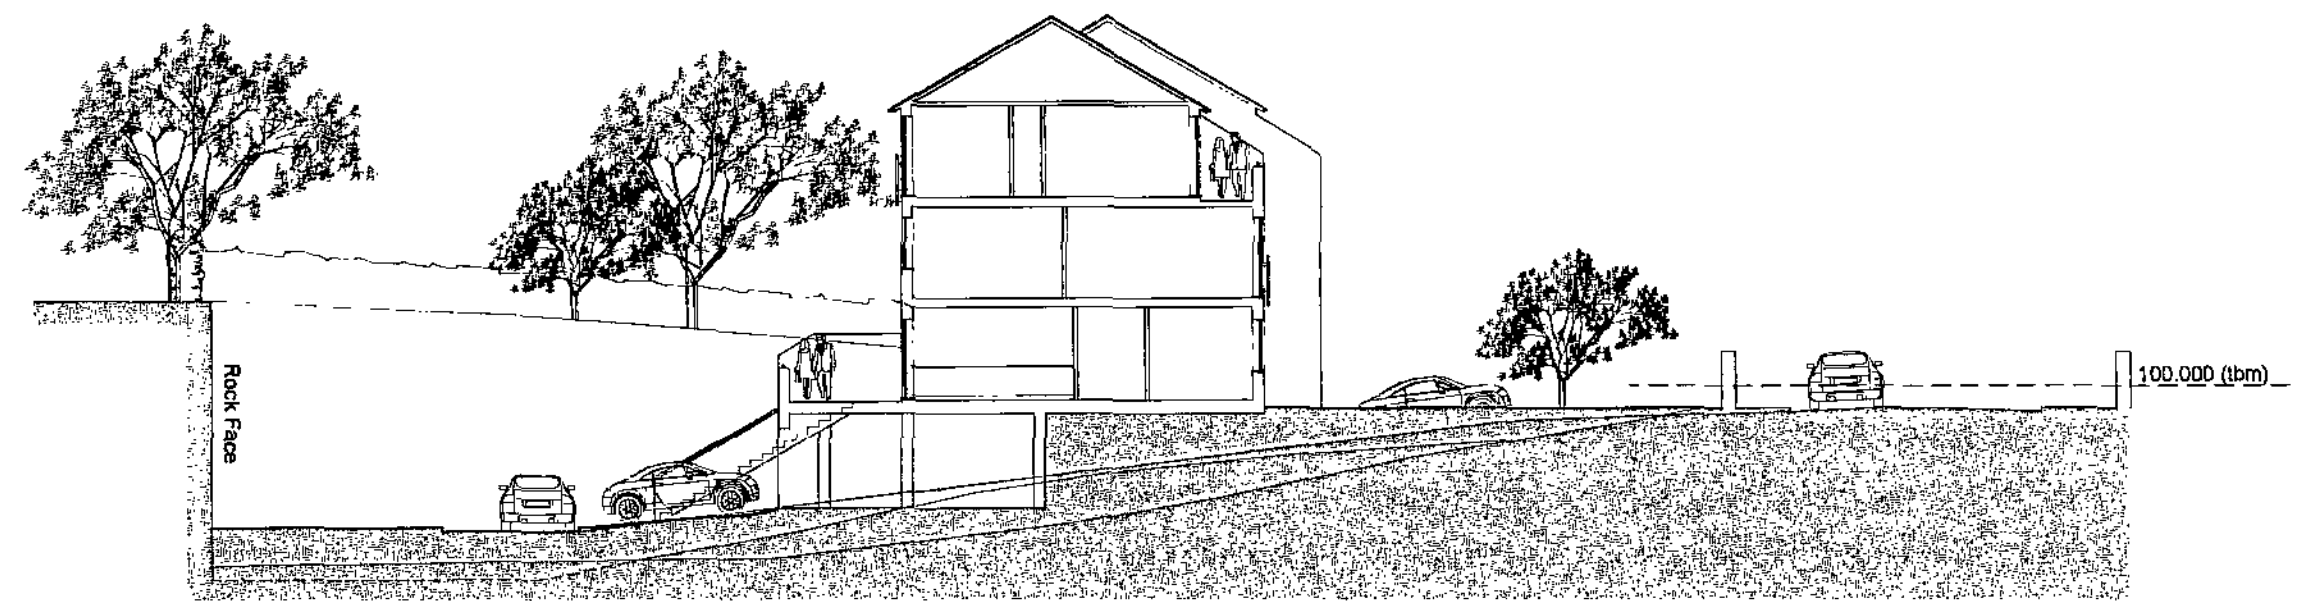

PROPOSED SECTION AA 1:200

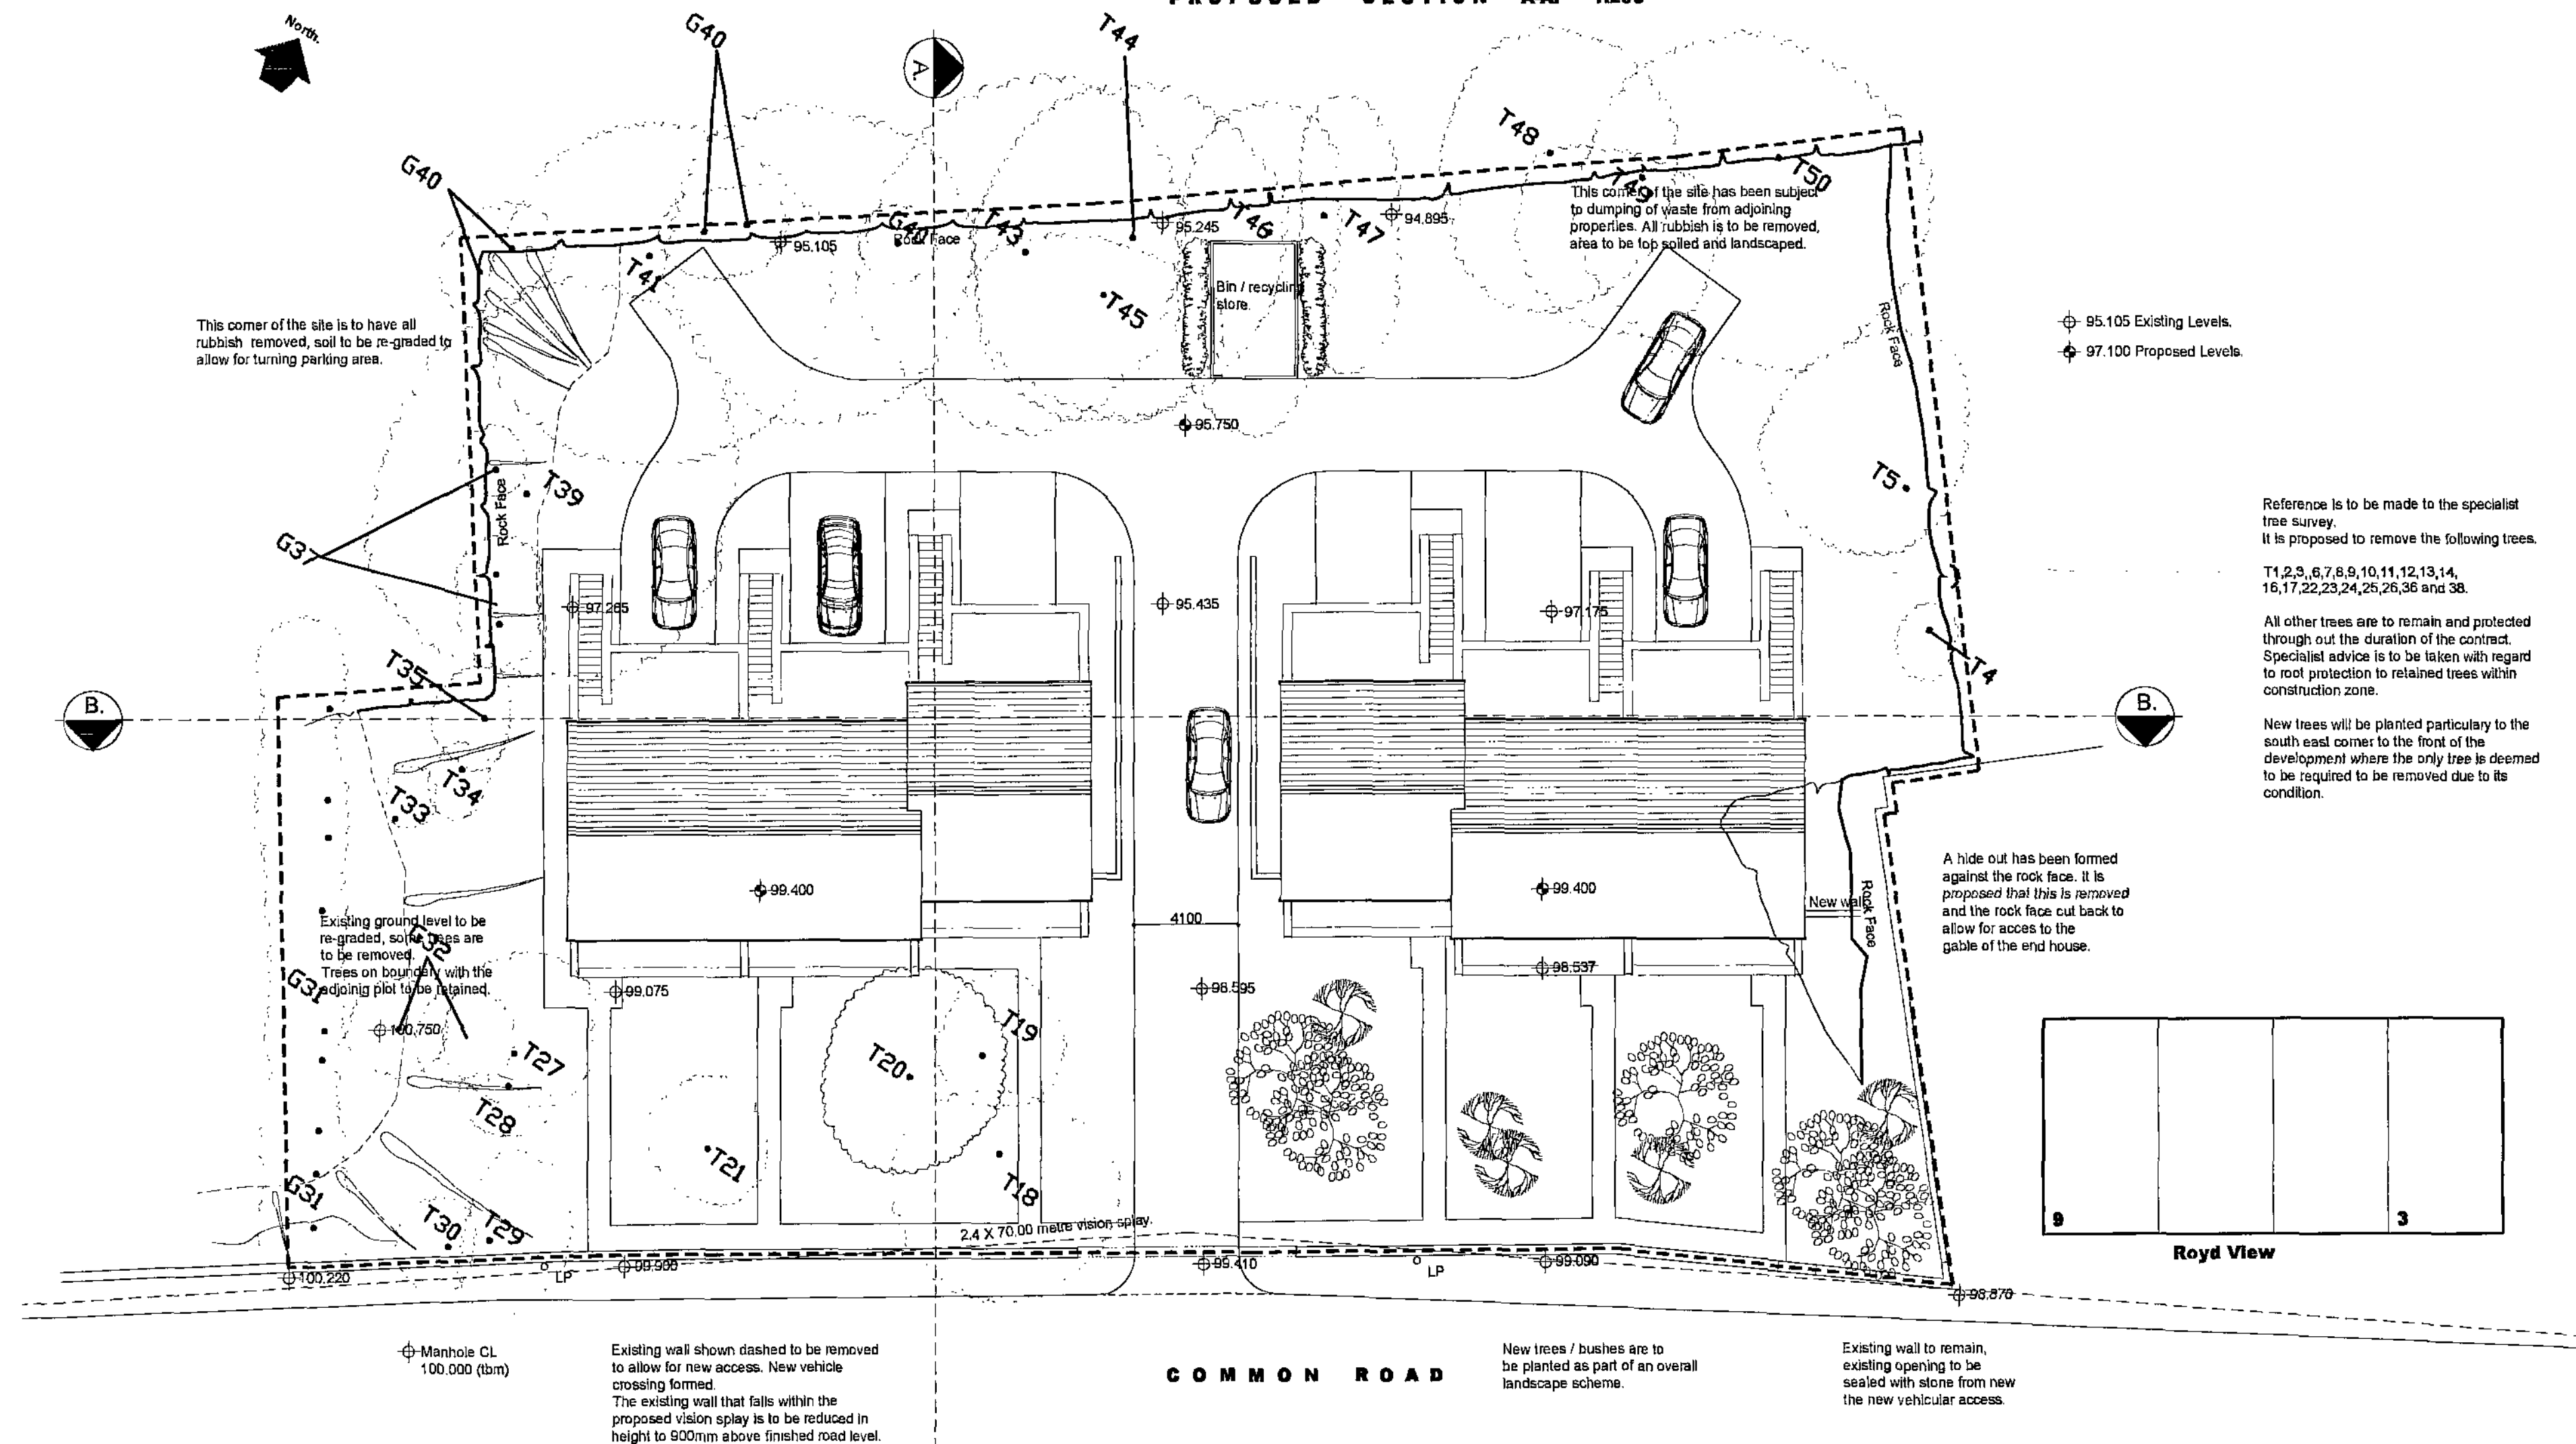

EXISTING SITE PLAN. 1:200

Proposed Erection of New Houses on
land off Common Road, Brerley, Near
Barnsley, S72. 9ES. Mrs. S. Wright

Notes:

Revisions:

Rev A. 03/2011
Trees proposed to be retained indicated on the plan.
Houses moved back by one car length following
comments from the highway engineer.
Drawings are submitted with revised planning application.

MILES DESIGN

7 CHAPEL STREET.
HOLT. WREXHAM.
LL13. 9DJ.
01828 270800.

Title:

PROPOSED SITE PLAN AND
SECTION.

Scale: 1:200 @ A2.

Drawn: SHM.

Date: July 2010

Approved:

Job. No: Dwg. No: Rev.
10/26. 04 A

Drawing Prepared by Miles Design Ltd.

