



South Elevation

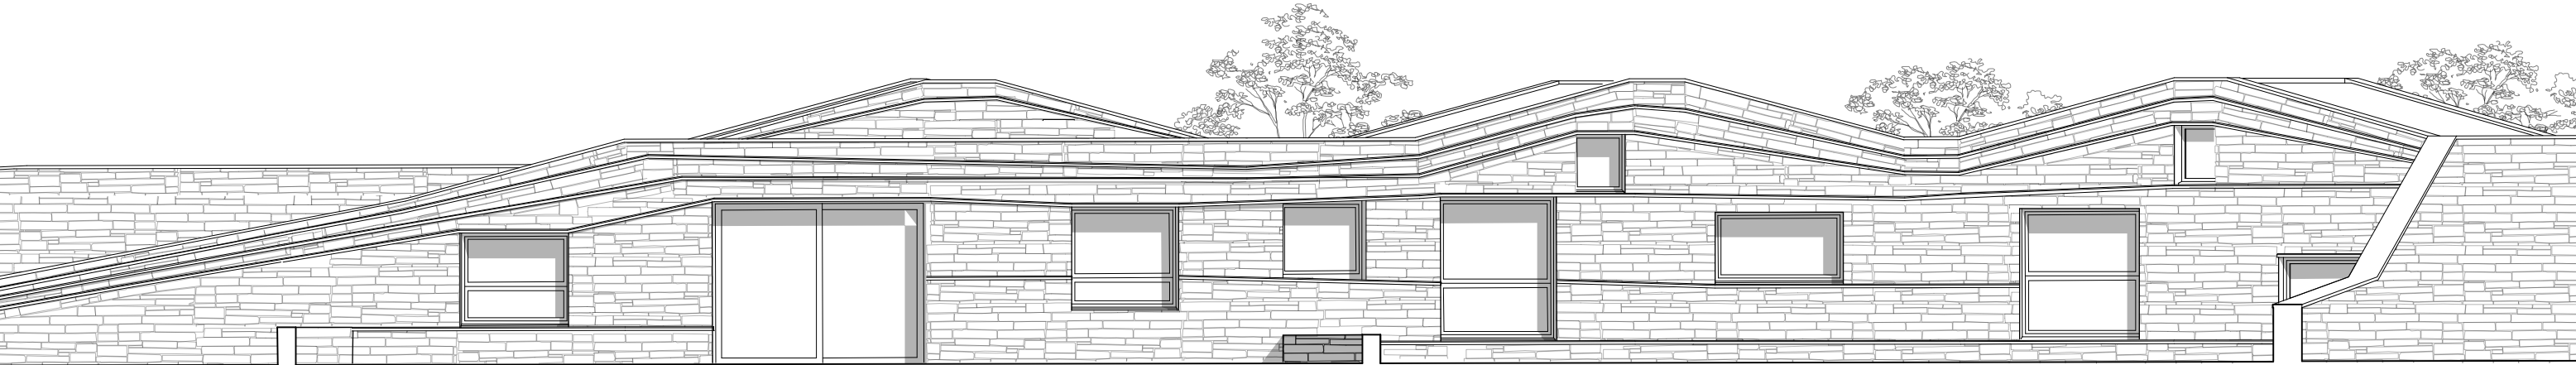

North Elevation

 

P2 13/03/19 MG Update from consultant's notes
P1 06/11/18 MG Preliminary Issue

paul testa architecture

This drawing is the copyright of Paul Testa Architecture and should not be reproduced in whole or in part without their written permission.	Paul Testa Architecture Limited 283 Glossop Road Sheffield S10 2HB 0114 442 0123 info@paultestaarchitecture.co.uk www.paultestaarchitecture.co.uk	Scale @ A3: 1:100		Project: Hoylandswaine	
		Purpose: For Review & Comment		Client: Mr & Mrs Poisson	
		Status: S3	Revision: P2	Drawing Title: Proposed Elevations 1:100	
		Drawn: MG	Checked: PT	Drawing no: PT135-PTA-00-ZZ-DR-A-00120	