

ARCHITECTURE | PLANNING | DESIGN

Makin Form
Brow Lane
Holmfirth
HD9 2RJ
07946872499
paul@paulmatthewsarchitectural.co.uk
www.paulmatthewsarchitectural.co.uk

Company Registration Number: 09898149 – Company
Registered in England and Wales



Project
Alterations to Existing Dwelling at 3 Tolson Court,
Huddersfield Road, Penistone, S36 7BU
Client

Mr & Mrs E Connolly


Drawing Title/Issue

Existing Plans and Elevations


scale 1:100 date 08/2021 sheet size A2 dwg. no. 21/707/03

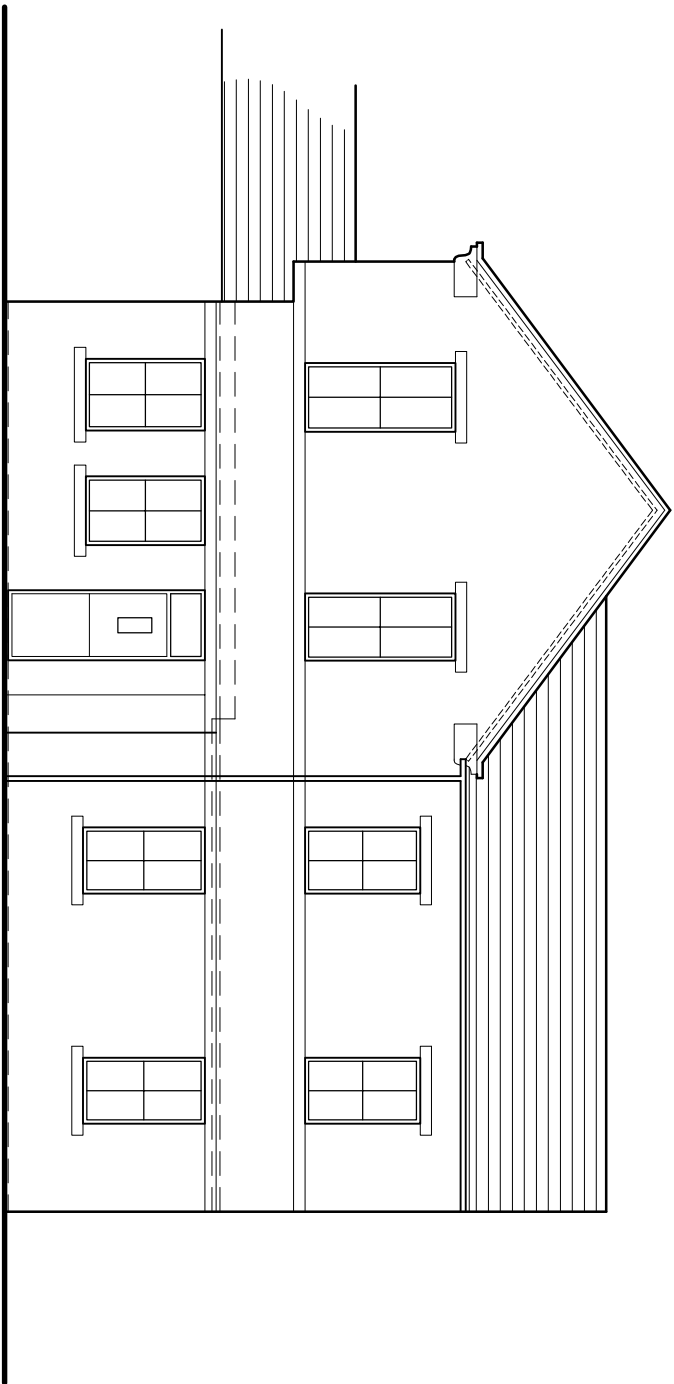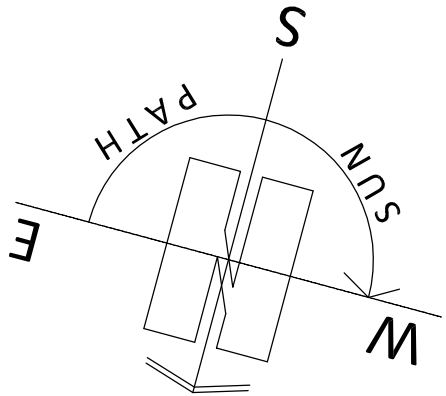


Front Elevation

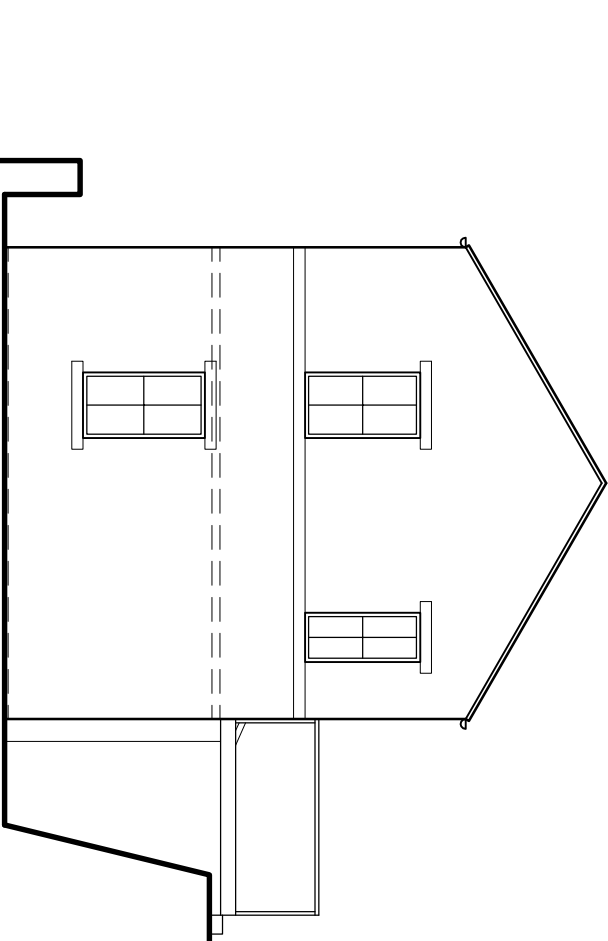


Side Elevation

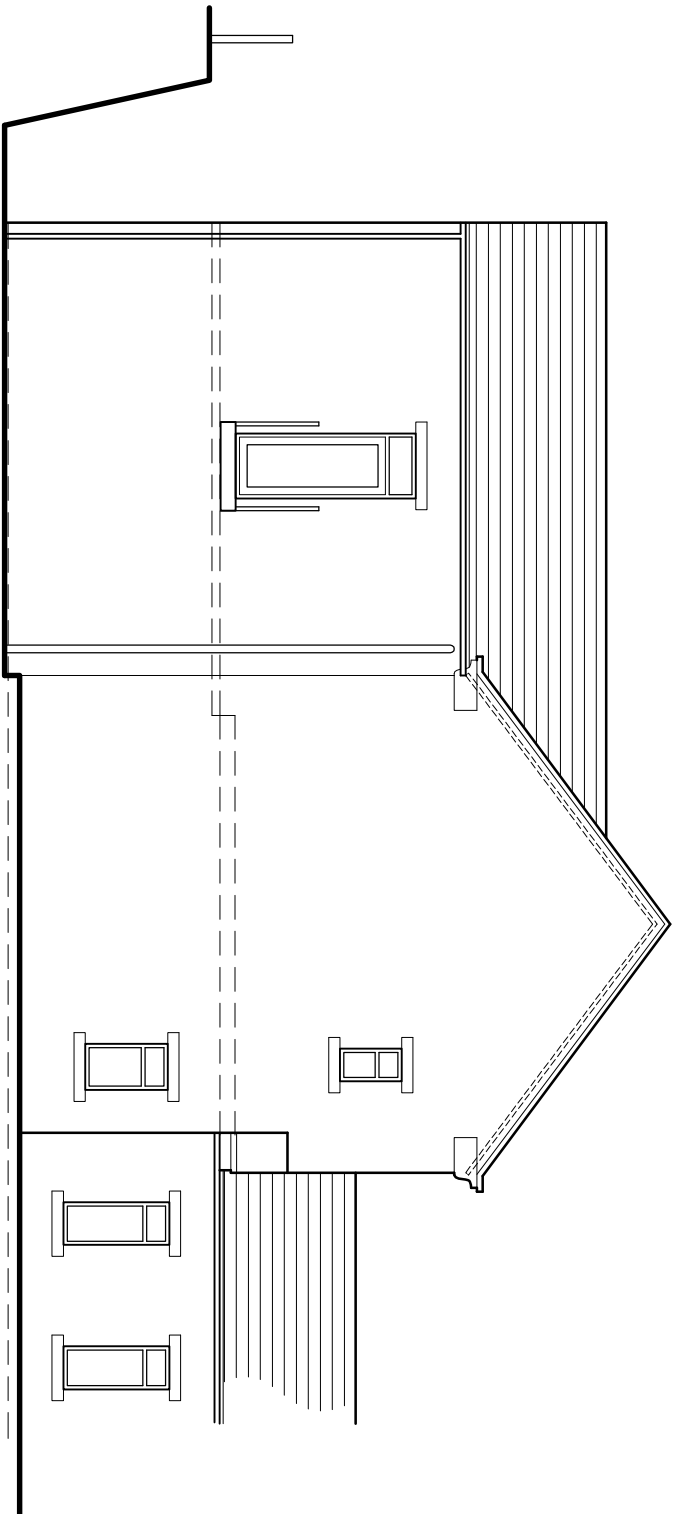

Rear Elevation

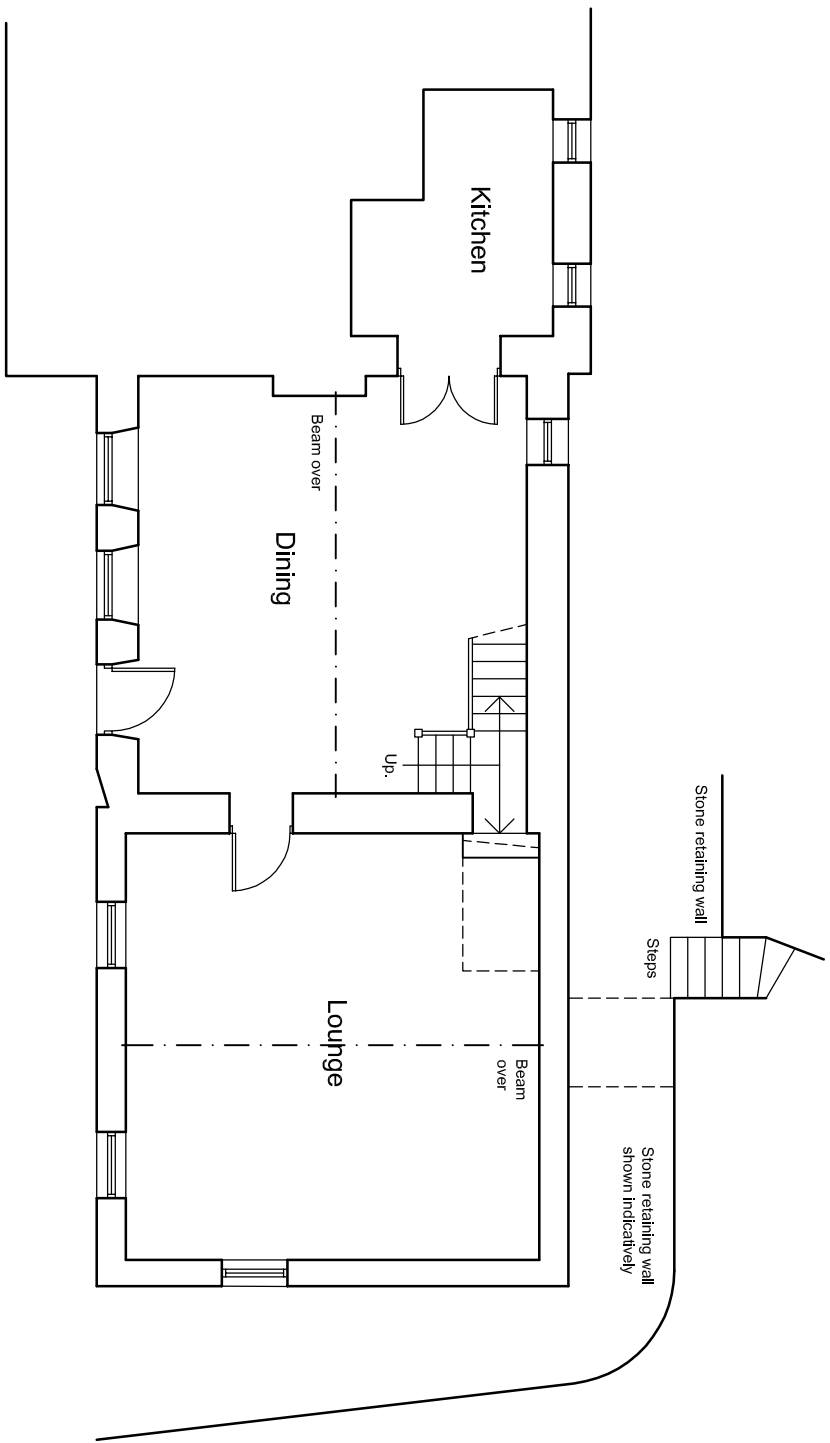

Ground Floor Plan

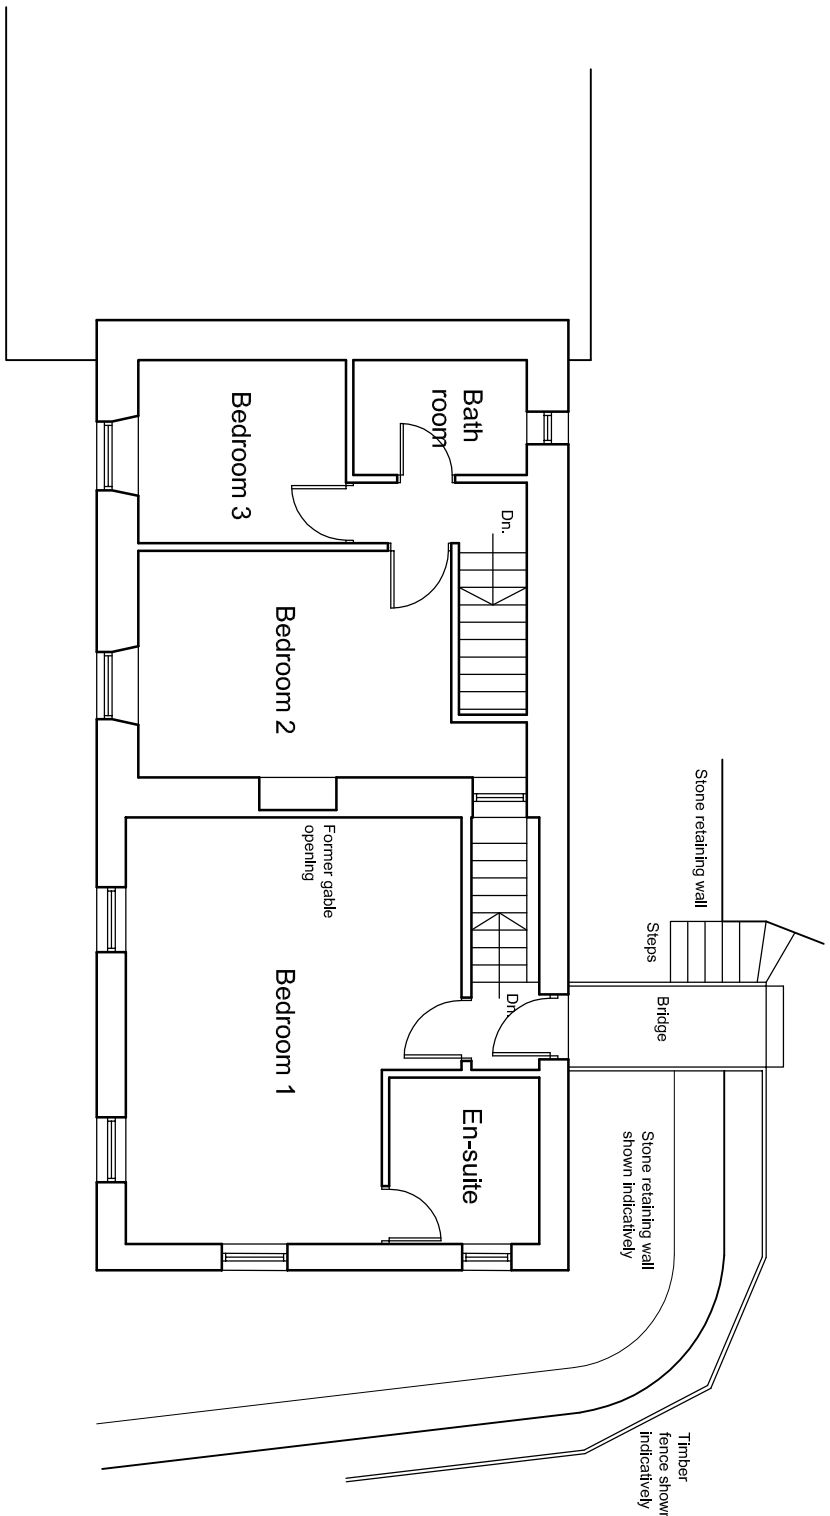

First Floor Plan

1:100

1m 2 3 4 5 6 7 8 9 10