






Proposed Front Elevation
scale 1:100

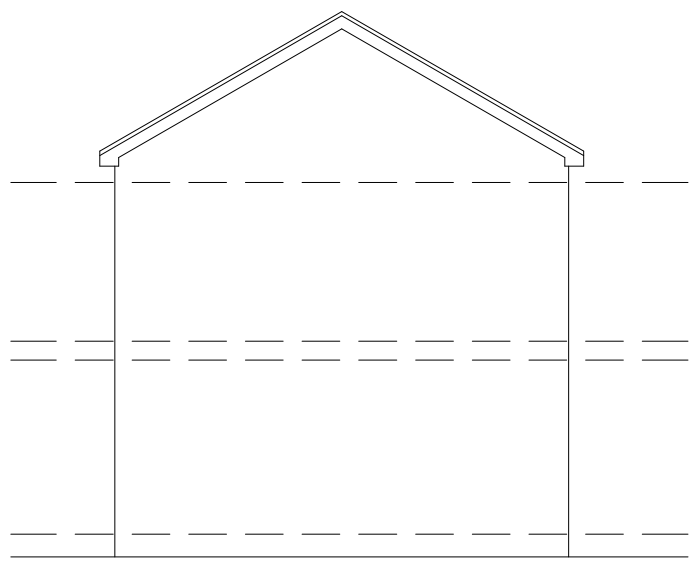


Proposed Side Elevation
scale 1:100

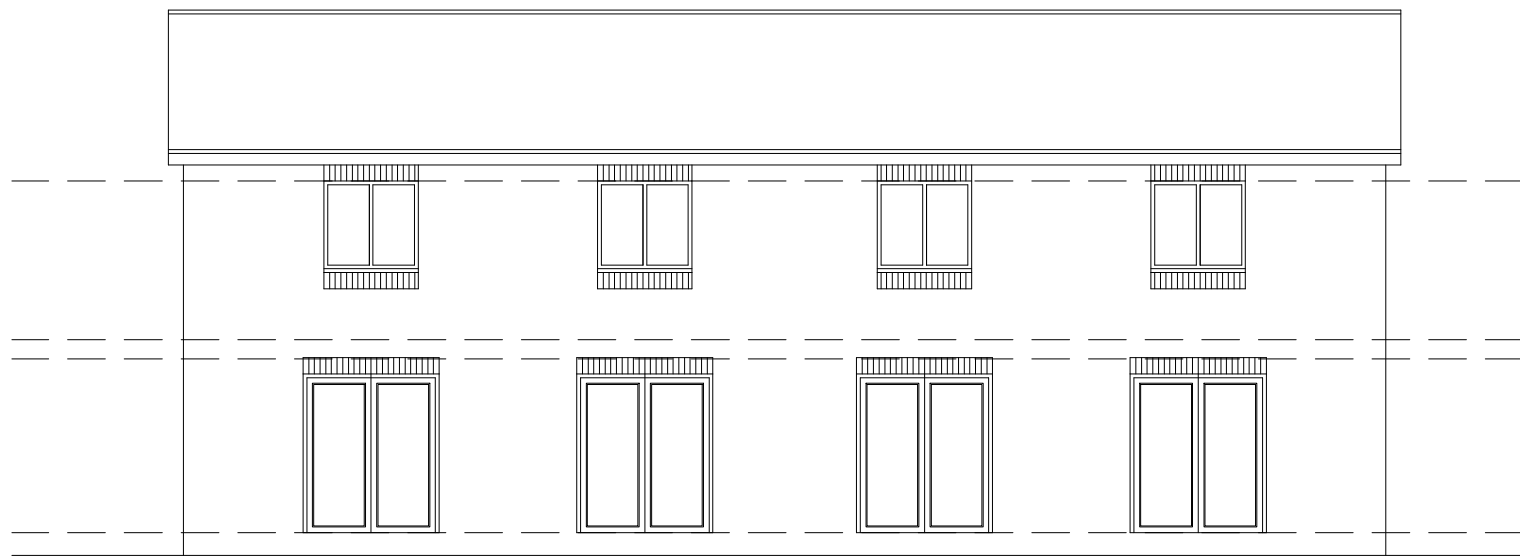


Proposed Rear Elevation
scale 1:100

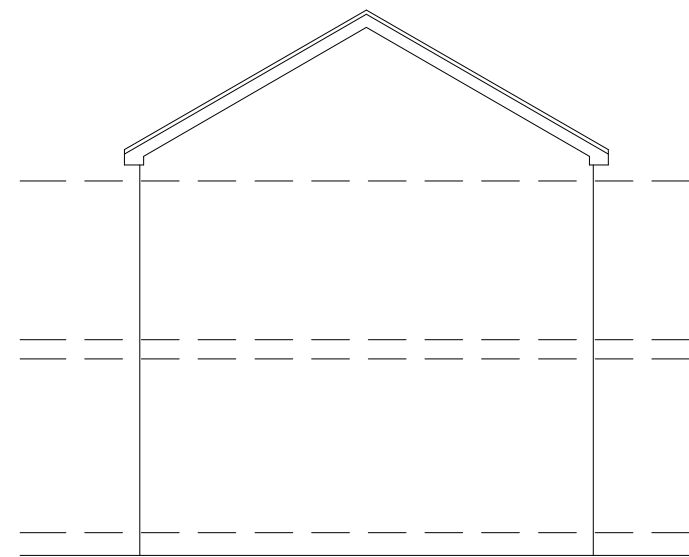


Proposed Side Elevation
scale 1:100

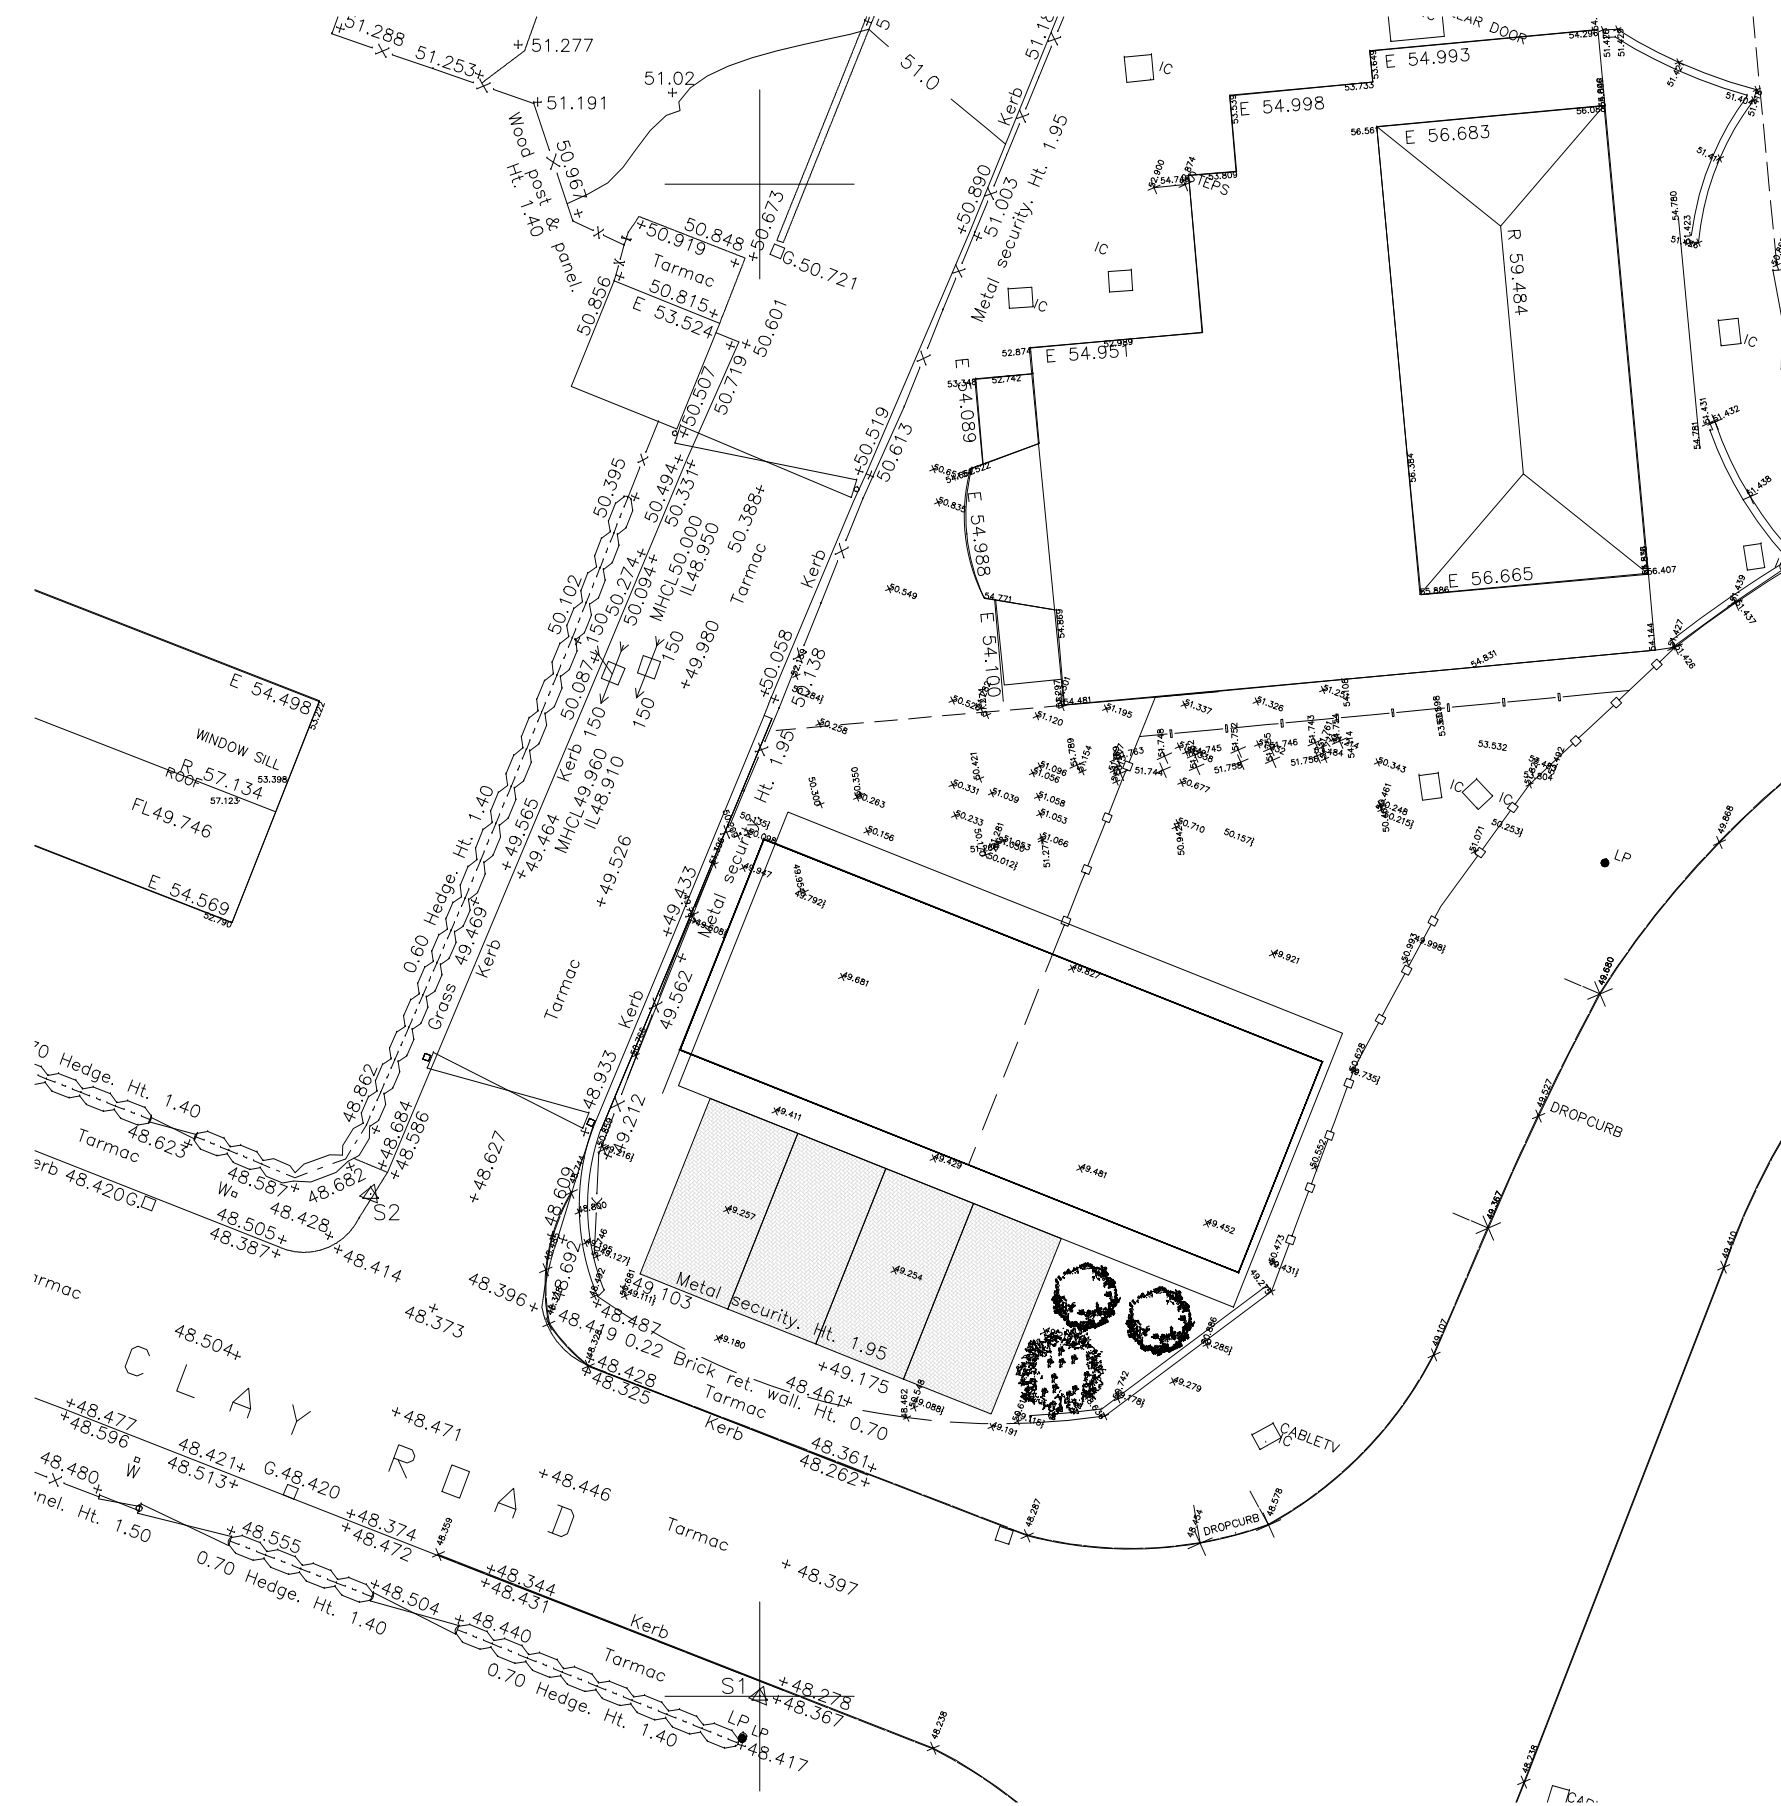


Site Plan
scale 1:200

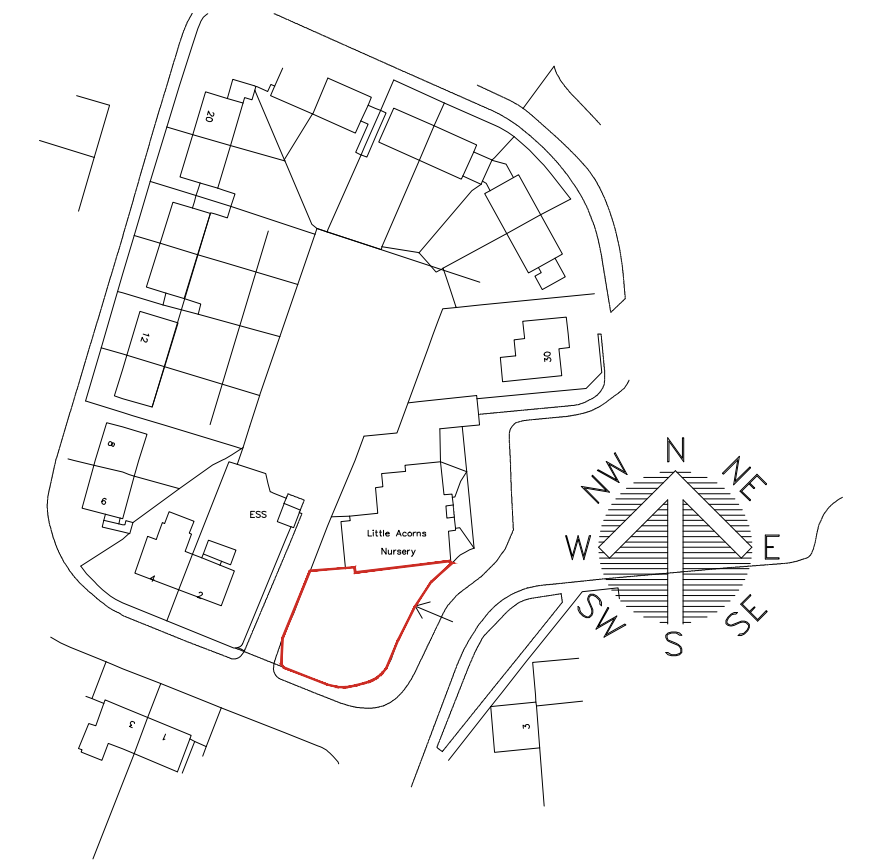

LOCATION PLAN
1:1250

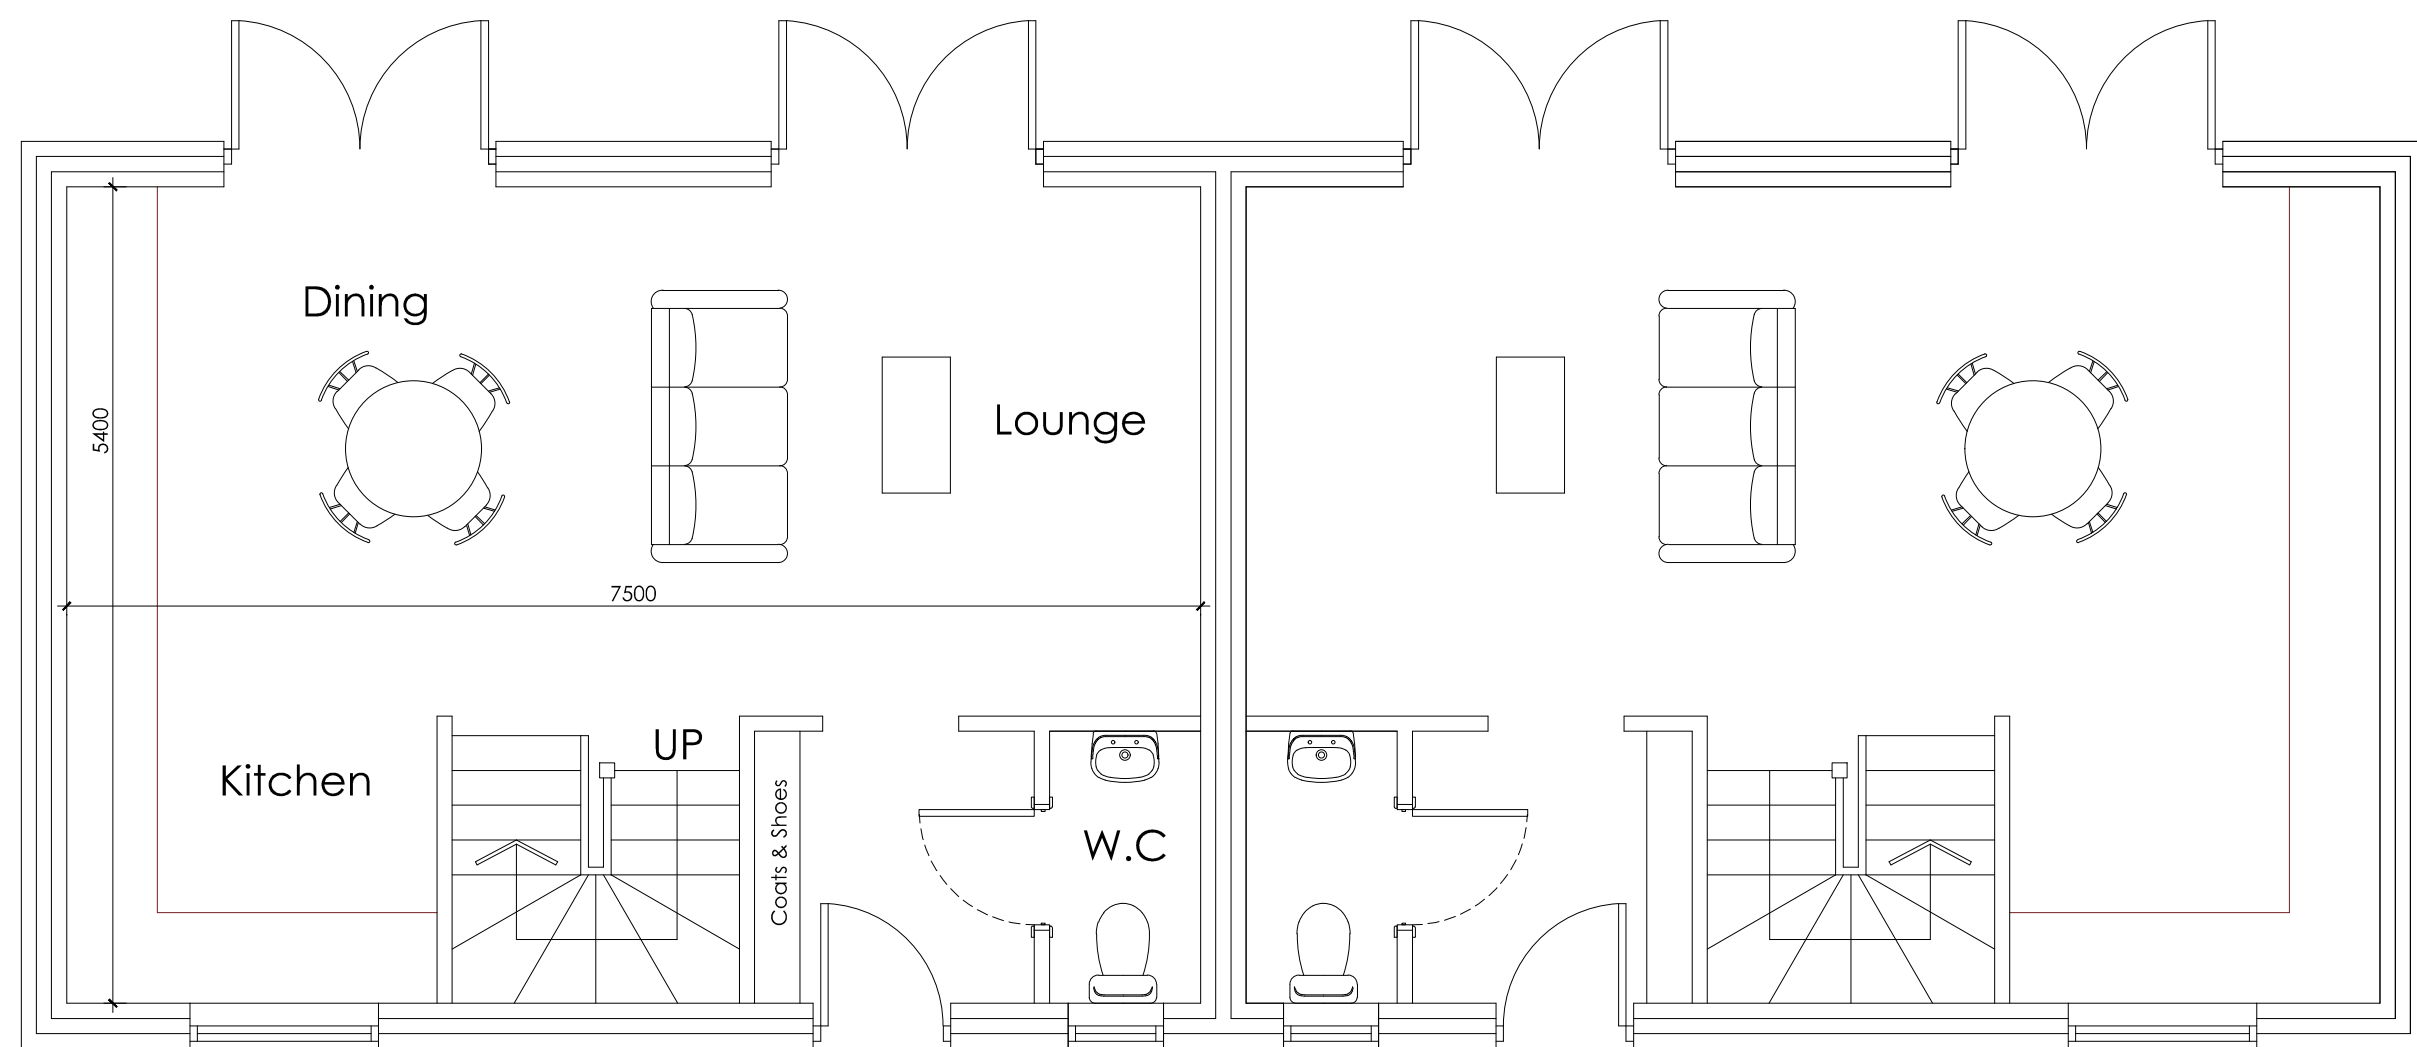

Ground Floor Plan
scale 1:50

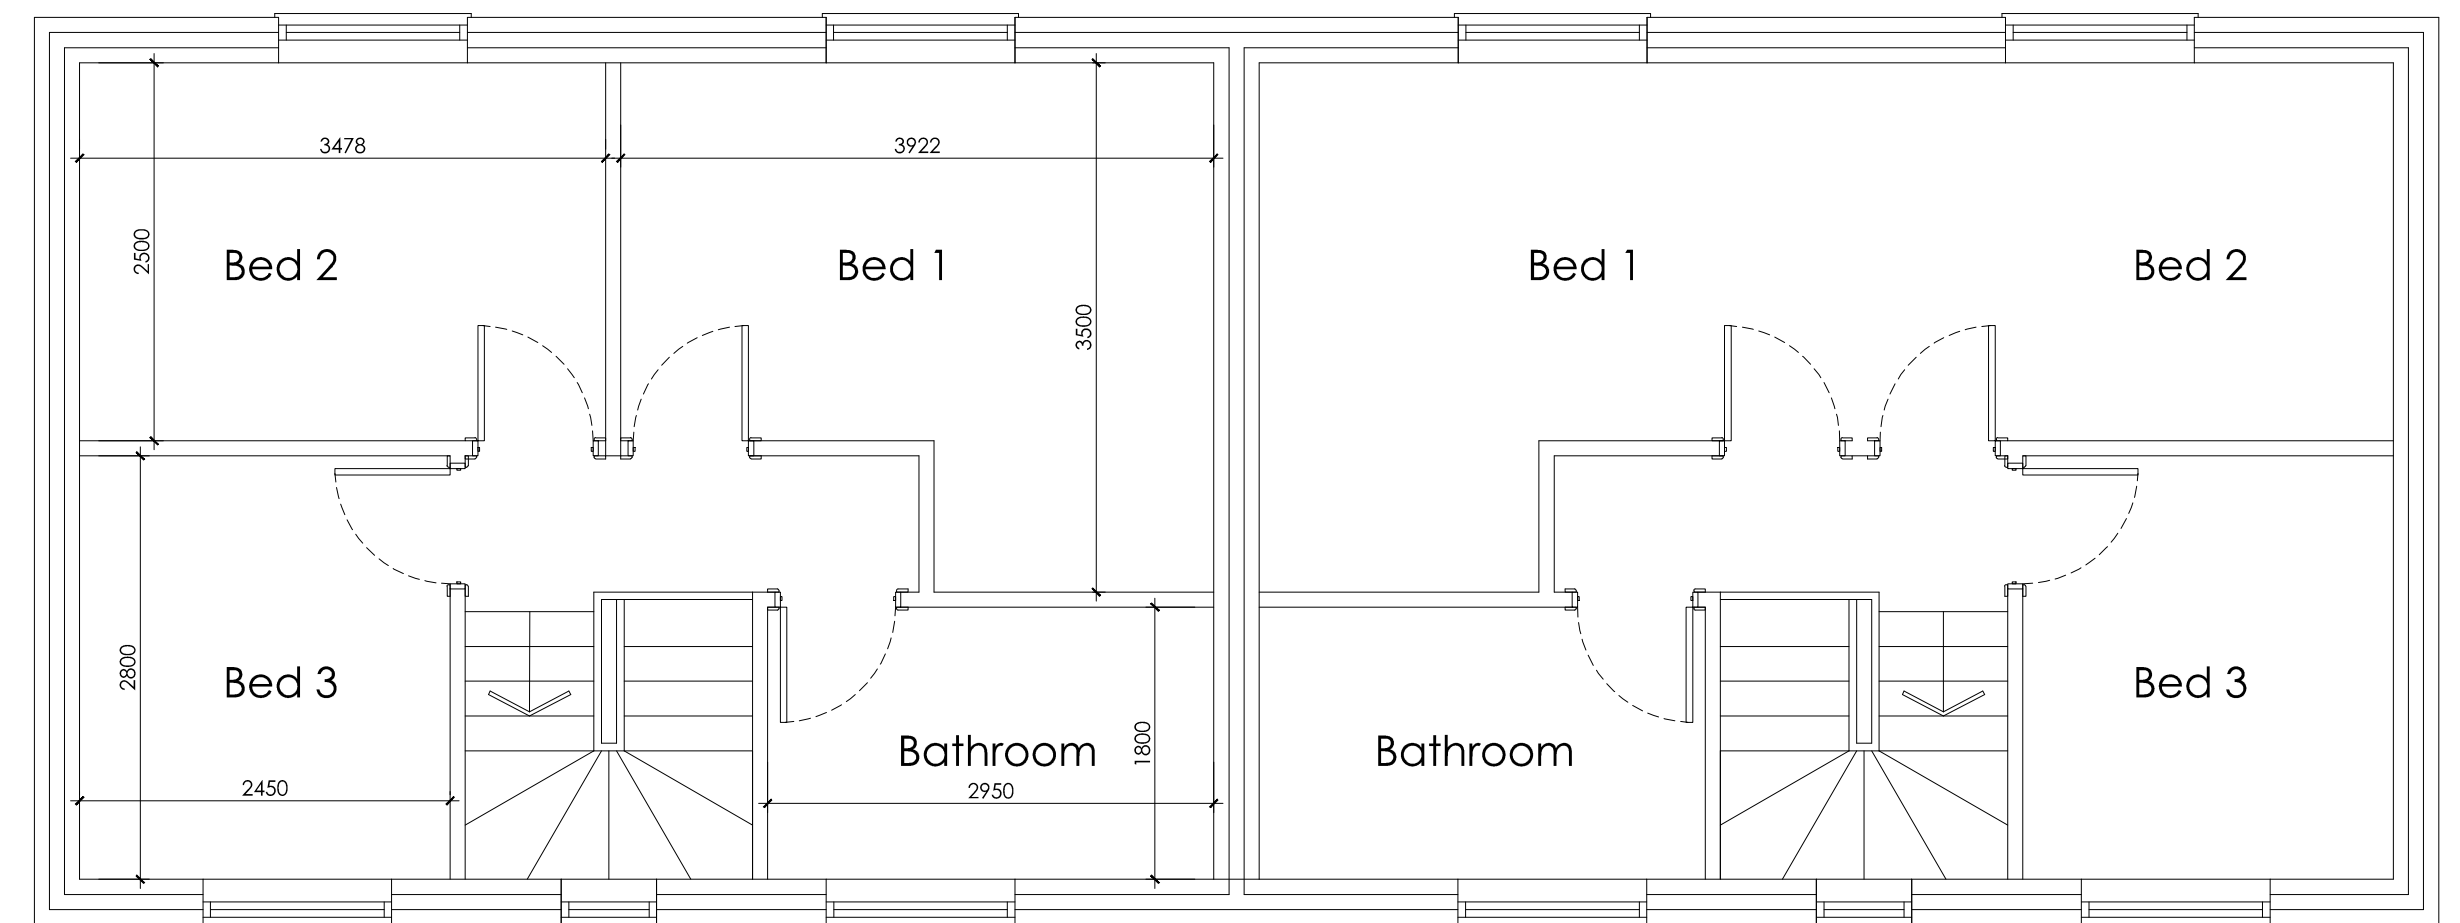

First Floor Plan
scale 1:50

			OFFICE ONE, 34 VICTORIA ROAD, BARNSELEY, S70 2BU			Phone: 01226 208482 Email: info@whiteaguspартnership.co.uk Web: www.whiteaguspартnership.co.uk		
ARCHITECTURAL SERVICES								
Project. PROPOSED RESIDENTIAL DEVELOPMENT BROOMROYD, BARNSELEY S70 5ES				Client. MR S. WEBBER				
Drawing Title. PLANS & ELEVATIONS				Date. NOV 2019	Scale. 1@50 @ a1			
Ref. 19-094				Dwg. No. 01	Rev.			
Date	Suffix	Description	Date	Suffix	Description			