


new residential development

west facing elevation

scale 1:100 @A3 front elevation 21/10/2019.

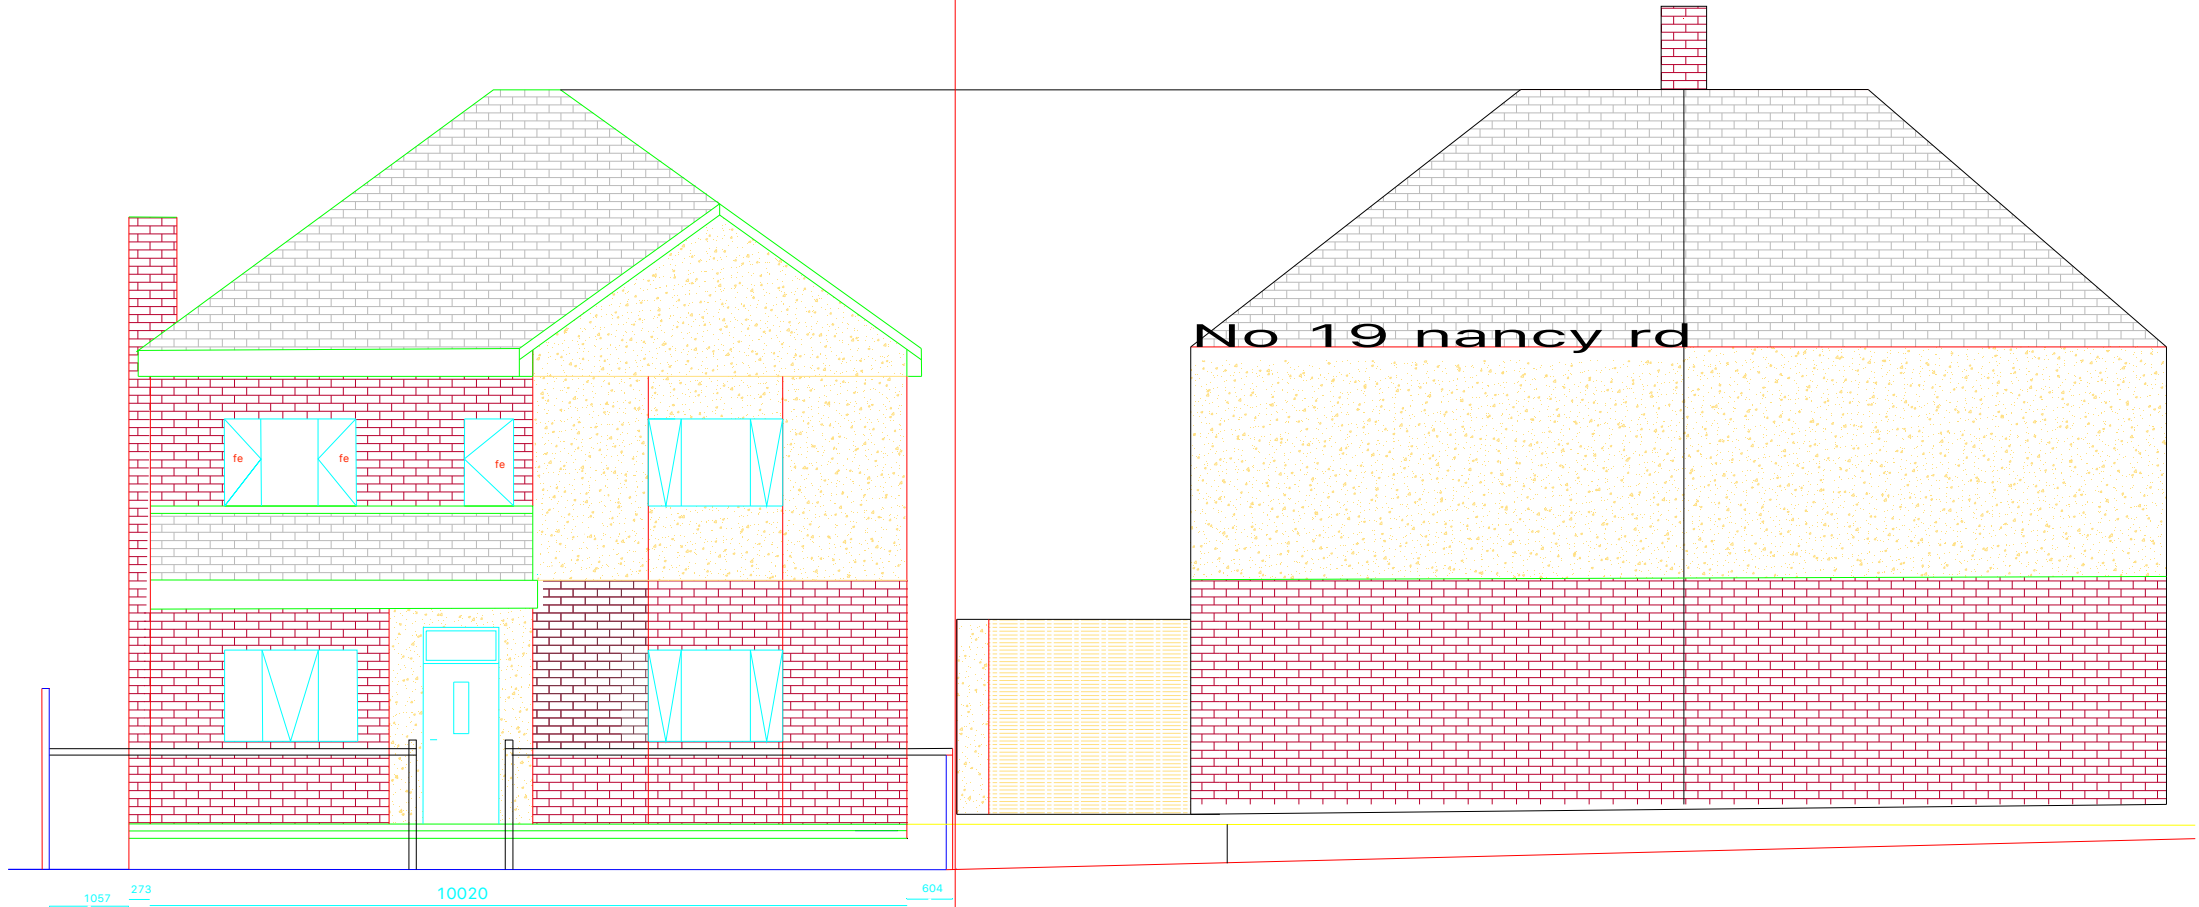

scale 1:100 @A3