




General notes:

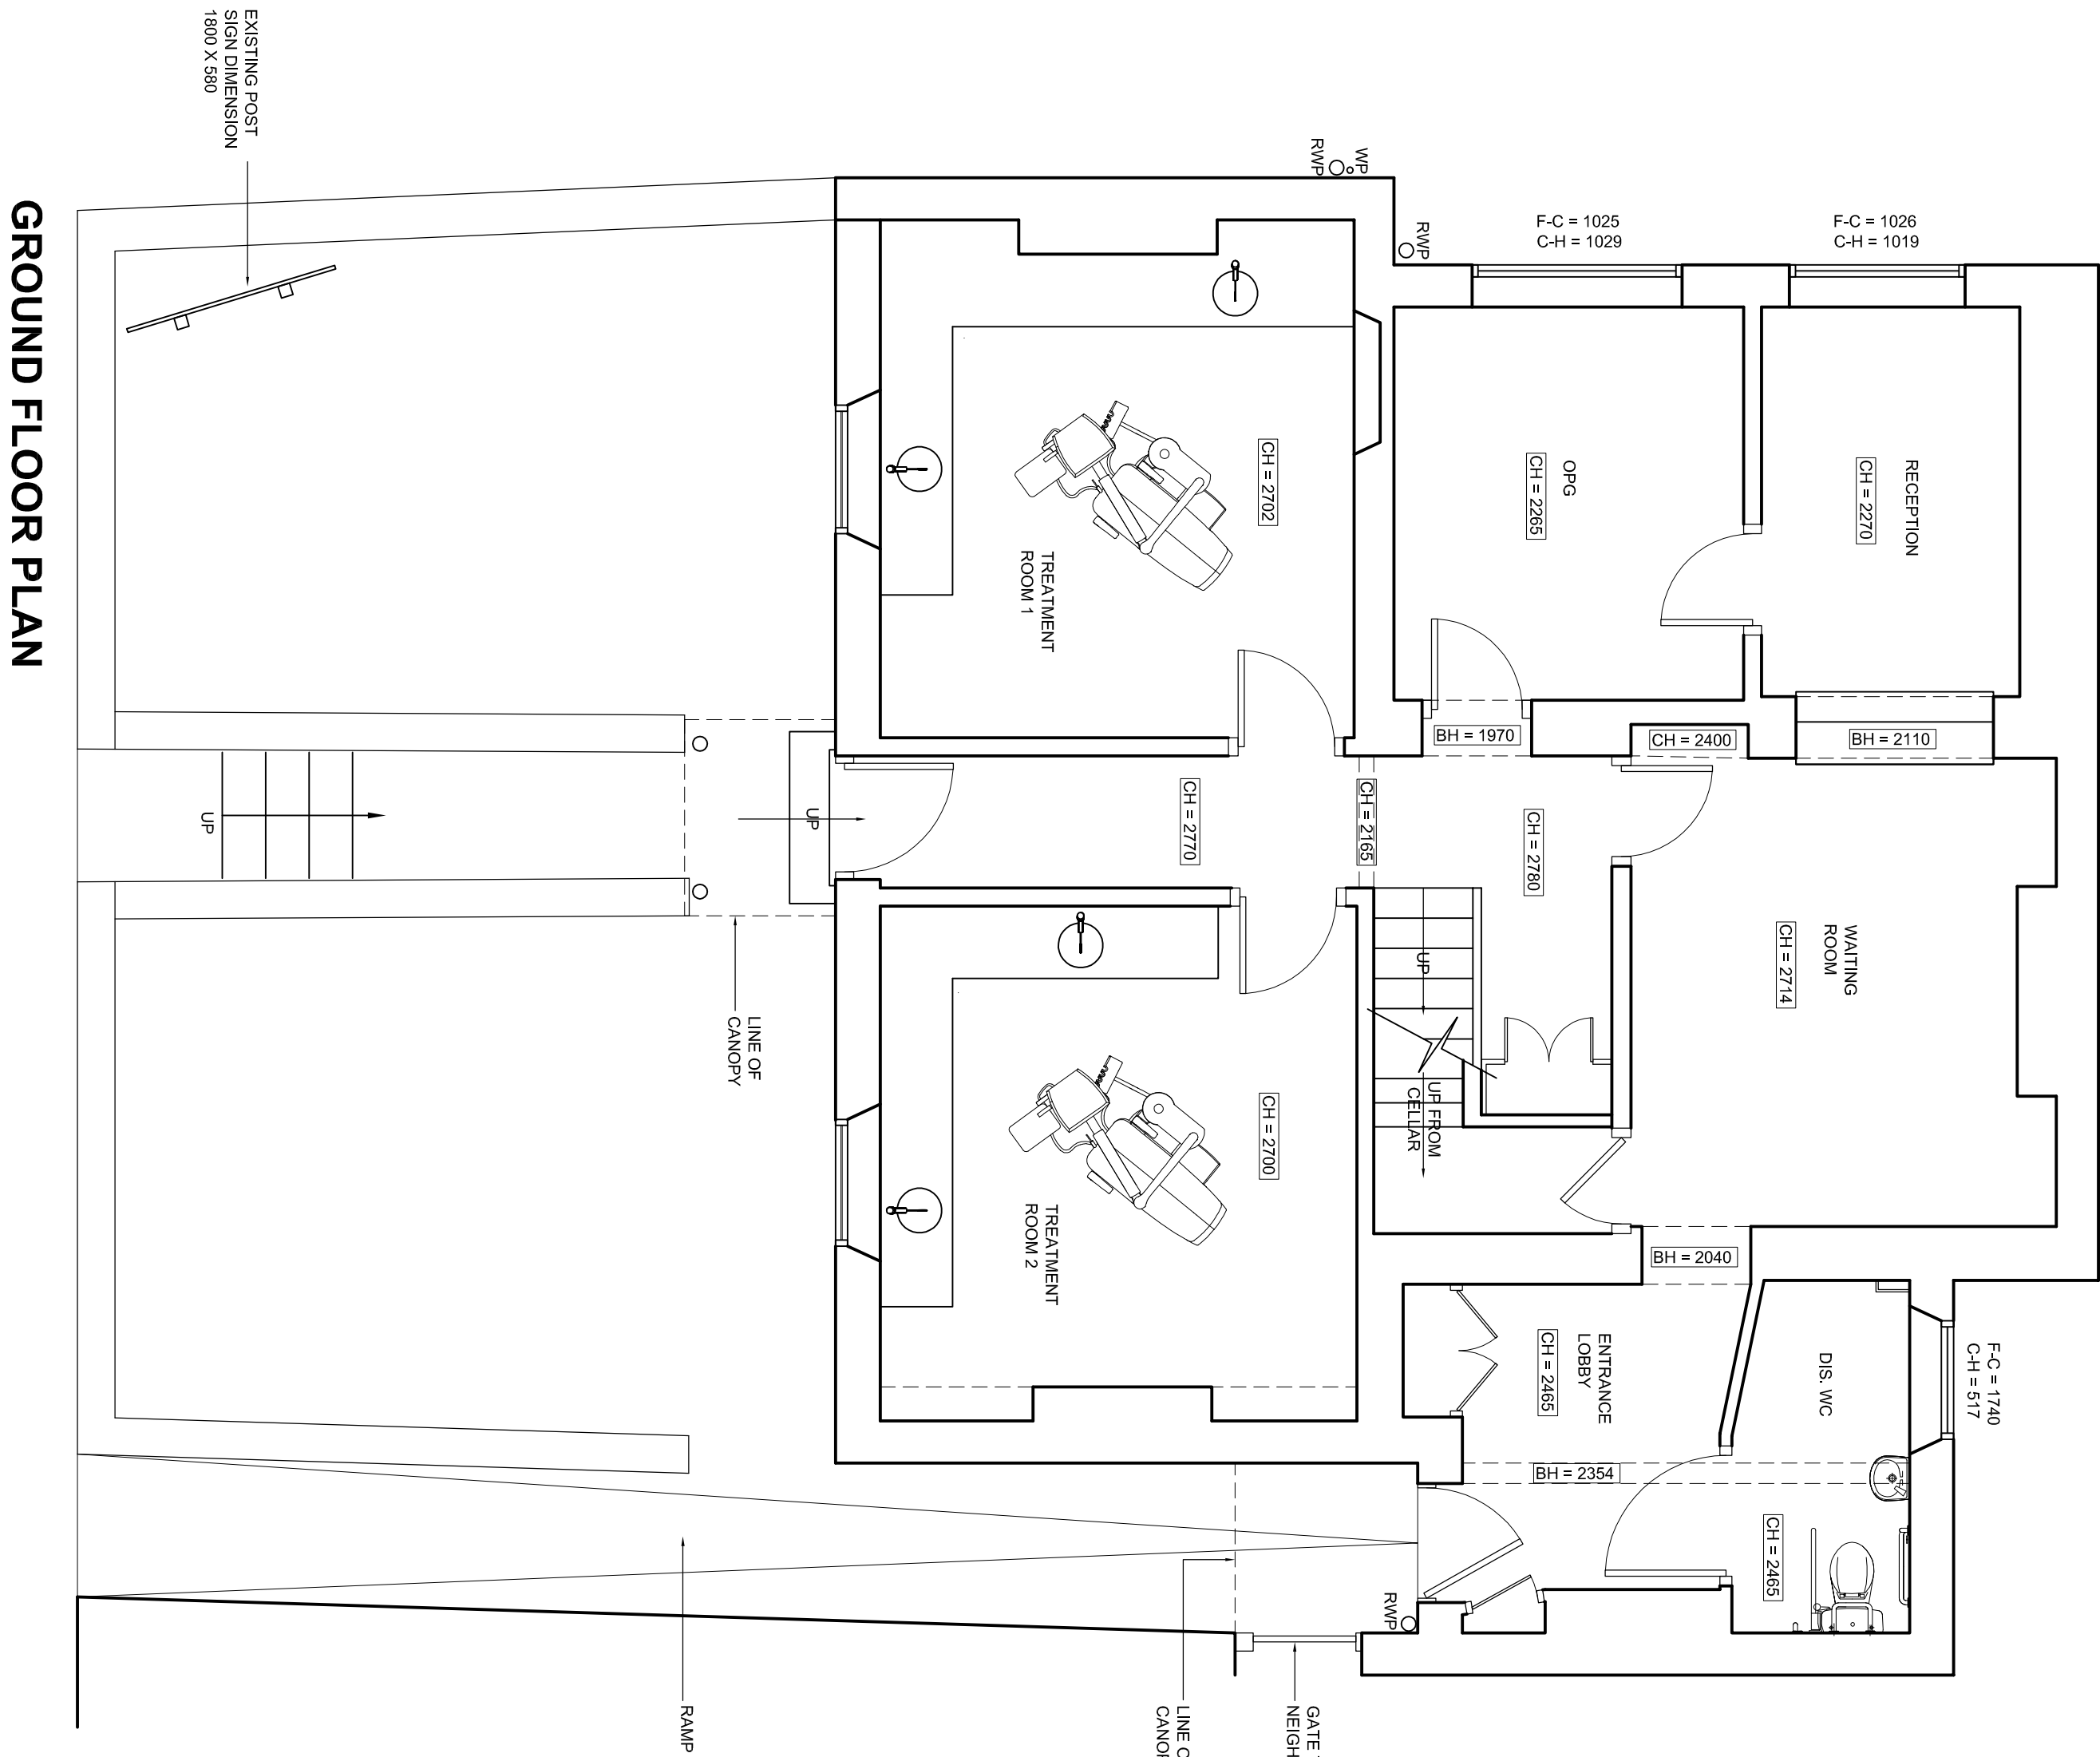

GROUND FLOOR PLAN

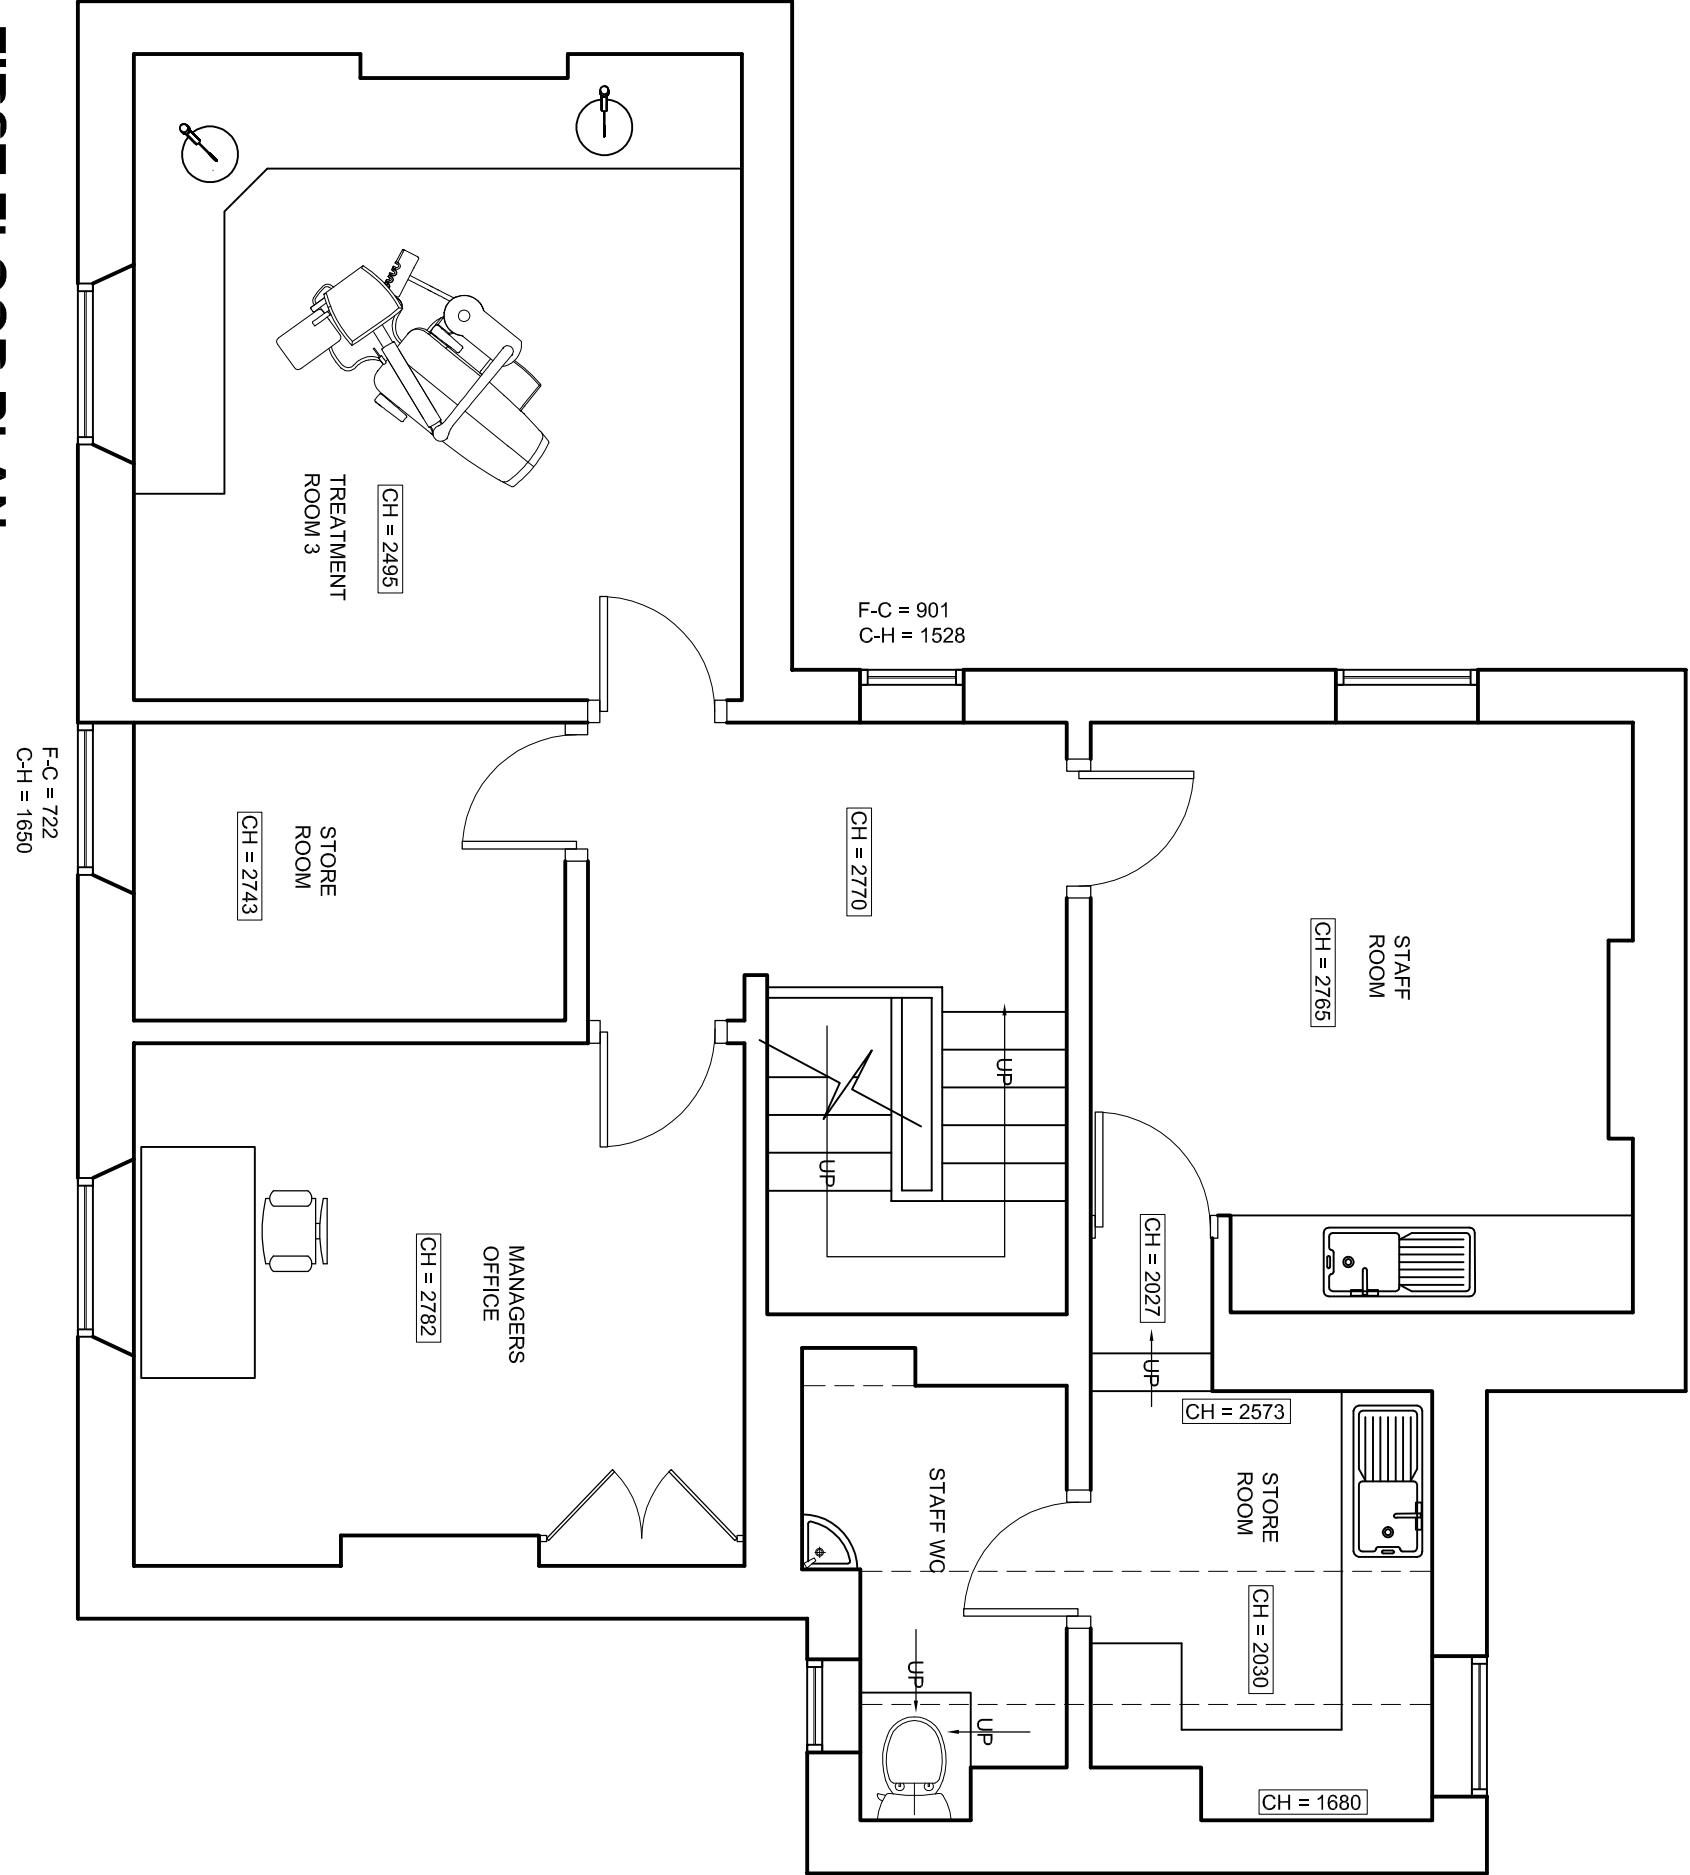

FIRST FLOOR PLAN

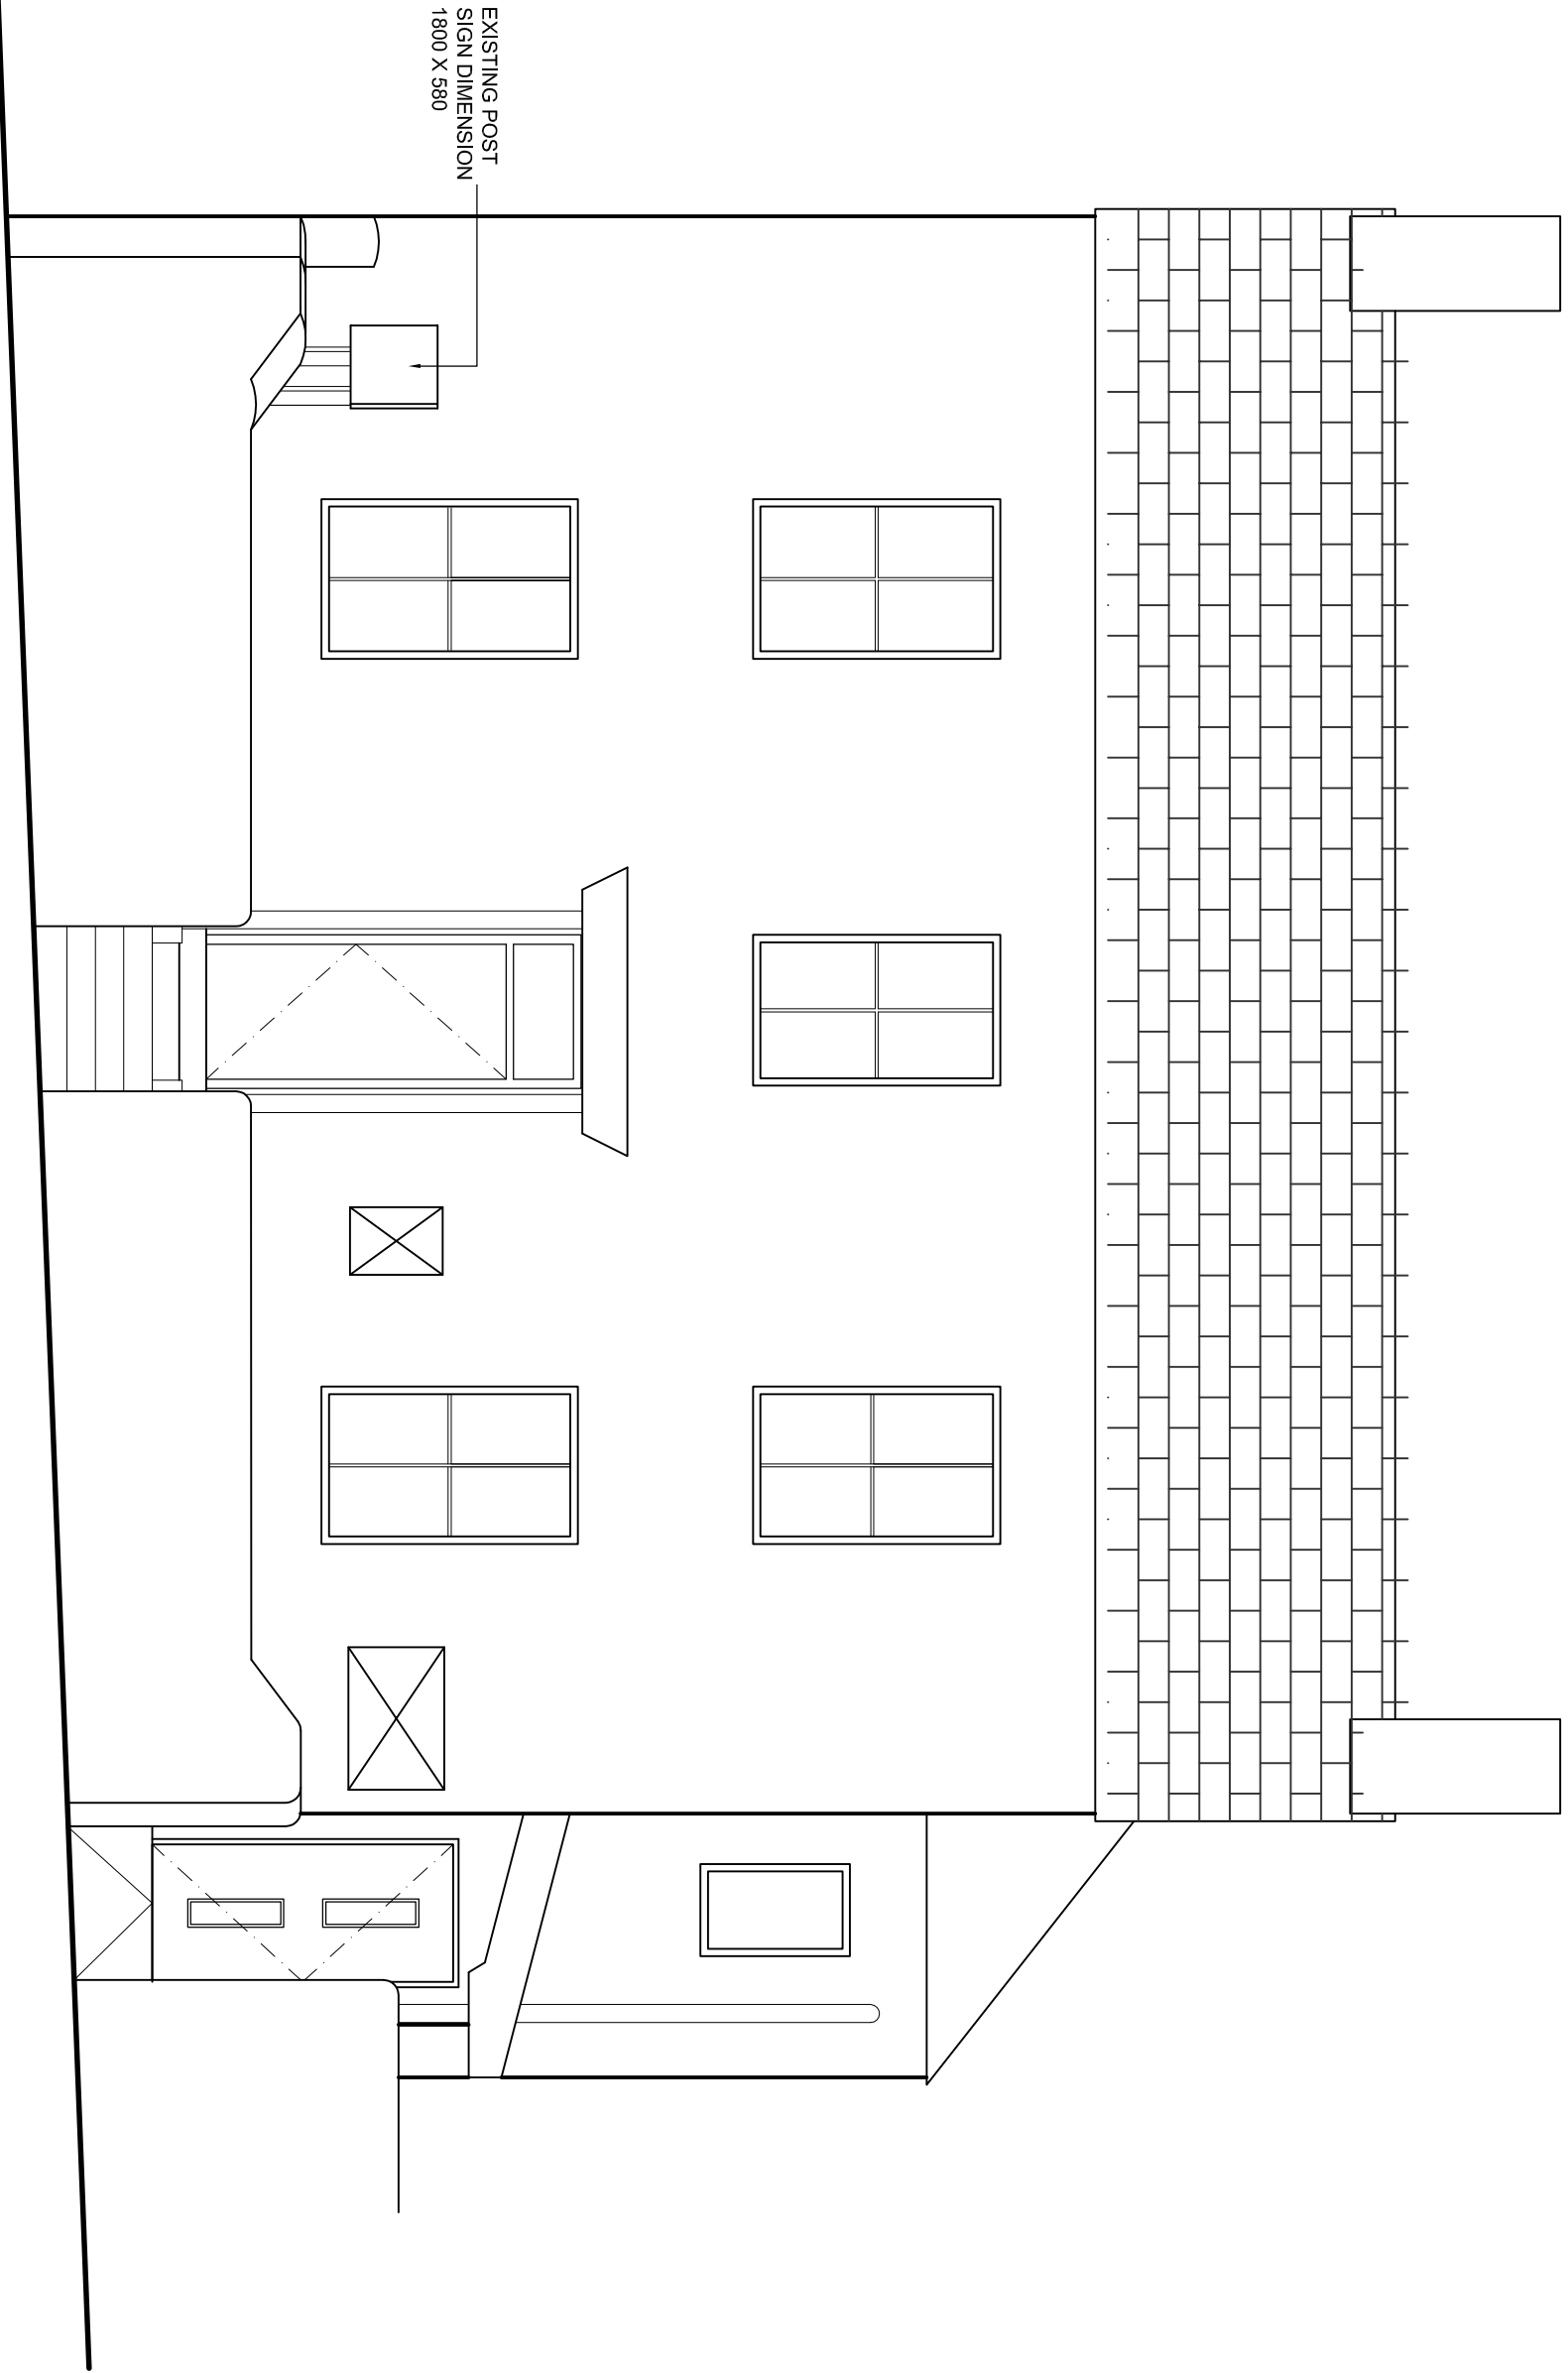

FRONT ELEVATION

Rev. Description Date

bl

DESIGN CONSULTANTS
TEL: 01903 8007 000 FAX: 01903 8007 001
UNIT 7, COMMERCIAL PROPERTY, COMMERCIAL PARKWAY, LONDON, N10 1JF

Client: ADP
Project: 3 GEORGE ST., WOMBWELL
SOUTH YORKSHIRE
S73 0DD
Title: EXISTING PLANS
AND SHOPFRONT

Scale: 1:500@A1 Date: 21/01/09

Drawn: BC DWG No. 9651/01

This drawing is the property of Bliss Design Consultants and is not to be copied, reproduced, retained or disclosed to any unauthorized person either wholly or in part without prior consent. Do not scale from this drawing. Use all figures as indicated. All dimensions are given in millimeters. Site prior to construction. All discrepancies, errors and omissions to be reported to the designer or project manager prior to construction. All structural details to be verified by structural consultants before fabrication. If in doubt ask.

Drawing No. 9651/01