




Notes:
All dimensions must be checked on site and not scaled from this drawing.

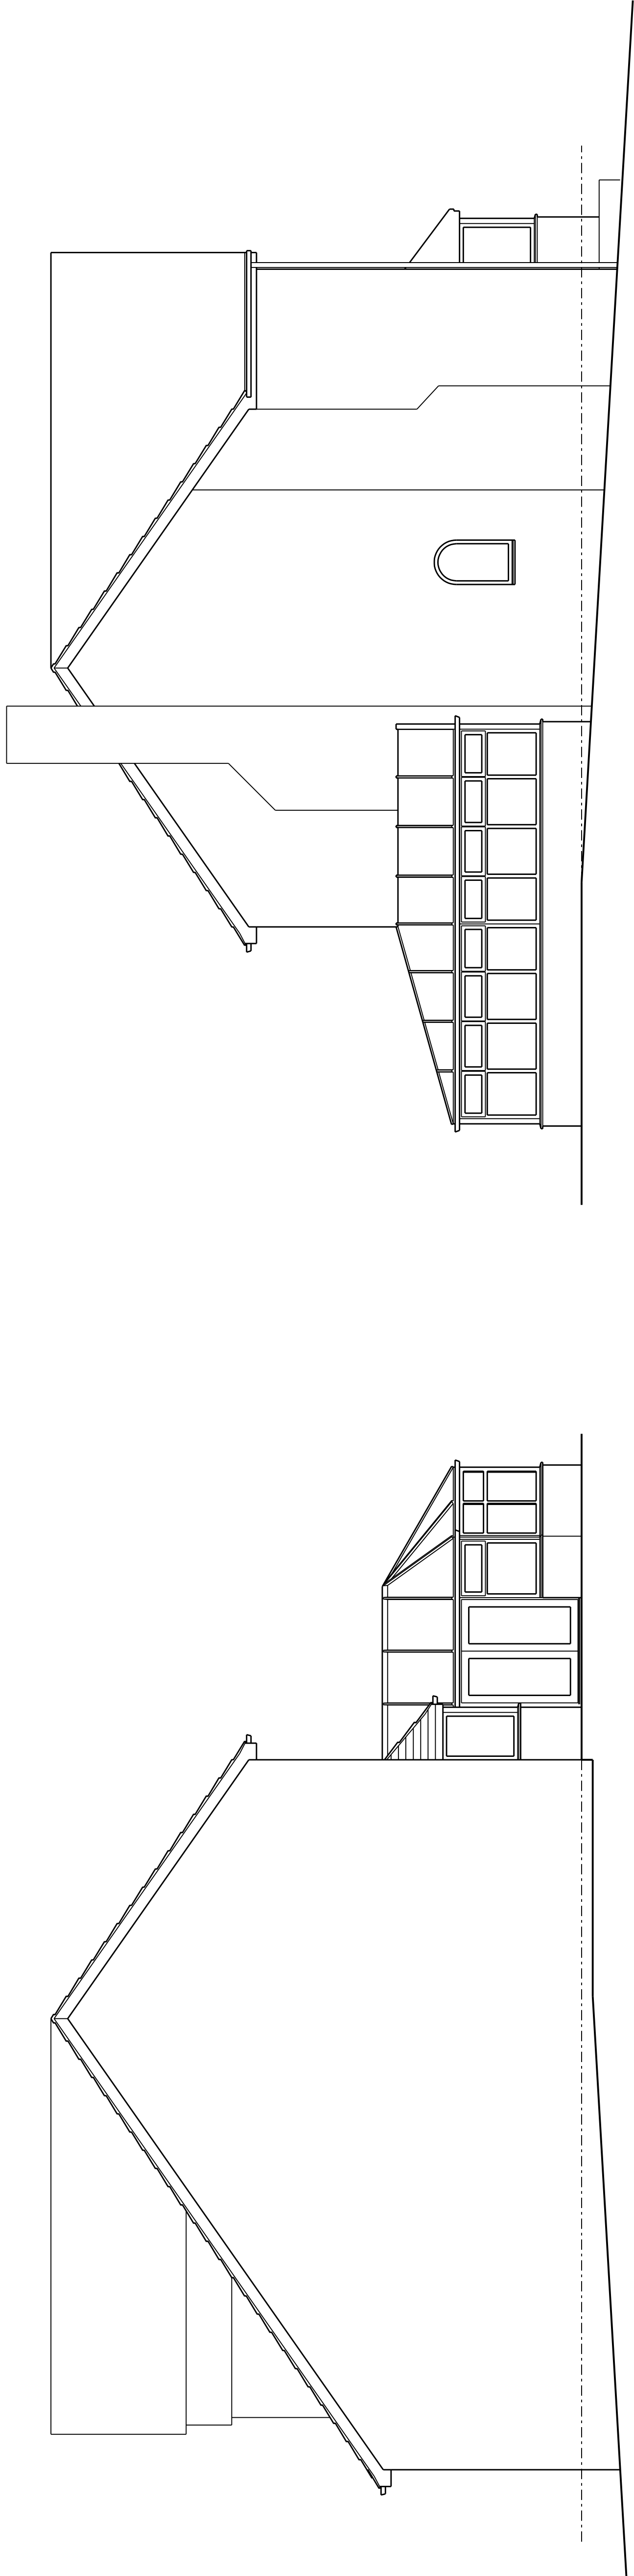


Side Elevation

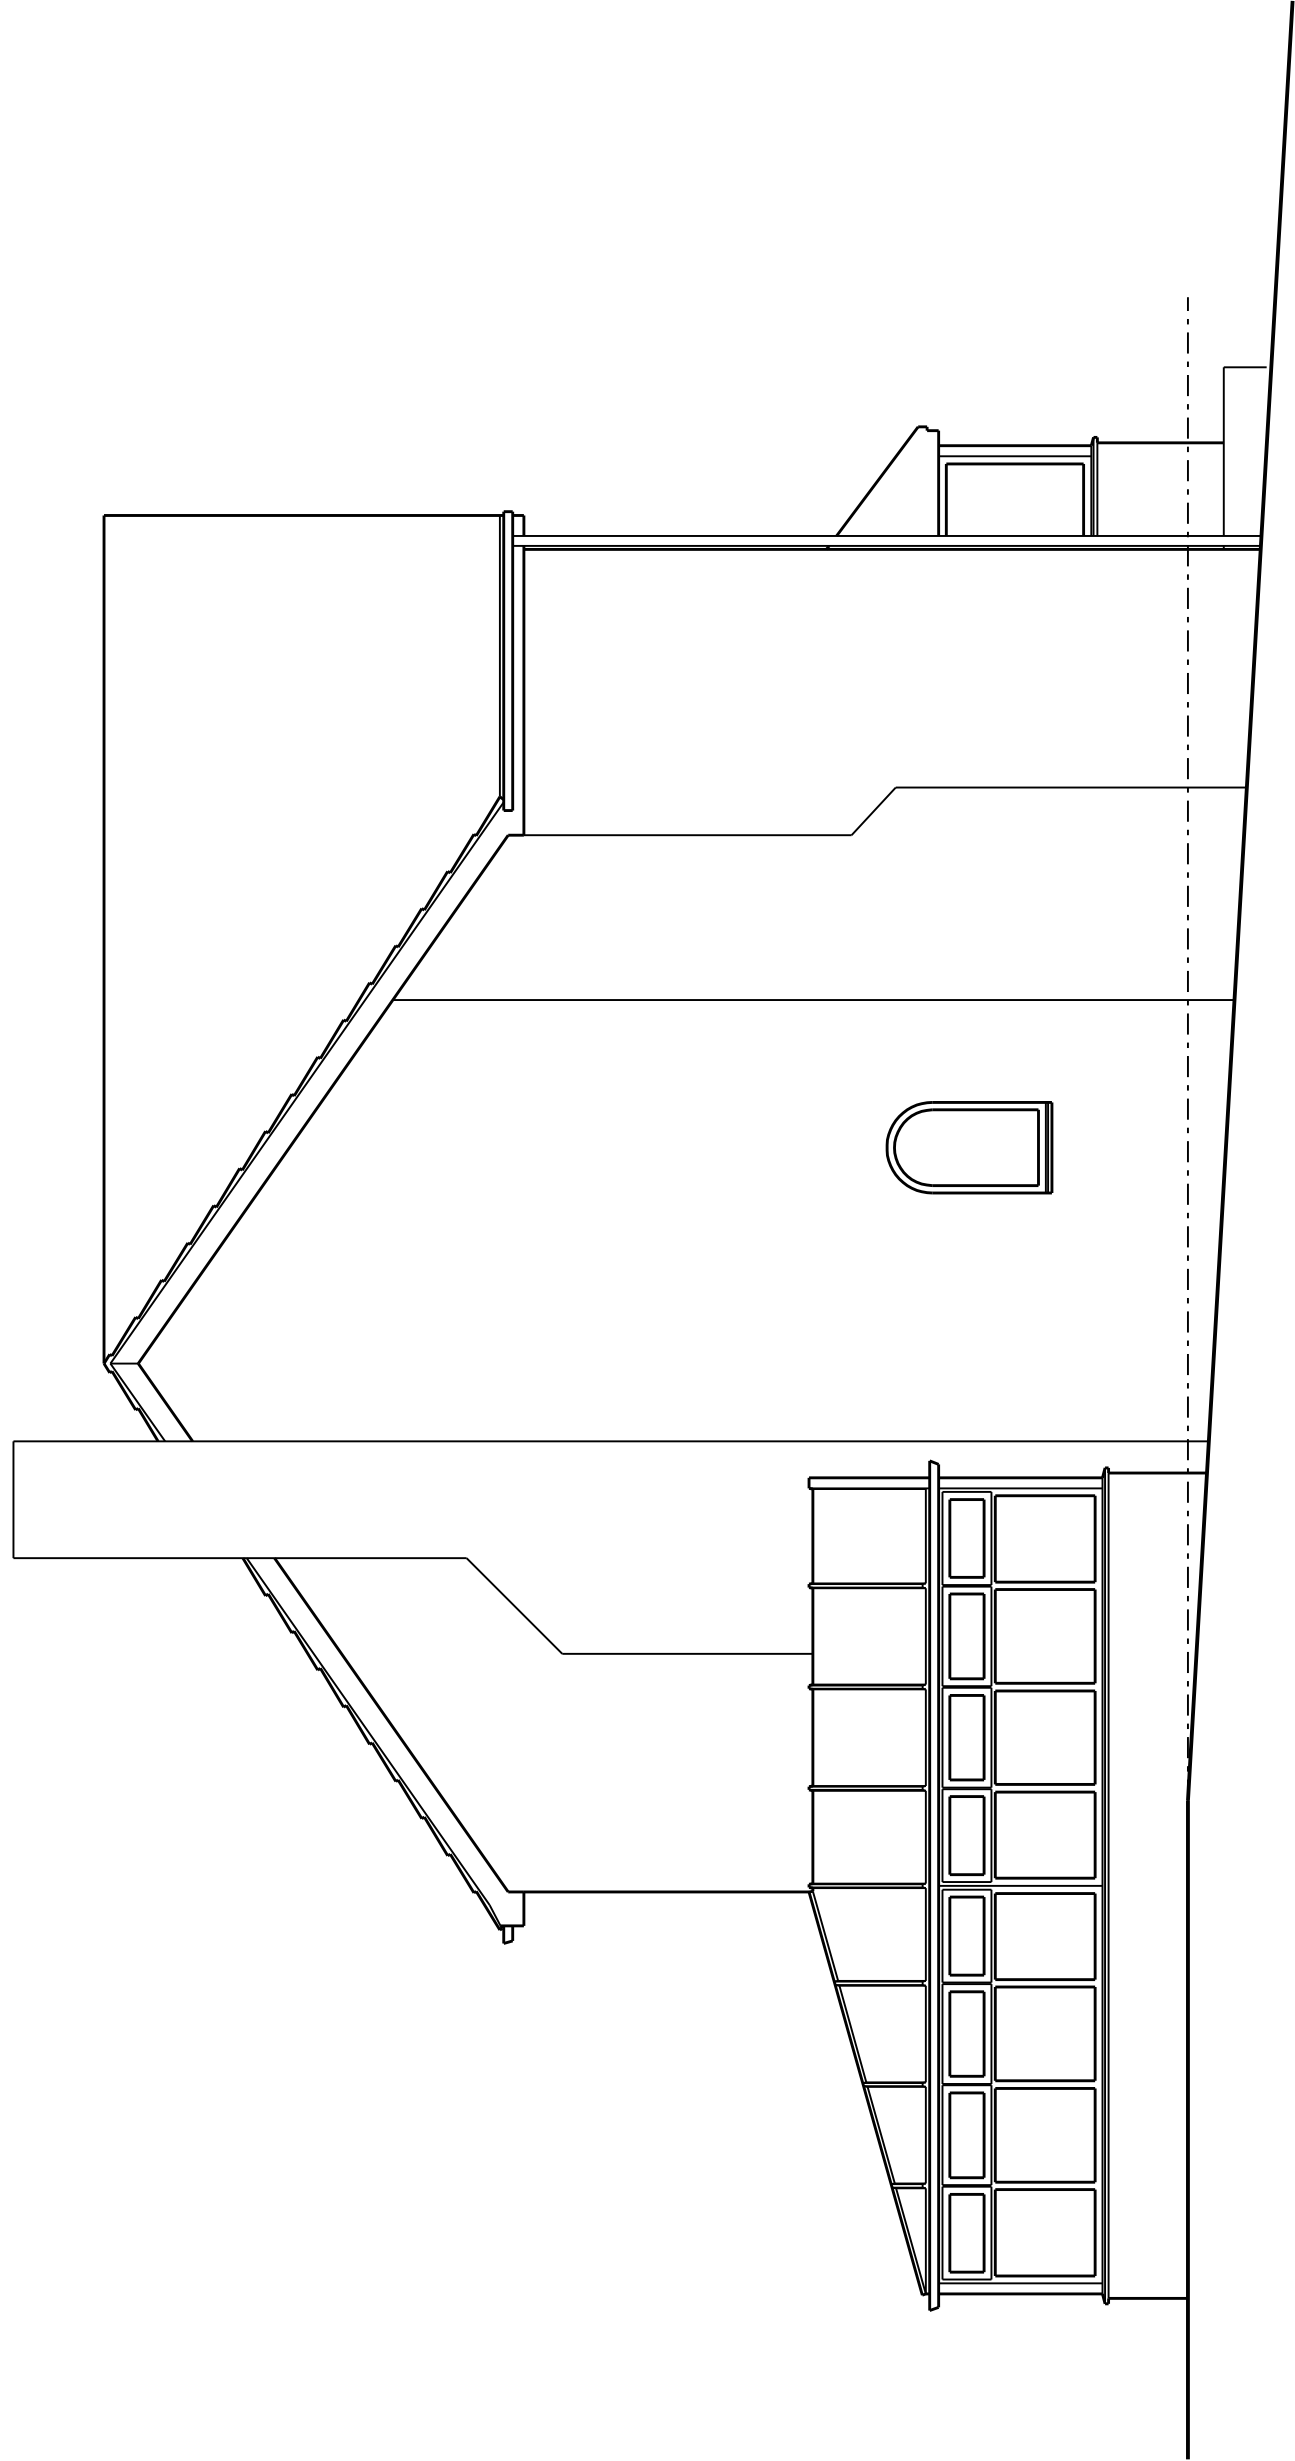

Side Elevation

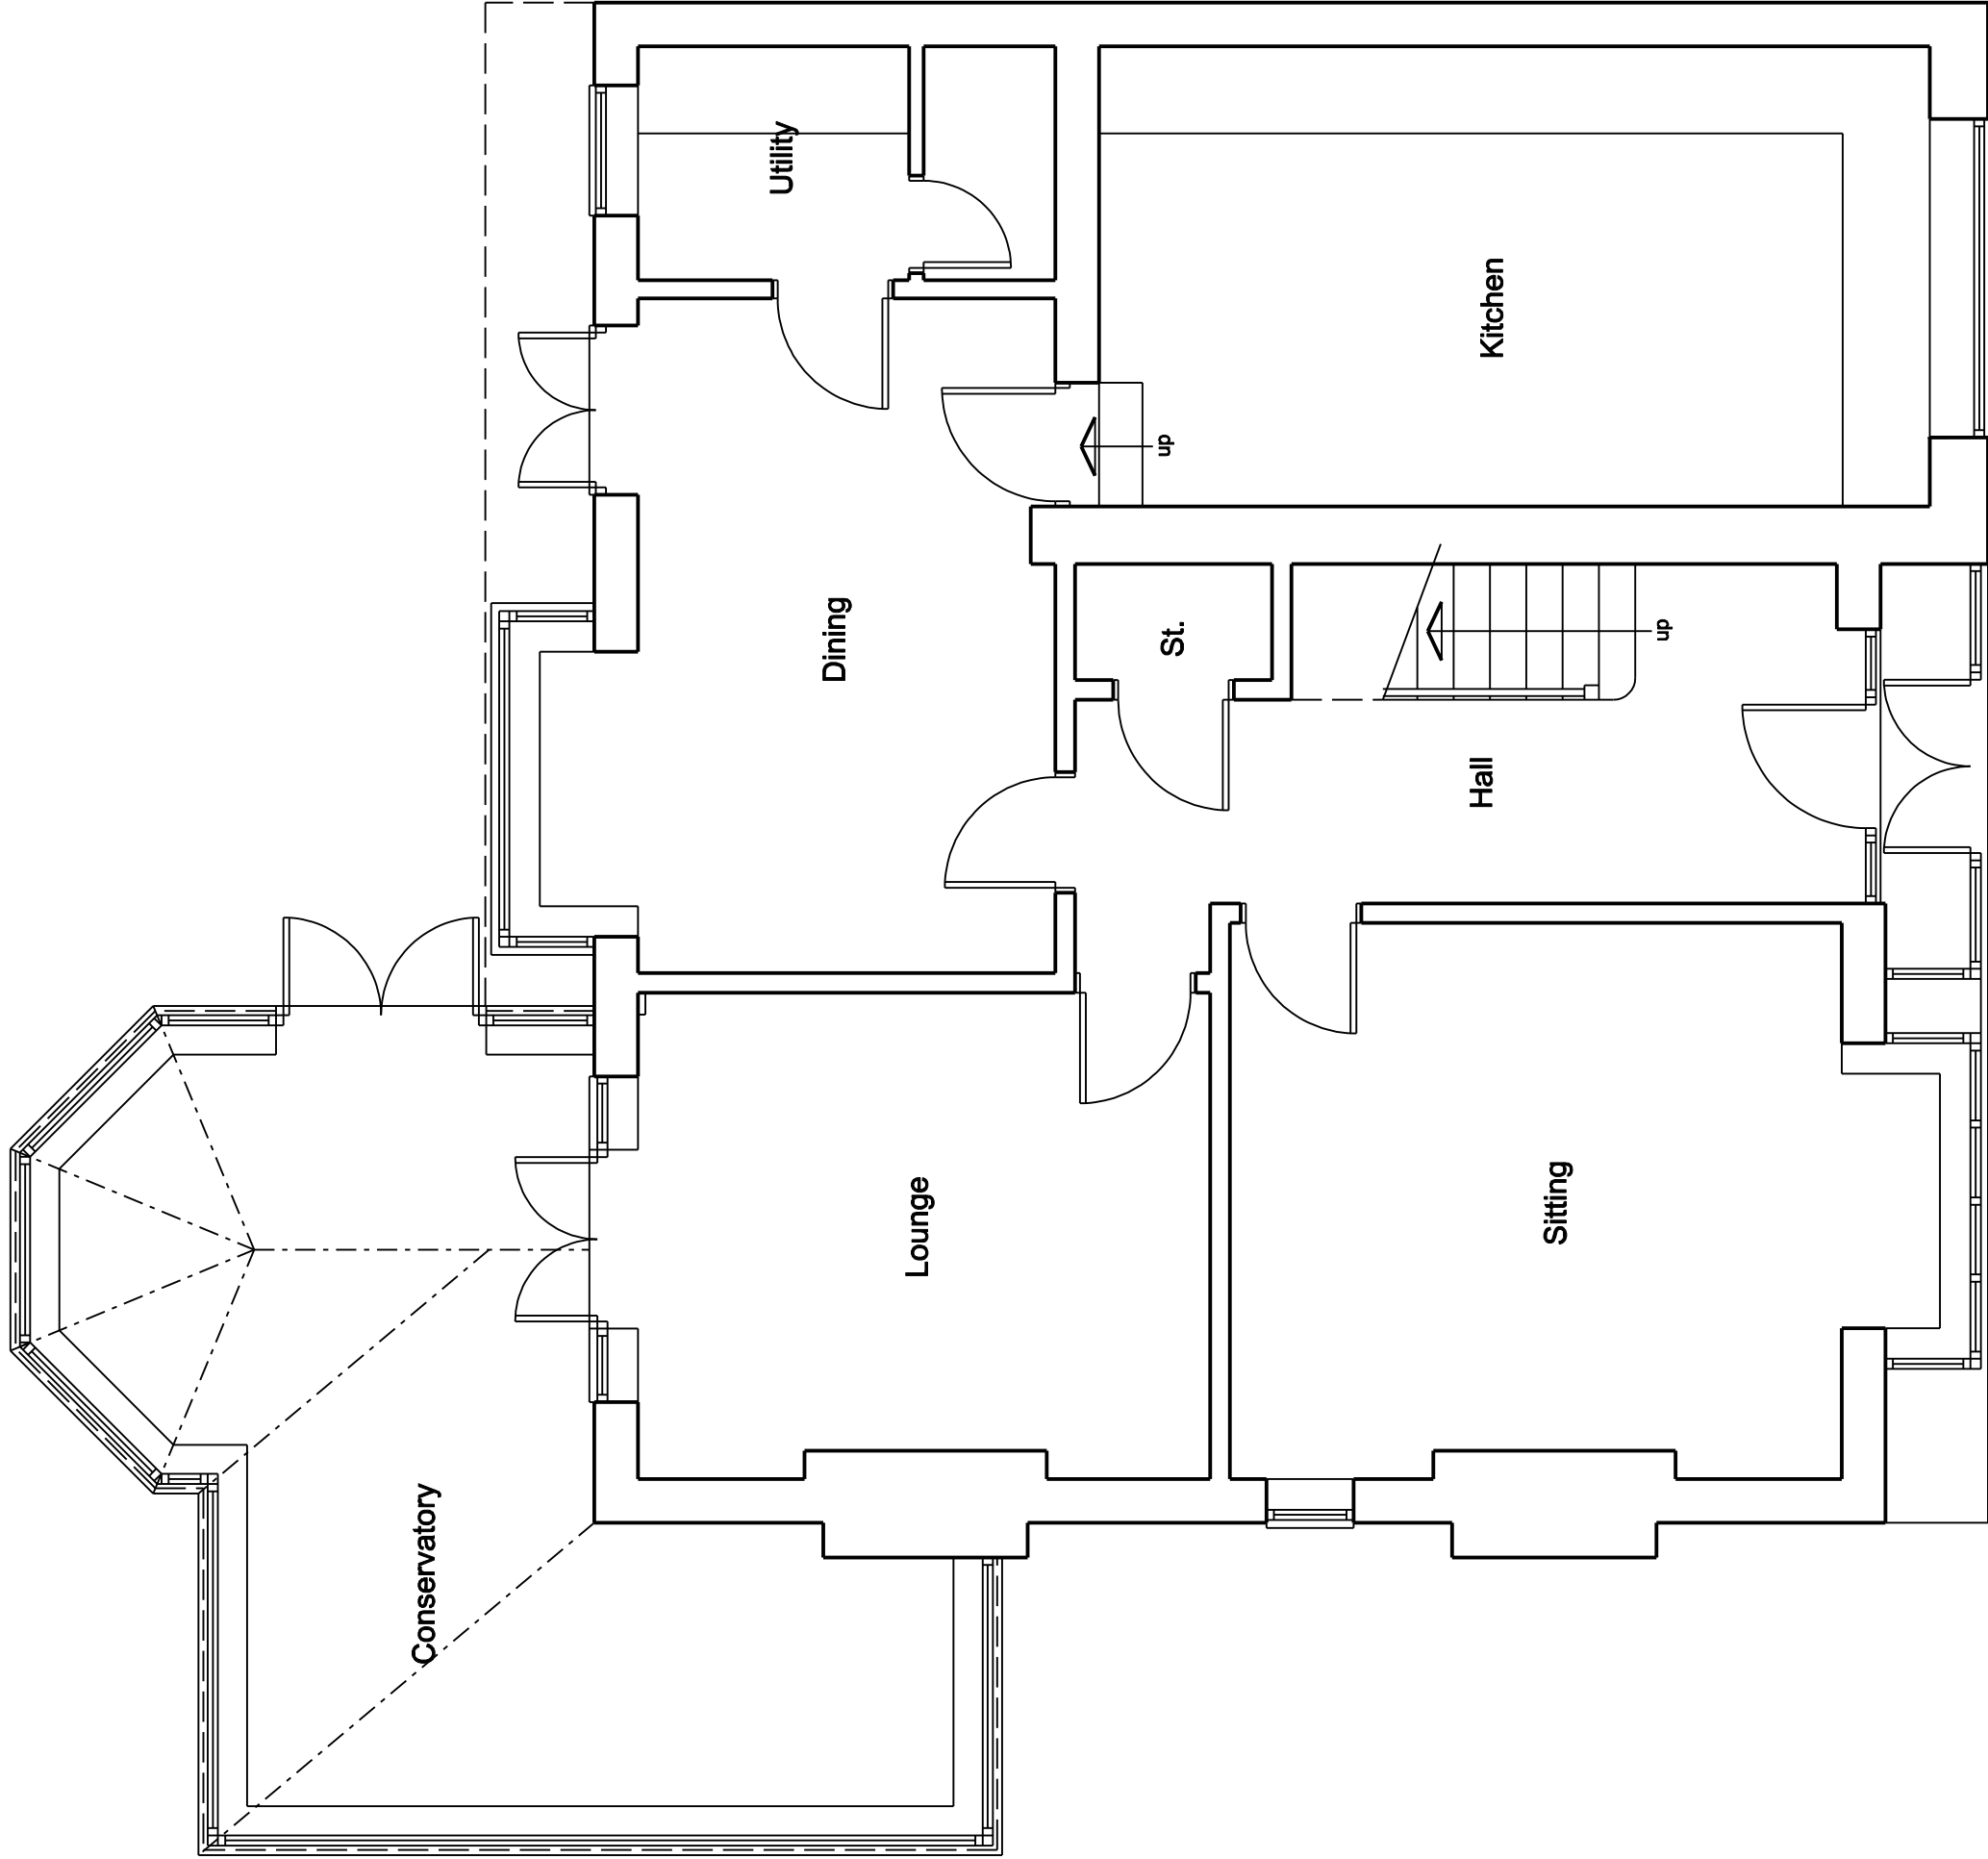

Ground Floor Plan

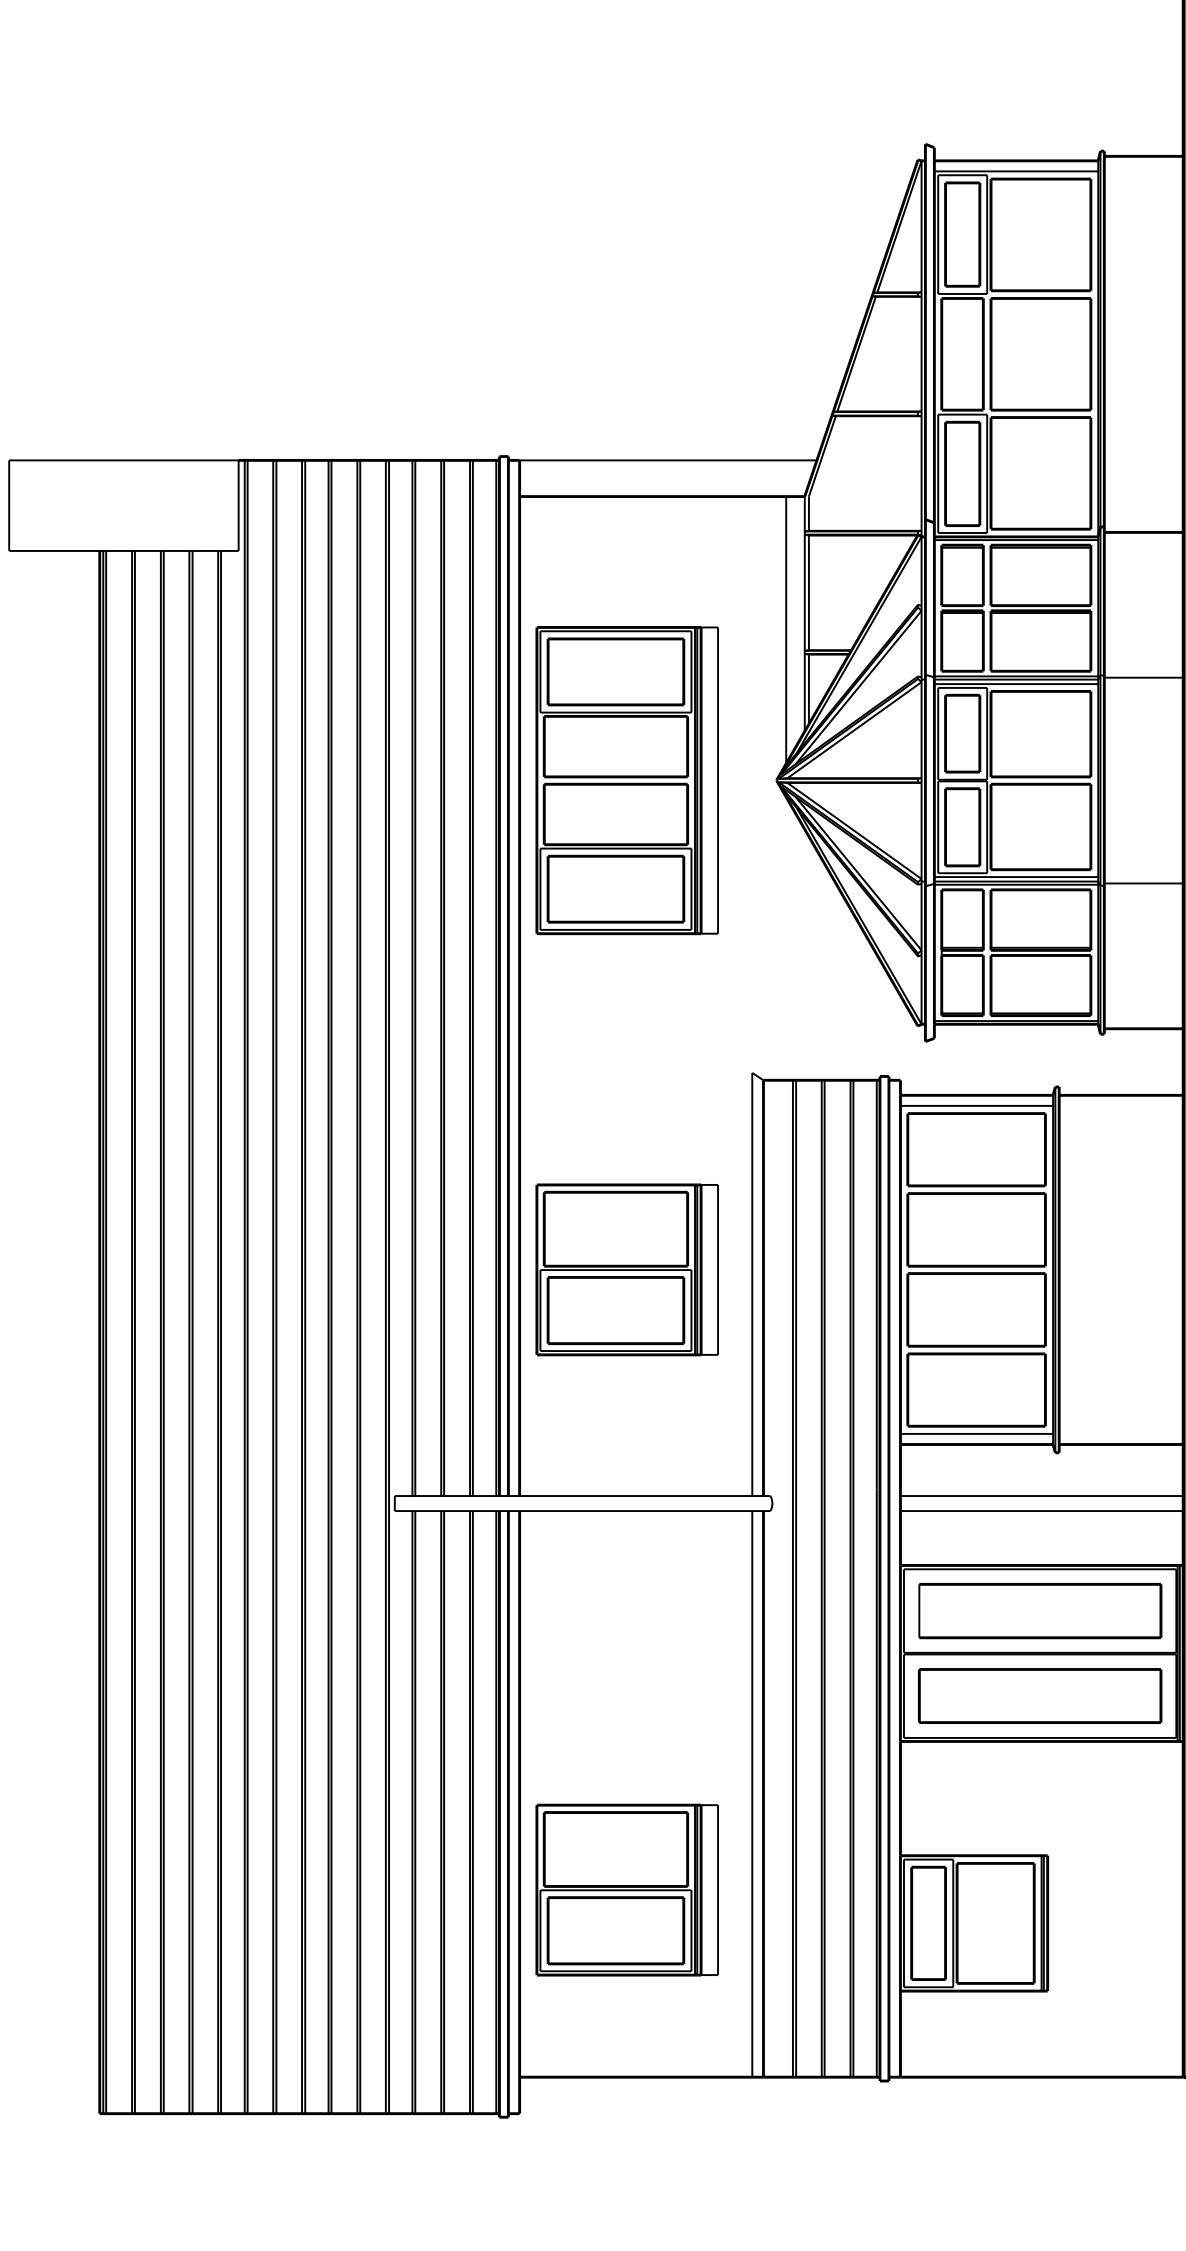

Rear Elevation

A		
Client Mr & Mrs M Hawkes		
Job Title Proposed Alterations 89 Staincross Common Staincross Barnsley S75 6NA		
Drawing Title Existing Plan and Elevations		
Scale 1:50		
Date April 2015	Drawn by MJH	
Drawing No. 979-01		Rev.