




Graphical Scale 1:100									
0	1	2	3	4	5	m			
Drawn by: MJB		Date: 12.06.12		Scale 1:100		@ A1			
Status	Preliminary	Preparation	Tender	Construction	Last Issue				
Date:	20.6.12								
Approved by:	DC								
Revision						Date	Drawn	Approved	

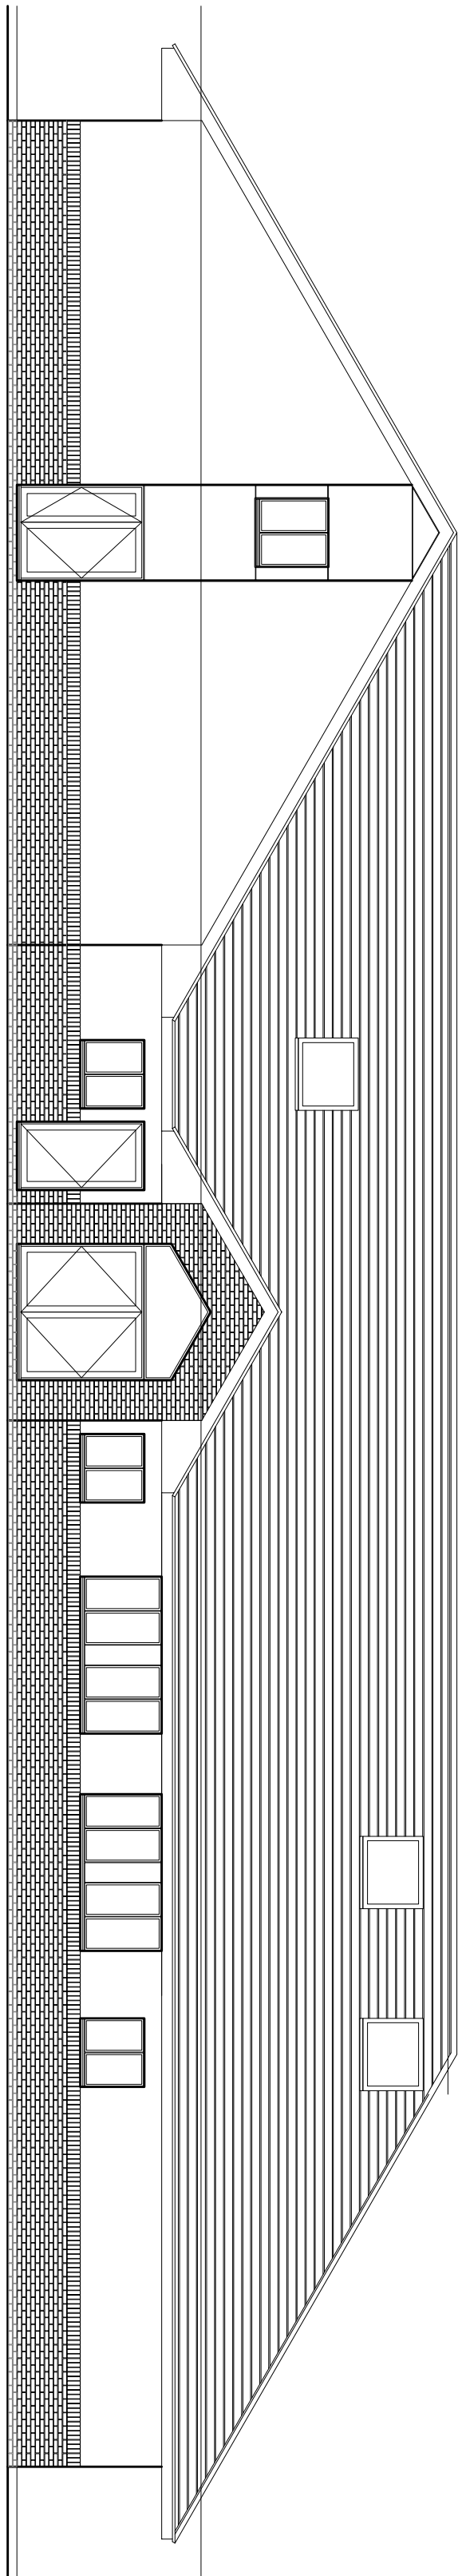


Building B - North West Elevation Scale 1:100

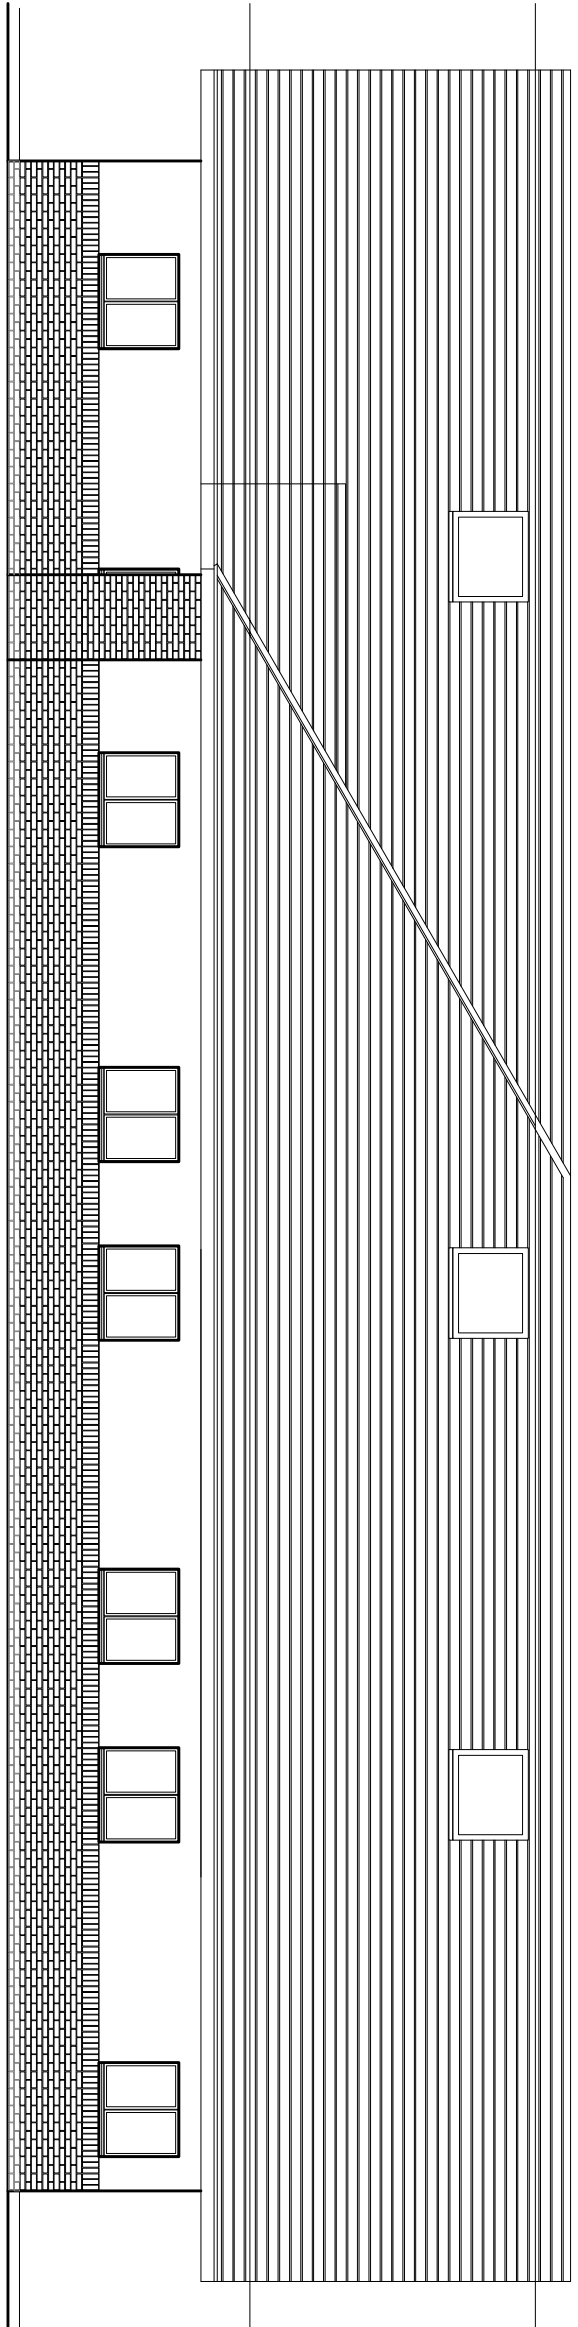


Building B - South West Elevation Scale 1:100

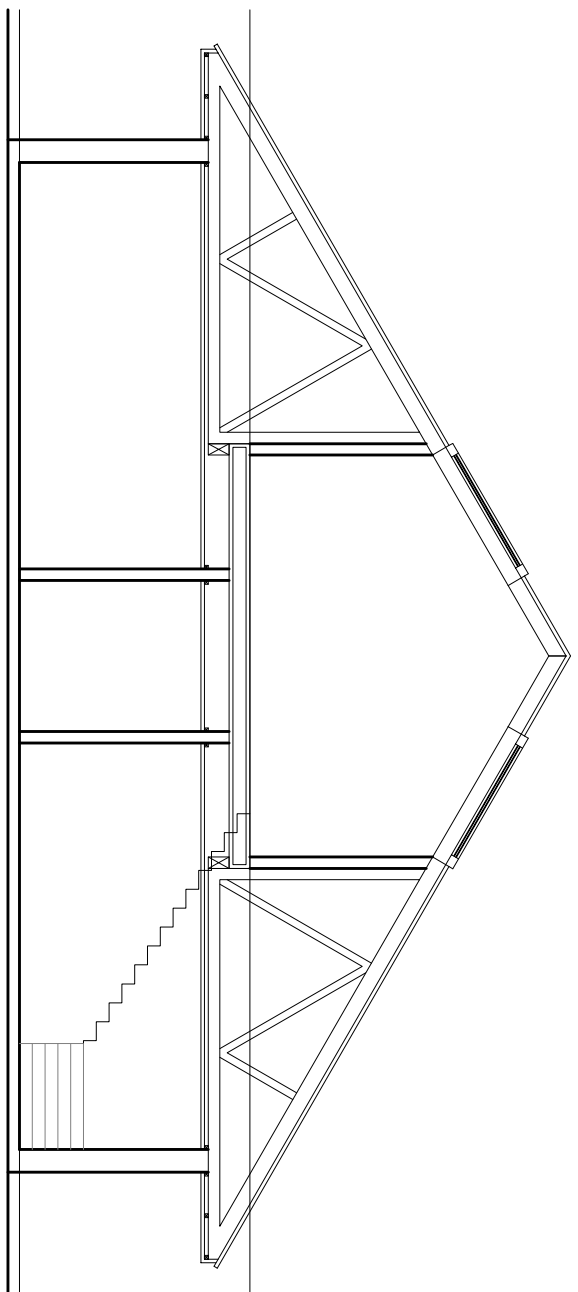

Building B - Typical Section Scale 1:100

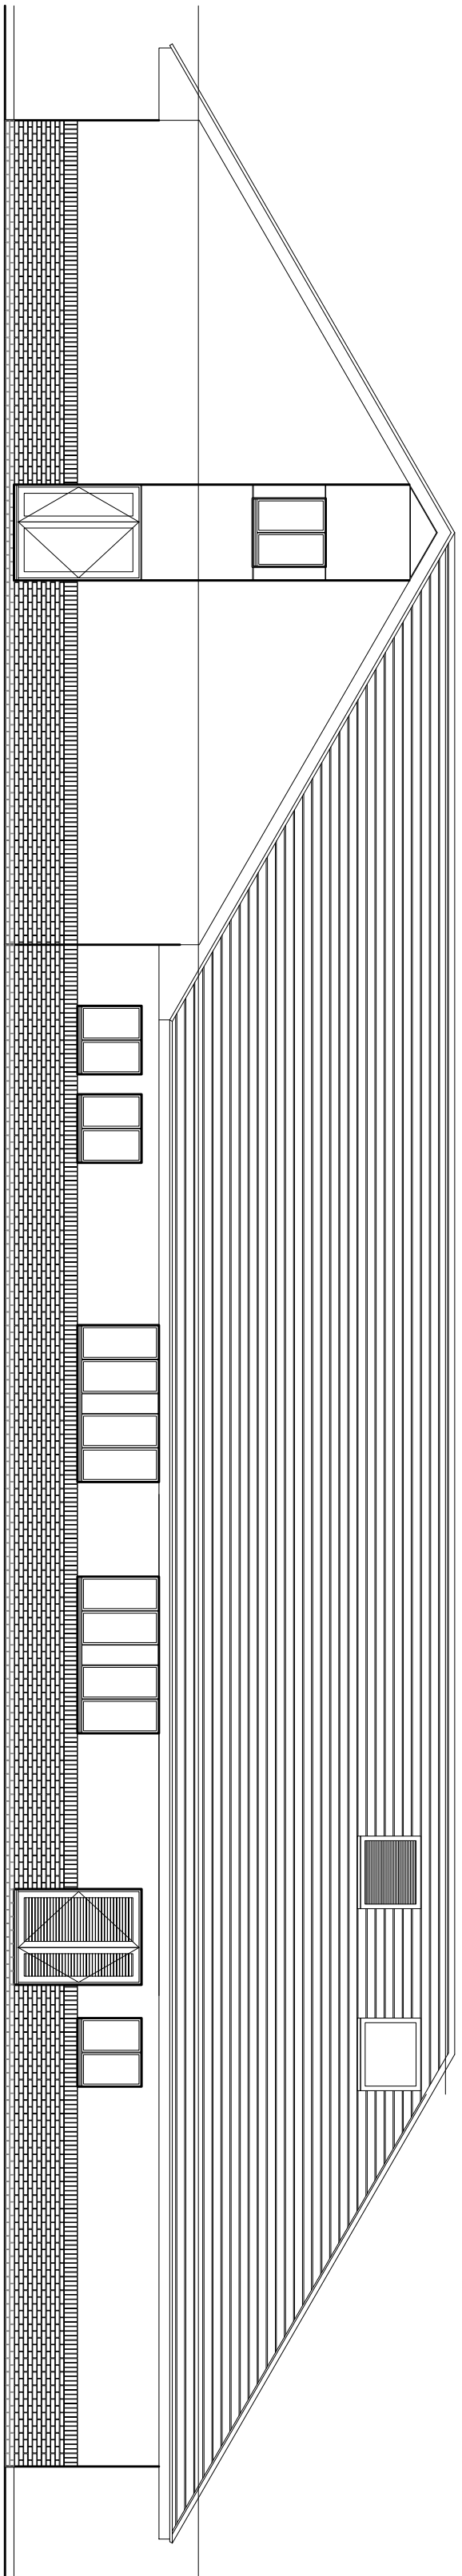


Building B - South East Elevation Scale 1:100

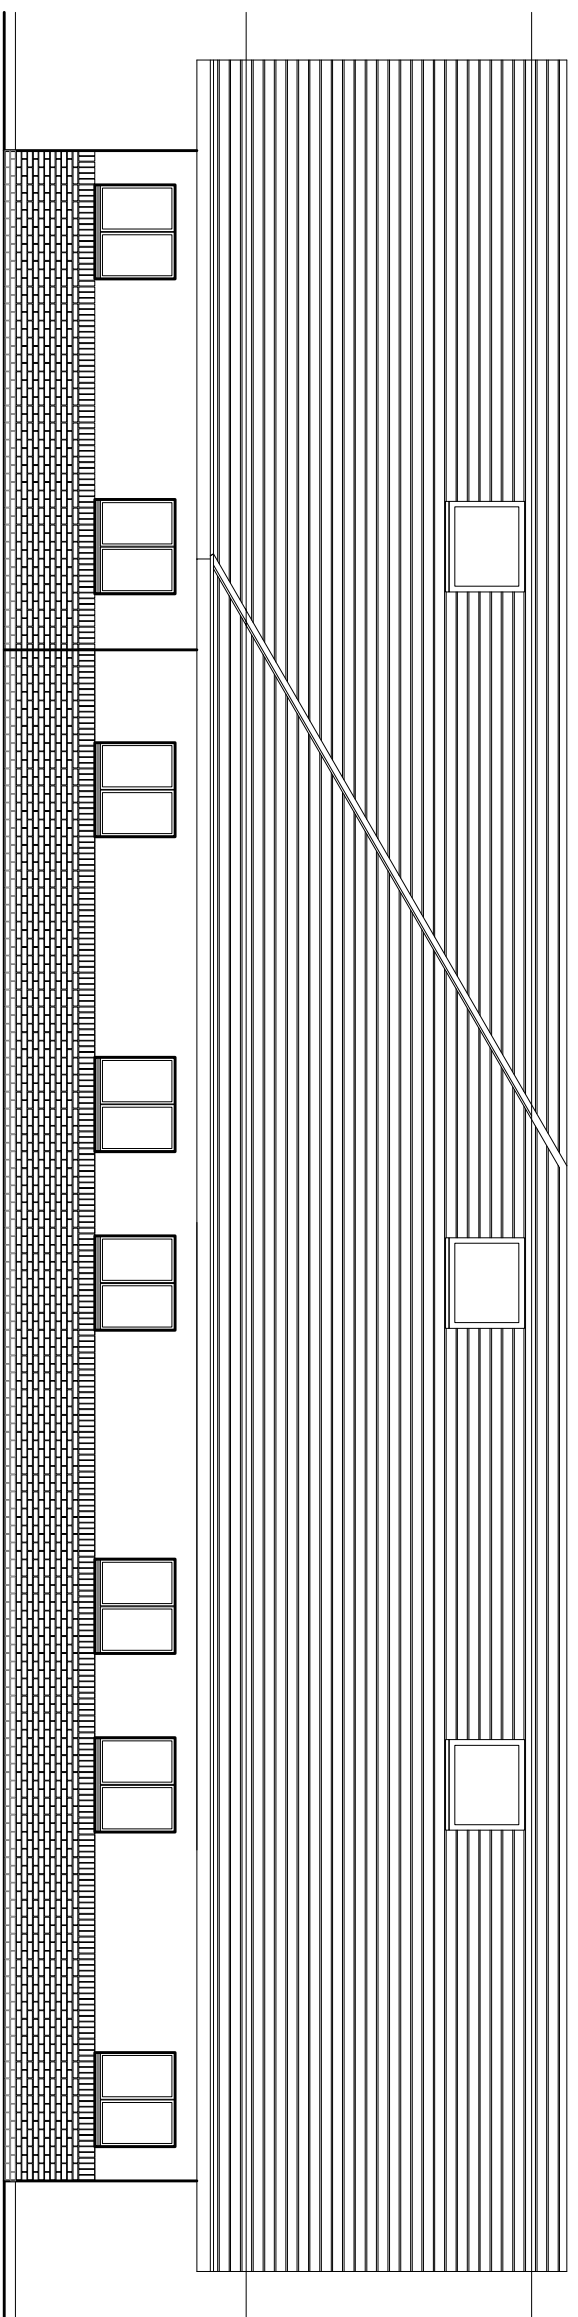


Building B - North East Elevation Scale 1:100

Materials Key:

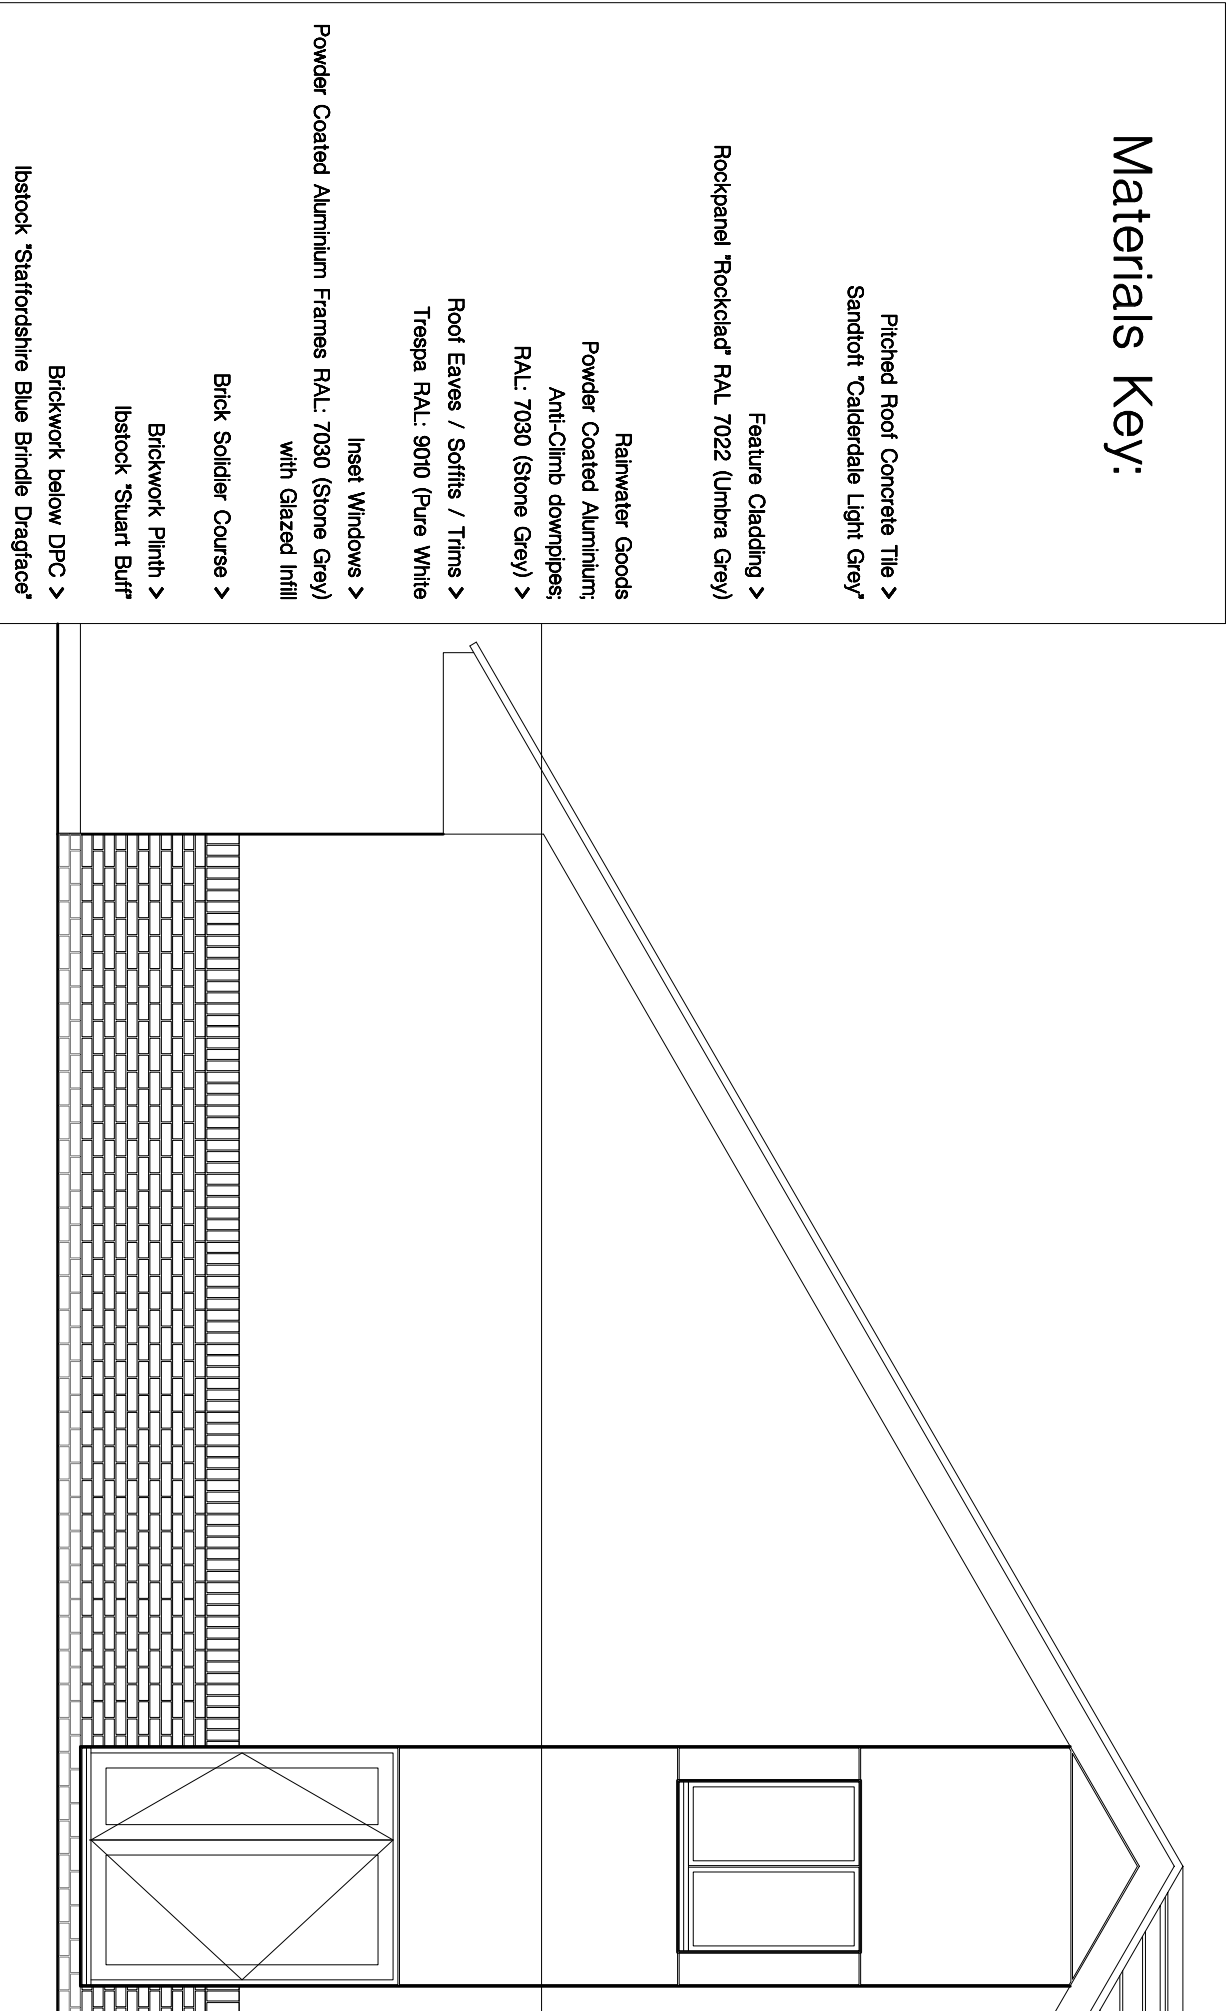

Typical Elevation Module Scale 1:50

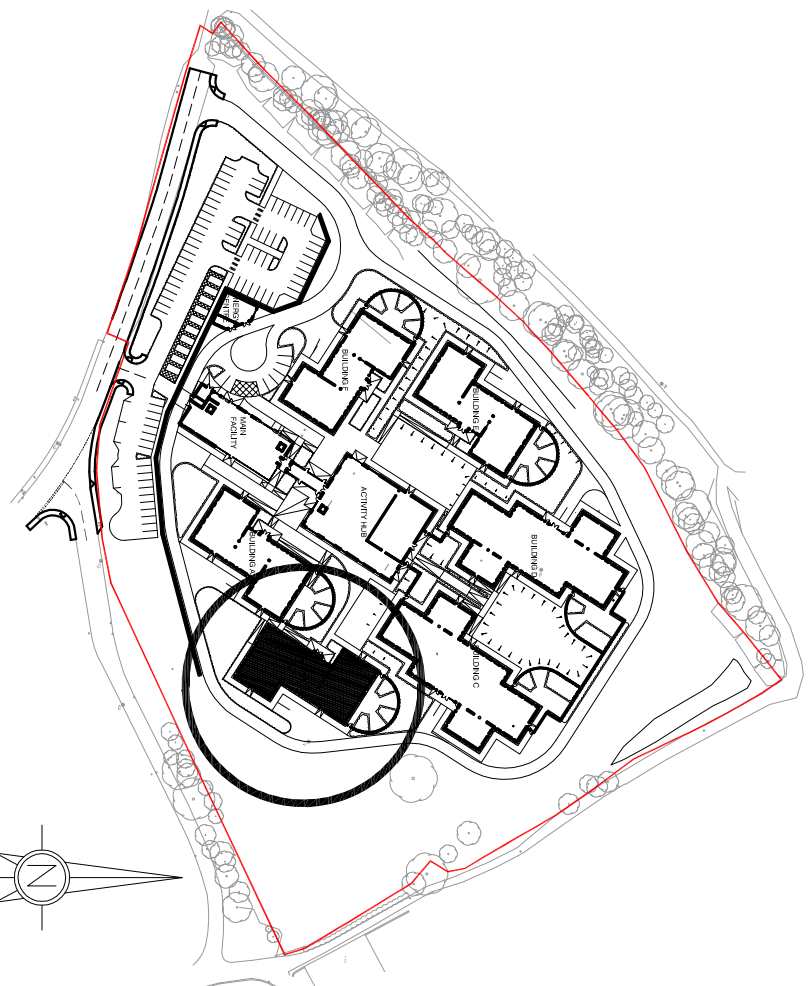

Building B - Location Plan Scale 1:2500

This drawing was prepared for Interserve Construction and shall not be used for any other purpose than for making a planning application to Barnsley Metropolitan Borough Council.

Client :	Drawing Title :		
Hoyland Estates	Building B Elevations		
Project :			
Earlwood Autistic Hospital			
Project No. :	Drawing No. :	Rev. :	
3417-01	(2-107)	-	
RACE COTTAM ASSOCIATES			
Skelton Studio 3 Wood House Oak Street Skelton 81 488 T : 0194 275 7050 F : 0194 275 7881			
website : www.raccottam.com			
			