



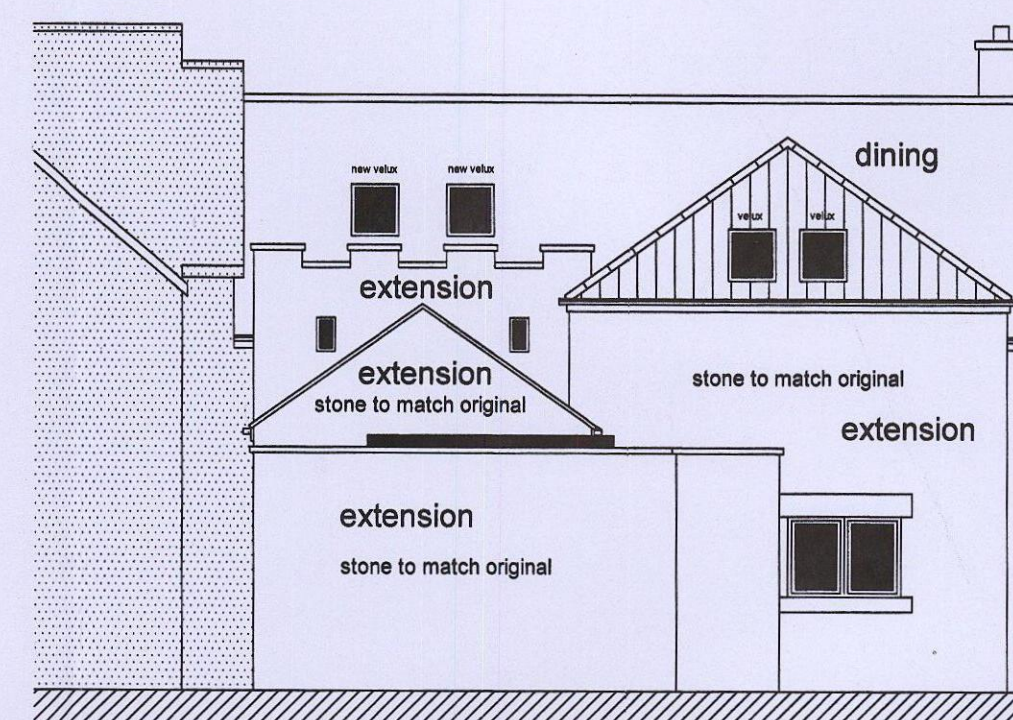


proposed west elevation at 1:100

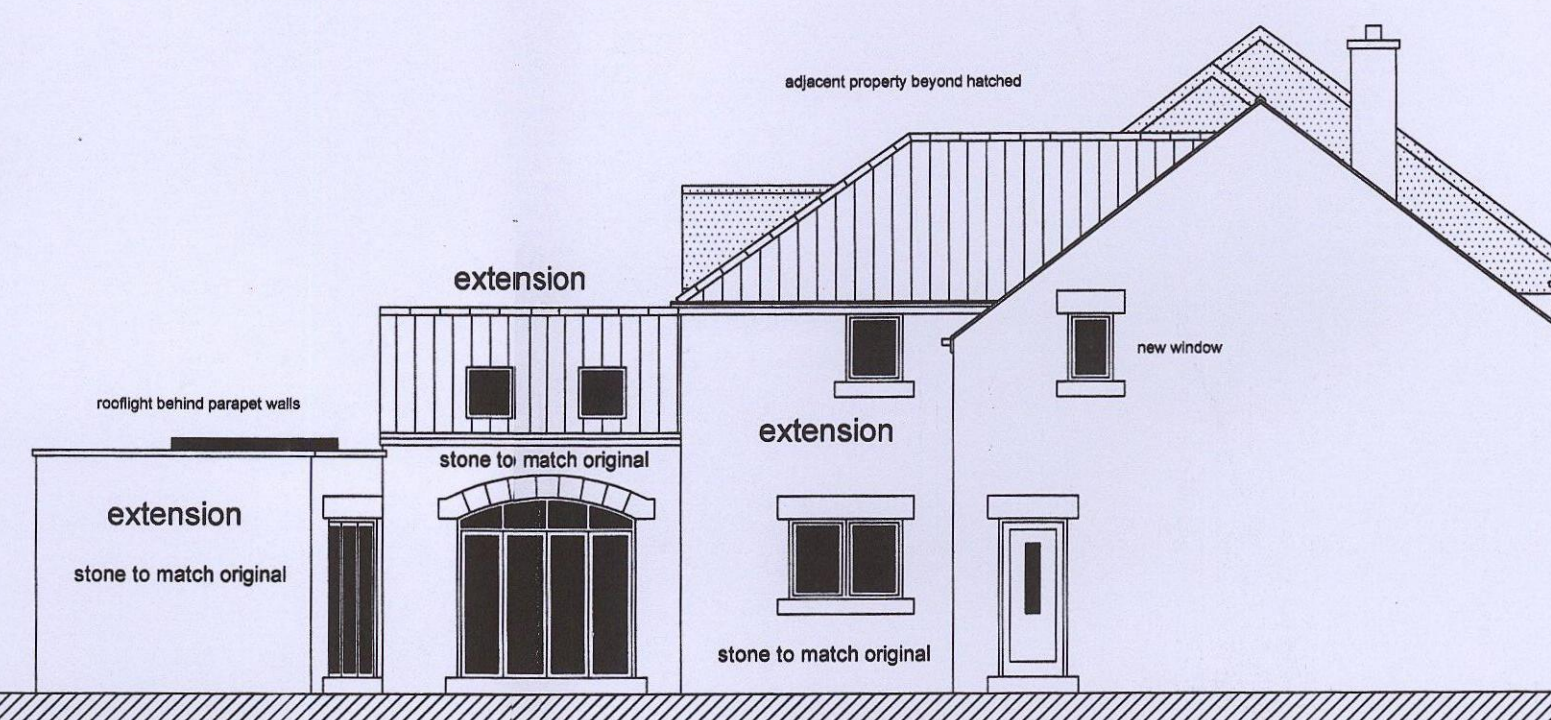

proposed east elevation at 1:100




proposed north elevation at 1:100

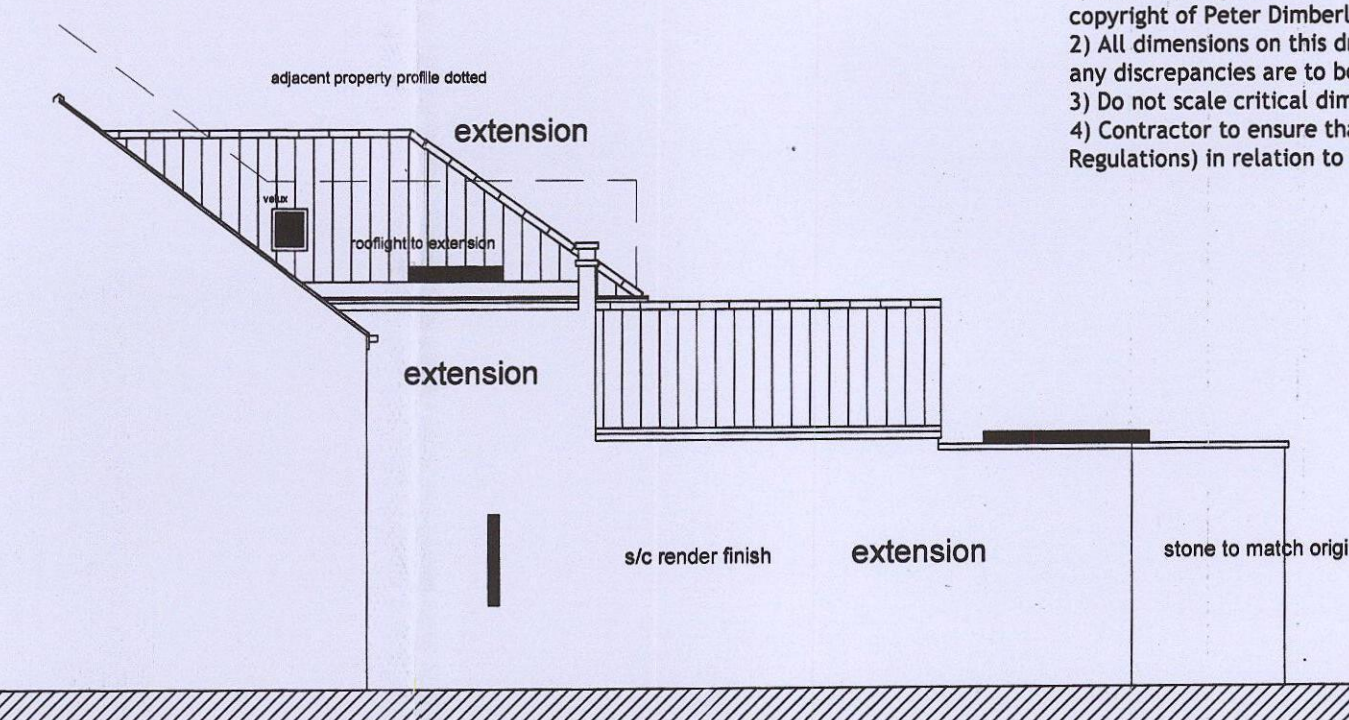


proposed south elevation at 1:100

- 1) This drawing and the design and details depicted thereon are the copyright of Peter Dimberline Chartered Architect.
- 2) All dimensions on this drawing are to be checked by the Contractor and any discrepancies are to be reported to the Architect.
- 3) Do not scale critical dimensions off this drawing.
- 4) Contractor to ensure that all Health & Safety requirements (CDM Regulations) in relation to this project will be complied with.

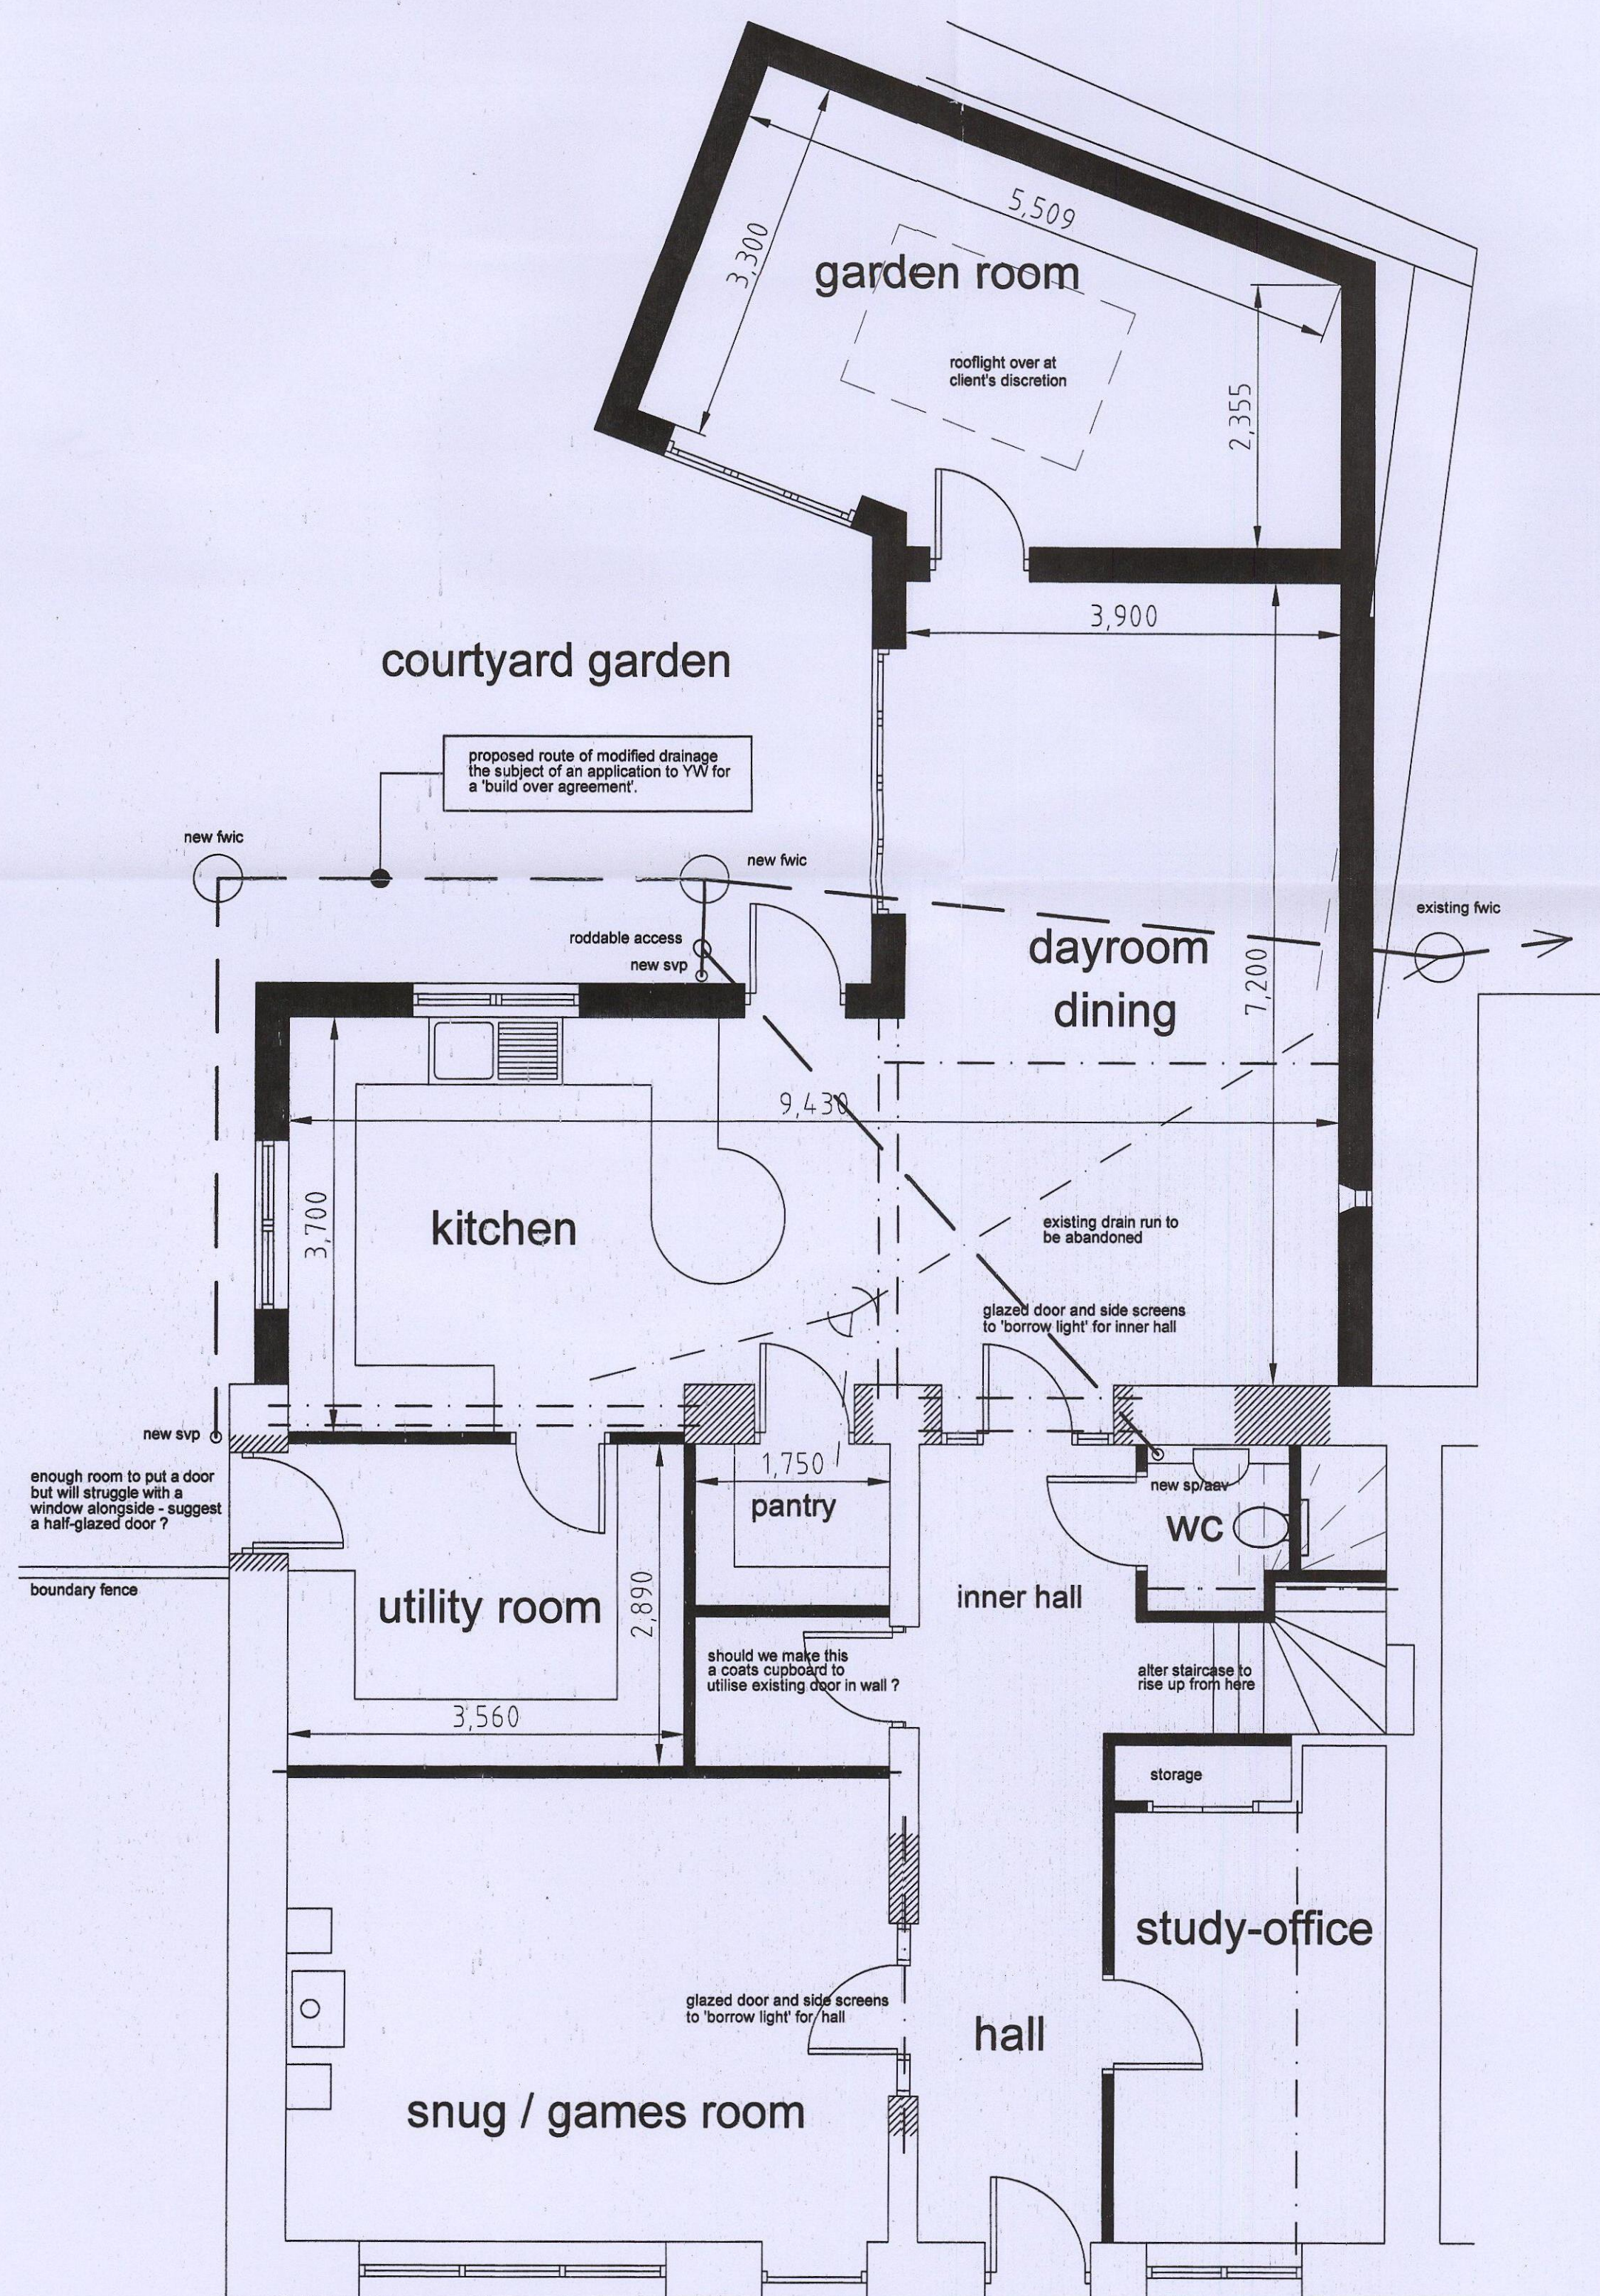


proposed ground floor at 1:50

proposed extensions and internal alterations shaded black

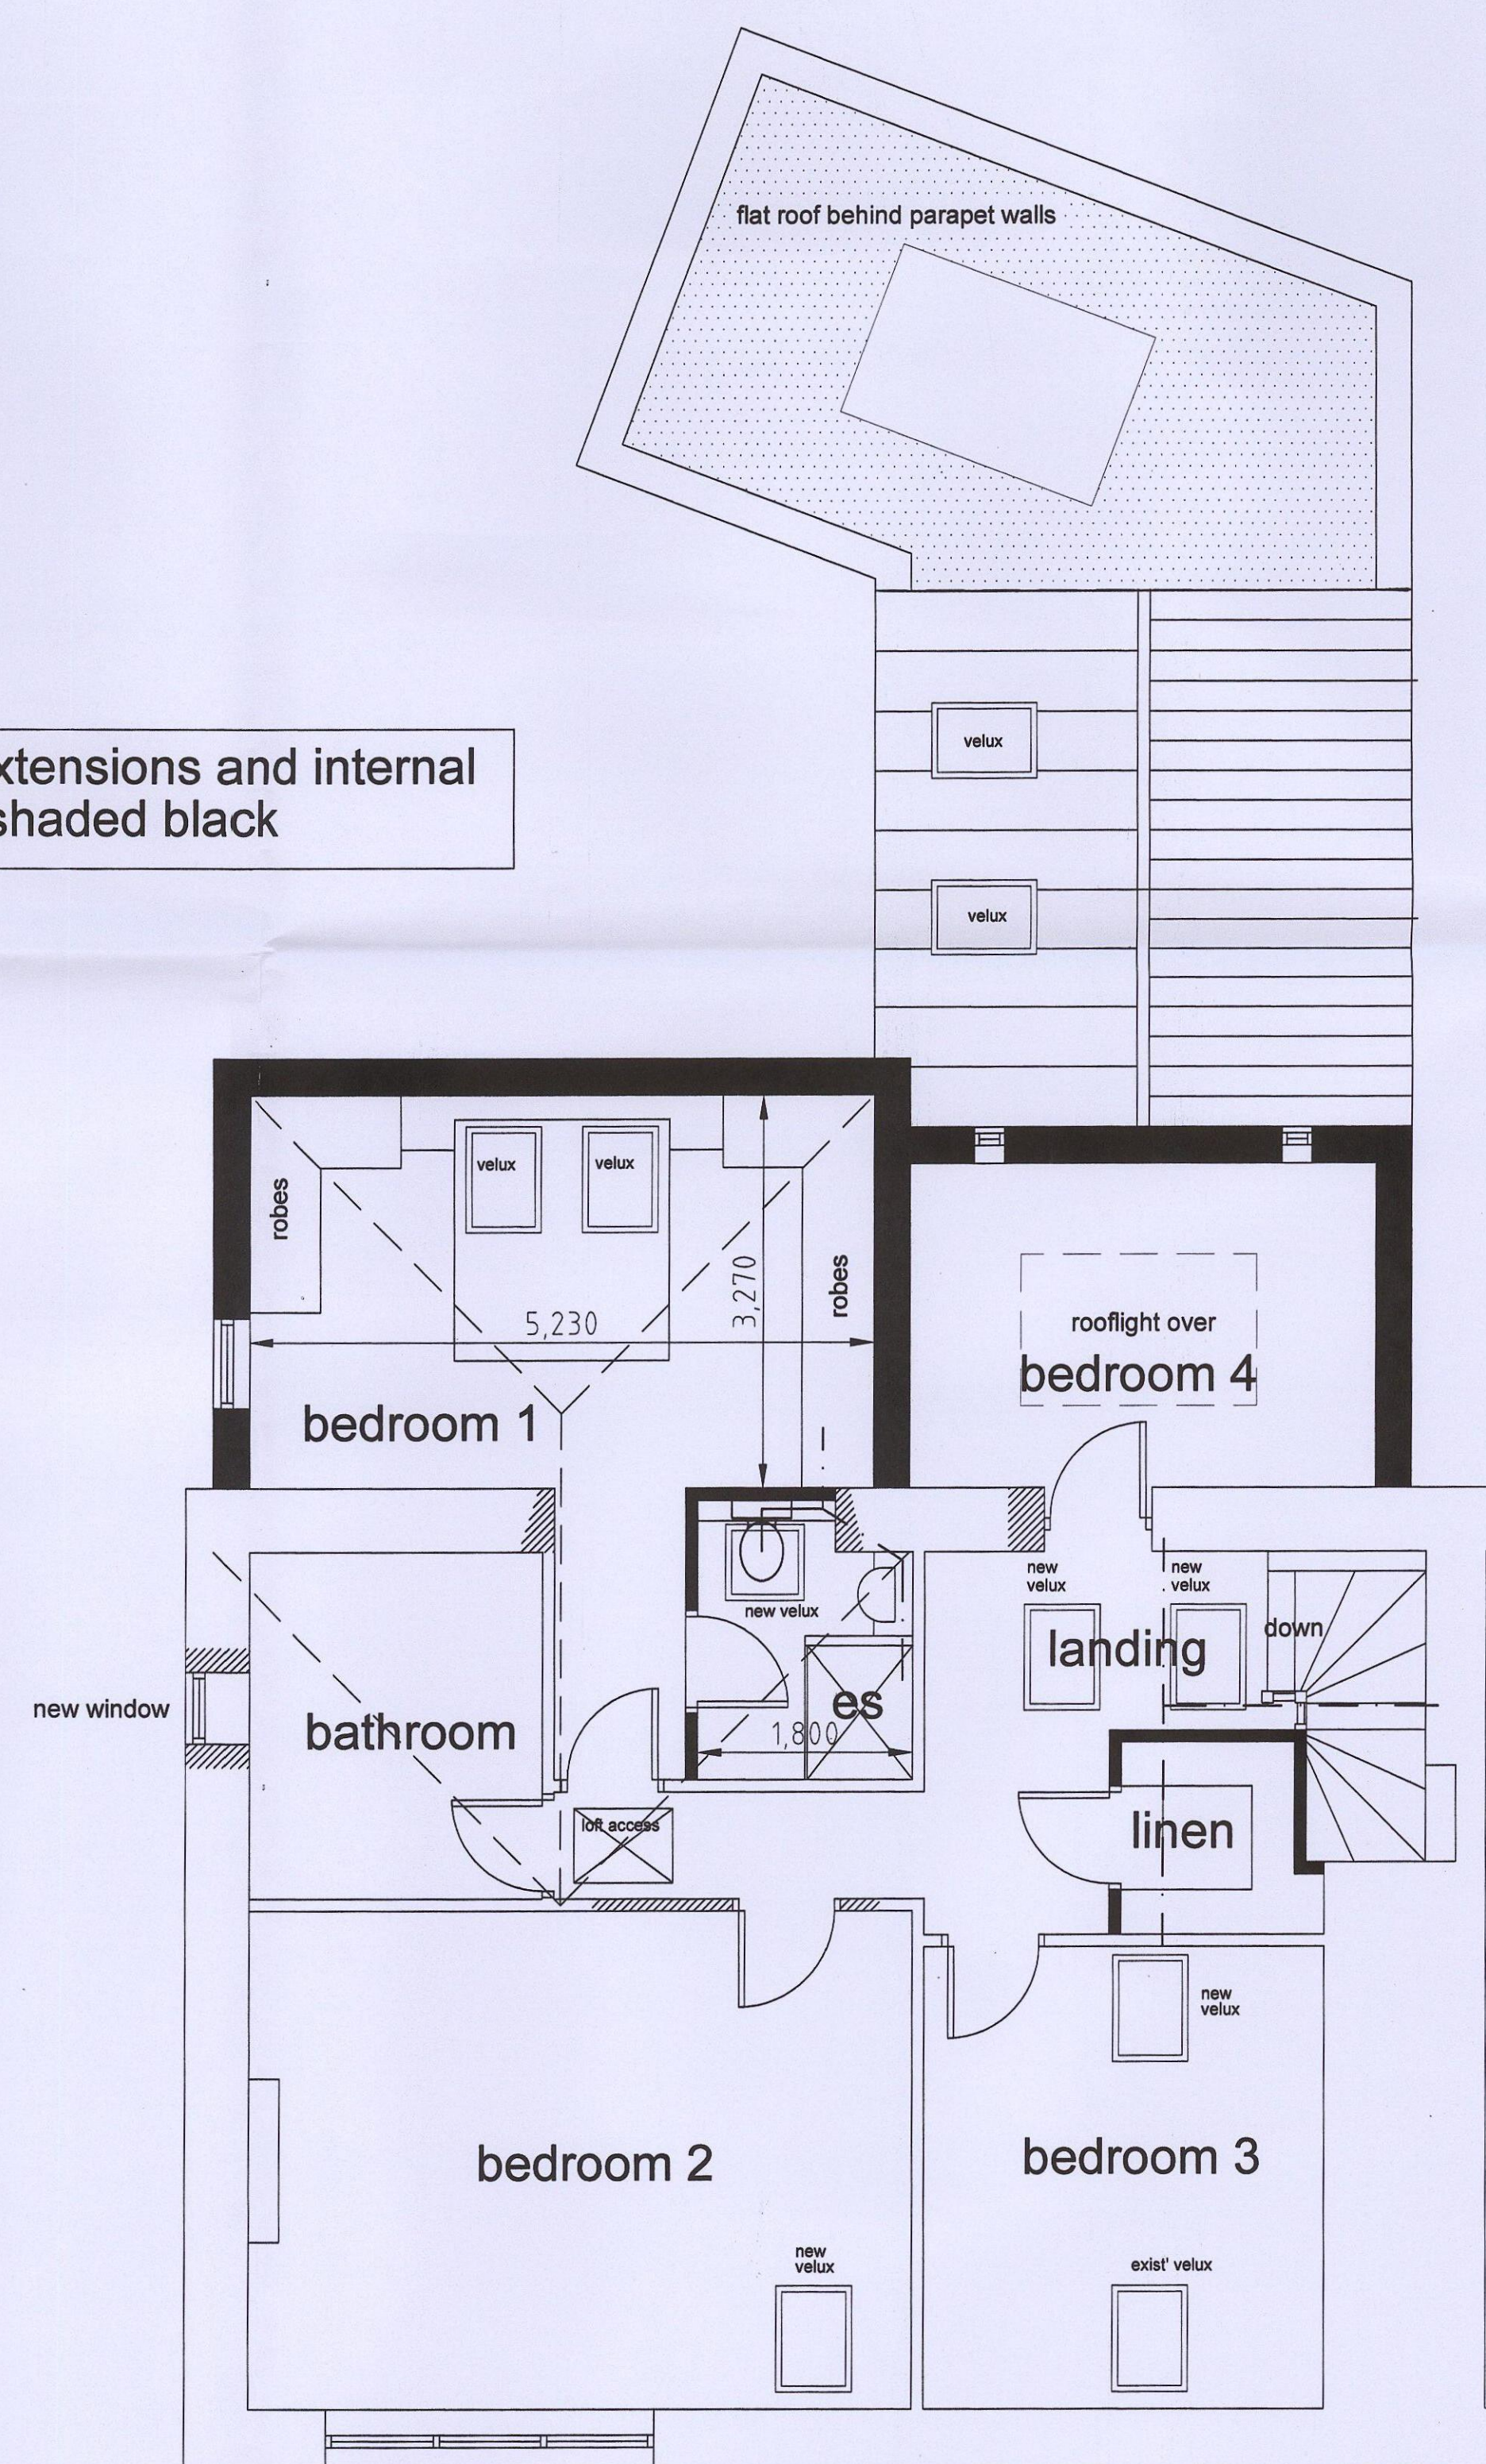

proposed first floor at 1:50

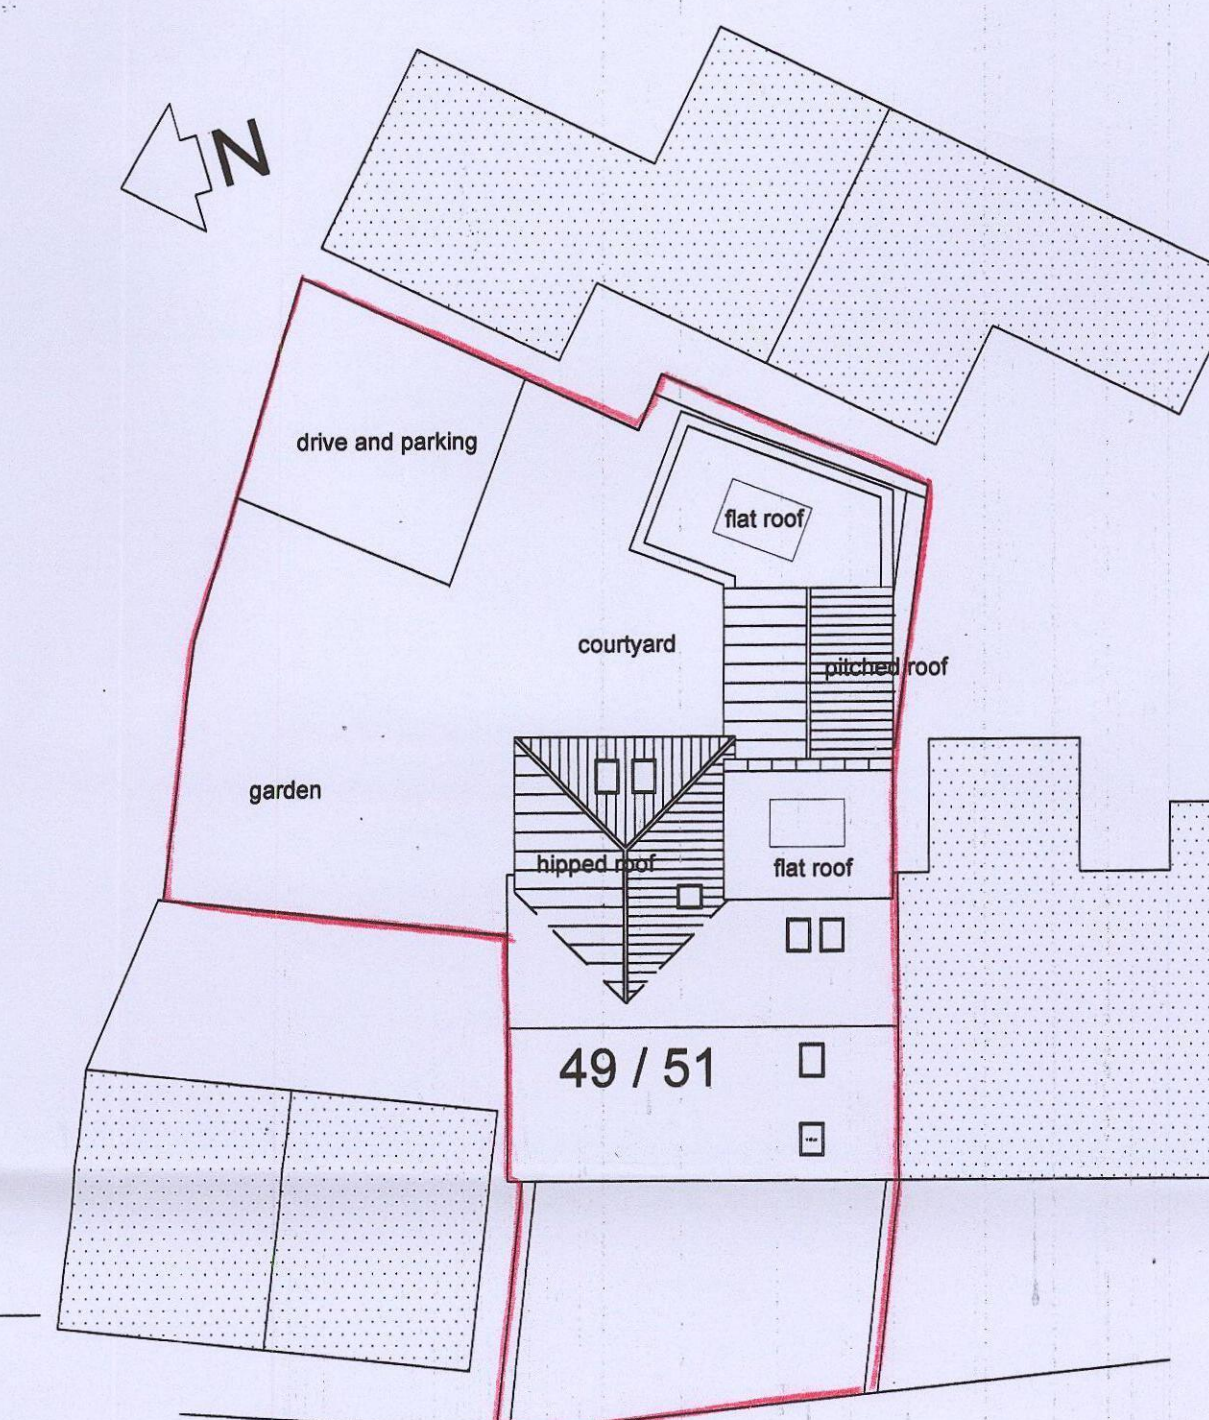

49 / 51
HIGH STREET
site plan as proposed at 1:200

REVISIONS

PETER DIMBERLINE Dip Arch, RIBA
CHARTERED ARCHITECT

2 TIPSEY COURT, STAINCROSS
BARNSELY, S75 6FZ

tel/fax (01226) 390947
email: pdimberline@tiscali.co.uk

CLIENT
Mr and Mrs Gilbert

PROJECT
Proposed extensions and alterations to
existing shop and flat including part
change of use

LOCATION
49 - 51 High Street, Penistone,
Sheffield S36 6BR

DRAWING
Proposed details

SCALES 1:200, 1:100 and 1:50 DATE Aug' 17

DRWG No. 2017/20/02

DRAWN BY

REV.


PD




1) This drawing and the design and details depicted thereon are the copyright of Peter Dimberline Chartered Architect.
 2) All dimensions on this drawing are to be checked by the Contractor and any discrepancies are to be reported to the Architect.
 3) Do not scale critical dimensions off this drawing.
 4) Contractor to ensure that all Health & Safety requirements (CDM Regulations) in relation to this project will be complied with.




existing west elevation at 1:100

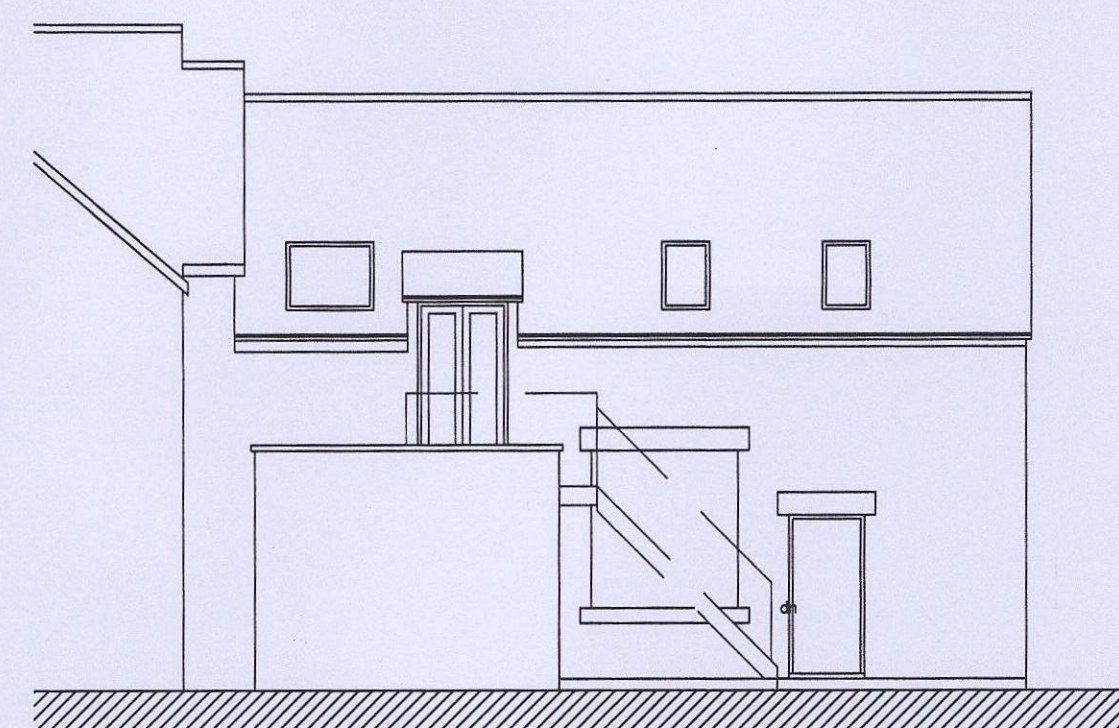


existing east elevation at 1:100

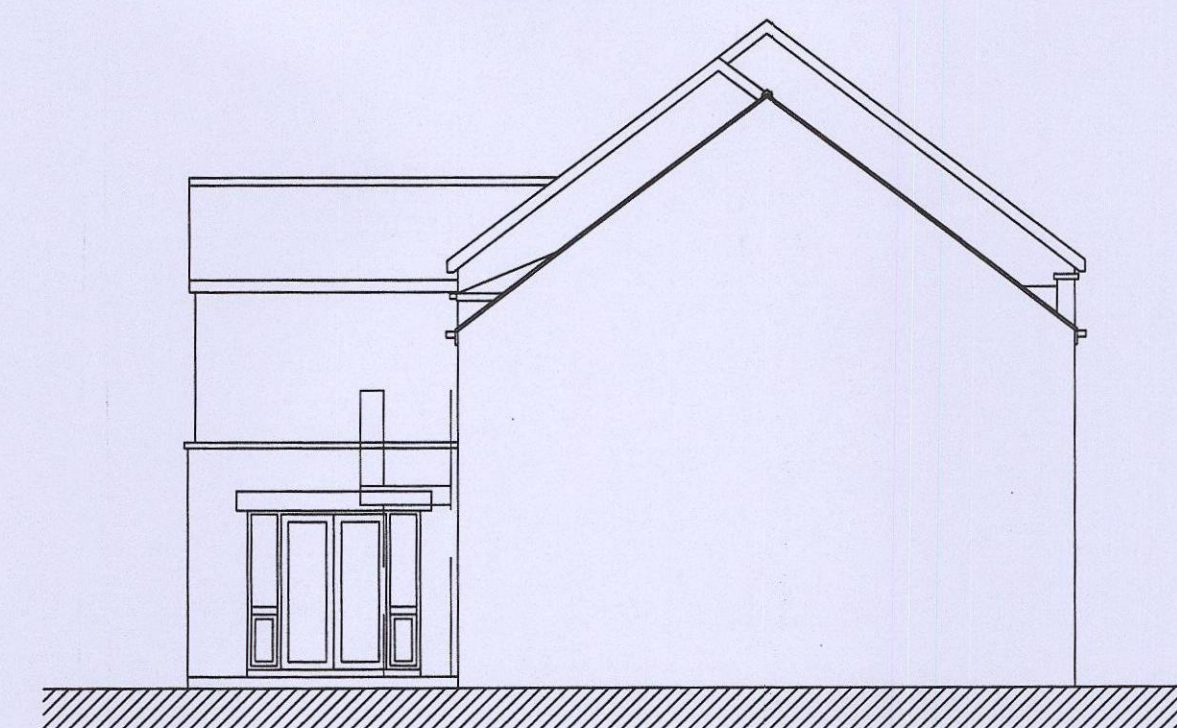


existing north elevation at 1:100

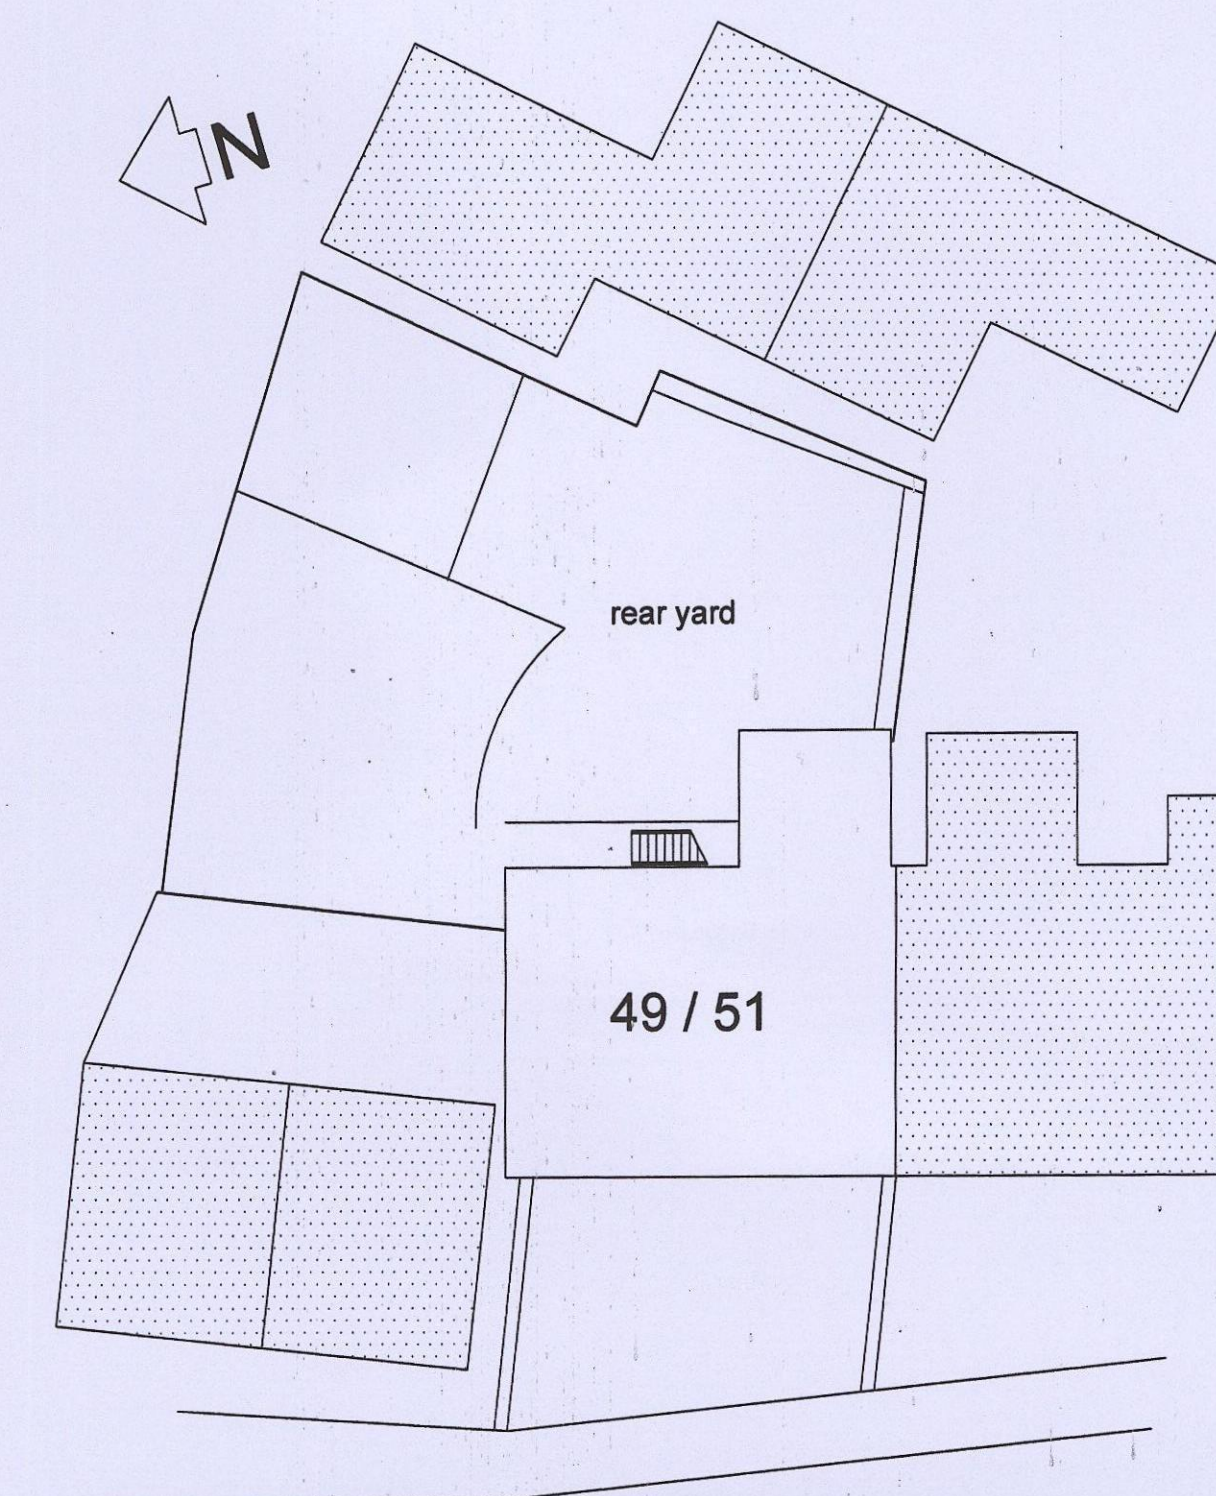

site plan as existing at 1:200

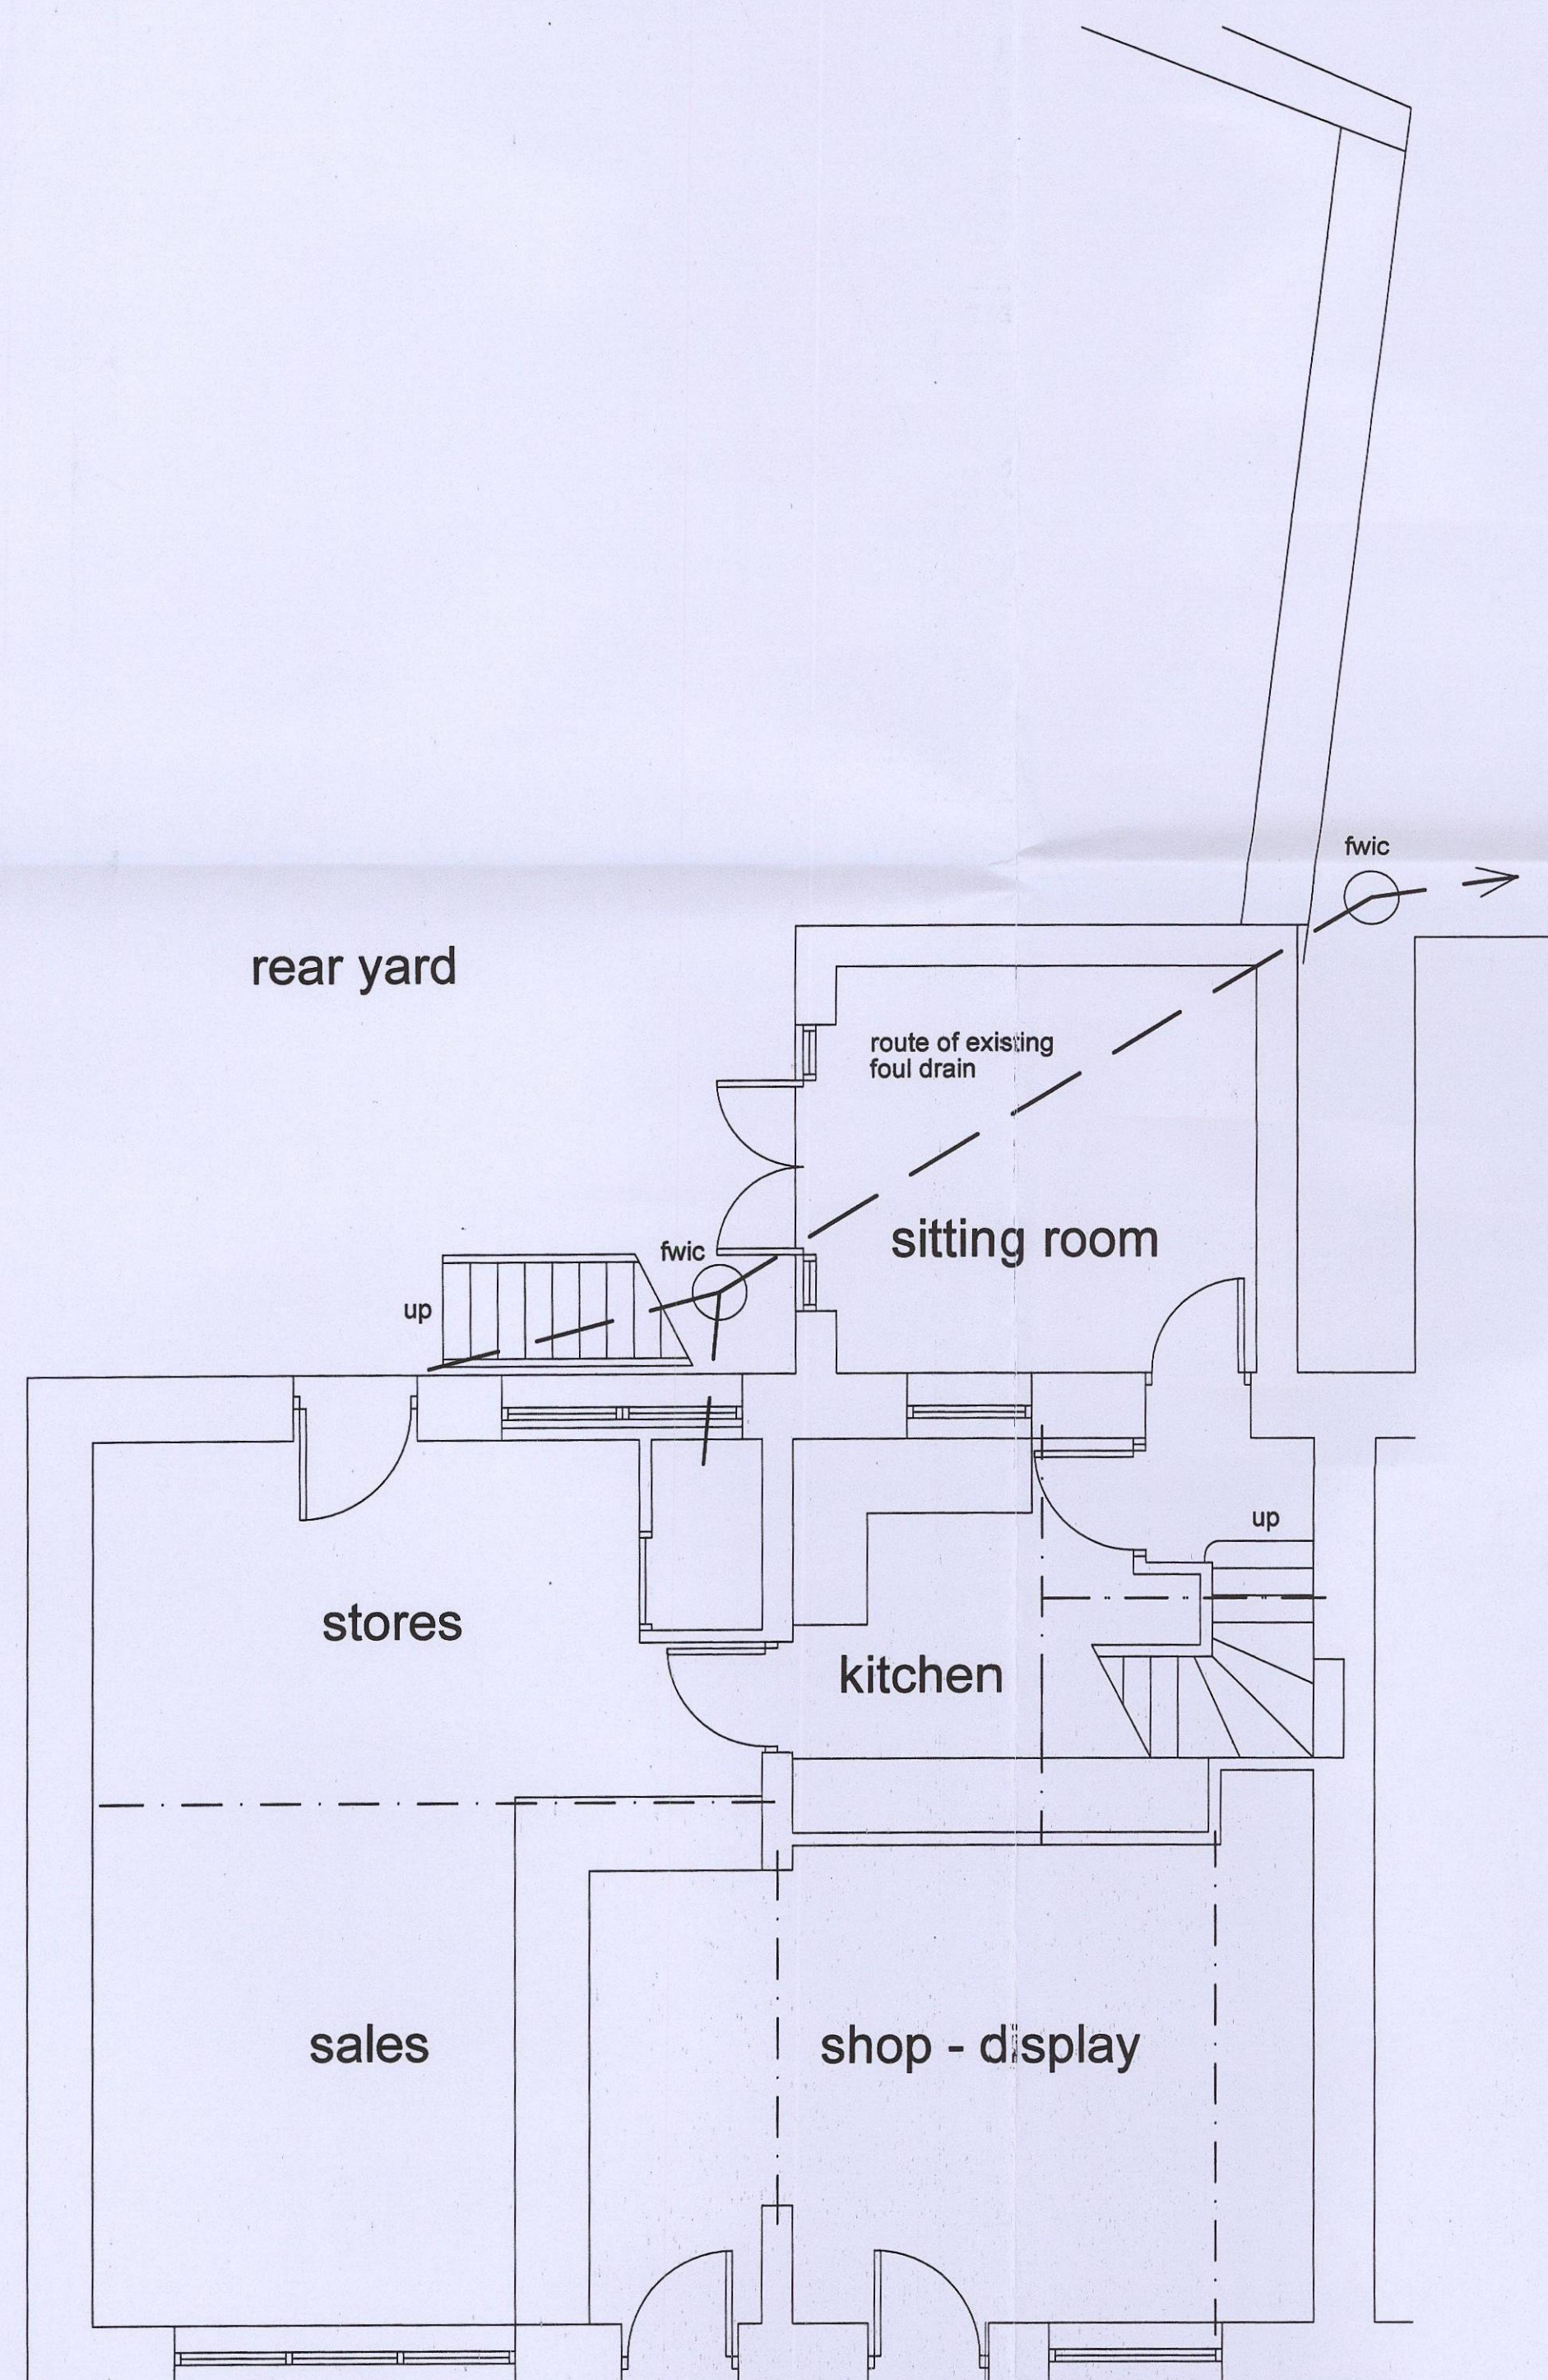

existing ground floor at 1:50

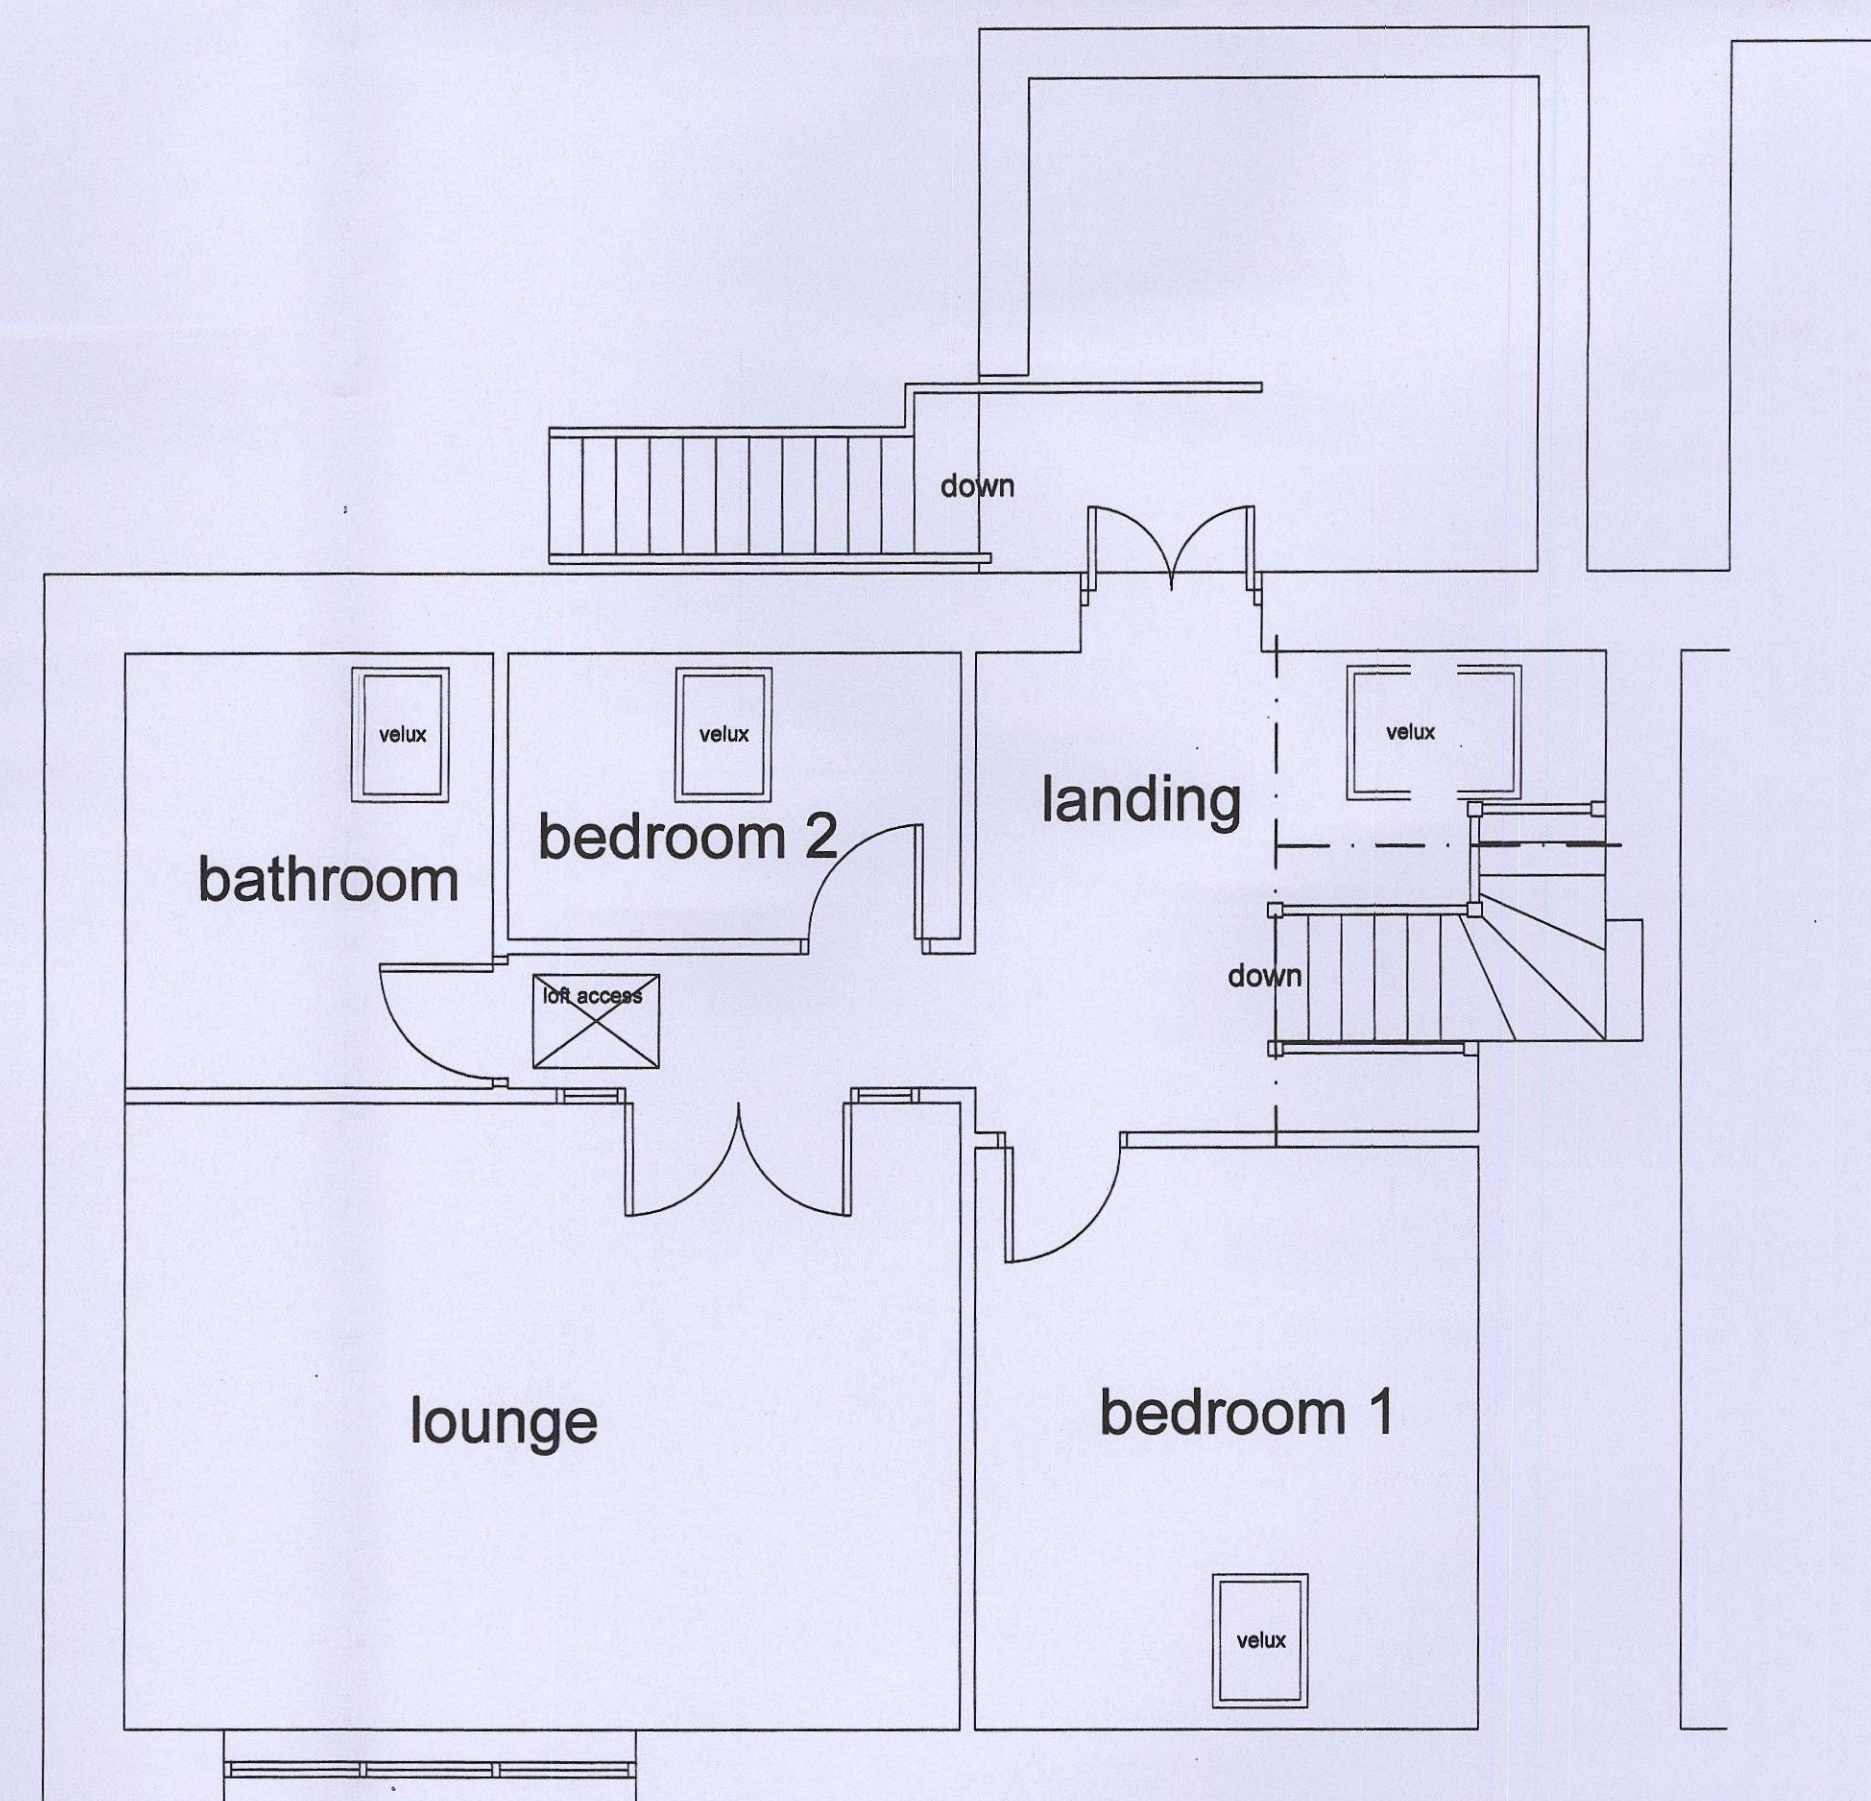

existing first floor at 1:50



REVISIONS

PETER DIMBERLINE Dip Arch, RIBA
CHARTERED ARCHITECT

**2 TIPSEY COURT, STAINCROSS
 BARNLEY, S75 6FZ**

tel/fax (01226) 390947
 email: pdimberline@tiscali.co.uk

CLIENT
 Mr and Mrs Gilbert

PROJECT
 Proposed extensions and alterations to
 existing shop and flat including part
 change of use

LOCATION
 49 - 51 High Street, Penistone,
 Sheffield S36 6BR

DRAWING
 Existing details

SCALES 1:200, 1:100 and 1:50 DATE Aug' 17

DRWG No. 2017/20/01
 REV.

DRAWN BY
 PD