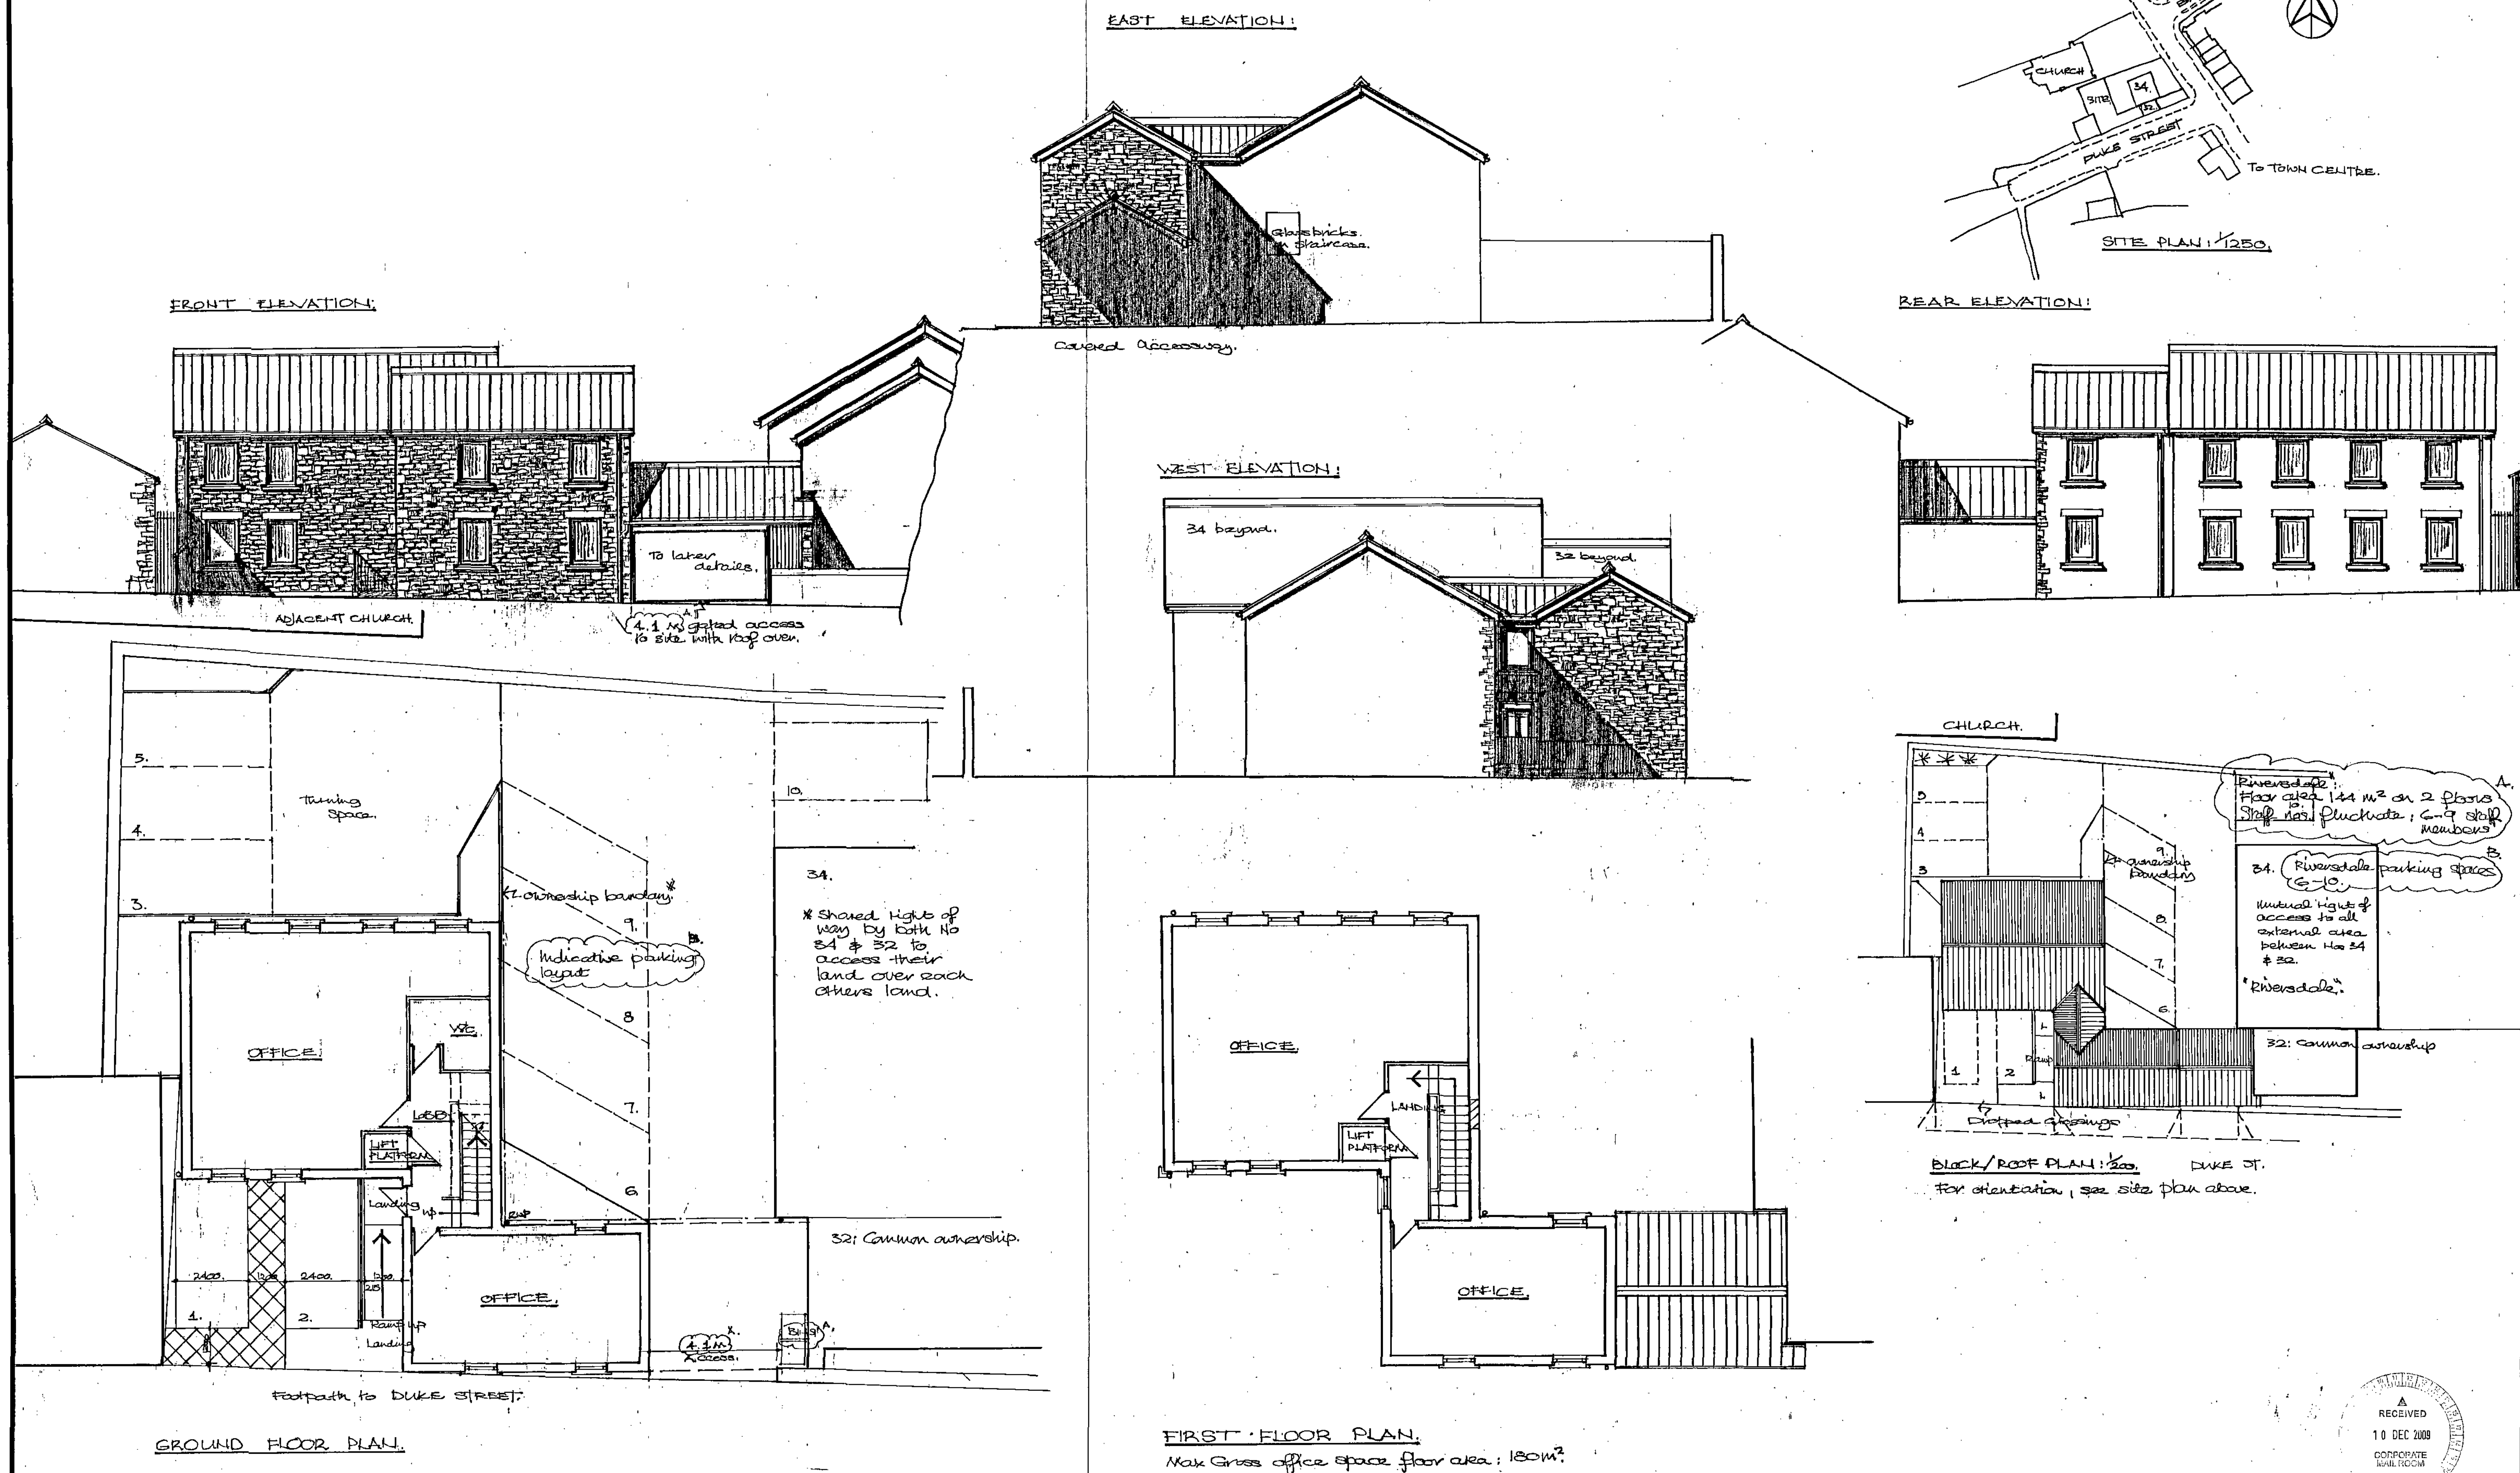


HYLO Design: architect / designer

50, Church Street, Brierley, Nr. Barnsley, South Yorkshre. S72 9HT
Fax / Telephone No: 01226 713427

REVISIONS							
Ref.	Description	Date	Ref.	Description	Date	Ref.	Description
A	Draw revised following meeting with S. Kirkham, BMRB Planning Dept. (1) Revised bus @ entrance reduced from 4.5m to 4.1m to give extra parking for Riversdale (2) Floor area of Riversdale to no of staff added (3) Indicative parking for Riversdale added	29.10.9.					
B	Indicative parking for Riversdale revised: no of spaces to scheme of Riversdale reduced to 5 each on LPA requirements & Highways Dept.	9.12.9.					

Client: Mr. D. PEARSON T/A PEARSON PROPERTY HOLDINGS LTD.

Project: NEW OFFICES ON LAND OFF DUKE ST., HOYLAND.

Title: PROPOSED PLANS / ELEVATIONS / ROOF / BLOCK PLAN + SITE PLAN

Drawn: J.T.

Checked: J.T.

Project Ref: DP / DRO.

Drawing No: 1/B.

Date: AUG 99.

Scale: 1:100 / 1:200 / 1:250

