

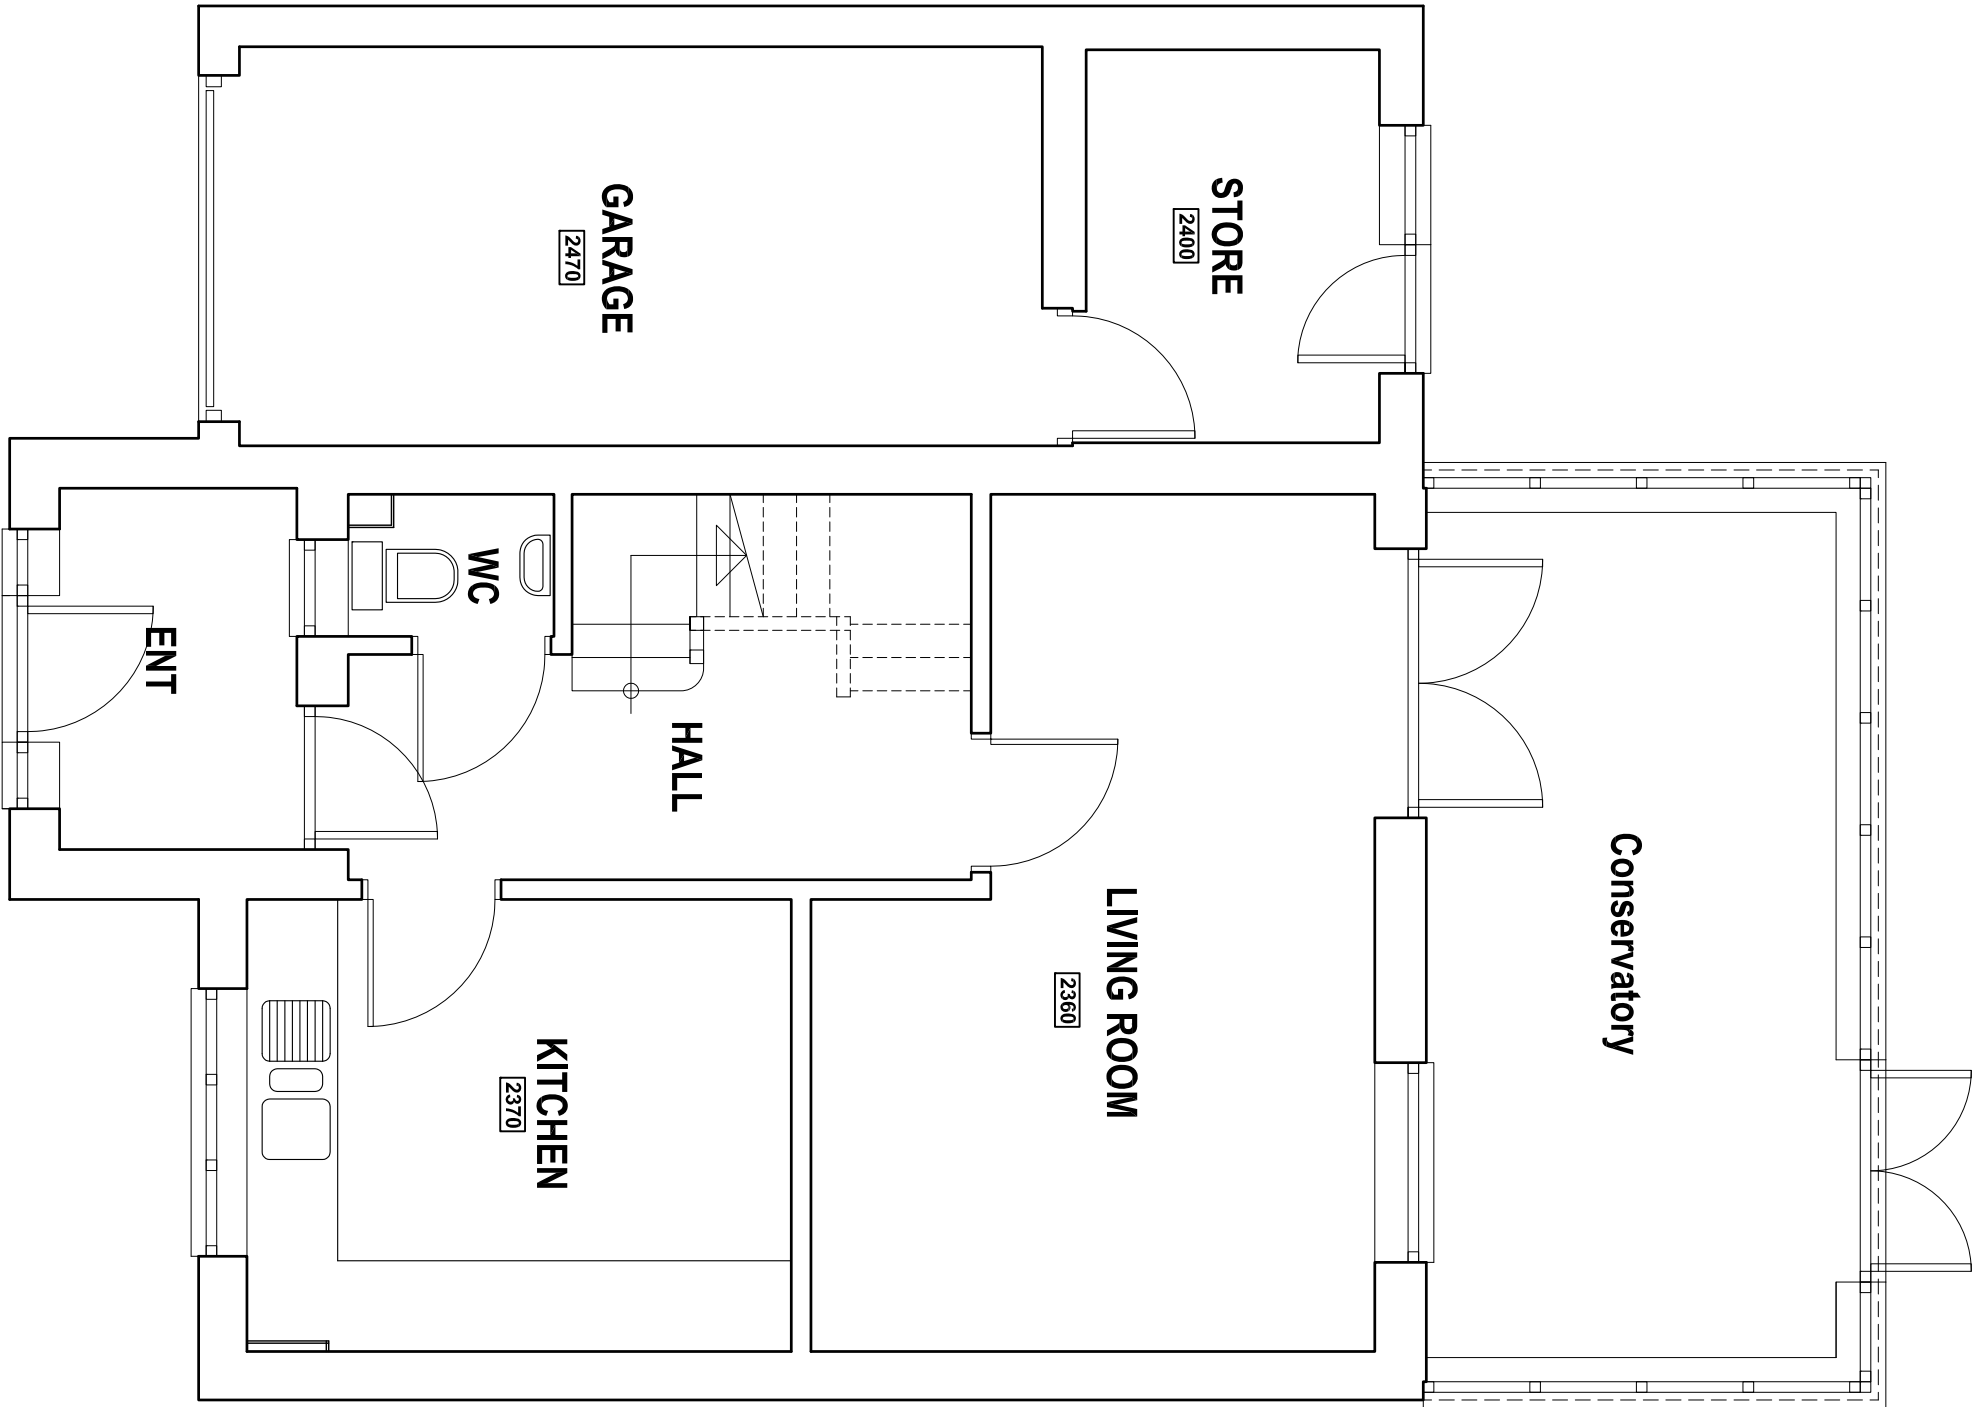


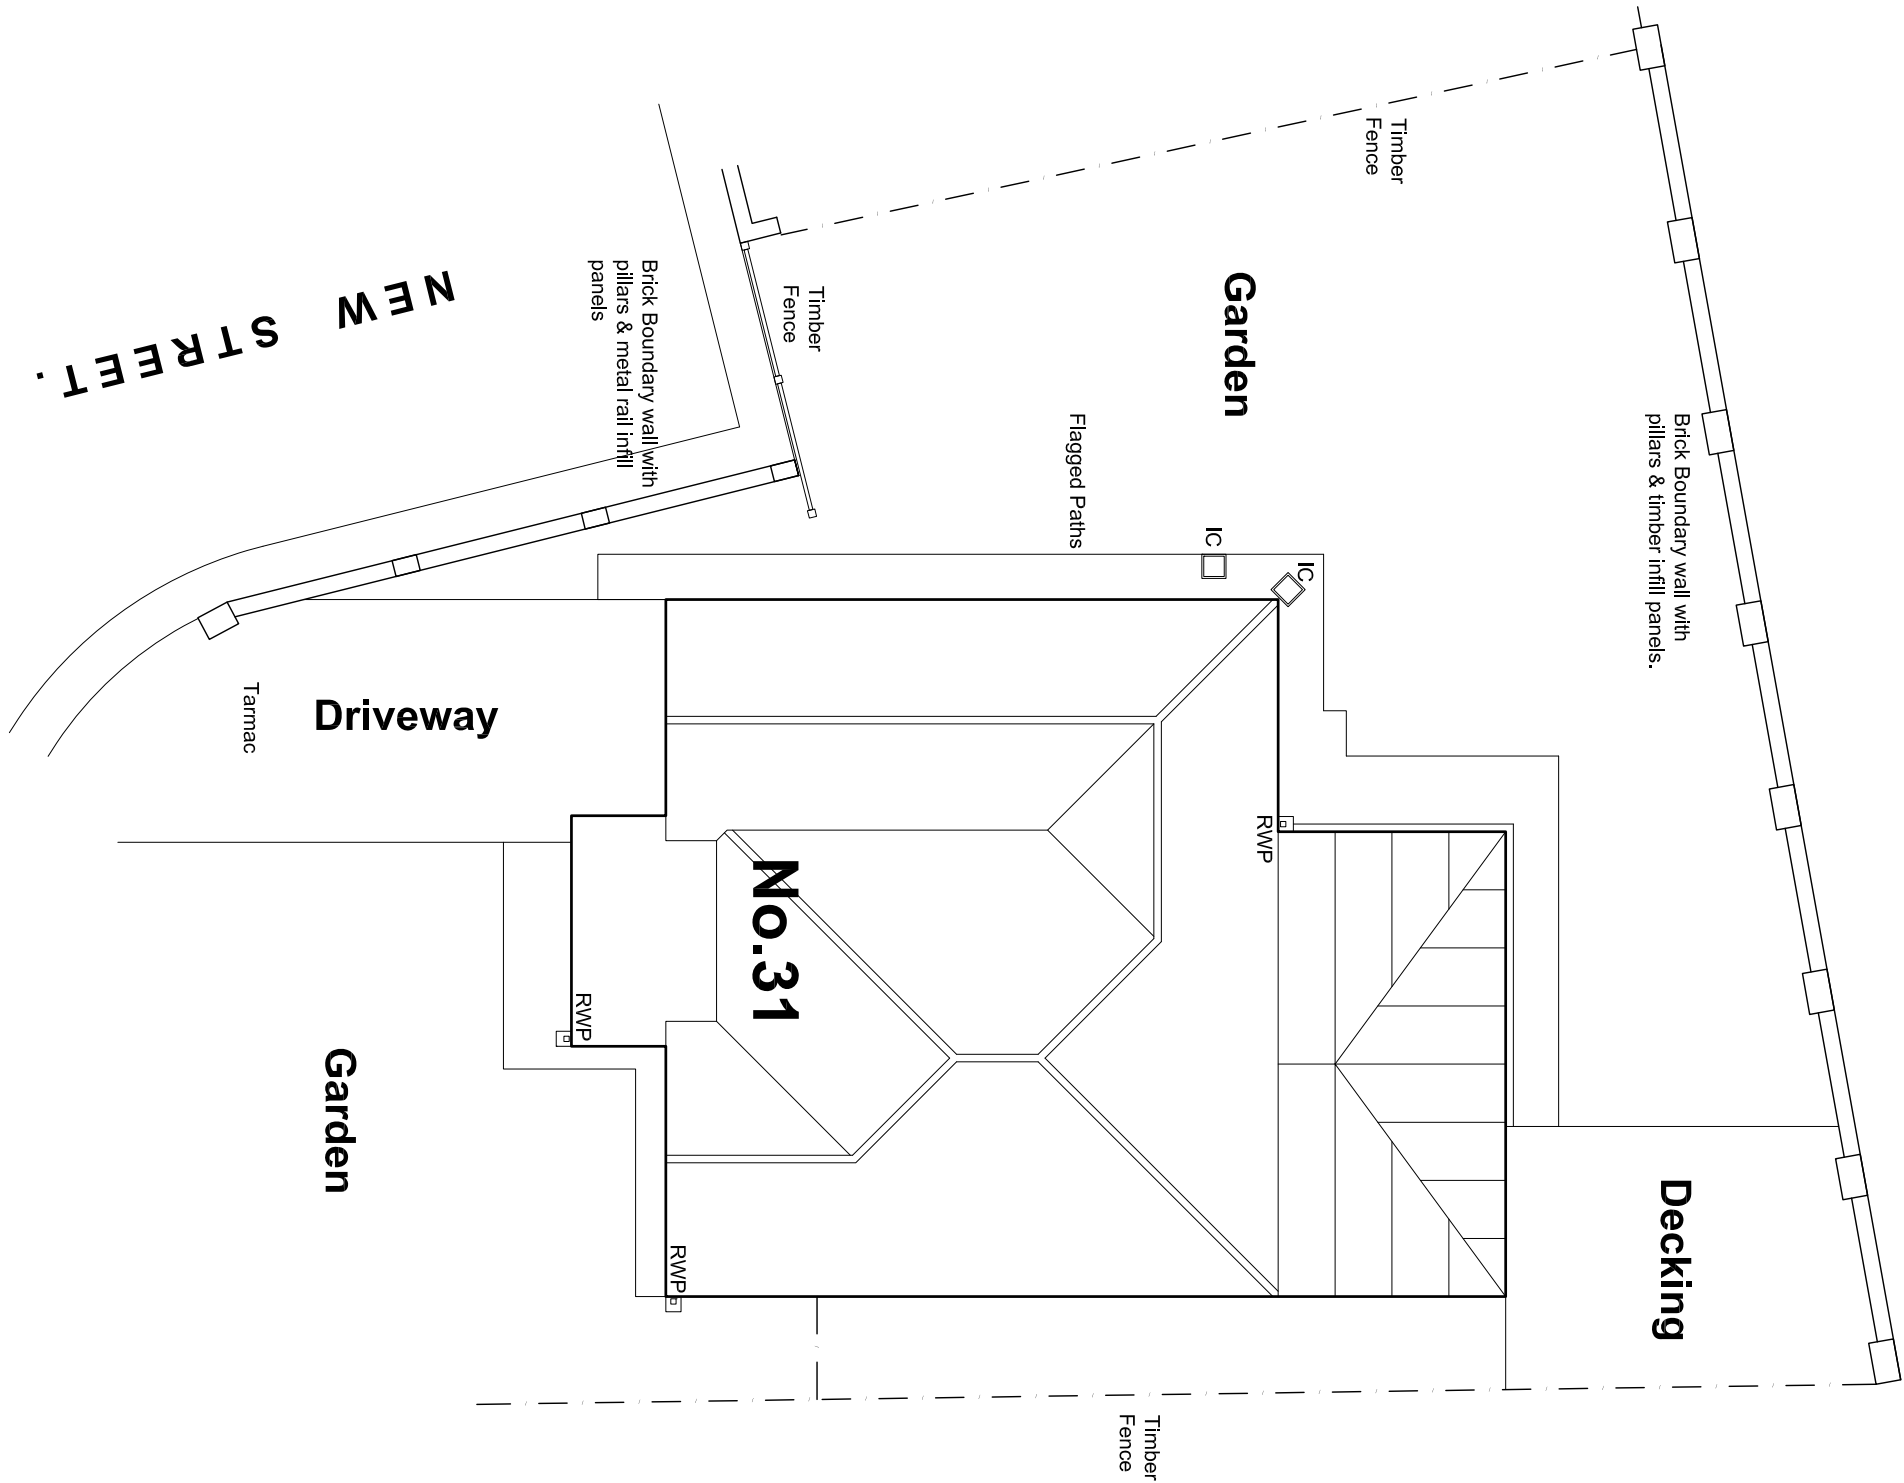

GROUND FLOOR PLAN

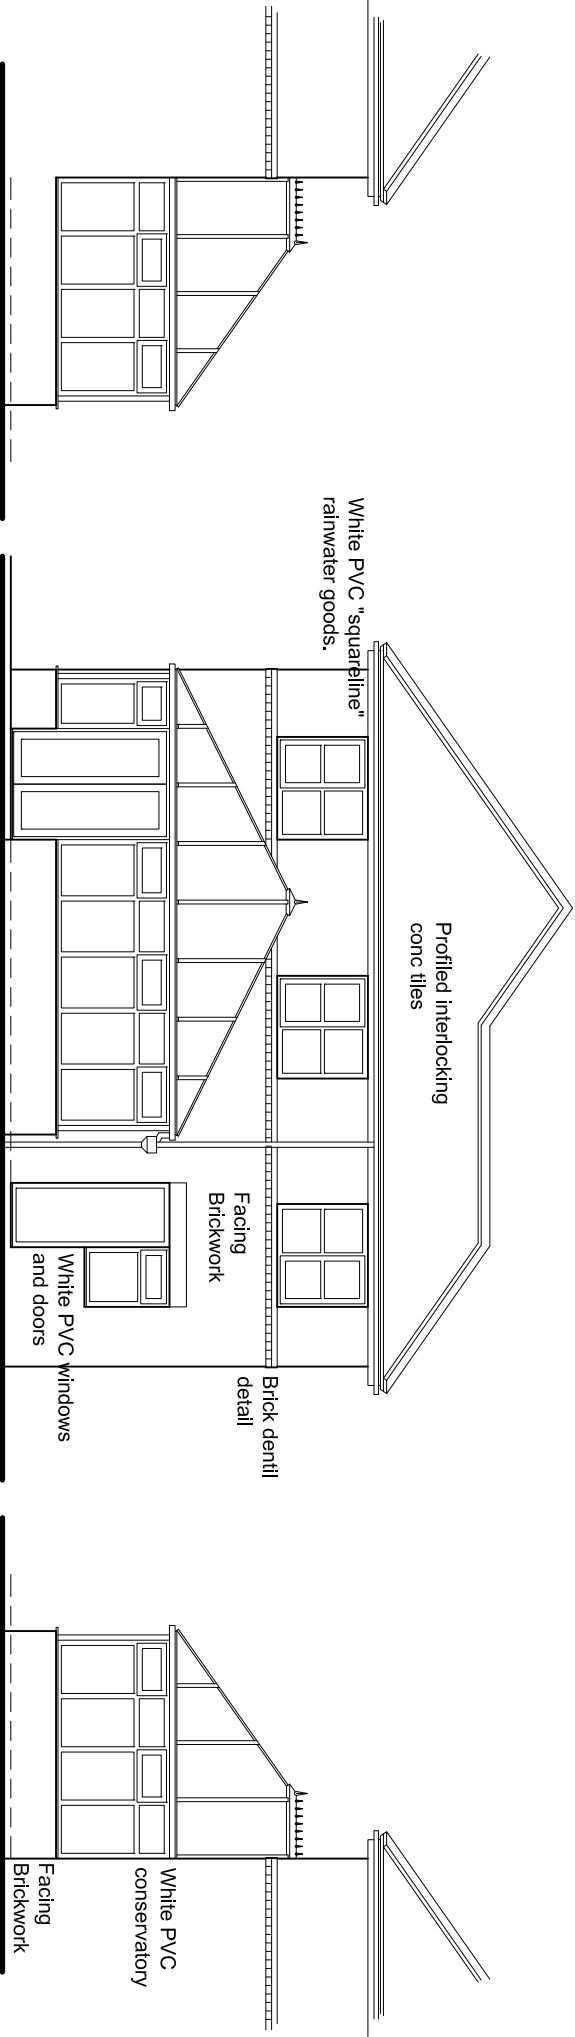

SITE PLAN

Revision	Date	Description
PROPOSED ALTERATIONS TO 31 NEW STREET, GREAT HOUGHTON, BARNSELEY, S72 0DJ.		
SURVEY Plans and Elevations.		
Mr & Mrs Wedlake		



Building Design Services

JJE Architectural Ltd
23 Windmill Road, Wombwell,
Barnsley, S73 8PW,
Tel/Fax: 01226 754507
Email: jea@bdcconnect.com

This drawing and the copyright is the Architectural Company's property and may be used or reproduced only by agreement. All Dimensions in Millimetres Unless specified otherwise and subject to verification on site.

Scale: 1:50/1:100@ A2 Date: DEC 2011

Ref: 201121

Dwg No: 01

0 cm

2 cm

4 cm

6 cm