



Drawing No.	Rev No.
MMS001 -004	

- FLOOR CONSTRUCTION
1. All floor joists to be grade C16, unless noted otherwise at max 600 pitch hung with joist hangers.
 2. Strutting required to all floor joists at mid-span with clear spans less than 2.5m. Where spans are in excess of 2.5m, strutting is required at 1/3rd intervals.
 3. Struts to be solid timber 38mm x 0.75 depth of floor joist.
 4. V313 grade chipboard T&G flooring, 2400x600x19mm thick.

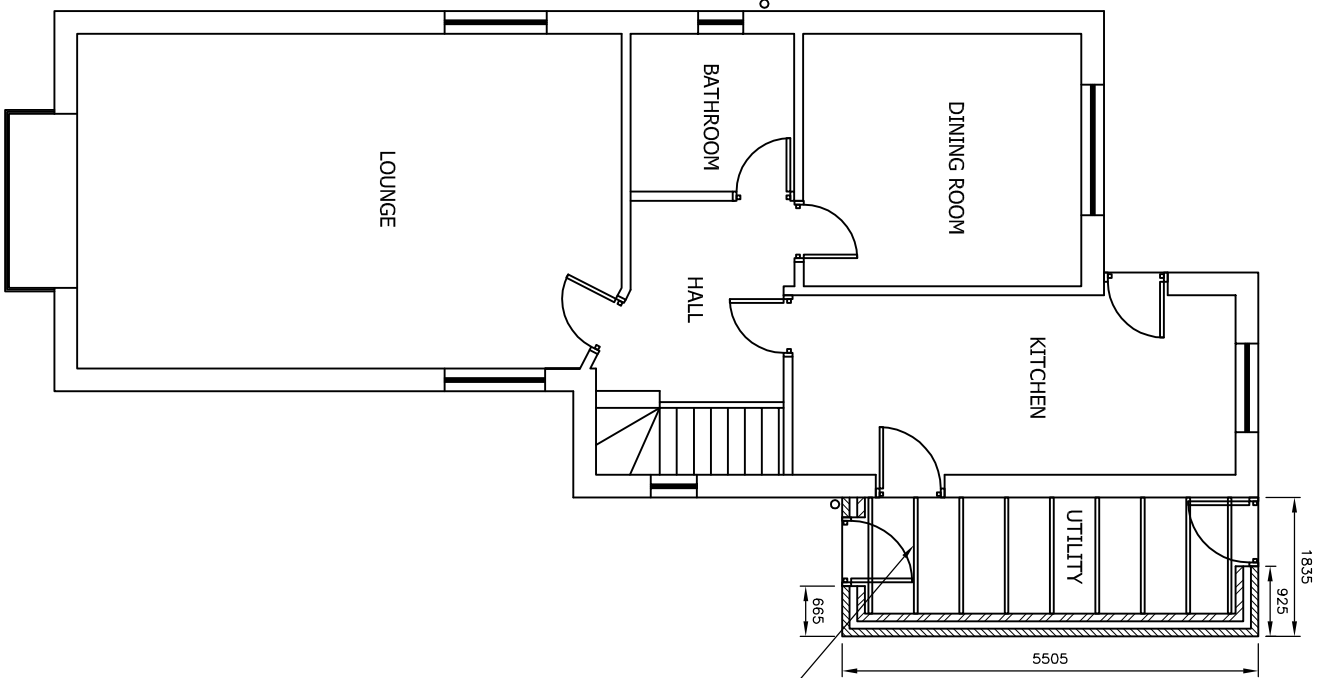

PROPOSED GROUND FLOOR PLAN
SCALE 1:100 AT A3

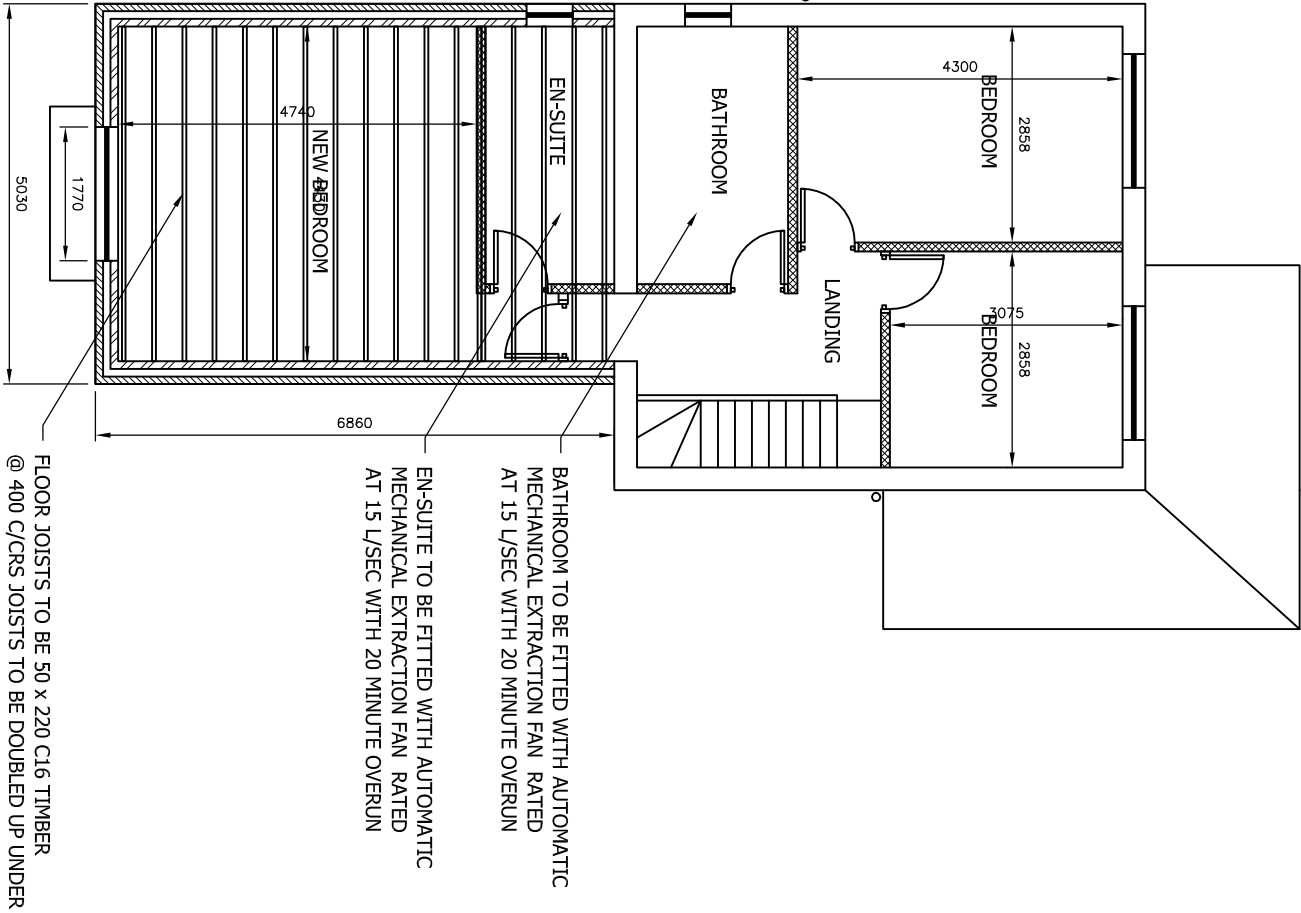

PROPOSED FIRST FLOOR PLAN
SCALE 1:100 AT A3

DO NOT SCALE: Contractor to check all dimensions and report any omissions or errors

NOTES

Rev	Description	By	CHK	APP	Date
-----	-------------	----	-----	-----	------

JRB DESIGNS LTD
1 Saville Road
Cudworth
Barnsley
S72 8LT
Tel: 01226 383542
Fax: 01226 380078
Mob: 07970 541192
Email: joine@jrbdesigns.co.uk
This drawing is copyright. © Jrbdesigns Ltd.

Client
MR M STACEY

Drawing Title
PROPOSED PLANS

Address
**47A WARNER ROAD
POGMOOR
BARNSELEY
S75 2EG**

Project Title:
**PROPOSED FIRST FLOOR
FRONT EXTENSION**

Purpose of Issue:
PLANNING

Drafting Status
FIRST ISSUE

Scale at A3 AS SHOWN	Drawn By JRB	Date 15/01/2014	Approved By	Date 15/01/2014
Project No. MMS001	Drawing No. 004	Revision -		

APPROVAL: ☒ INFORMATION ☐ TENDER ☐ CONTRACT ☐ CONSTRUCTION ☐