




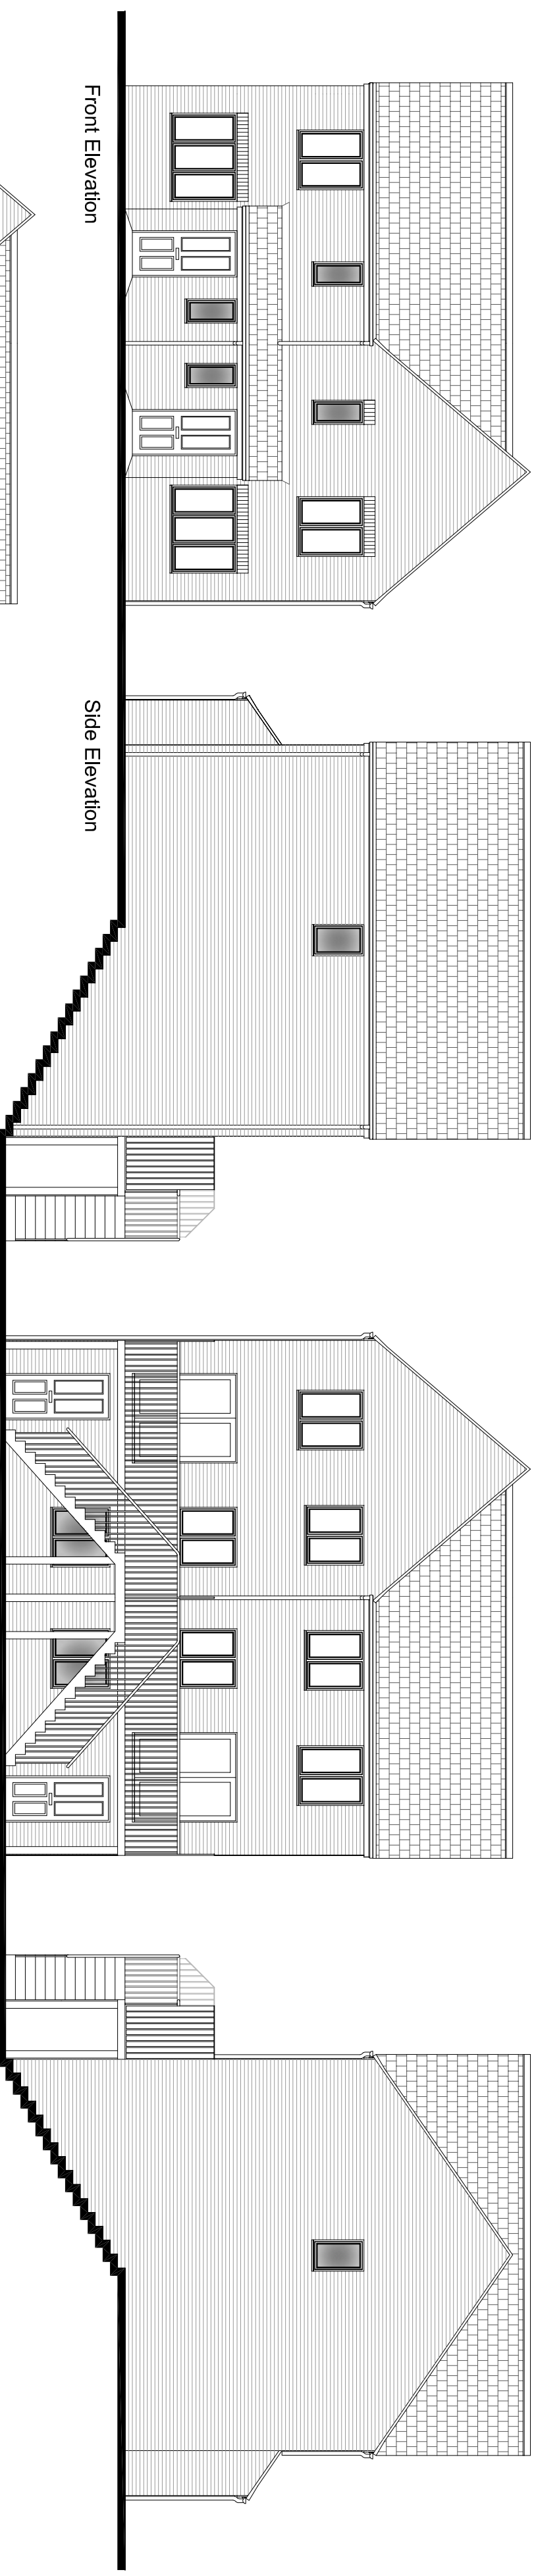


Rear Elevation (From Parking)

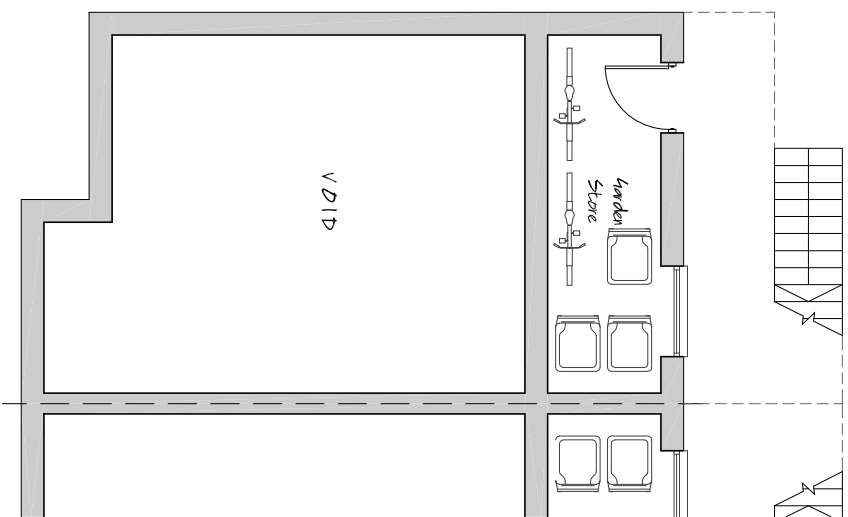

Garden Store at Lower Level

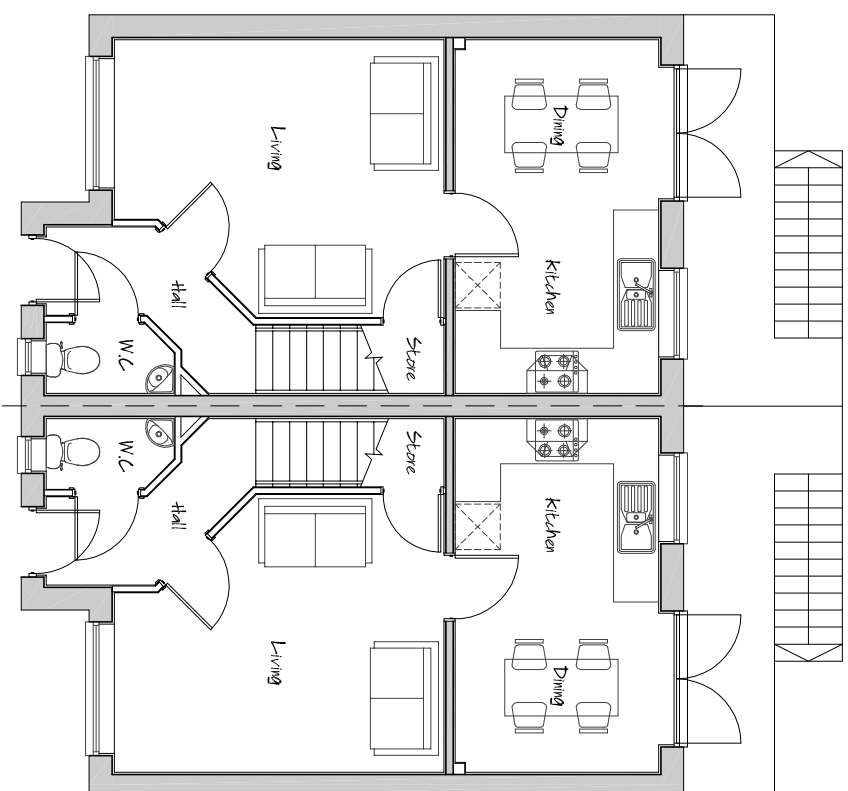

Ground Floor Layout

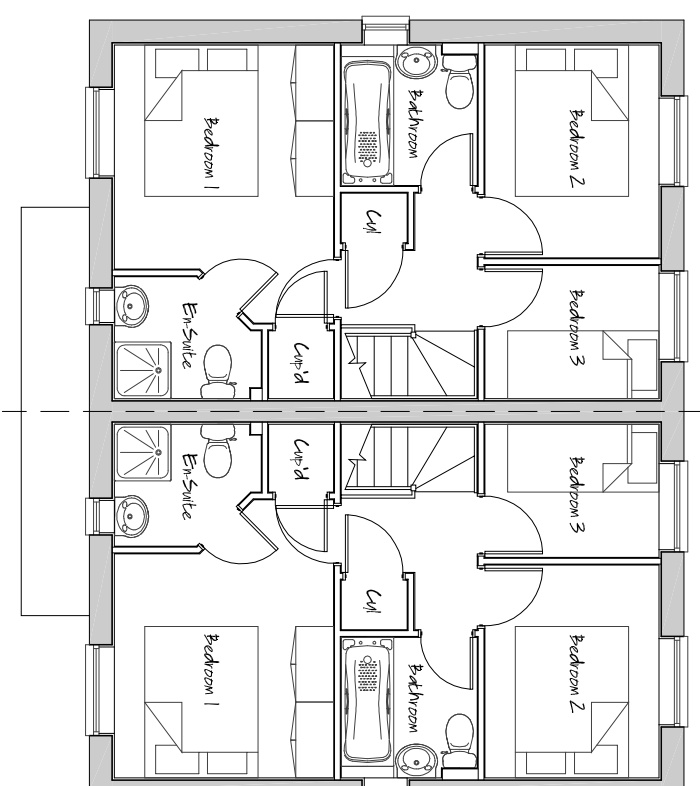

First Floor Layout

■ architectural design			
■ town planning			
■ landscape architecture			
John R Paley Associates			
CLIENT			
PERSIMMON WEST YORKSHIRE			
PROJECT			
RESIDENTIAL DEVELOPMENT UPPER SHEFFIELD ROAD BARNSELEY			
DRAWING OF			
PLOTS 26-27 PLOT SPECIFIC PLANNING DRAWING			
MARKETING NAME			
drawing no	rev	date	
P09:4234:109	0	JULY 10	
scale @ A2	drawn	check	date
1:100	RAN	CAH	JULY 10
1 Red Hall Crescent Paragon Business Village Wakefield WF1 2DF			
t - 01924 383322 f - 01924 386382 e - info@jrpasoc.co.uk			