
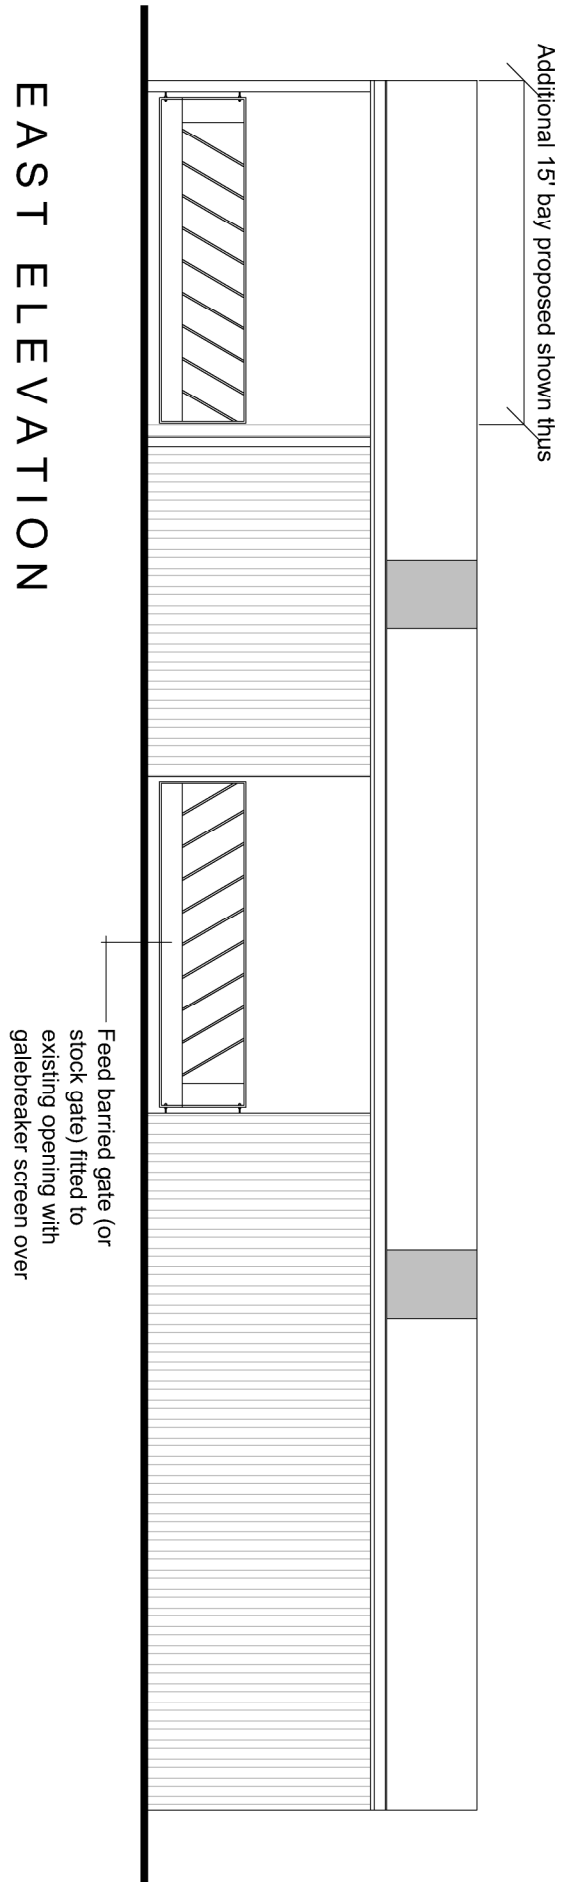
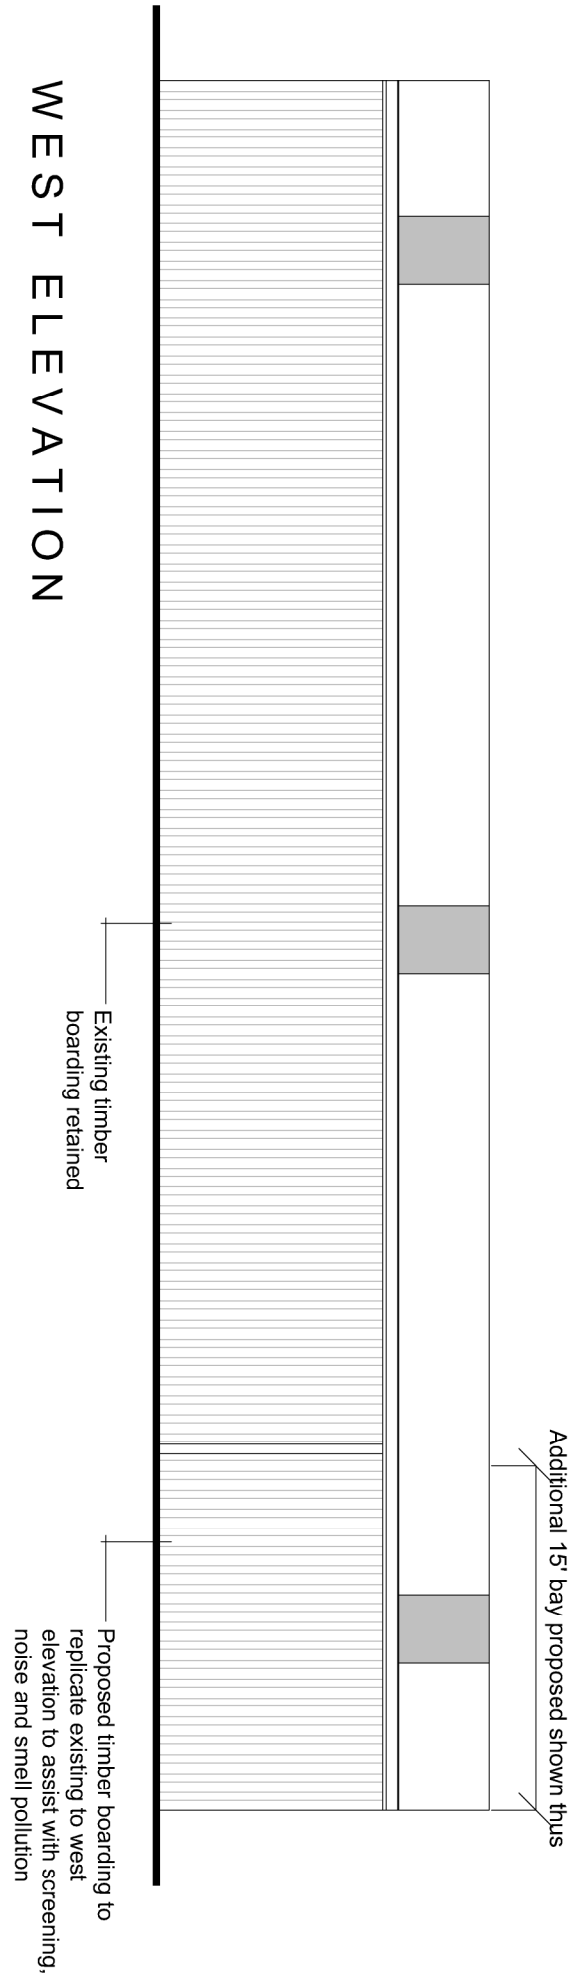
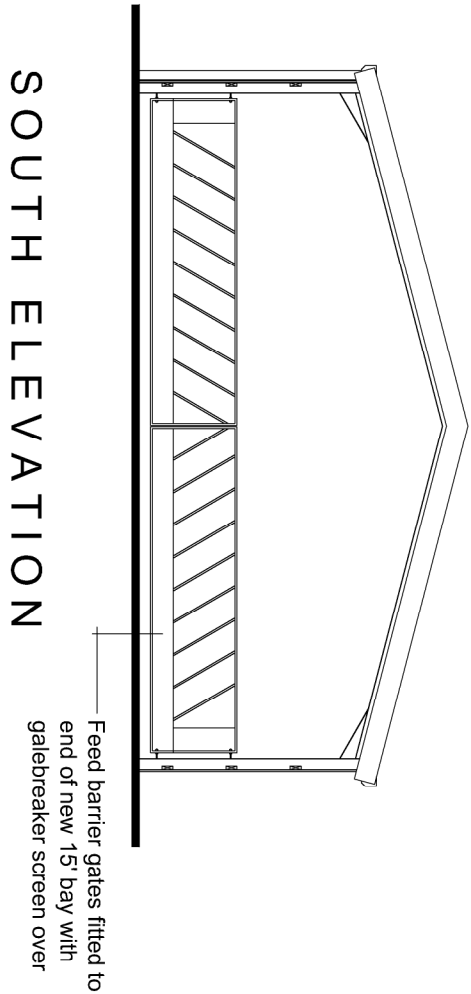


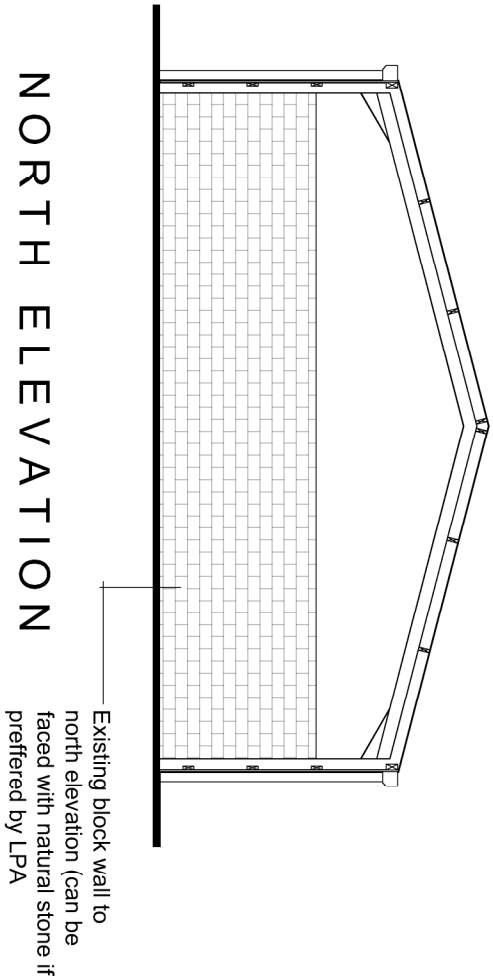

ARCHITECTURE | PLANNING | DESIGN

Molkin Farm
Brow Lane
Holmfirth
HD9 2RJ
07946872499
paul@paulmatthewsarchitectural.co.uk
www.paulmatthewsarchitectural.co.uk

Company Registration Number: 09898149 – Company Registered in England and Wales




Project
Retrospective Application For Erection of Agricultural Building & Access Track on Land Adjacent Bower Hill Road, Oxspring, Sheffield.
Client

Mr Jake & Mr Oliver Marshall

Drawing Title/Issue

Floor Plan, Section & Elevations

scale 1:100
date 04/2021
sheet size A2
dwg. no. 21/636/03

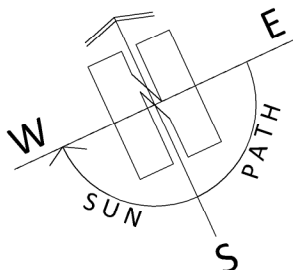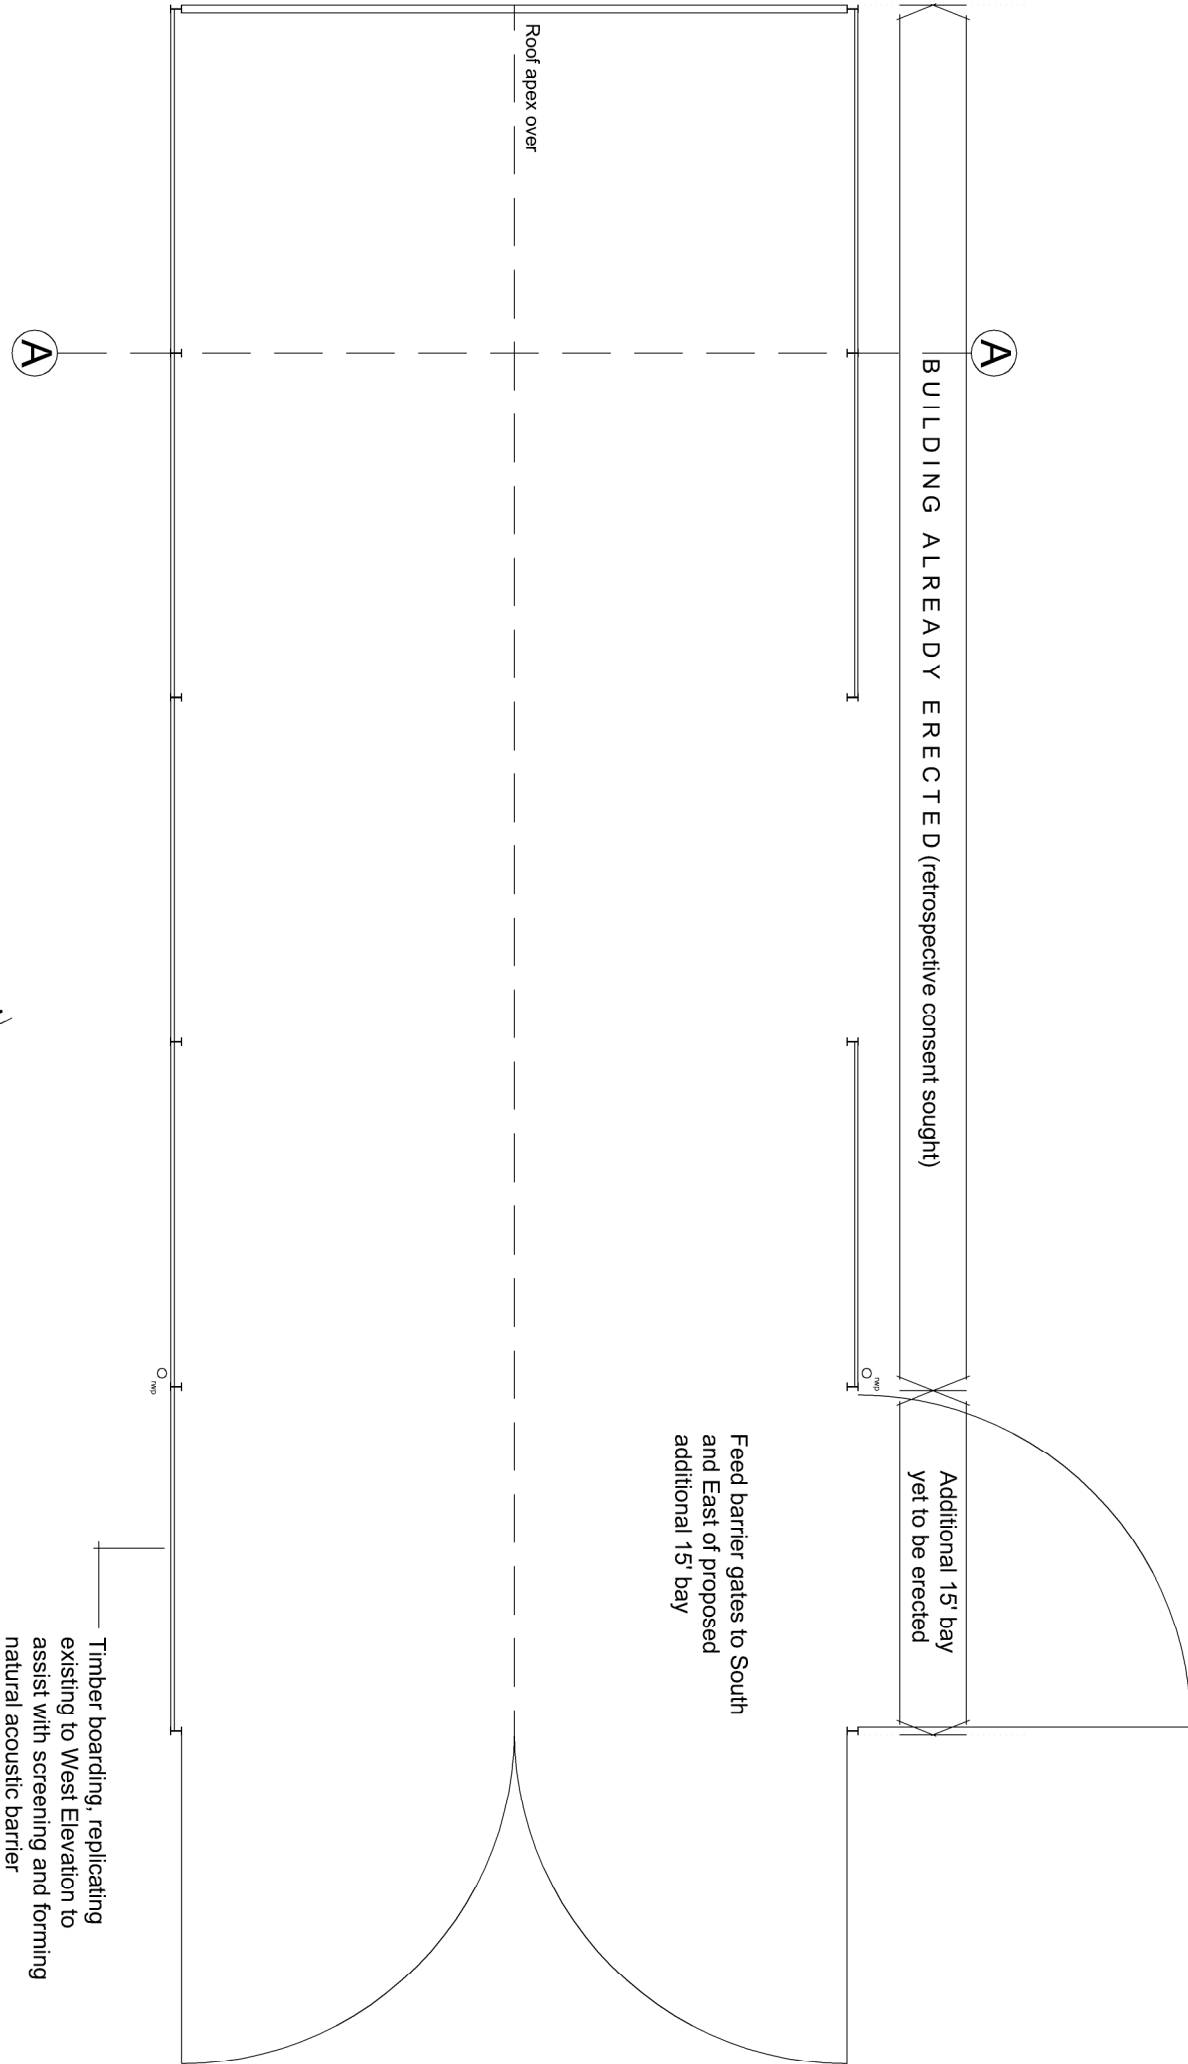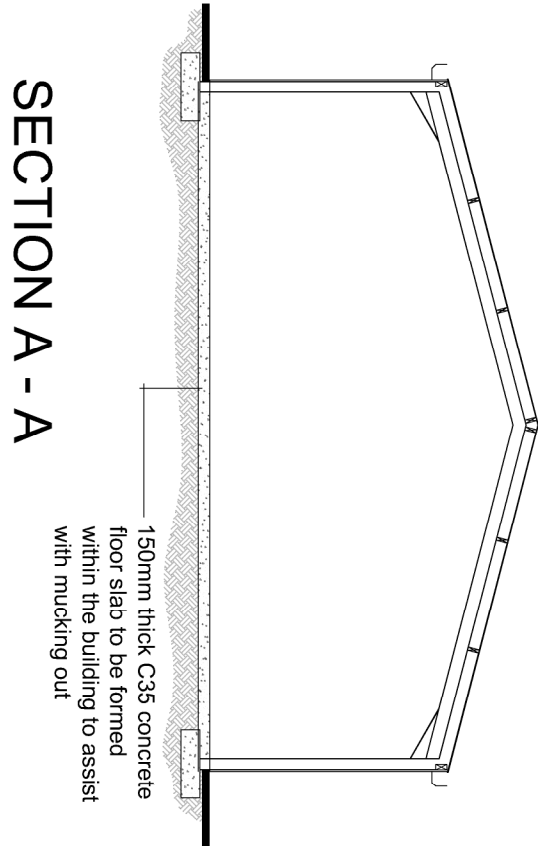

1:100

