

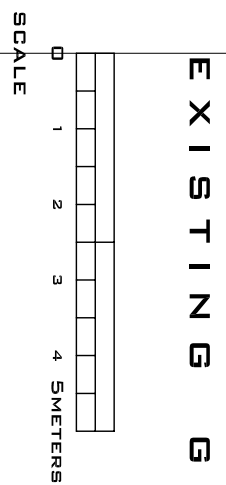
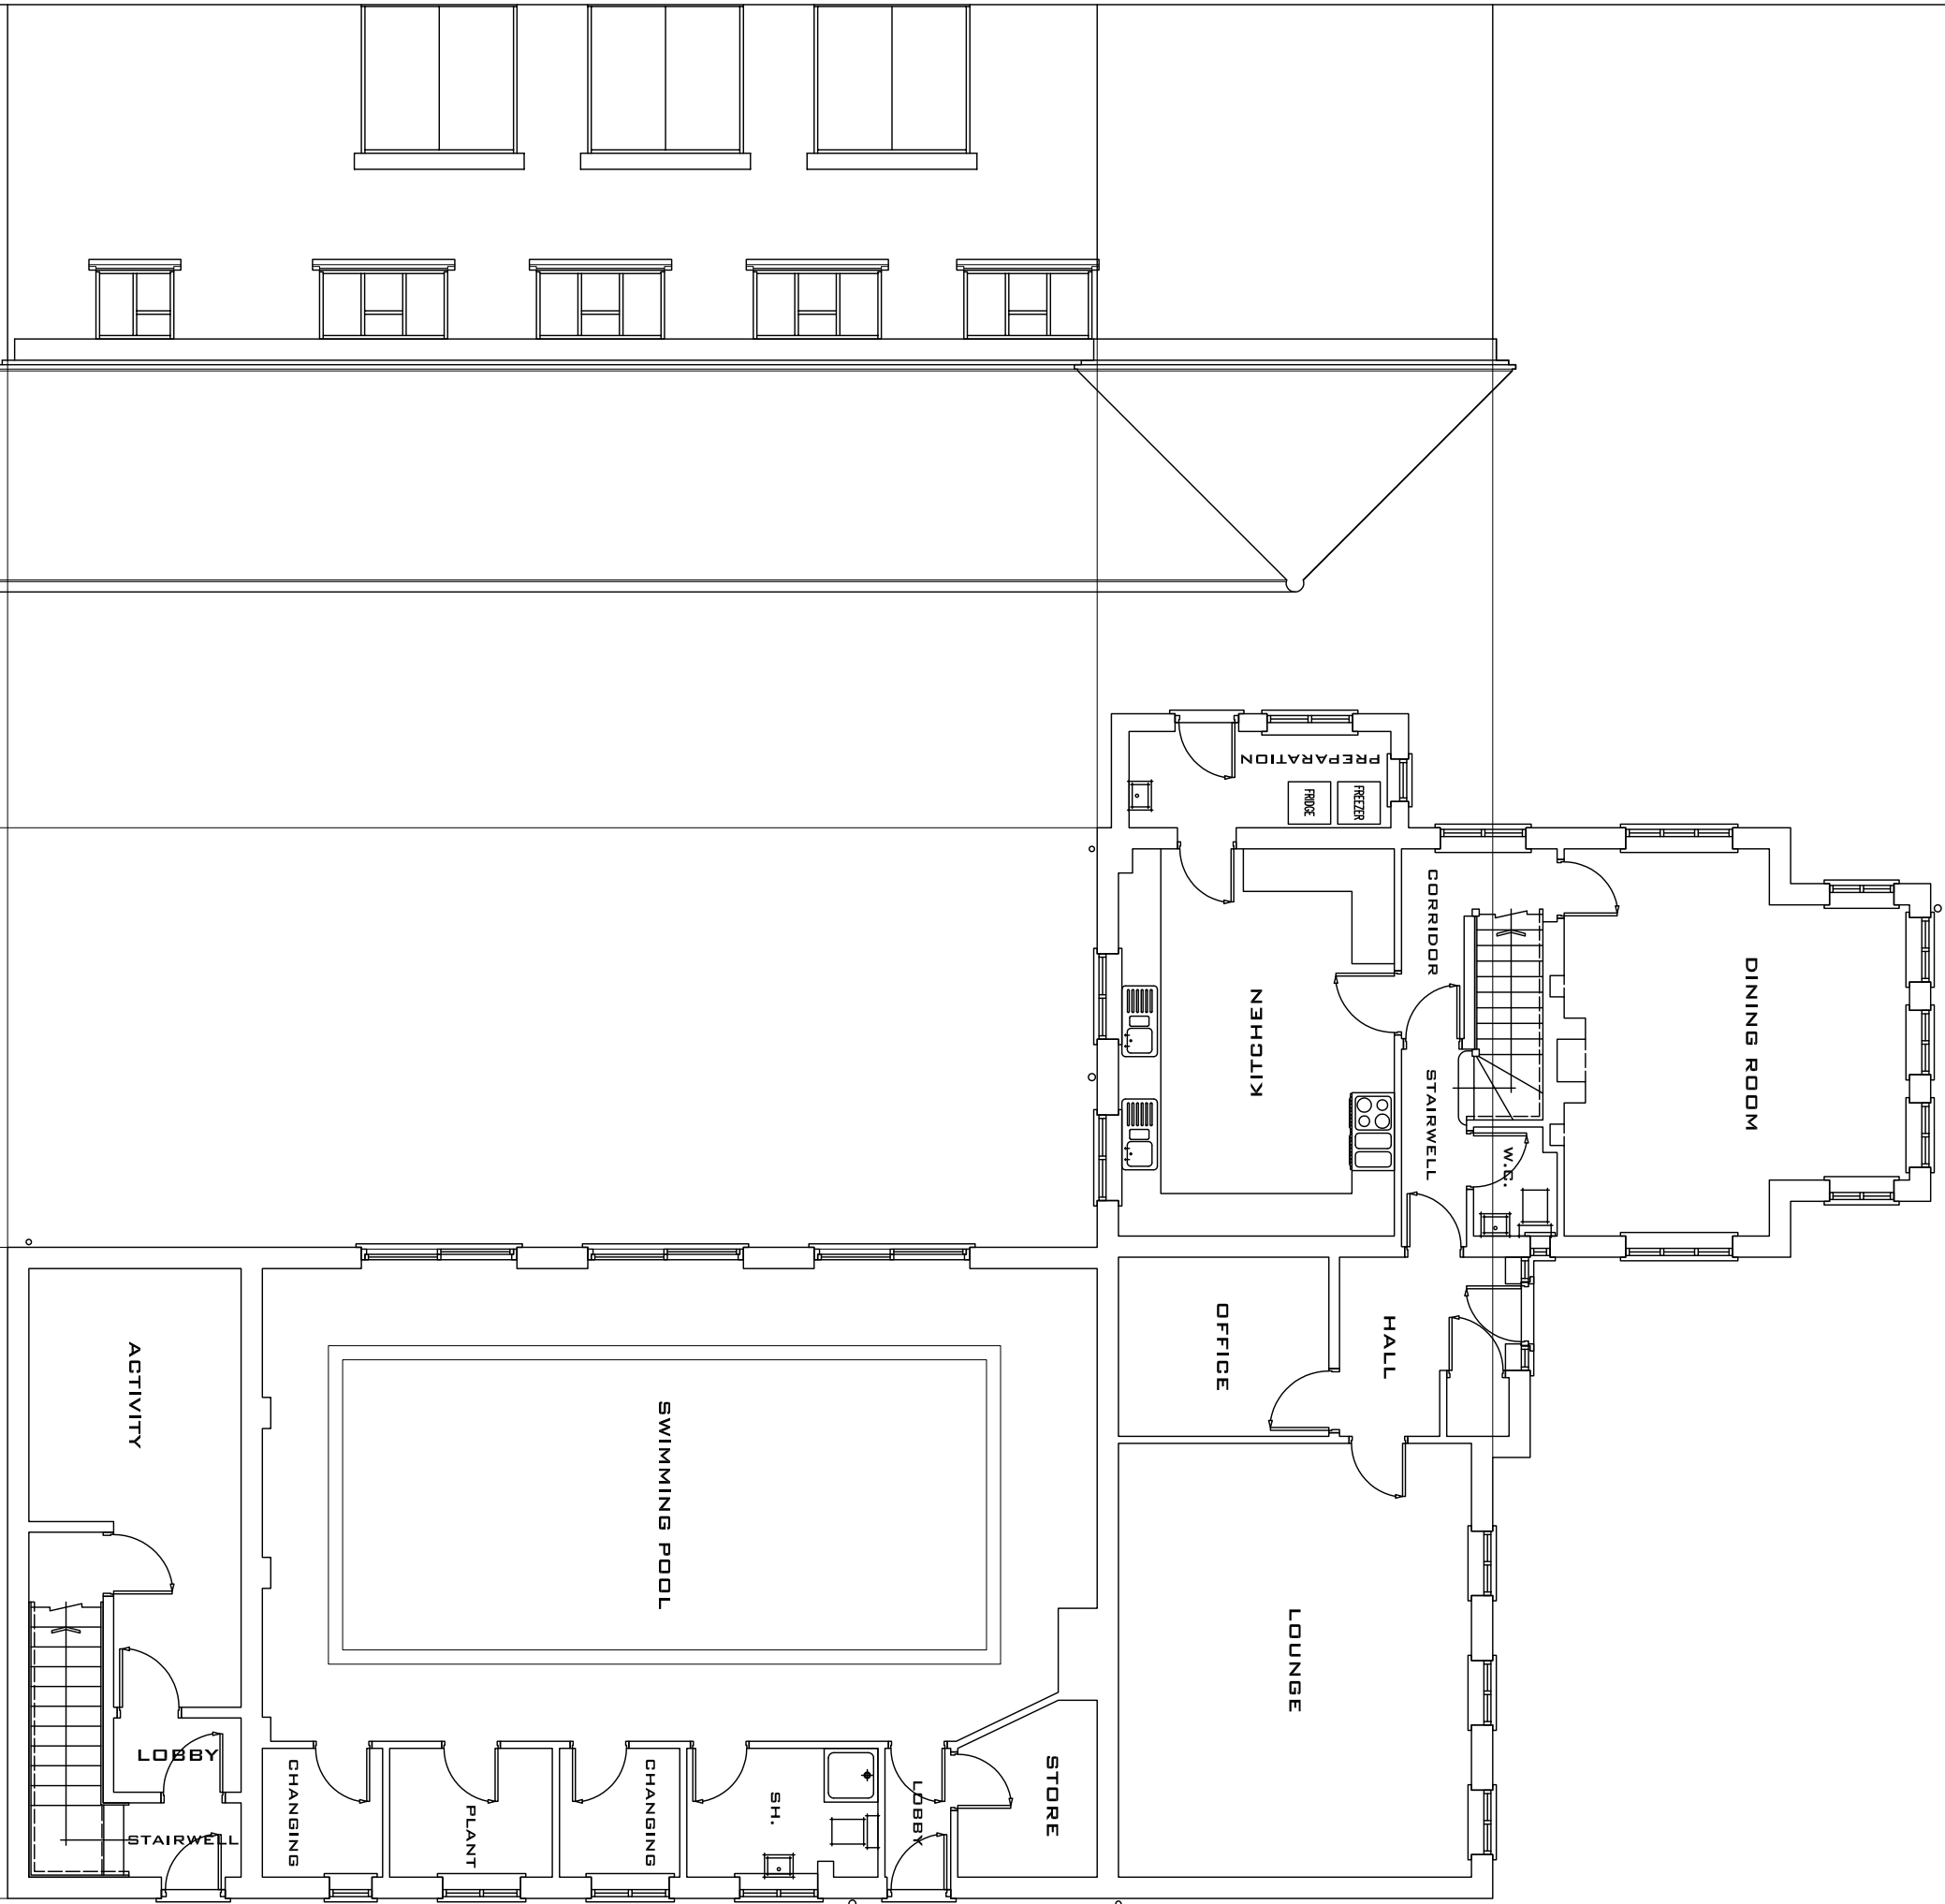


EXISTING RIGHT SIDE ELEVATION


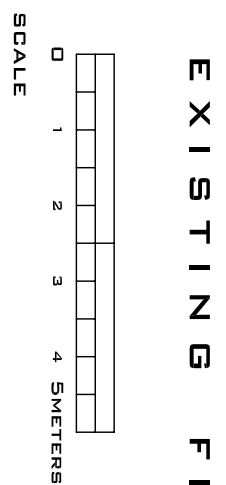


EXISTING GROUND FLOOR PLAN

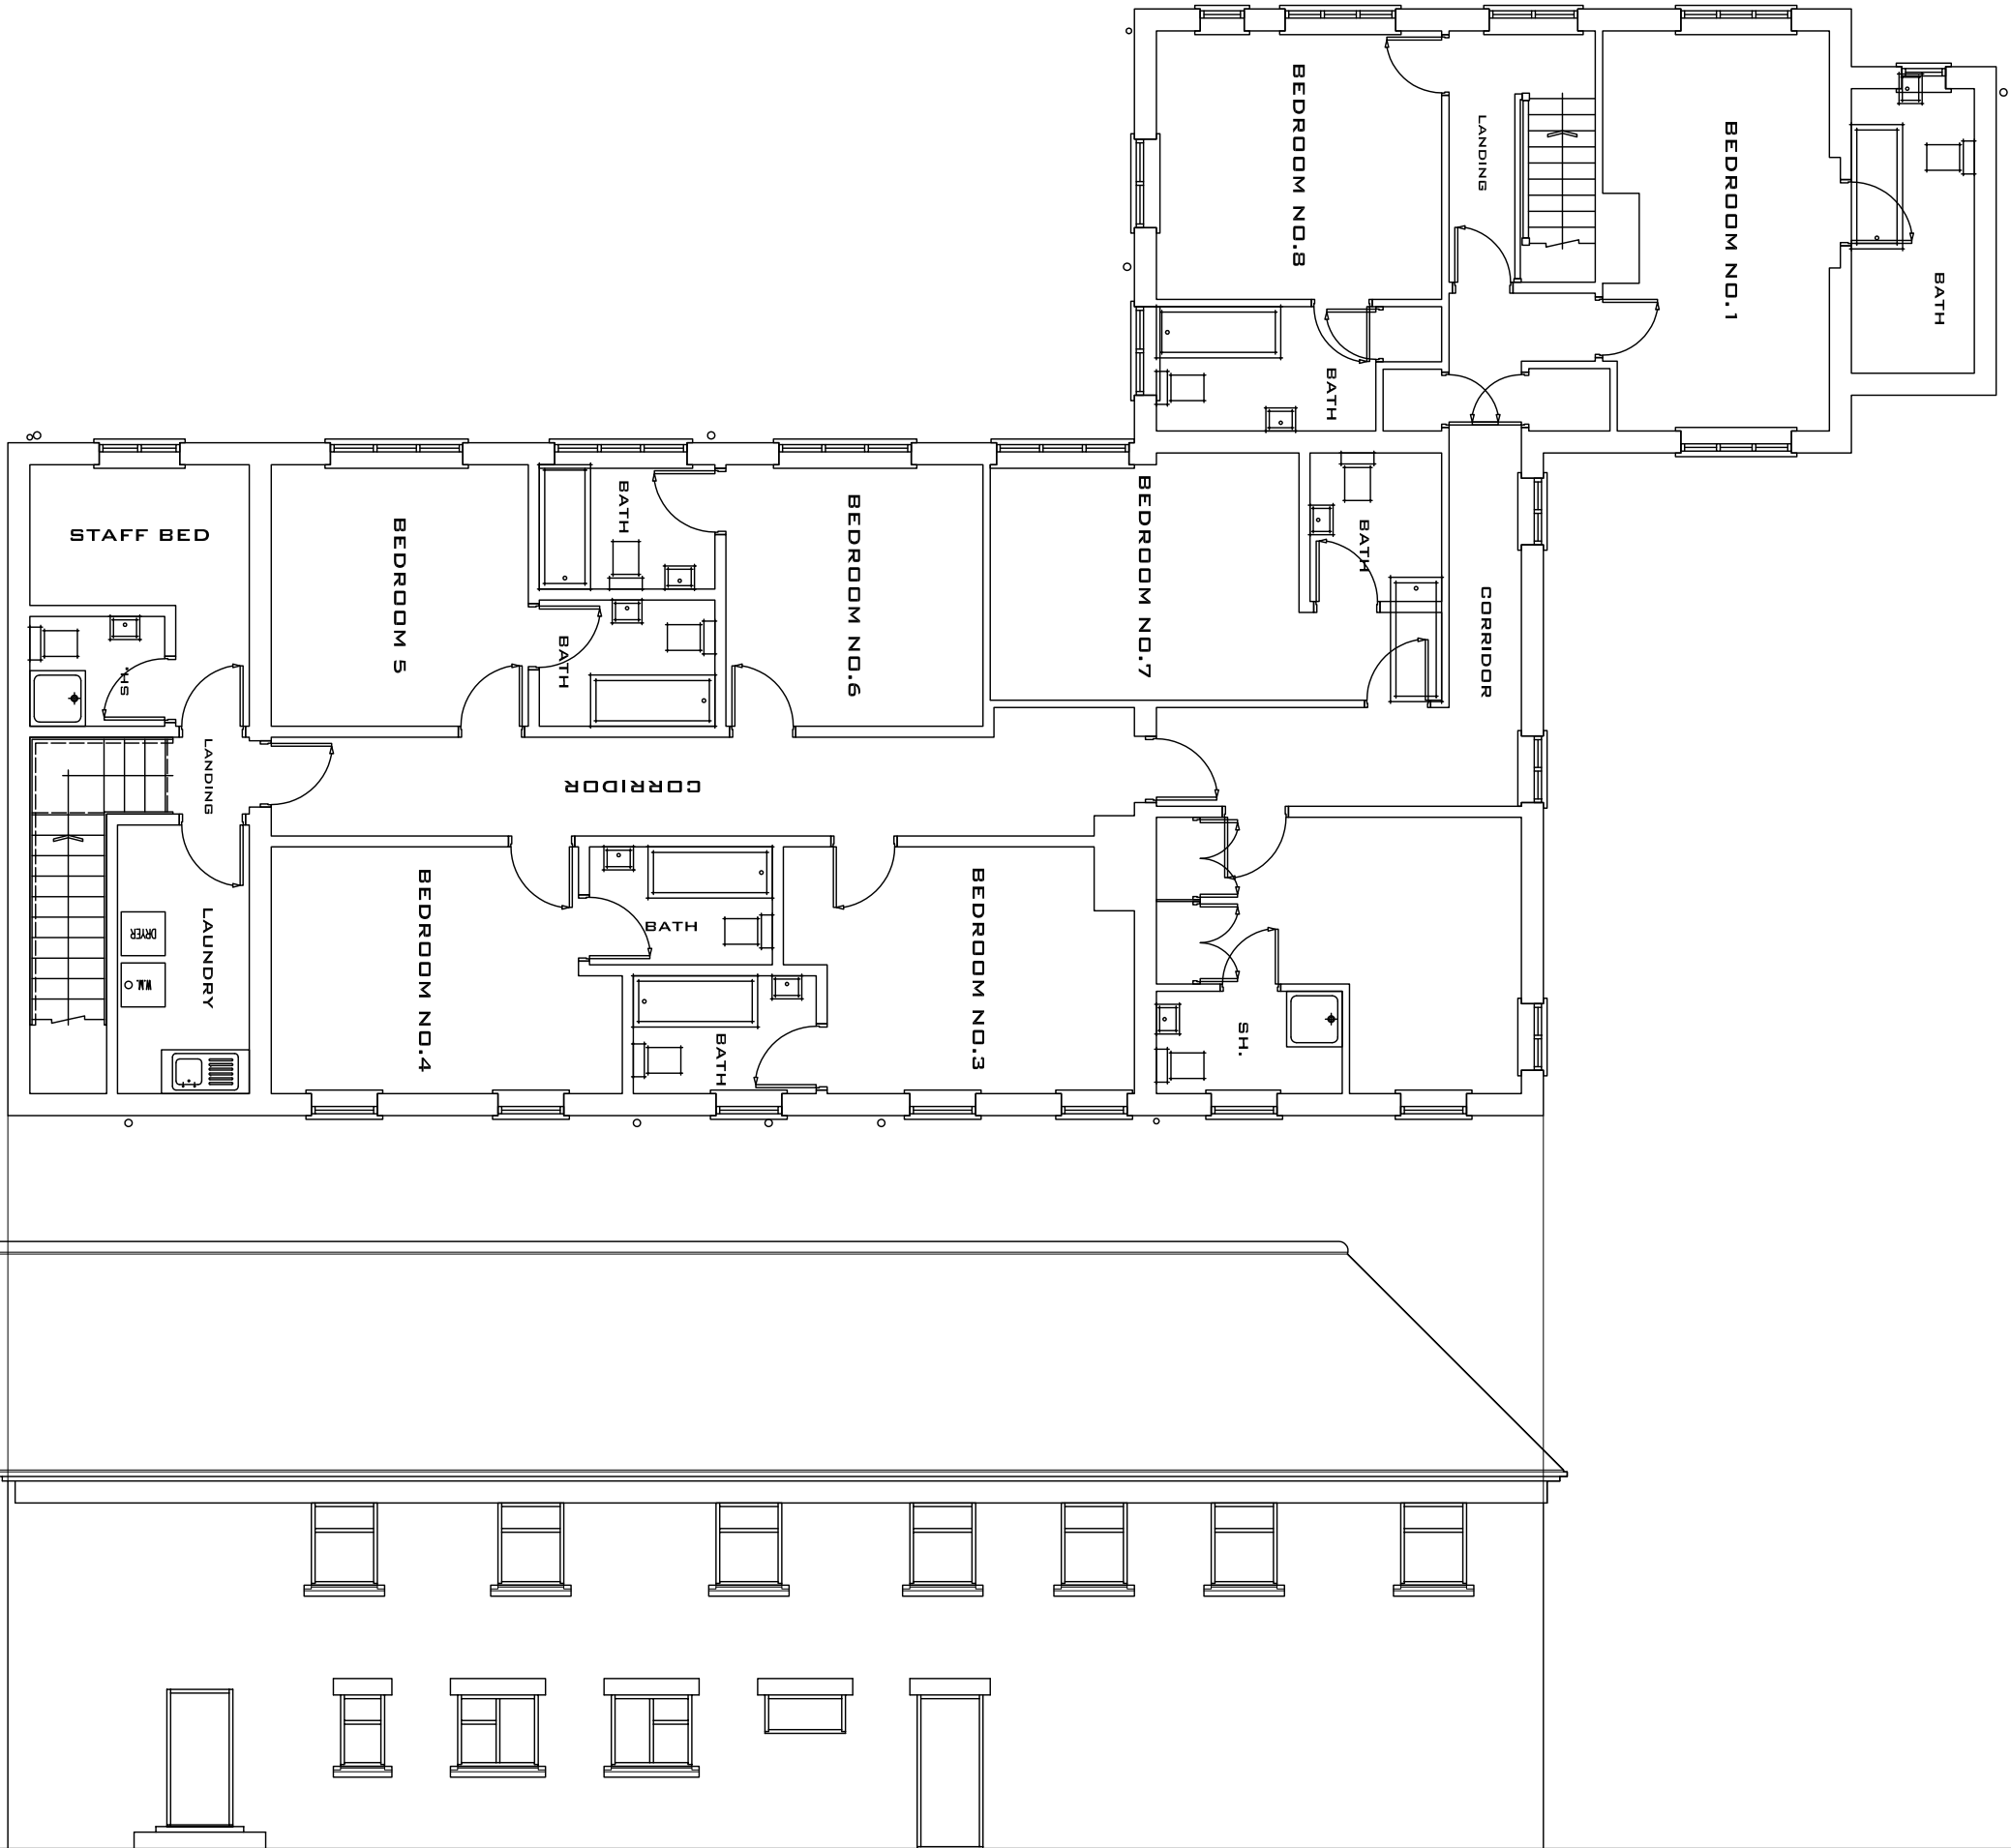


EXISTING FIRST FLOOR PLAN

EXISTING LEFT SIDE ELEVATION

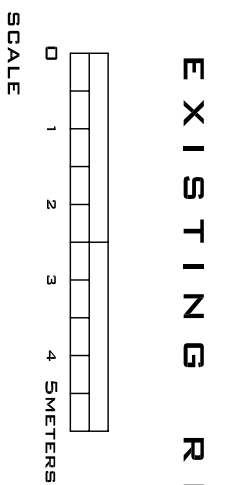 

EXISTING REAR ELEVATION

REVISIONS

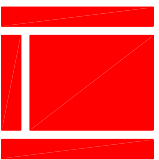

S M ARCHITECTURAL LIMITED
7/98, HOMEWOOD DESIGN
LEONARD HOUSE
TAMWORTH
STAFFORDSHIRE
B77 7JN
T: 01827 55503
E: INFO@HOMEWOODDESIGN.CO.UK



© Voyage 2014

PROJECT:
'HIGHFIELD FARM'
KNOWLE ROAD
BARNSBLEY

DRAWING TITLE:
EXISTING FLOOR PLANS
& ELEVATIONS

SURVEY DRAWING

SCALE	CHECKED
1:100@A1	
DATE	DRAWN BY
MAR.2014	SM

DWG NO	REV.
720/ 2014-01	-