
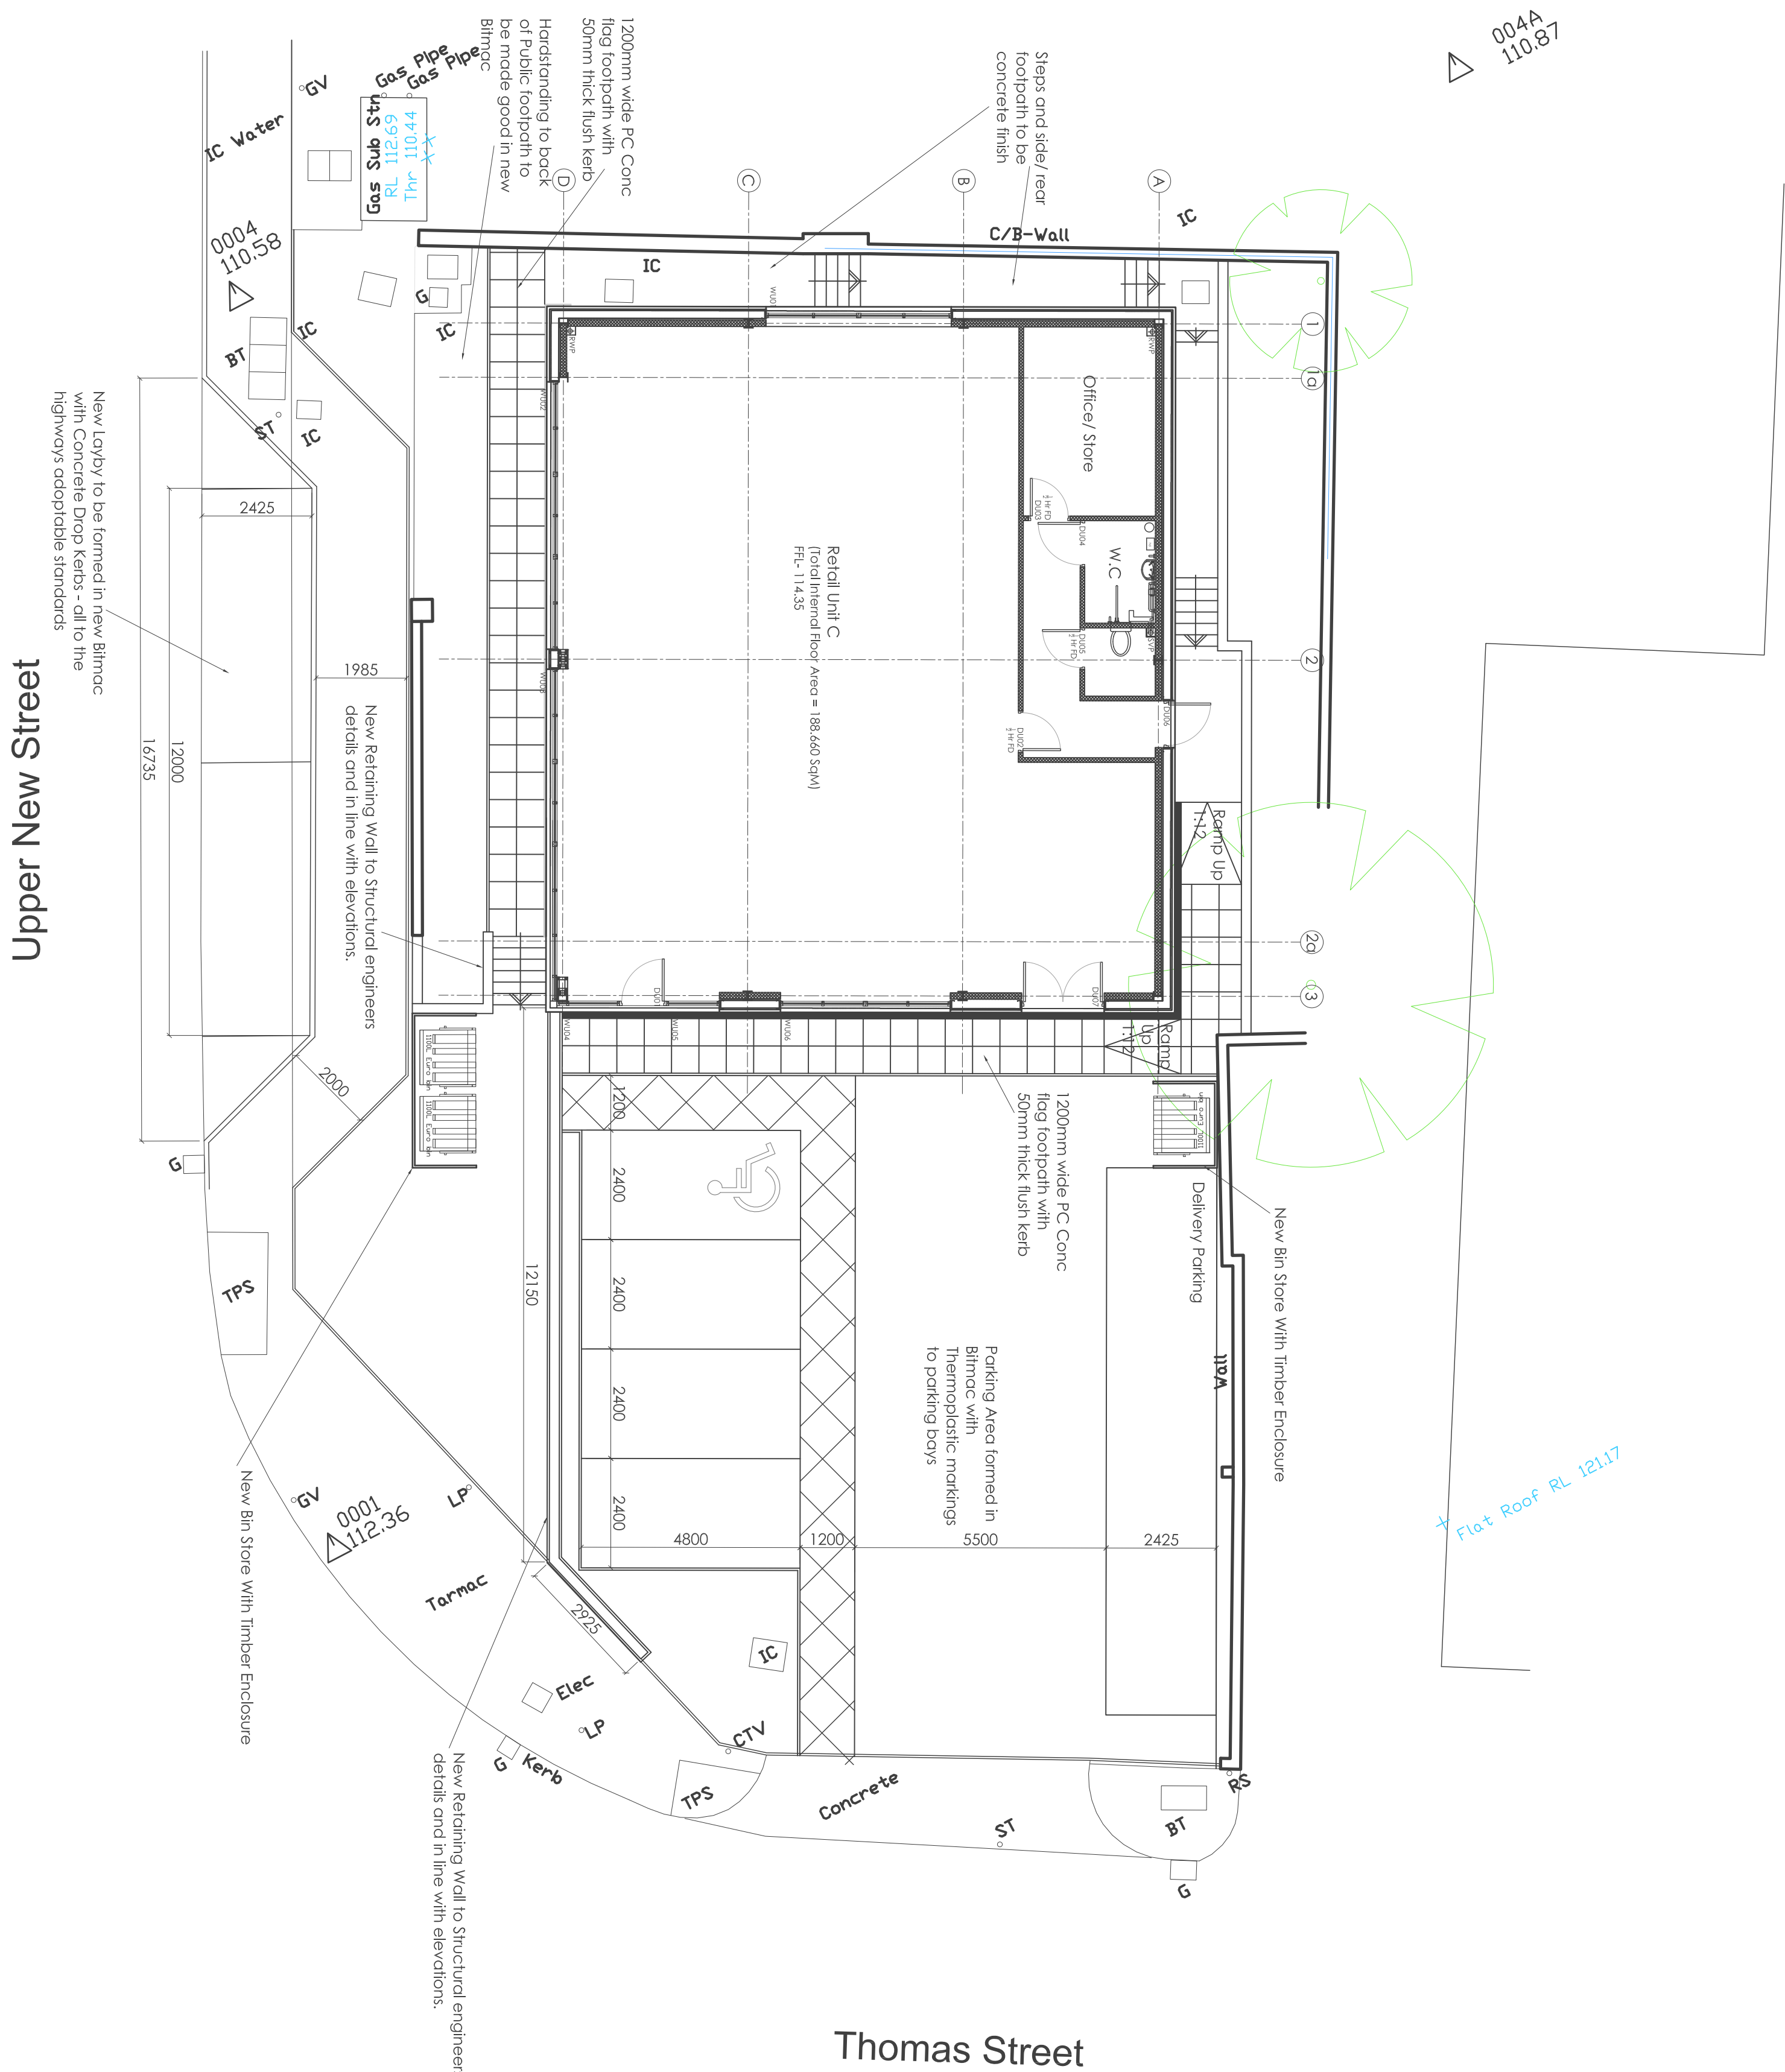


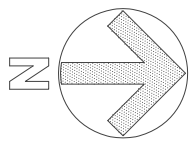

Rev	Description	Date	By
C	DU07 Added, Additional Bin, Store Added and Associated Alterations	14.03.17	RB
B	Additional Notes Added	10.02.17	RB
A	Building Footprint Reduced	08.01.17	RB

C	Concept	G	Tender	
D	Planning	J	Construction	
E	Building Regs	L	As Built	
F	Production	Sk	Sketch	

j d a architects

info@jda-architects.com
www.jda-architects.com
manchester: 0161 336 5011
liverpool: 0151 665 0112

Condie, Fairhurst

Upper New Street, Barnsley

Scale:	original size	Date:	Dec 2016	Drawn by:	BP	Checked By:
1:100	A1					

Job Number	Description	Rev
904	A 101 Proposed Site Plan	C