


The Contractor must not scale from this drawing for construction purpose, use only annotated dimensions. Check on site and report any discrepancies to the Architect / Supervising Officer before progressing. All rights described in Chapter IV of the Copyright, Designs and Patents Act 1988 have been generally asserted ©

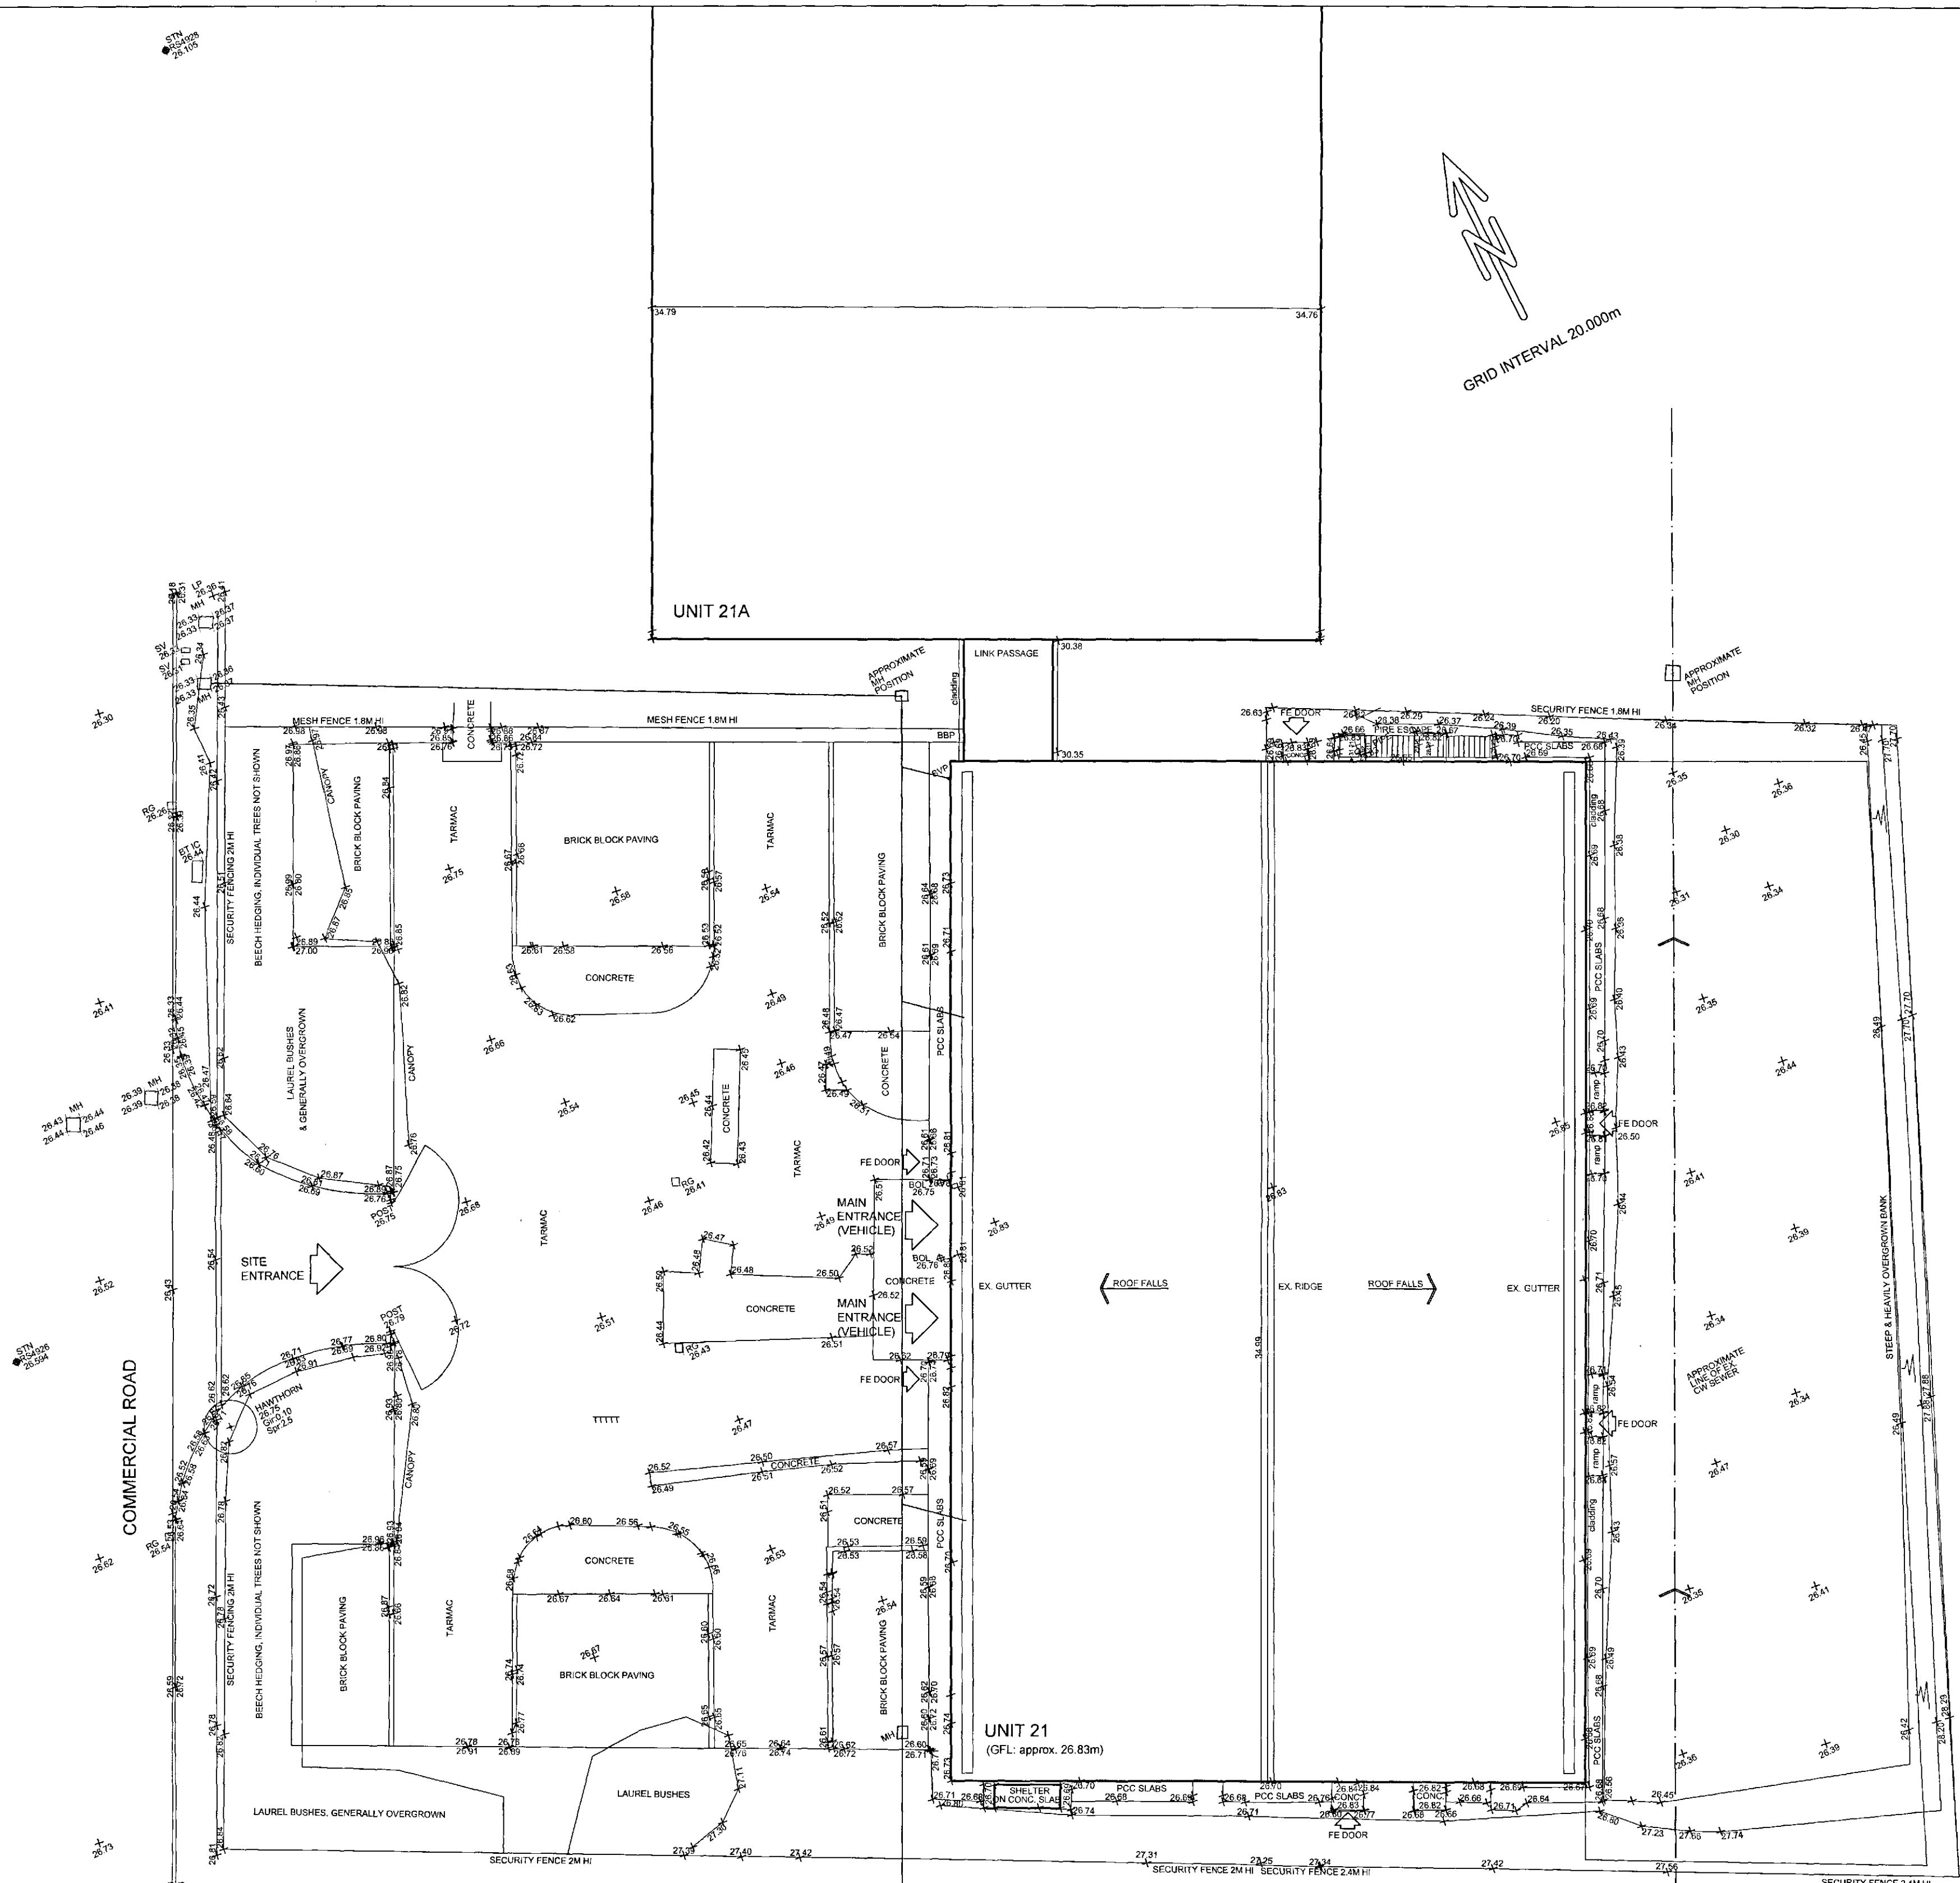

REV A : Revised for Issue 10-12-2019

Initial Issue



Unit 2, The Stable Block, Staveley Hall Business Centre
Staveley Hall Drive, Staveley, Chesterfield S43 3TN
Tel: 01246 472945
email: info@andarchitecture.co.uk

drawn check


project
EXTENSION-UNIT 21 COMMERCIAL RD.
GOLDTHORPE IND. EST. S63 9BL
for TECHNICAL CRANES LTD

drawing
EXISTING SITE PLAN

scale
1:200 @ A1
date
12.19

ref
19-23
number
PL02
rev
A

The Contractor must not scale from this drawing for construction purpose, use only annotated dimensions. Check on site and report any discrepancies to the Architect / Supervising Officer before progressing. All rights described in Chapter IV of the Copyright, Designs and Patents Act 1988 have been generally asserted ©

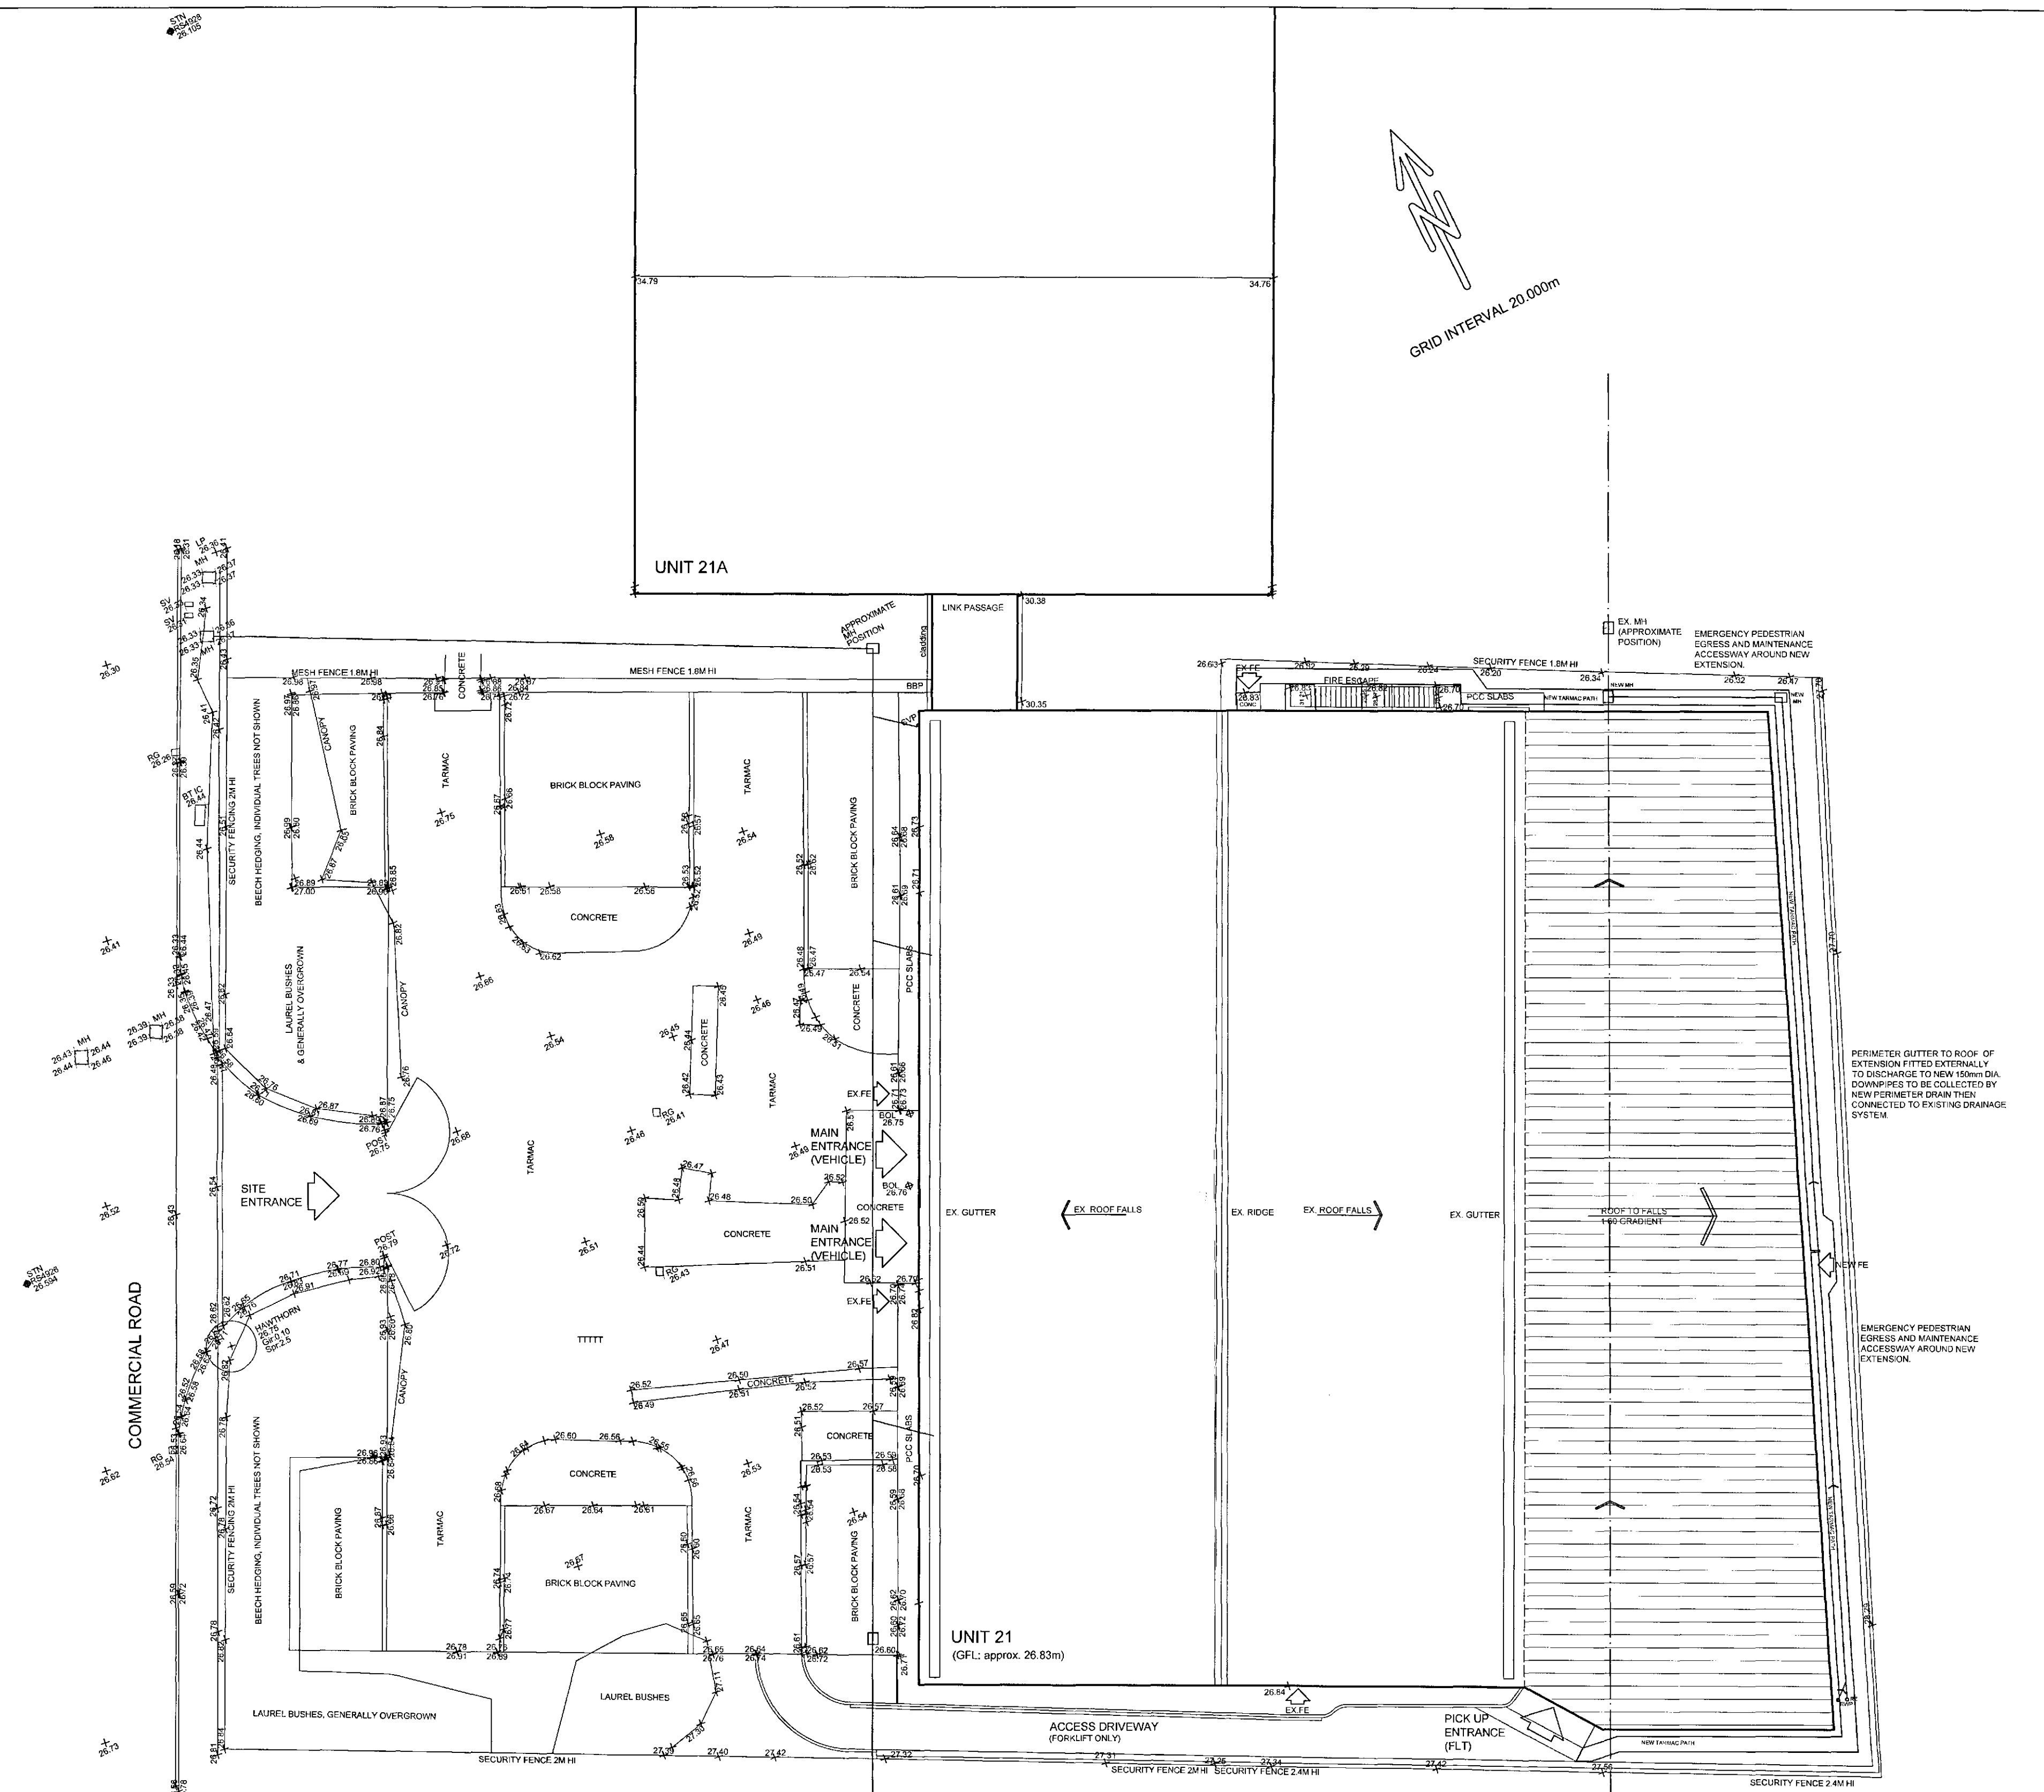

REV A : Revised for Issue 10-12-2019

Initial Issue

ARCHITECTURE LTD

Unit 2, The Stable Block, Stavely Hall Business Centre
Stavely Hall Drive, Stavely, Chesterfield S43 3TN
Tel: 01246 472945
email: info@andarchitecture.co.uk

drawn check

project
EXTENSION-UNIT 21 COMMERCIAL RD.
GOLDTHORPE IND. EST. S63 9BL
for TECHNICAL CRANES LTD

drawing
PROPOSED SITE PLAN


scale 1:200 @ A1 date 12.19

ref 19-23 number PL03 rev A

The Contractor must not scale from this drawing for construction purpose, use only annotated dimensions. Check on site and report any discrepancies to the Architect / Supervising Officer before progressing. All rights described in Chapter IV of the Copyright, Designs and Patents Act 1988 have been generally asserted ©

REV A : Revised for Issue 10-12-2019

Initial Issue

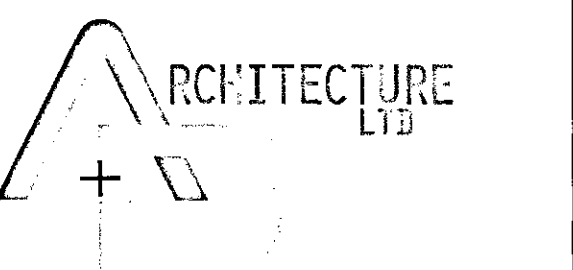

Unit 2, The Stable Block, Staveley Hall Business Centre
Staveley Hall Drive, Staveley, Chesterfield S43 3TN
Tel: 01246 472945
email: info@andarchitecture.co.uk

drawn check


project
EXTENSION-UNIT 21 COMMERCIAL RD.
GOLDTHORPE IND. EST. S63 9BL
for TECHNICAL CRANES LTD

drawing
PROPOSED GROUND FLOOR PLAN






scale
1:100 @ A1

date
12.19

ref	number	rev
19-23	PL05	A

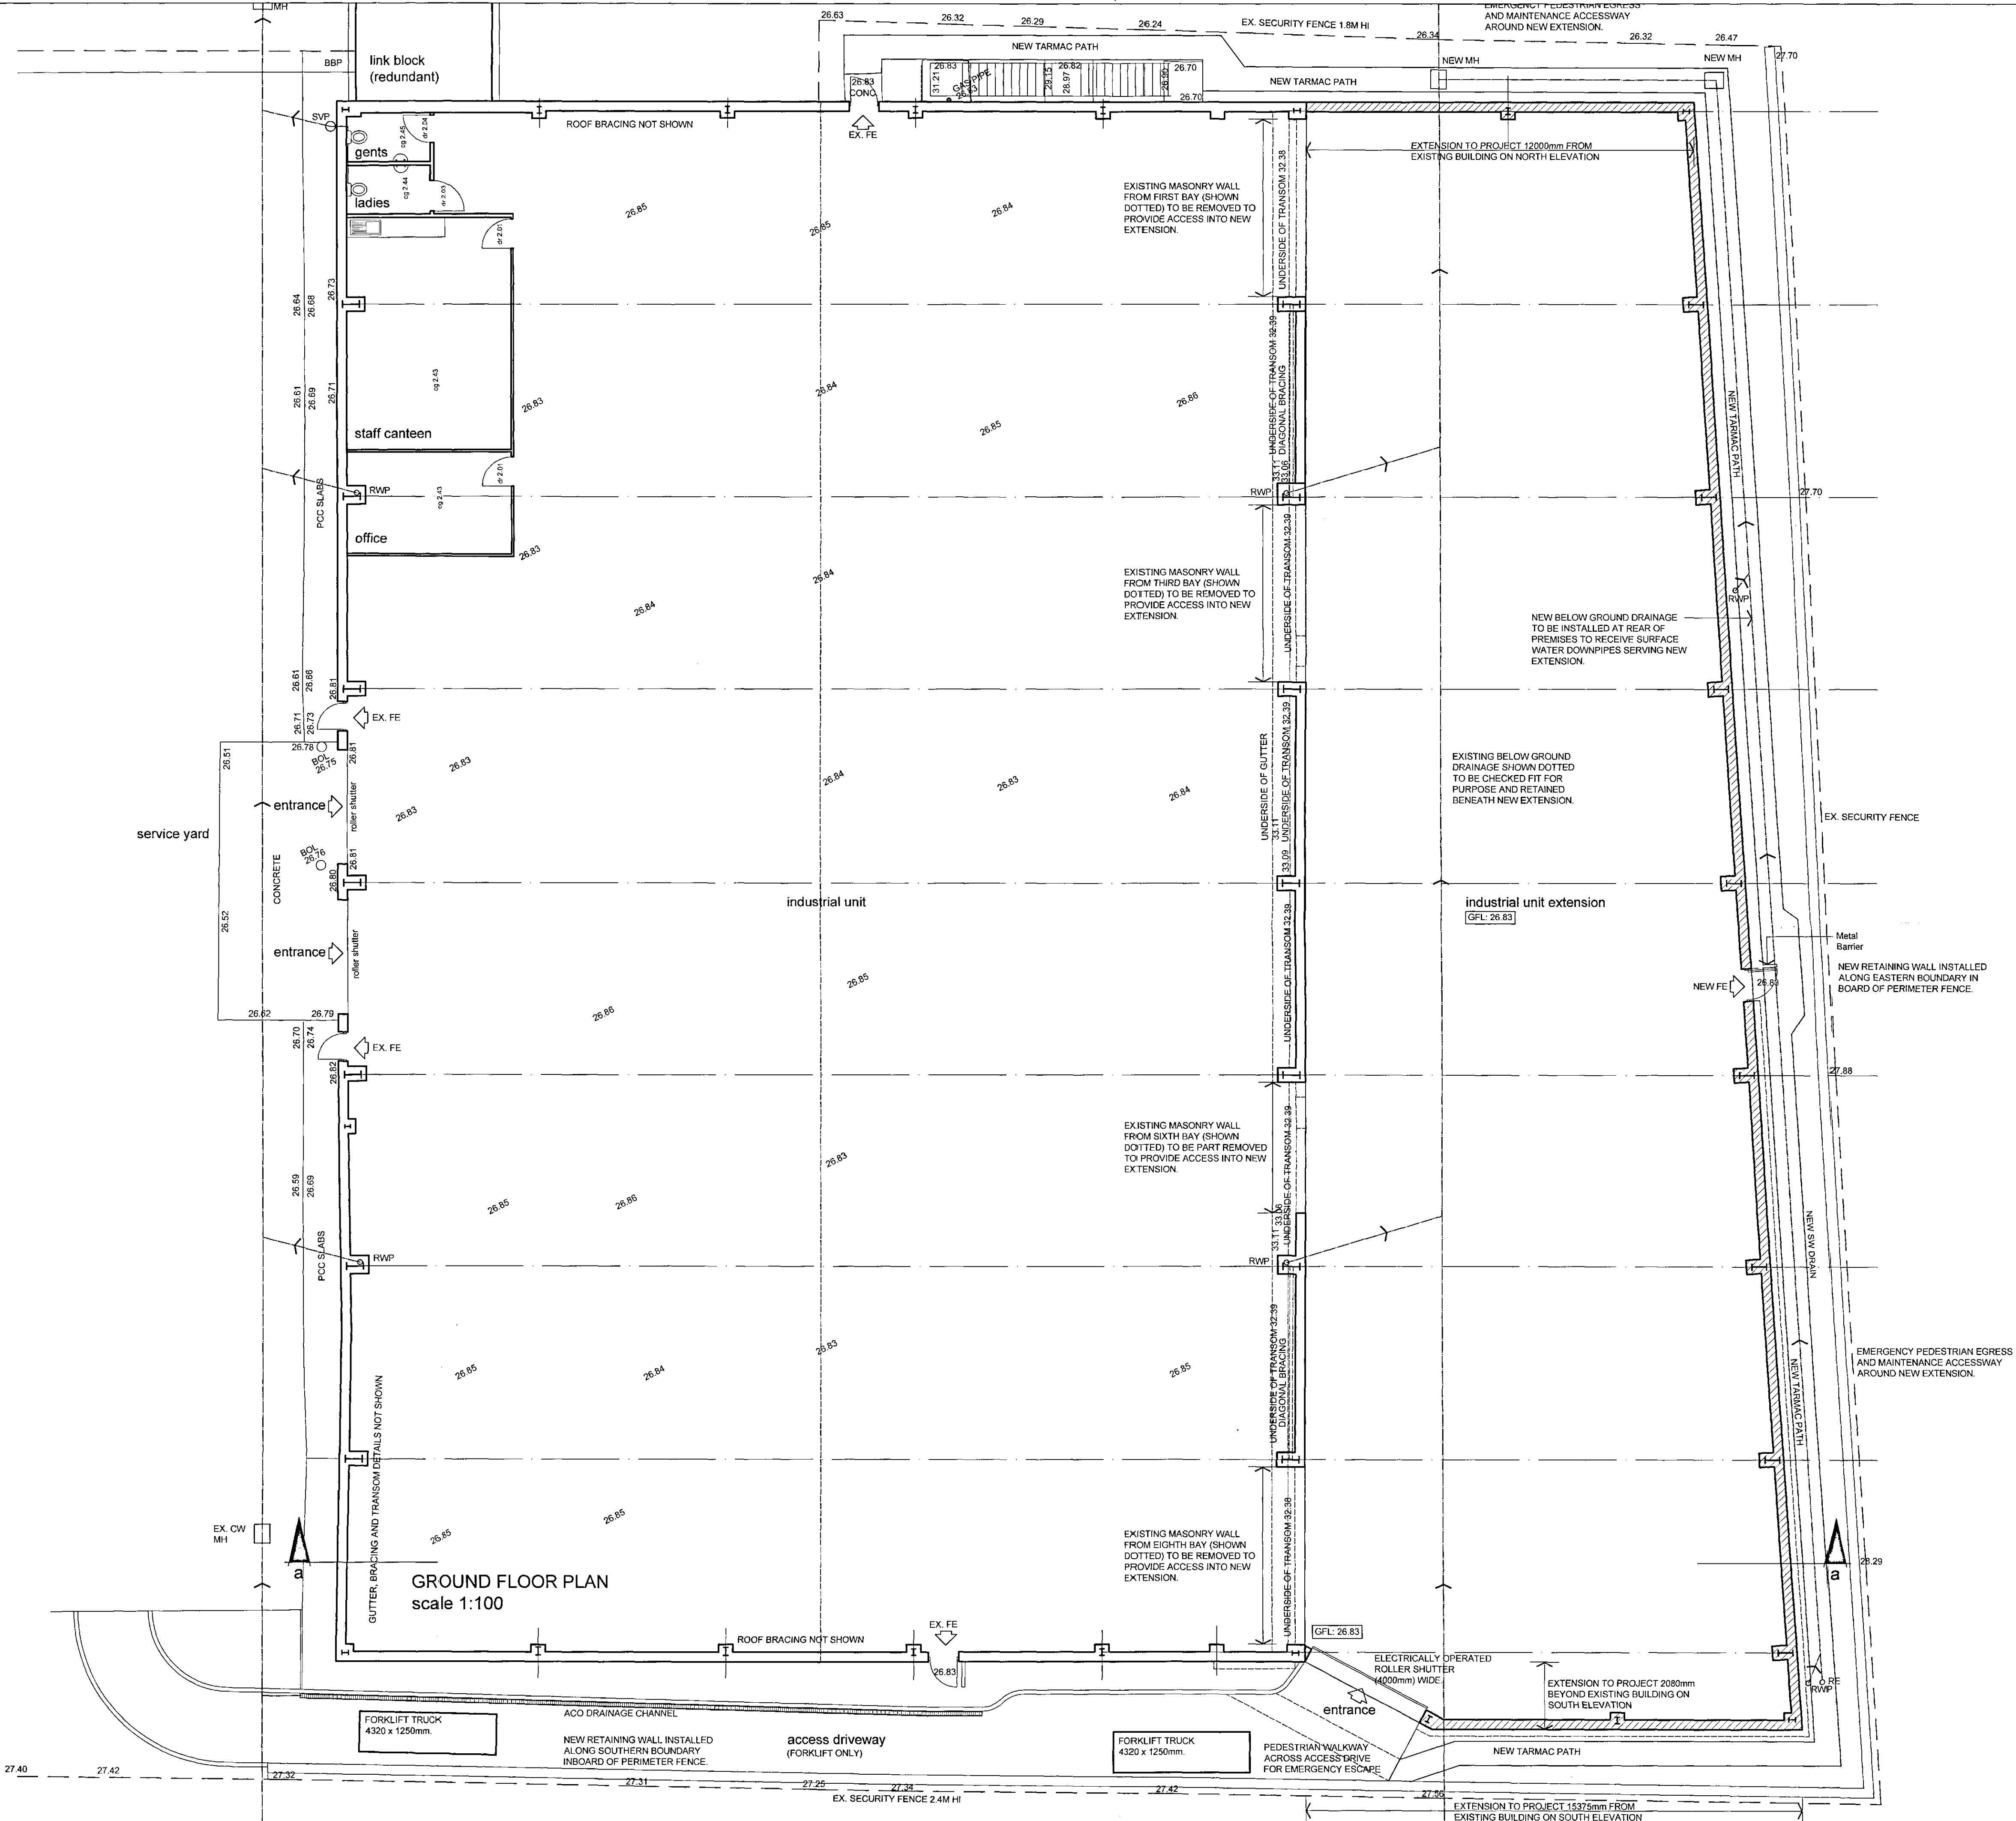

The Contractor must not scale from this drawing for construction purpose, use only annotated dimensions. Check on site and report any discrepancies to the Architect / Supervising Officer before progressing. All rights described in Chapter IV of the Copyright, Designs and Patents Act 1988 have been generally asserted ©

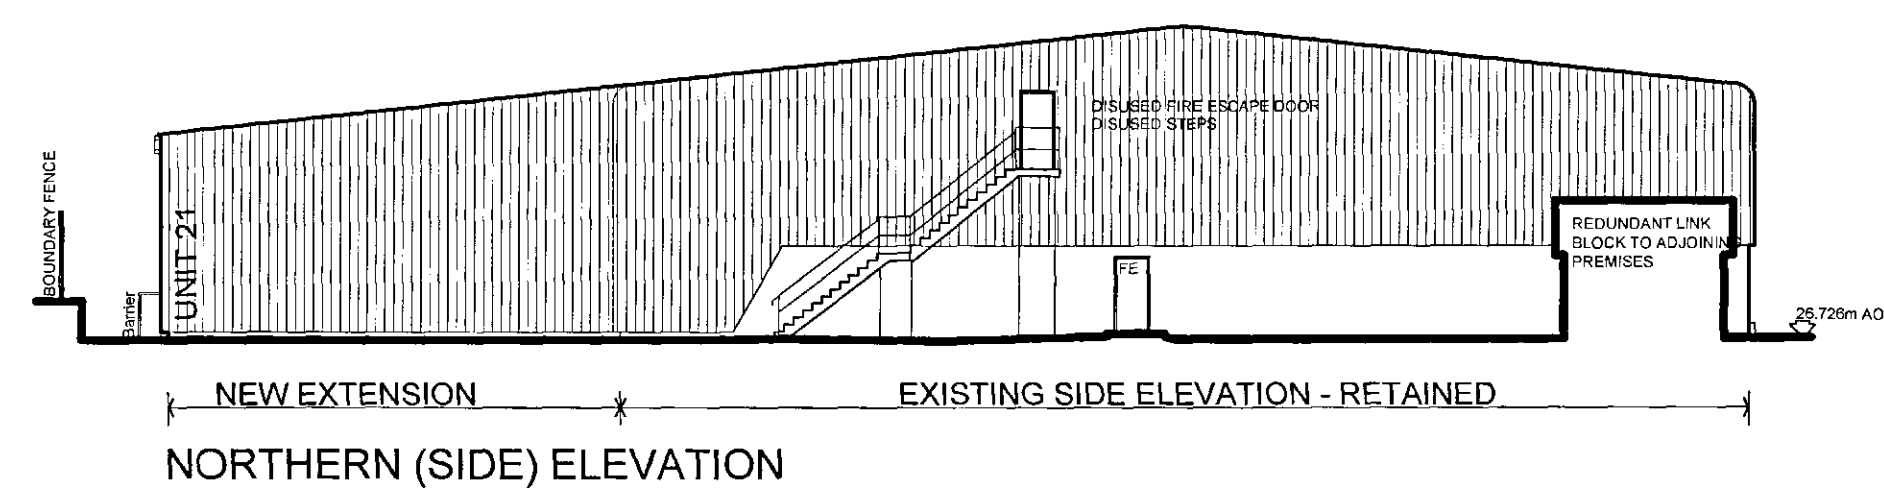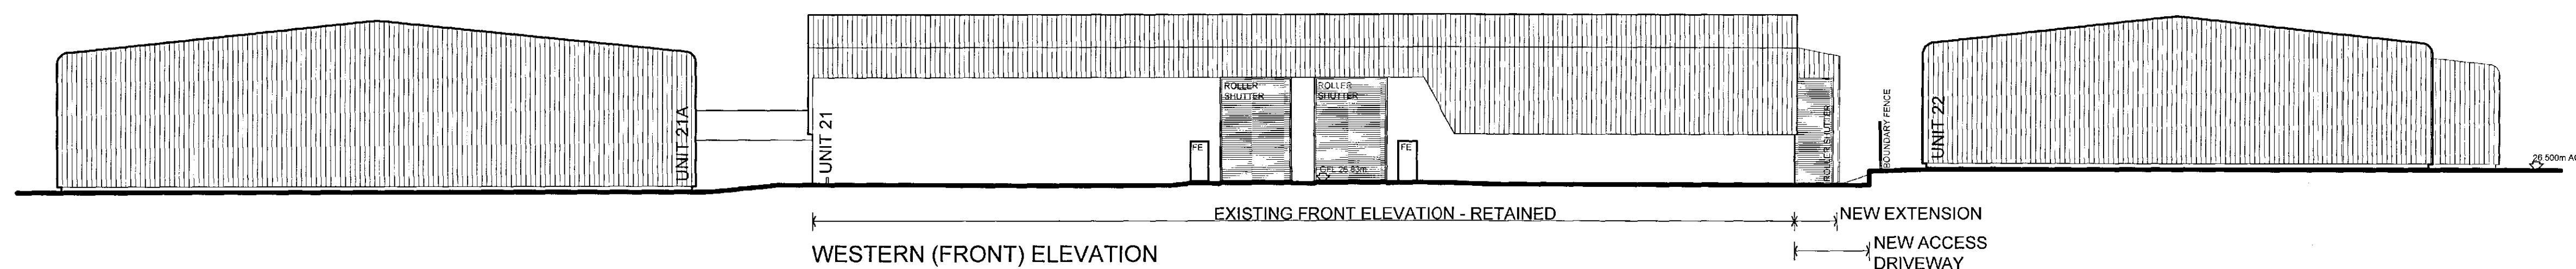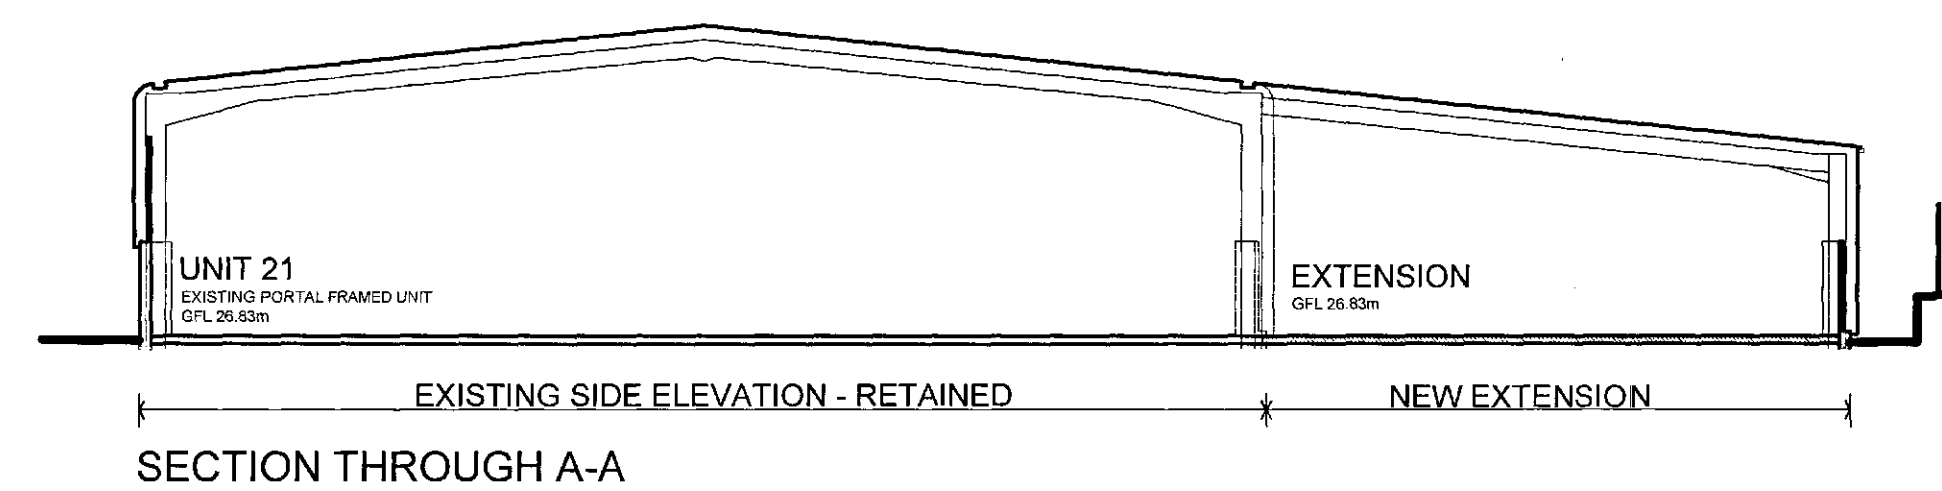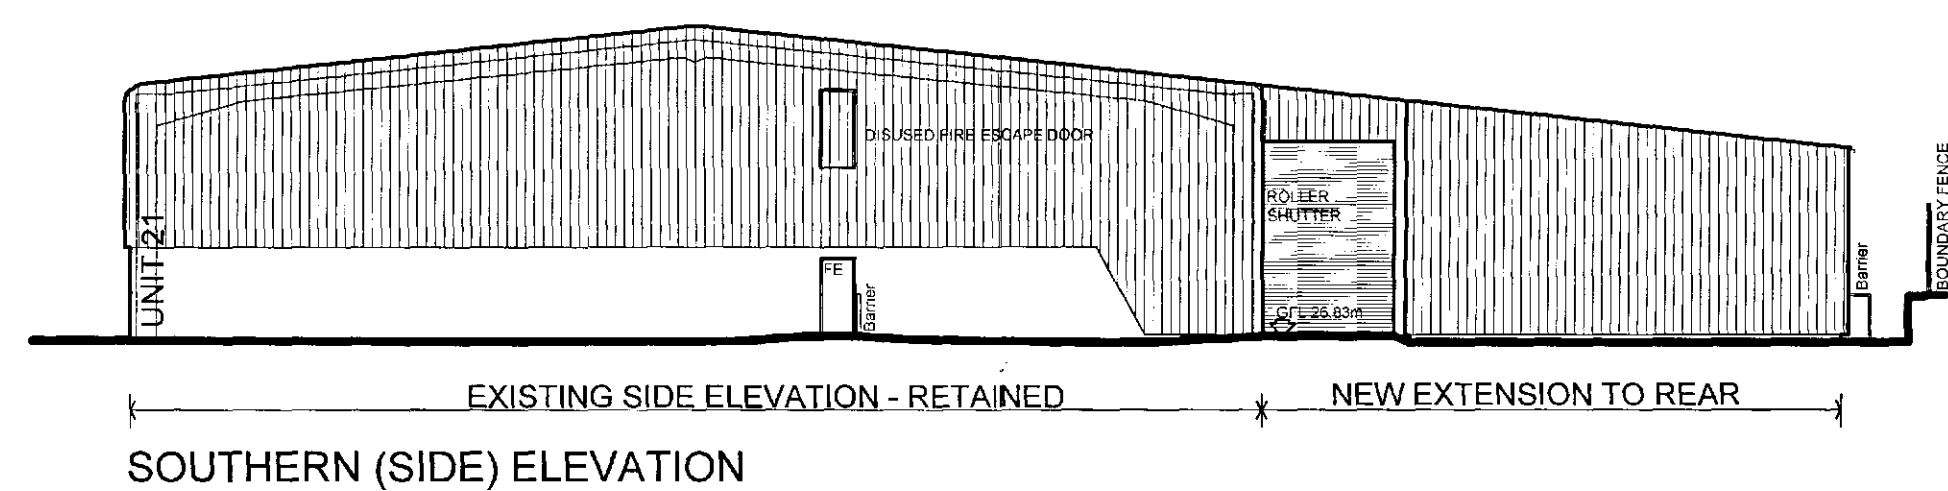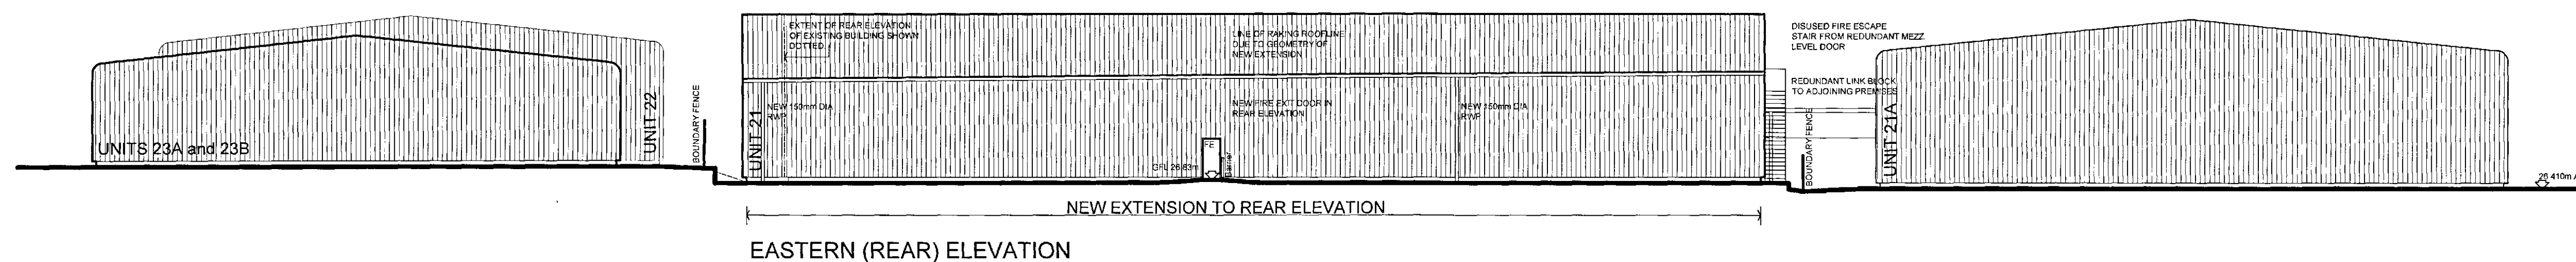

PROPOSED MATERIALS
Walls - Red Brick Plinth with Grey Corrugated Metal Sheet above
Roof - Grey Corrugated Metal Sheet
Fire Door and Roller Shutter Door - Dark Blue or Black

REV A : Revised for issue 10-12-2019

Initial Issue	Drawn:	Check:
---------------	--------	--------

ARCHITECTURE LTD

Unit 2, The Stable Block, Staveley Hall Business Centre
Staveley Hall Drive, Staveley, Chesterfield S43 3TN
Tel: 01246 672945
email: info@andarchitecture.co.uk

drawn	check
-------	-------

project
EXTENSION-UNIT 21 COMMERCIAL RD
GOLDTHORPE IND. EST. S63 9BL
for TECHNICAL CRANES LTD

drawing
PROPOSED ELEVATIONS

scale	date
1:200 @A1	12.19

ref	number	rev
19-23	PL07	A