

Notes:

PLANNING DRAWINGS, NOT TO BE USED FOR BUILDING REGULATIONS OR CONSTRUCTION PURPOSES
COPYRIGHT OF THIS DRAWING BELONGS TO DESIGNSPACE ARCHITECTS, STRICTLY NO COPYING, HIRING OR
LENDING WITHOUT AUTHORISATION

Revision: --

Revision List:


0 5m

Project Name: Garden Cottage, Wortley


Drawing Title: Floor Plans - Existing

Drawing Number: 1061/TP/004


Scale: 1:100@A3

 

Date: Sept 12

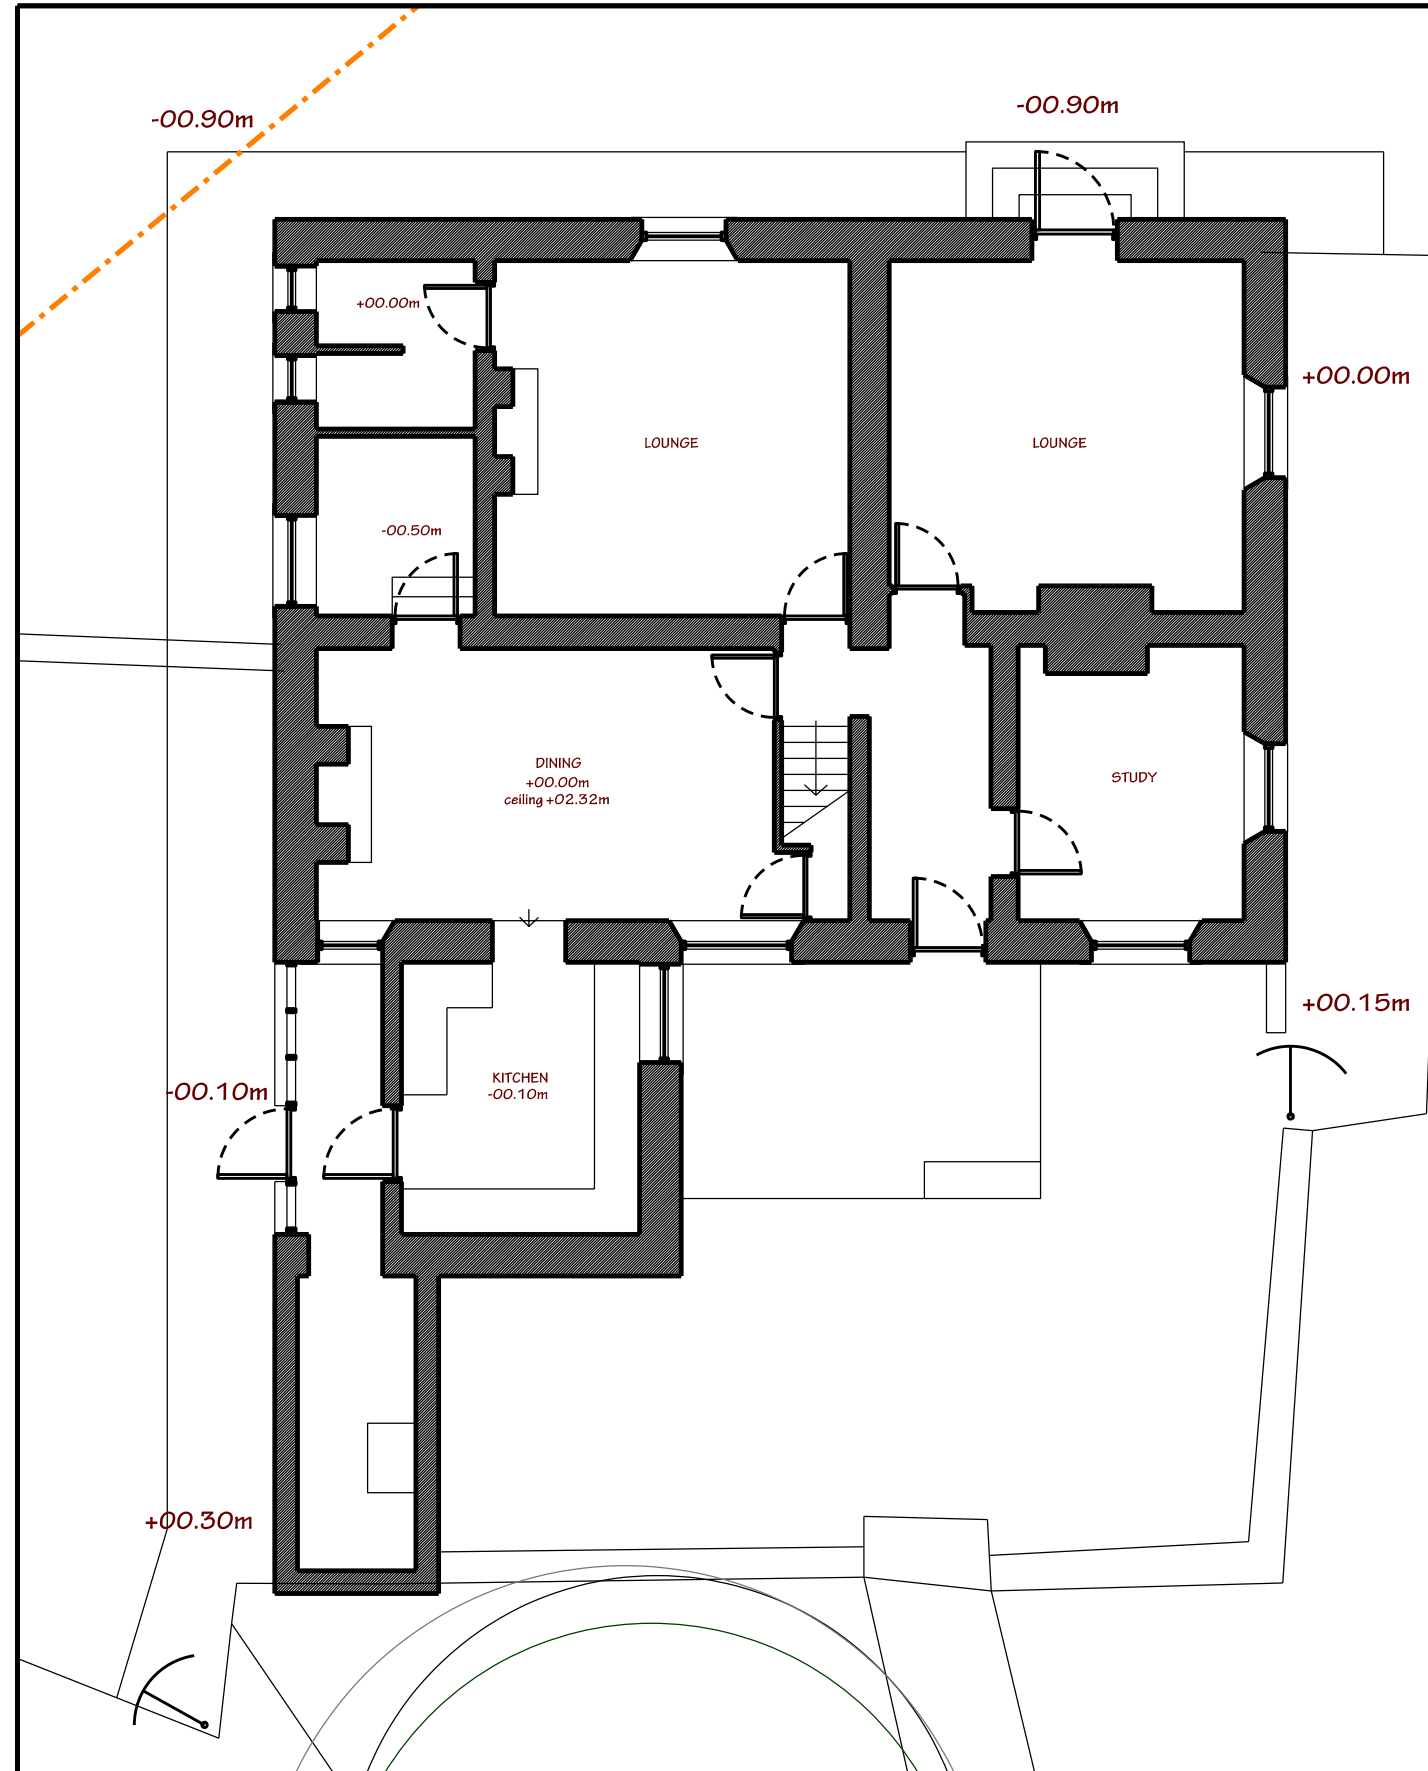

Ground Floor Plan - Existing

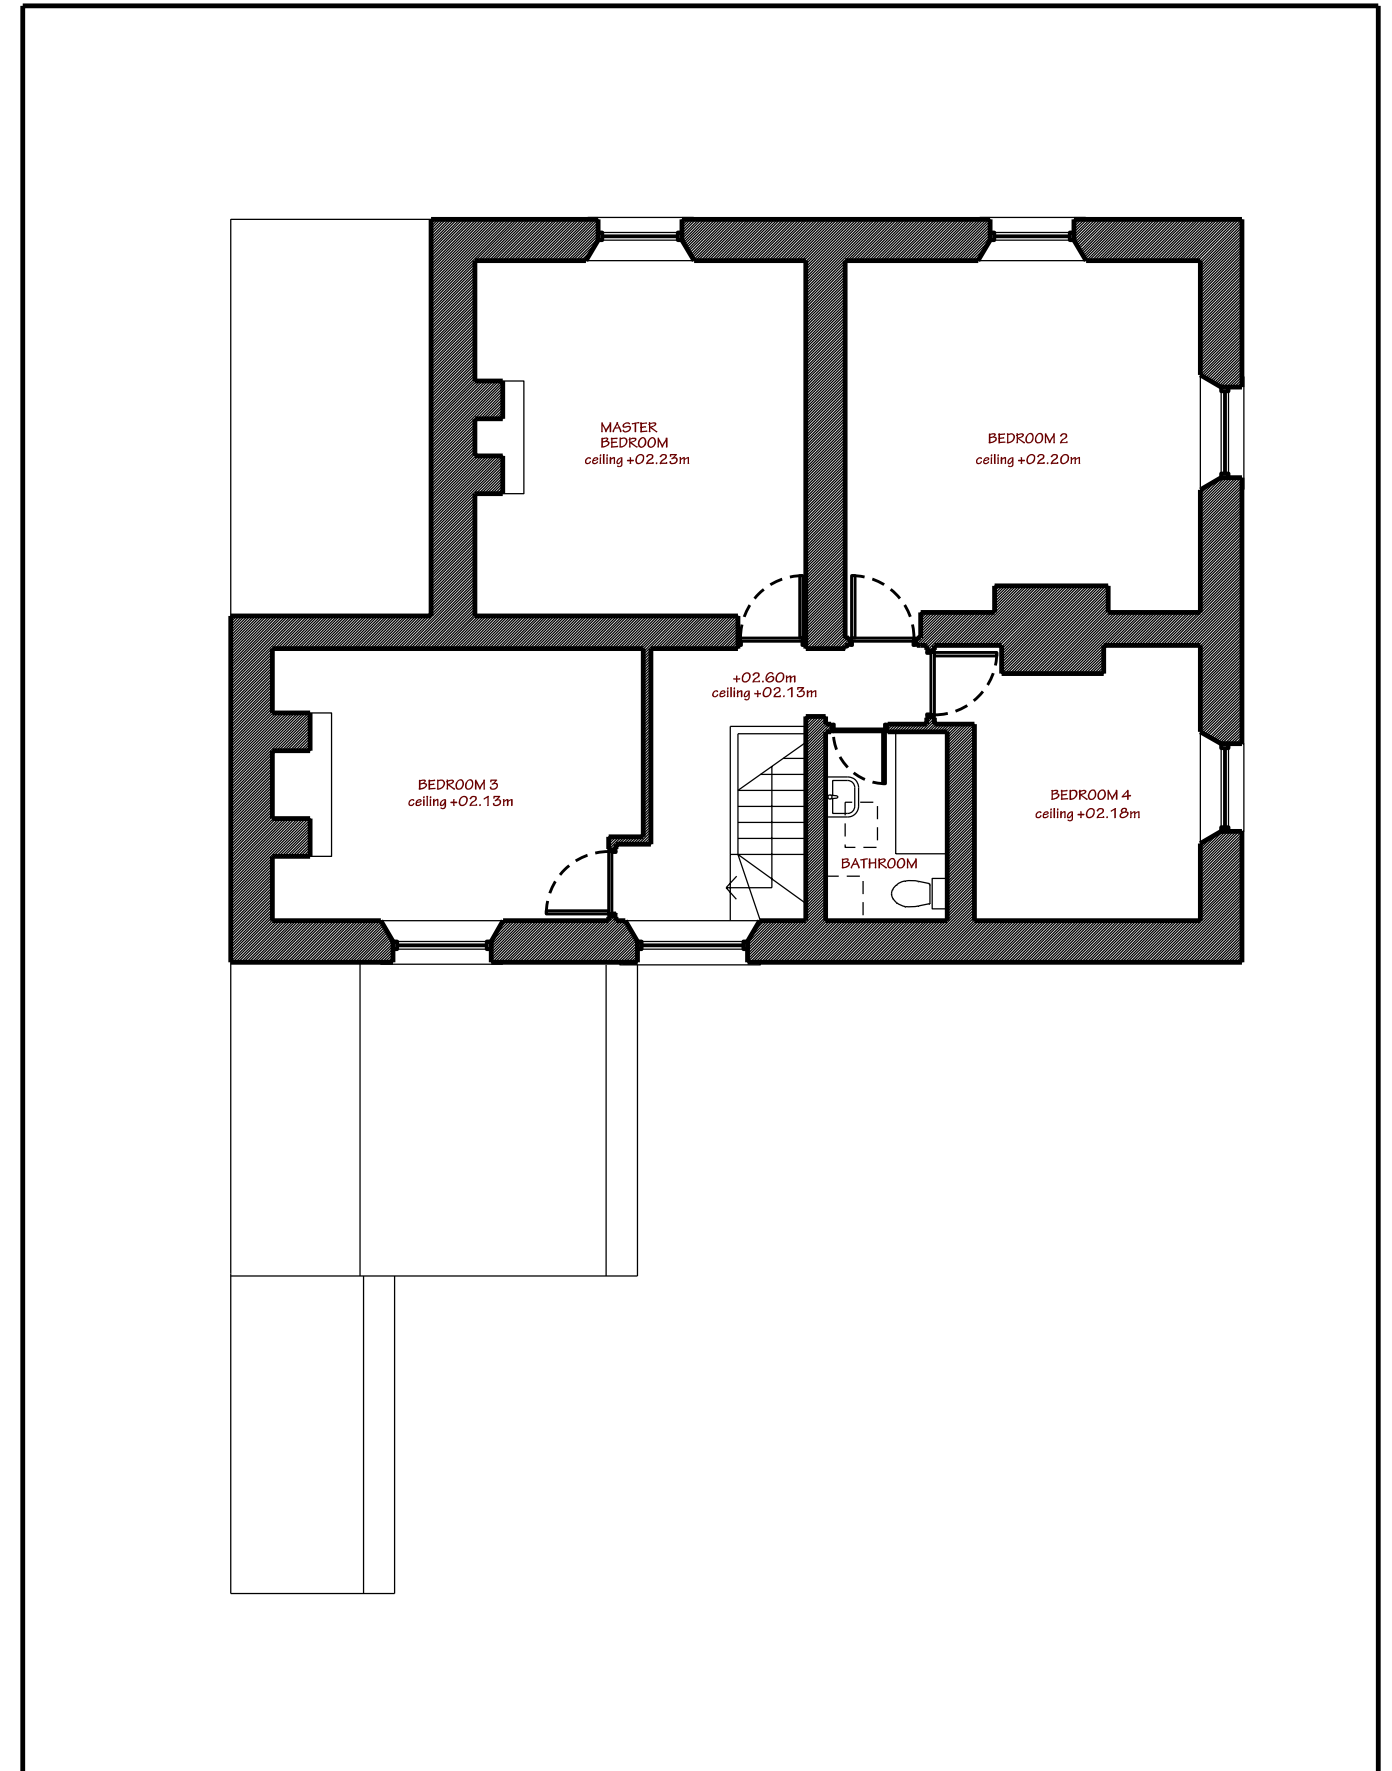

First Floor Plan - Existing