



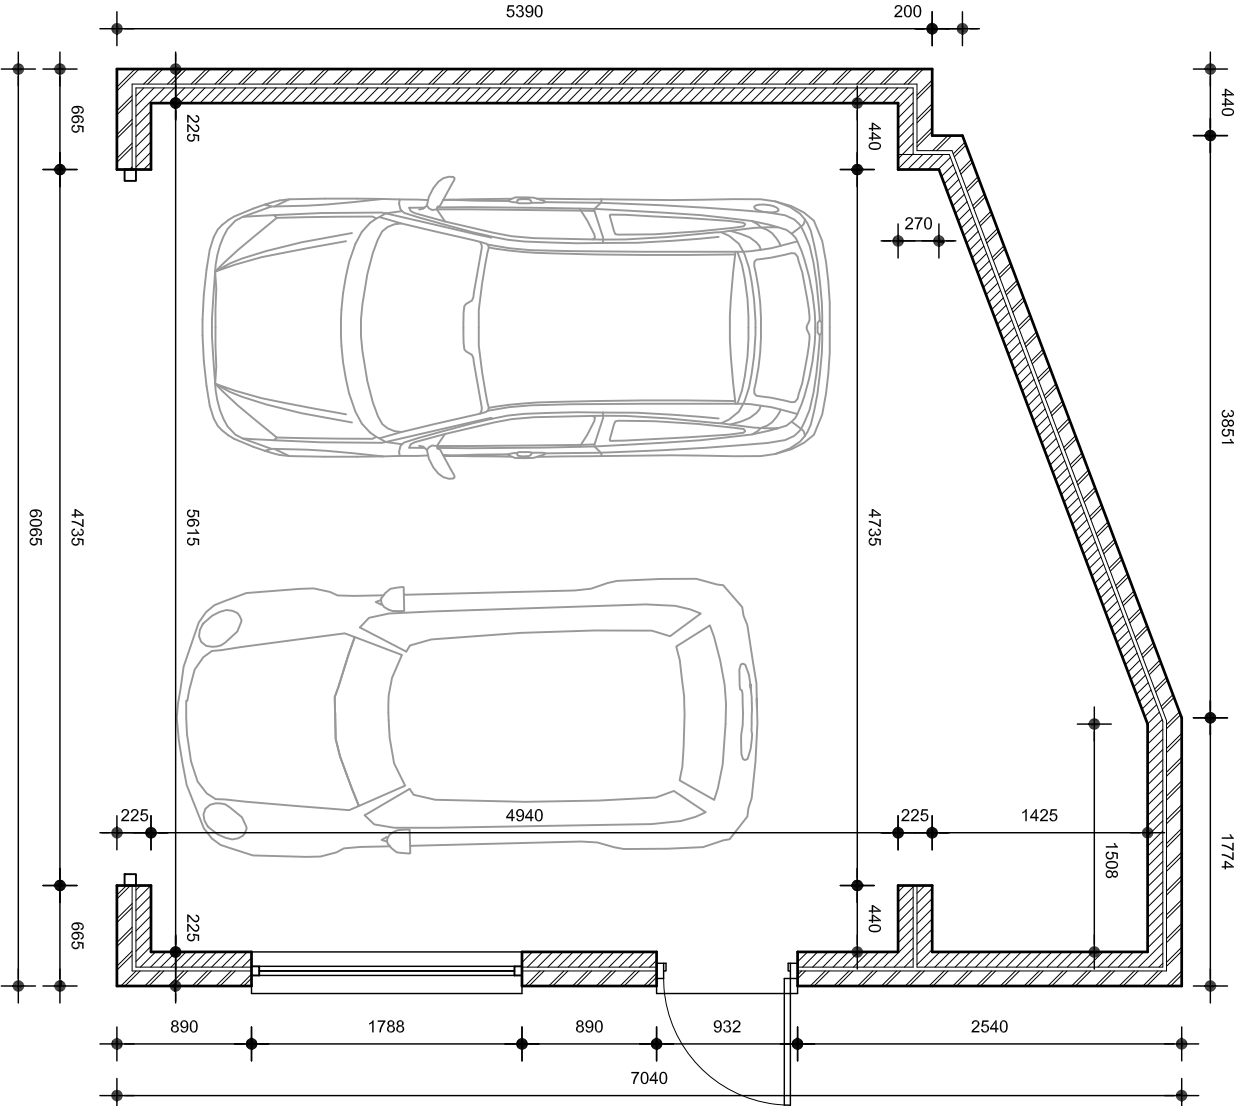

garage floor plan Scale: 1/50

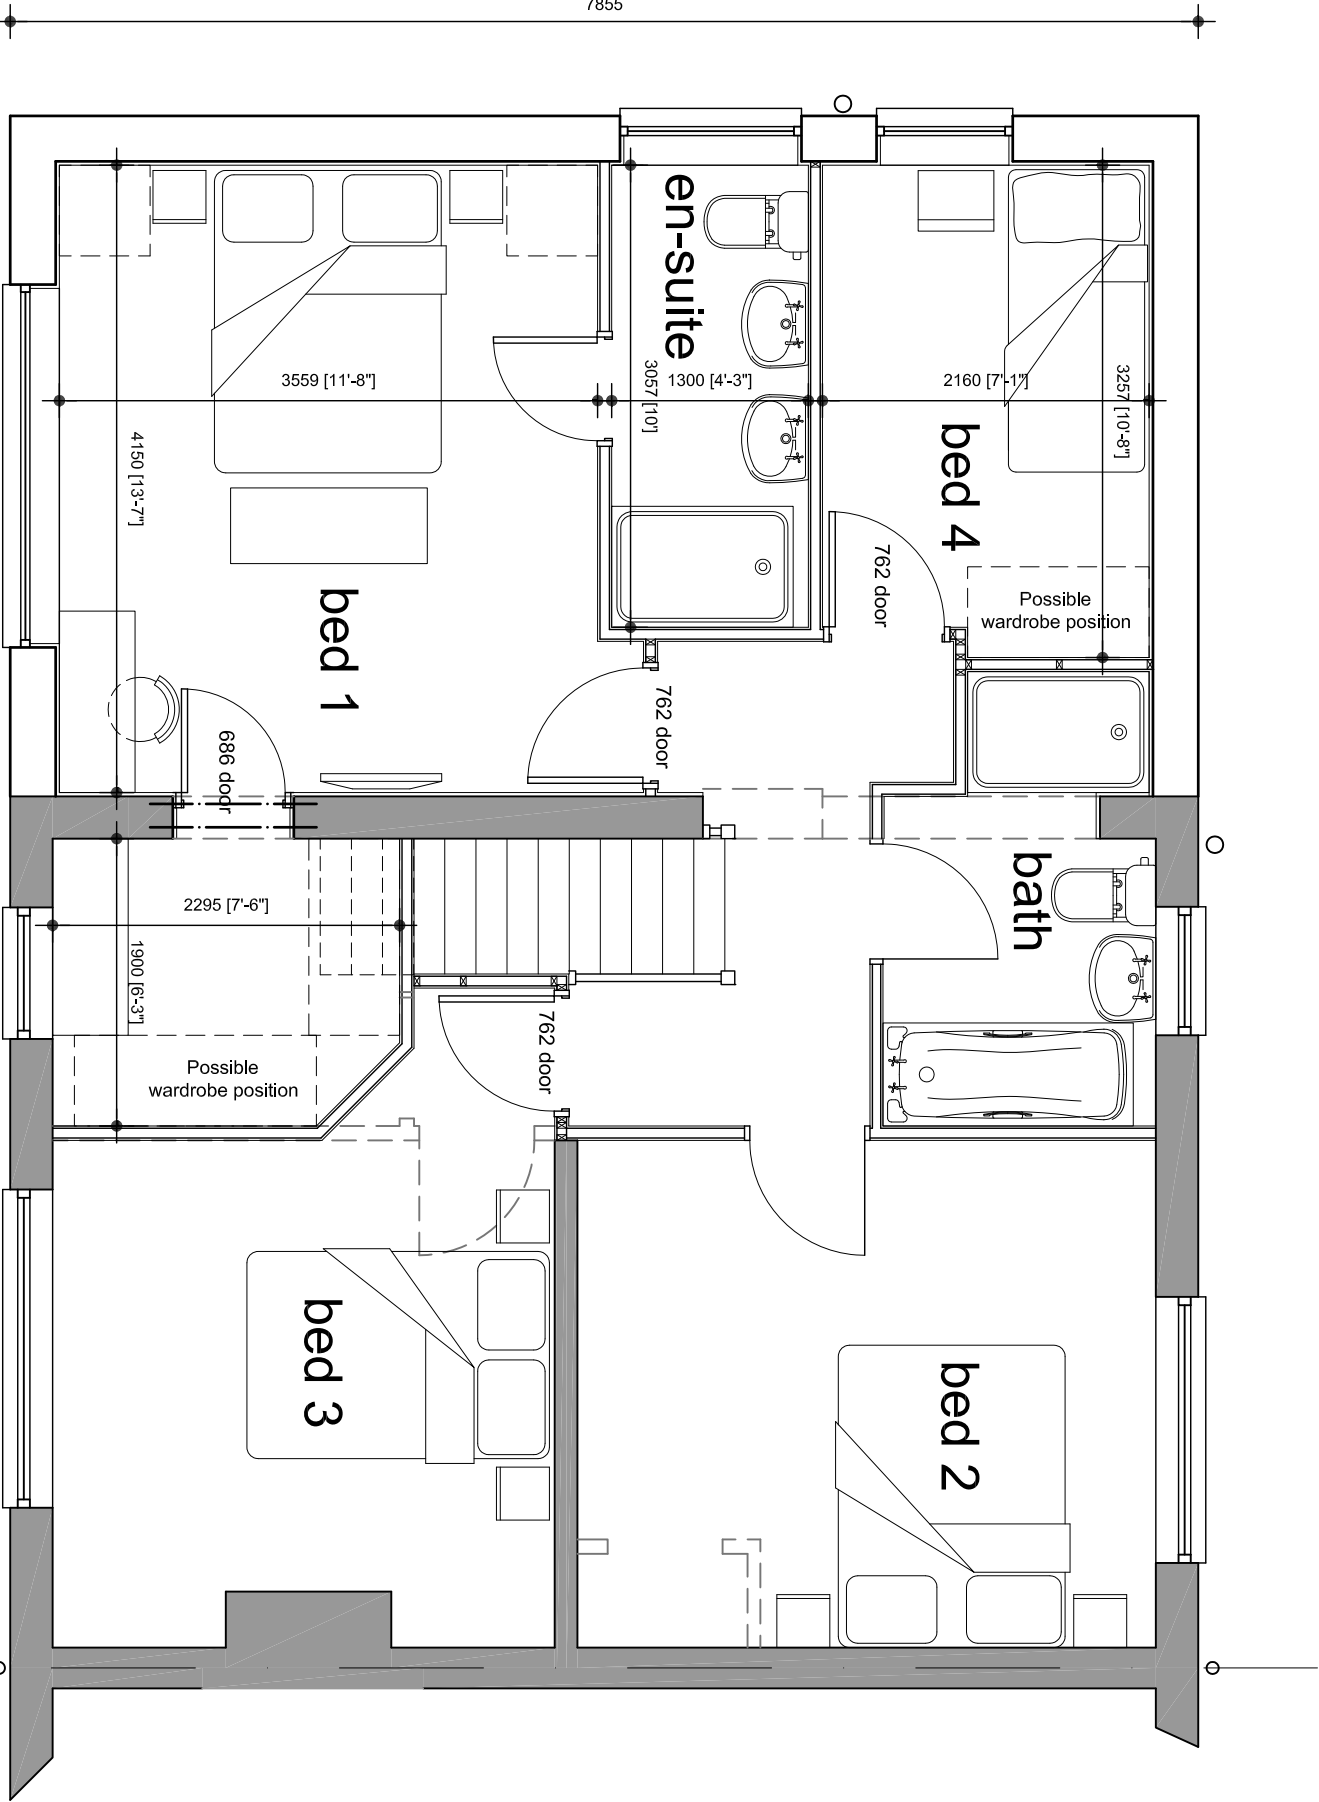

first floor plan Scale: 1/50

TITLE
PROPOSED PLANS (2 of 2)

PROJECT
PROPOSED EXTENSION
AT
16 MOUNT CRESCENT
HOYLAND
BARNSELEY
S74 0HG

FOR
MISS L BROOKES
SCALE (A3)
1/50

DATE
MAY 2014
DRAWN
TTB

PROJECT NO	DRAWING NO	REVISION
258	03	-

Barber Design Limited

21 Mountbatten Drive
Burncross
Sheffield
S35 1WF
Tel: (0114) 2460608
Mob: 0776 7072109
Email: todd@barberdesignltd.co.uk