



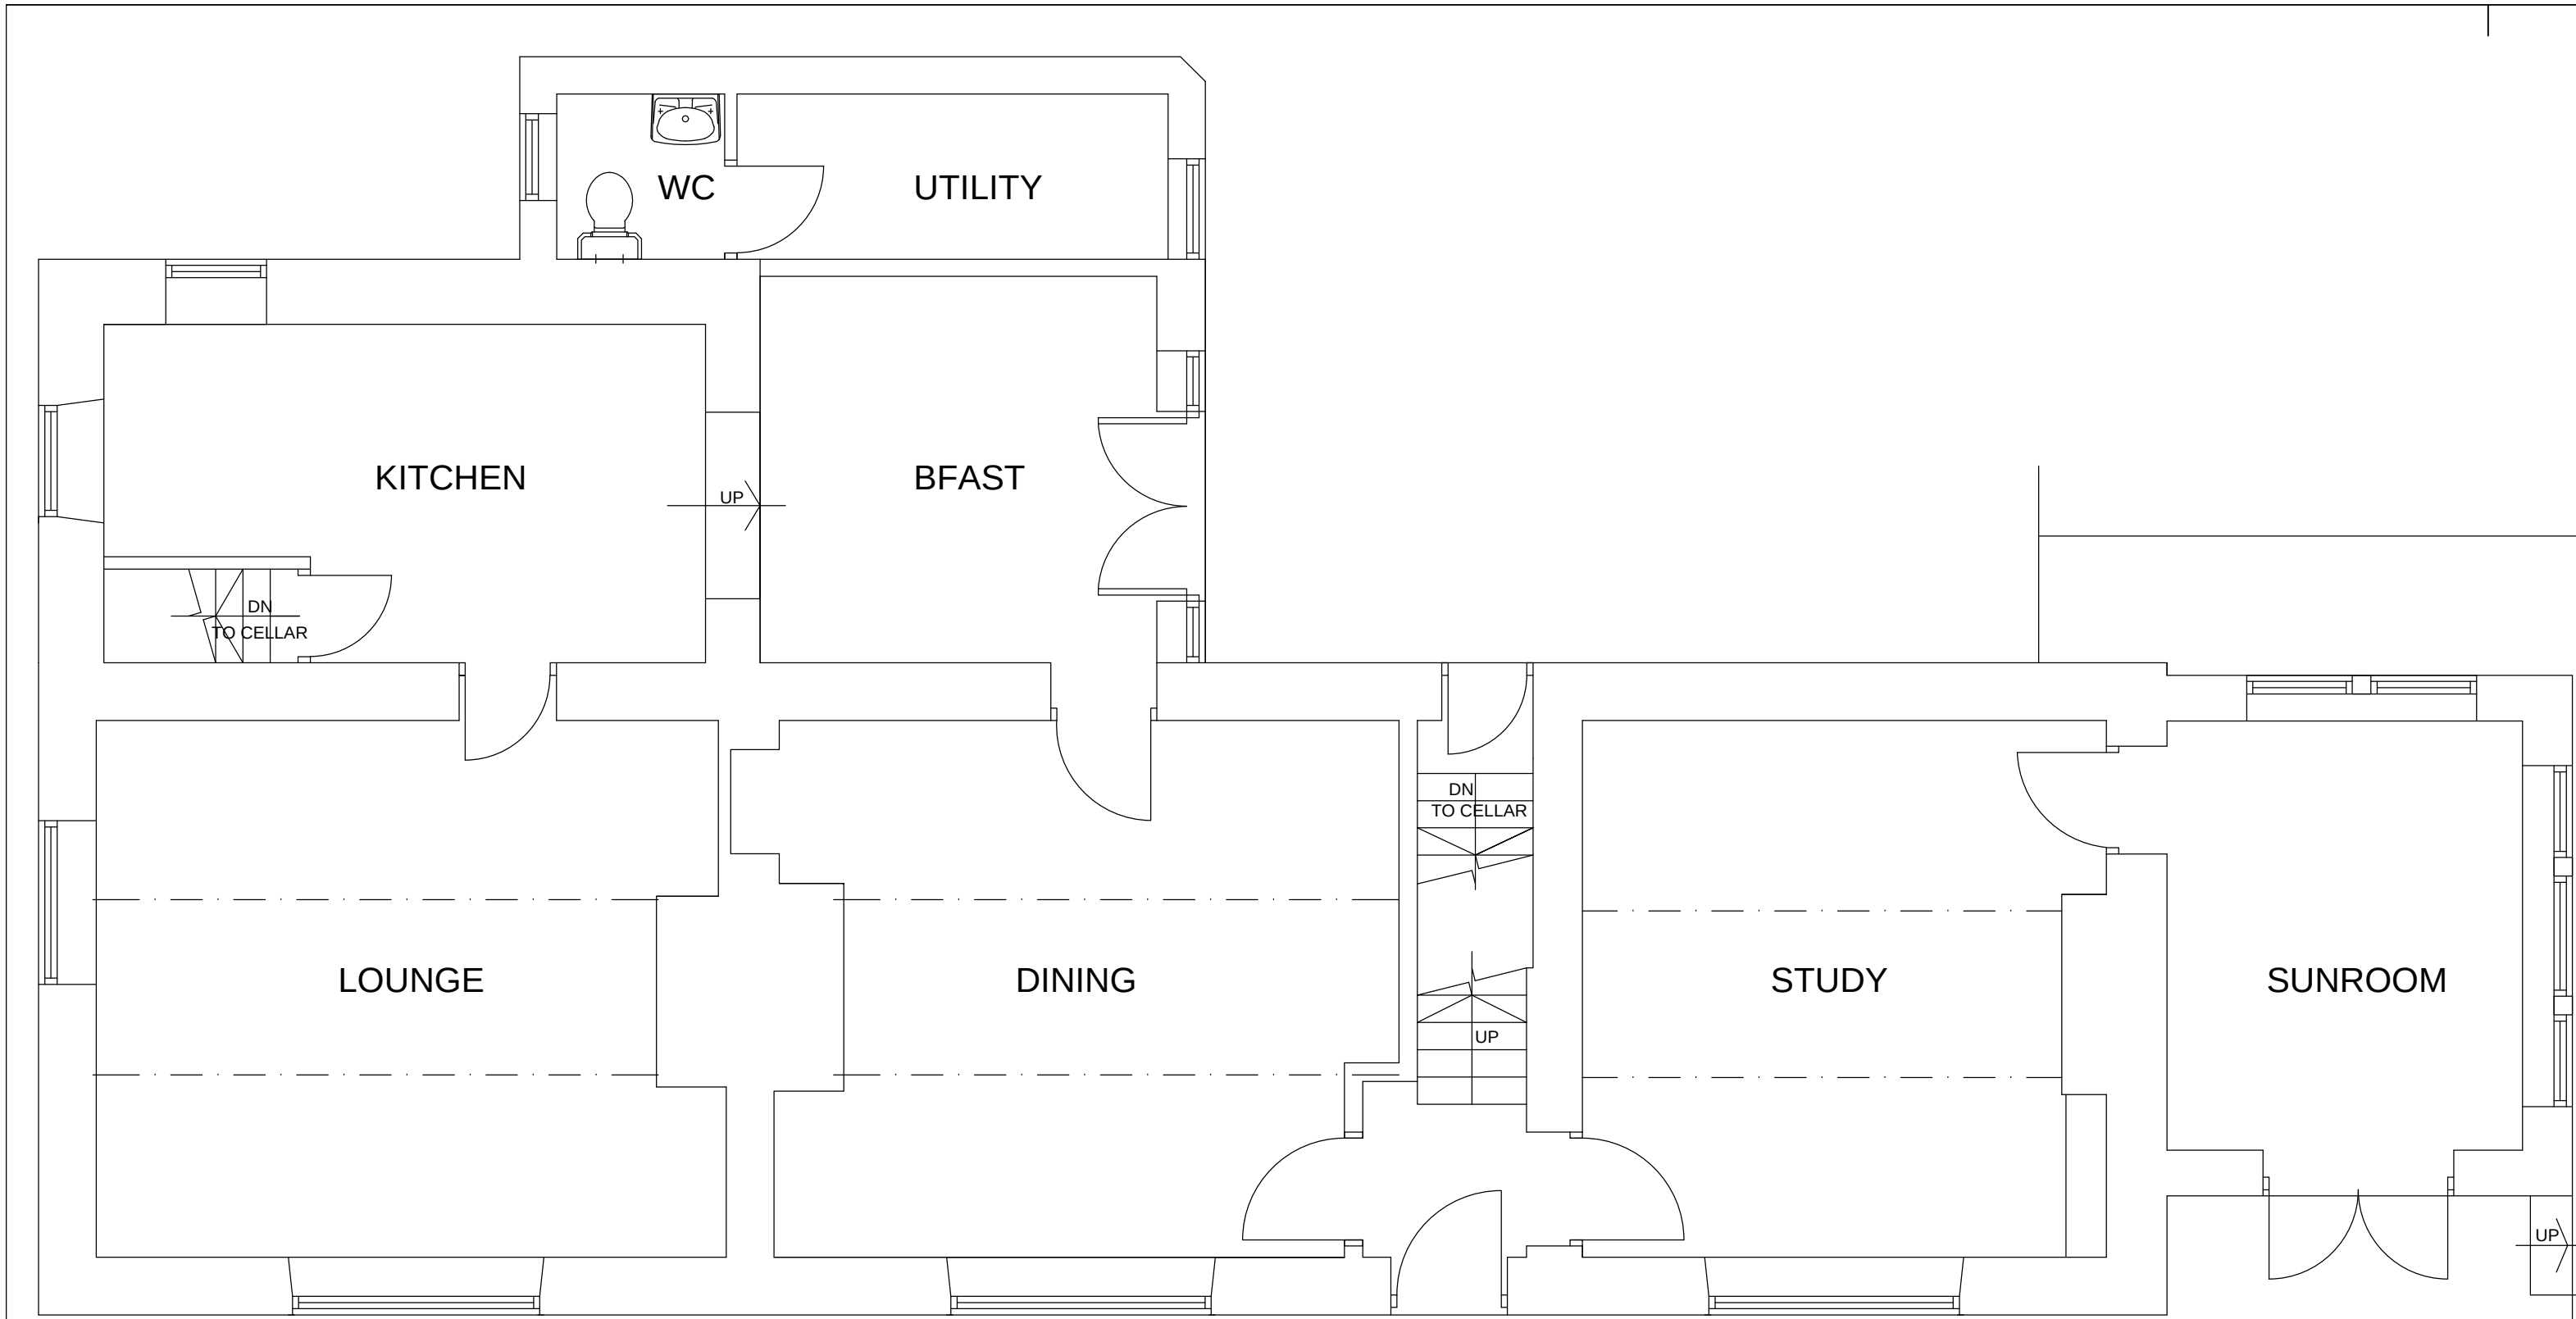


GROUND FLOOR PLAN
SCALE 1:50

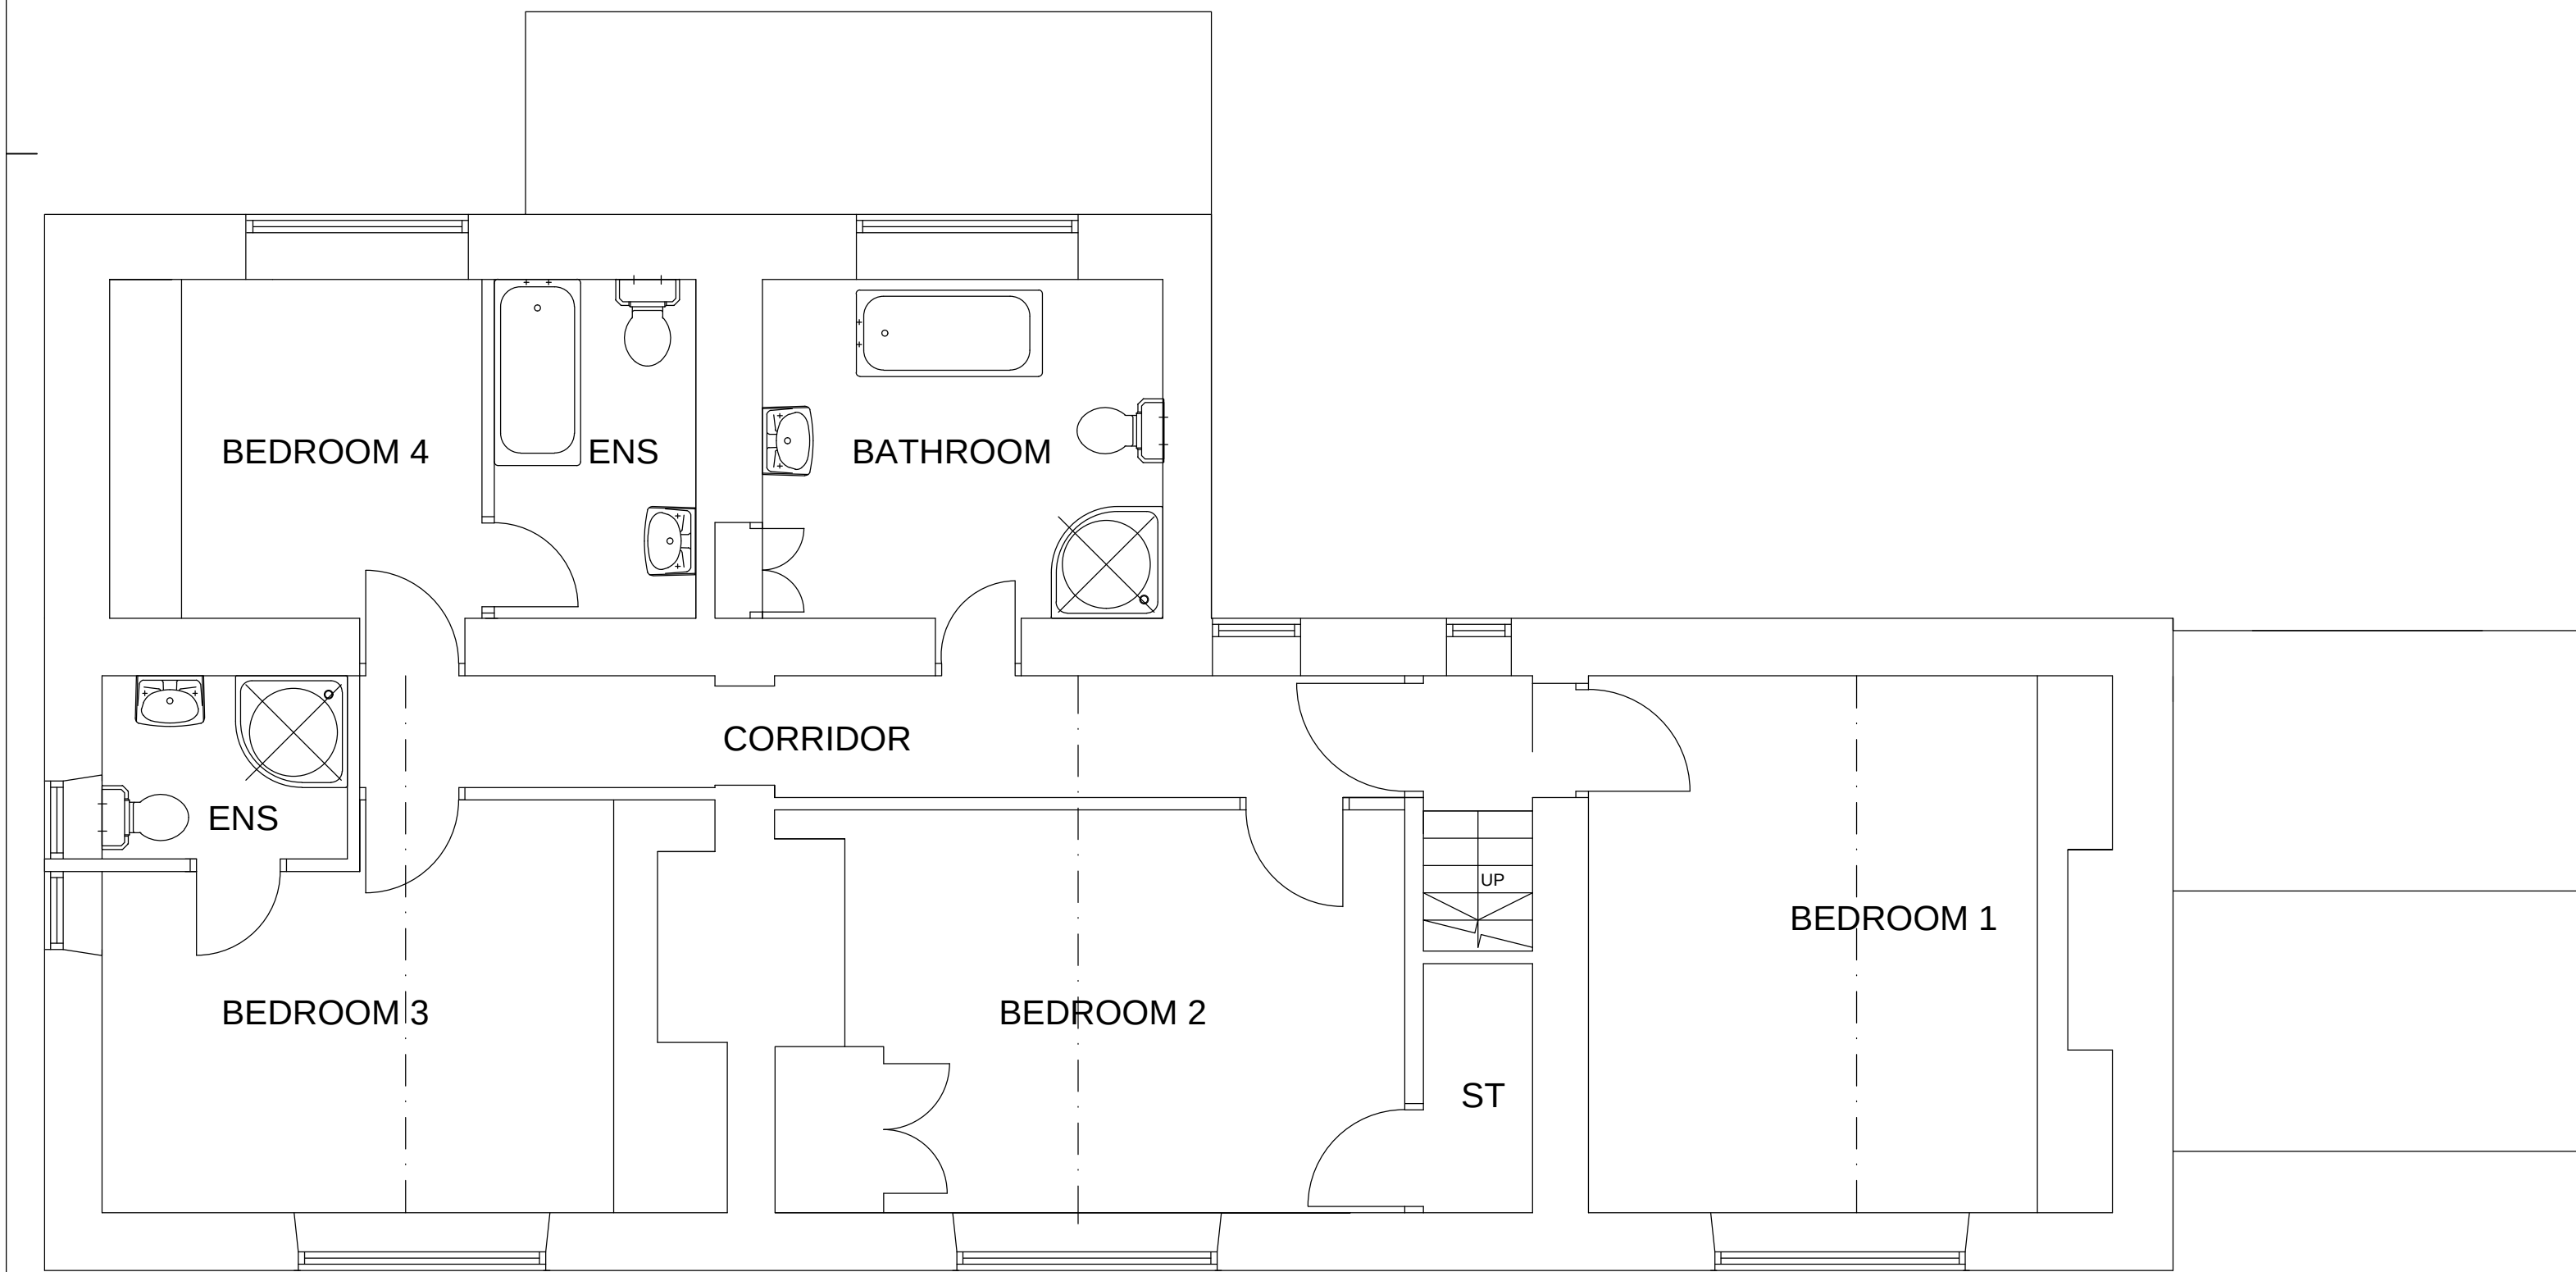

FIRST FLOOR PLAN
SCALE 1:50



FRONT ELEVATION
SCALE 1:100

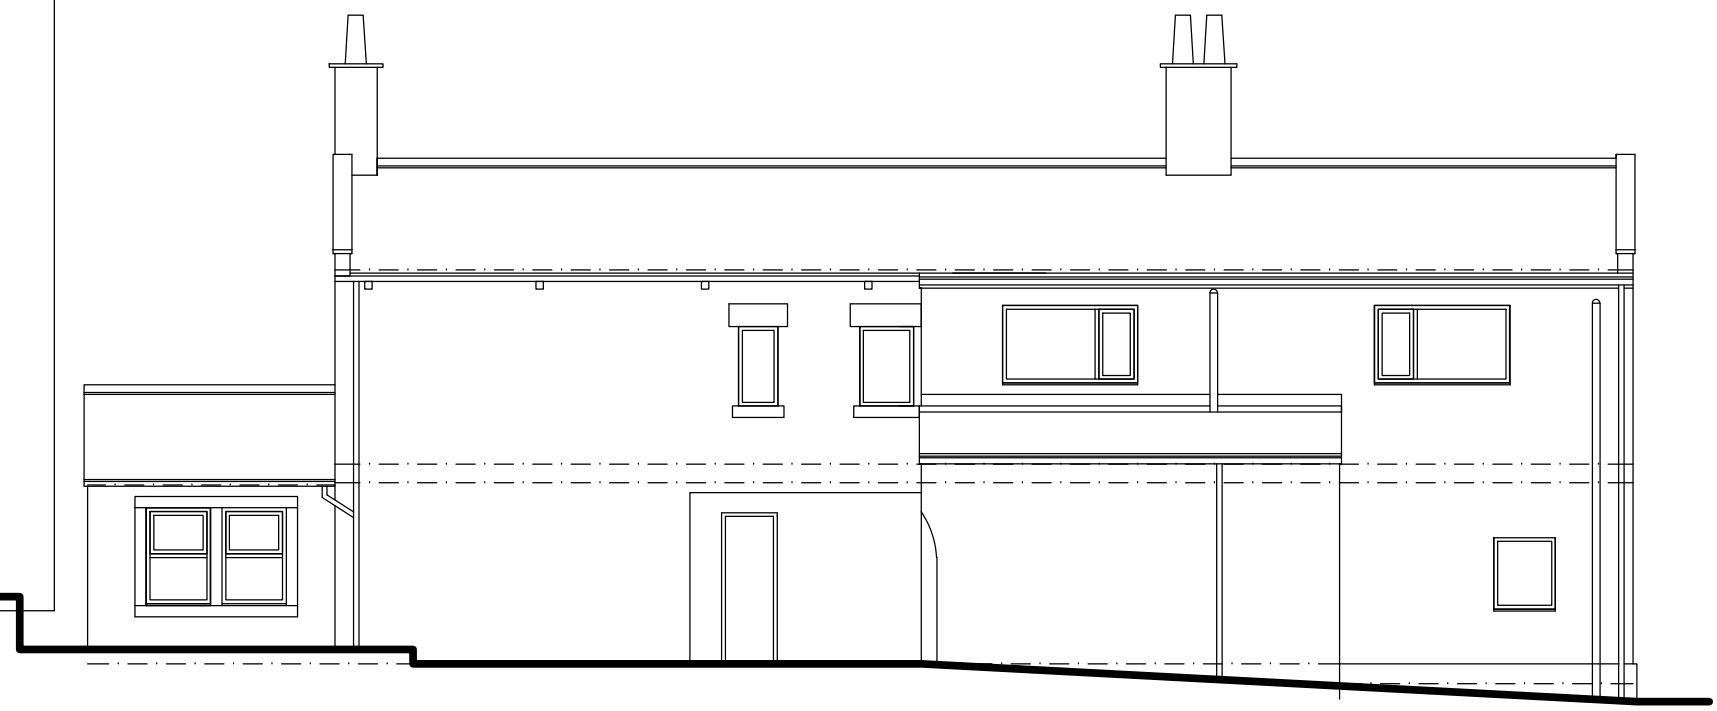


REAR ELEVATION
SCALE 1:100



SIDE ELEVATION 1
SCALE 1:100



SIDE ELEVATION 2
SCALE 1:100

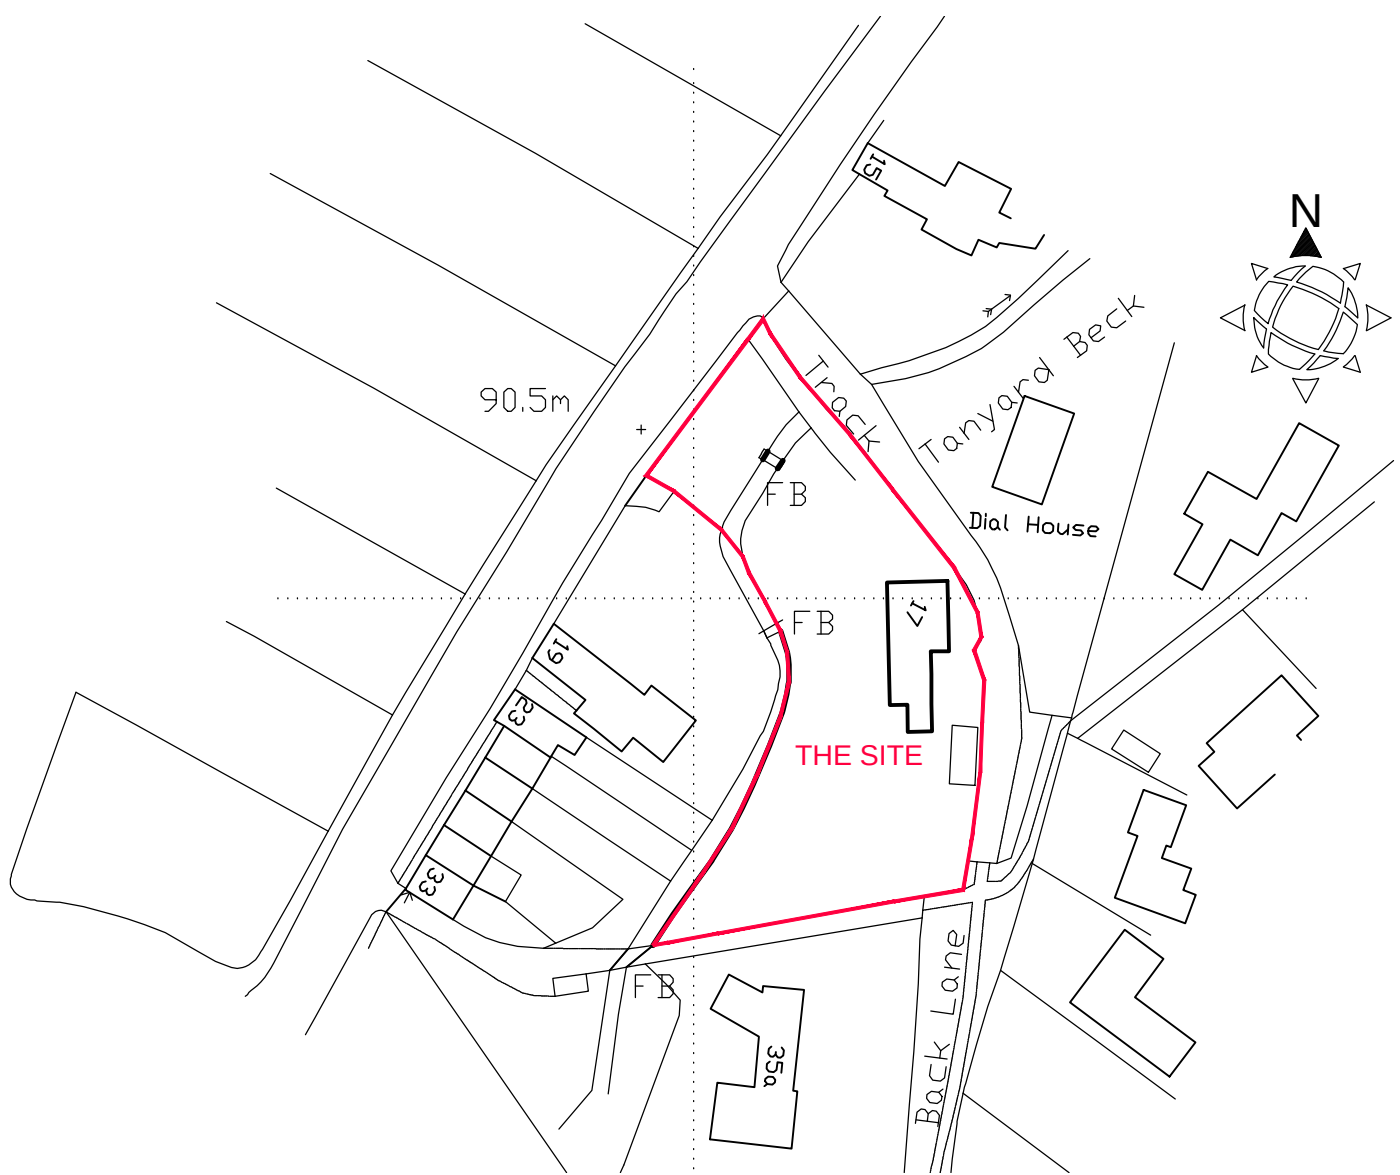

LOCATION PLAN
SCALE 1:1000

	1. THIS DRAWING AND THE COPYRIGHTS AND PATENTS THEREIN ARE THE PROPERTY OF NYP ARCHITECTURAL SERVICES LTD. REGISTERED IN ENGLAND AND WALES No. 4631338 AND MAY BE USED OR REPRODUCED ONLY UNDER CONTRACT. 2. CONTRACTORS AND SUB-CONTRACTORS MUST CHECK AND AGREE ALL DIMENSIONS BEFORE PREPARING SHOP DRAWINGS OR COMMENCING WORK ON SITE. 3. CONTRACTORS ARE RESPONSIBLE FOR INFORMING THE DESIGNER OF ANY DISCREPANCY DISCOVERED ON THIS DRAWING OR BETWEEN THIS DRAWING AND ANY OTHER RELATED DOCUMENT ISSUED UNDER THE STANDARD FORM OF CONTRACT IN RESPECT OF THE WORK. 4. WRITTEN DIMENSIONS ONLY ARE TO BE USED FROM THIS DRAWING. IF IN ANY DOUBT ASK FOR CLARIFICATION.	Notes.	Revisions.						NYP ARCHITECTURAL SERVICES												
			Date			Suffix	Description		Date			Suffix	Description		The Grove, High Street, Dodworth, Barnsley, S75 3RQ. Tel: 01226 200989. E-mail : scott@nypas.co.uk / stephen@nypas.co.uk						
															Project: PROPOSED EXTENSION & ALTERATIONS			Client. MR J KISSANE			
															MONKEY TREE HOUSE (17)						
															TIVYDALE, CAWTHORNE, BARNLSLEY, S75-4EJ						
															Drawing Title. SURVEY			Date. DEC 2016		Scale. A1.	
															ELEVATIONS & FLOOR PLANS			Ref. 03/30		Dwg. No. 01	
																		Rev.			