



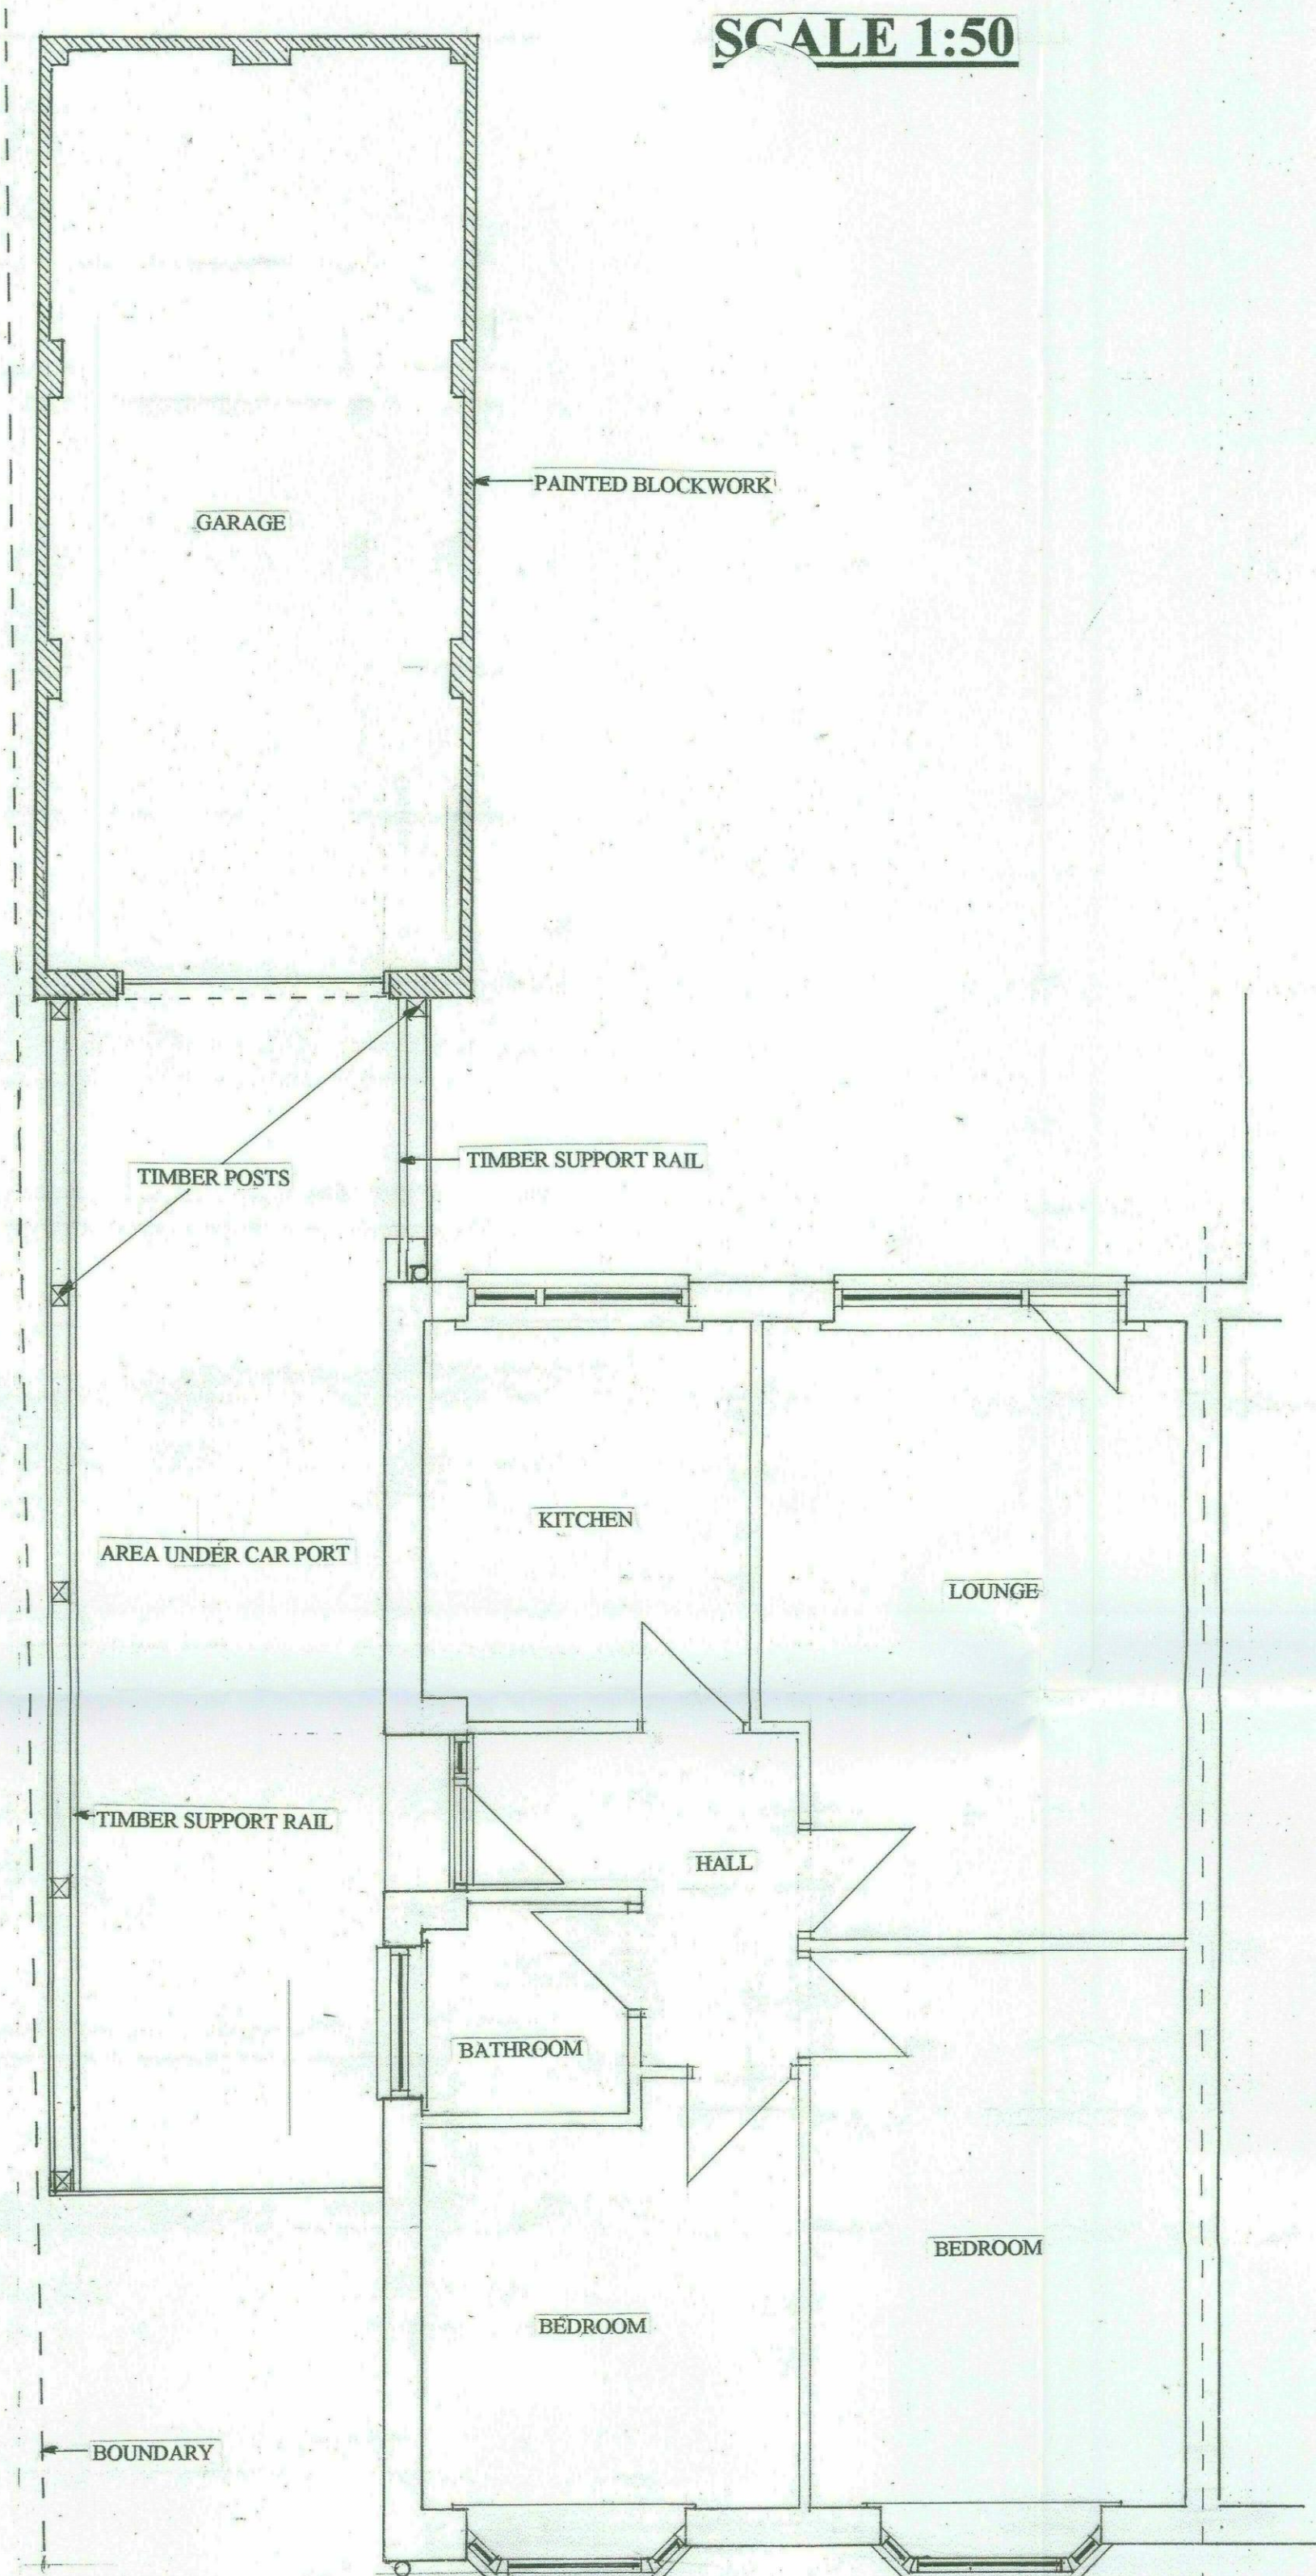

**PROPOSED GROUND FLOOR
LAYOUT**


SCALE 1:50

NO 7 STOWENS DRIVE
POGMOOR BARNSEY
S75-2LD.

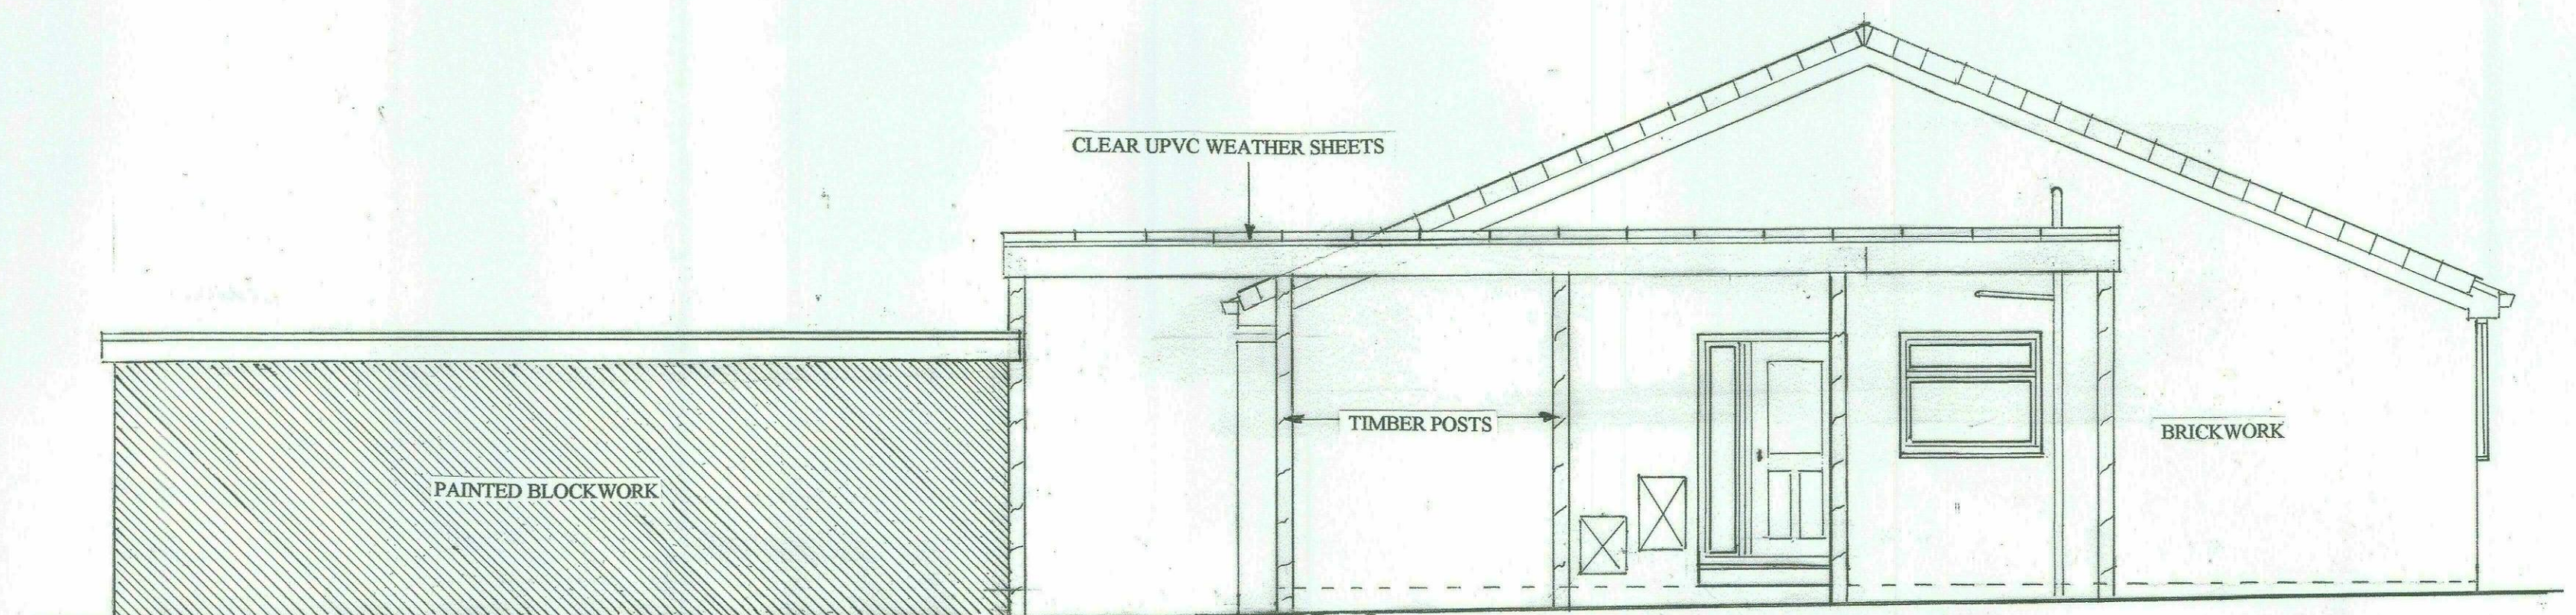


PROPOSED SIDE ELVATION A

SCALE 1:50

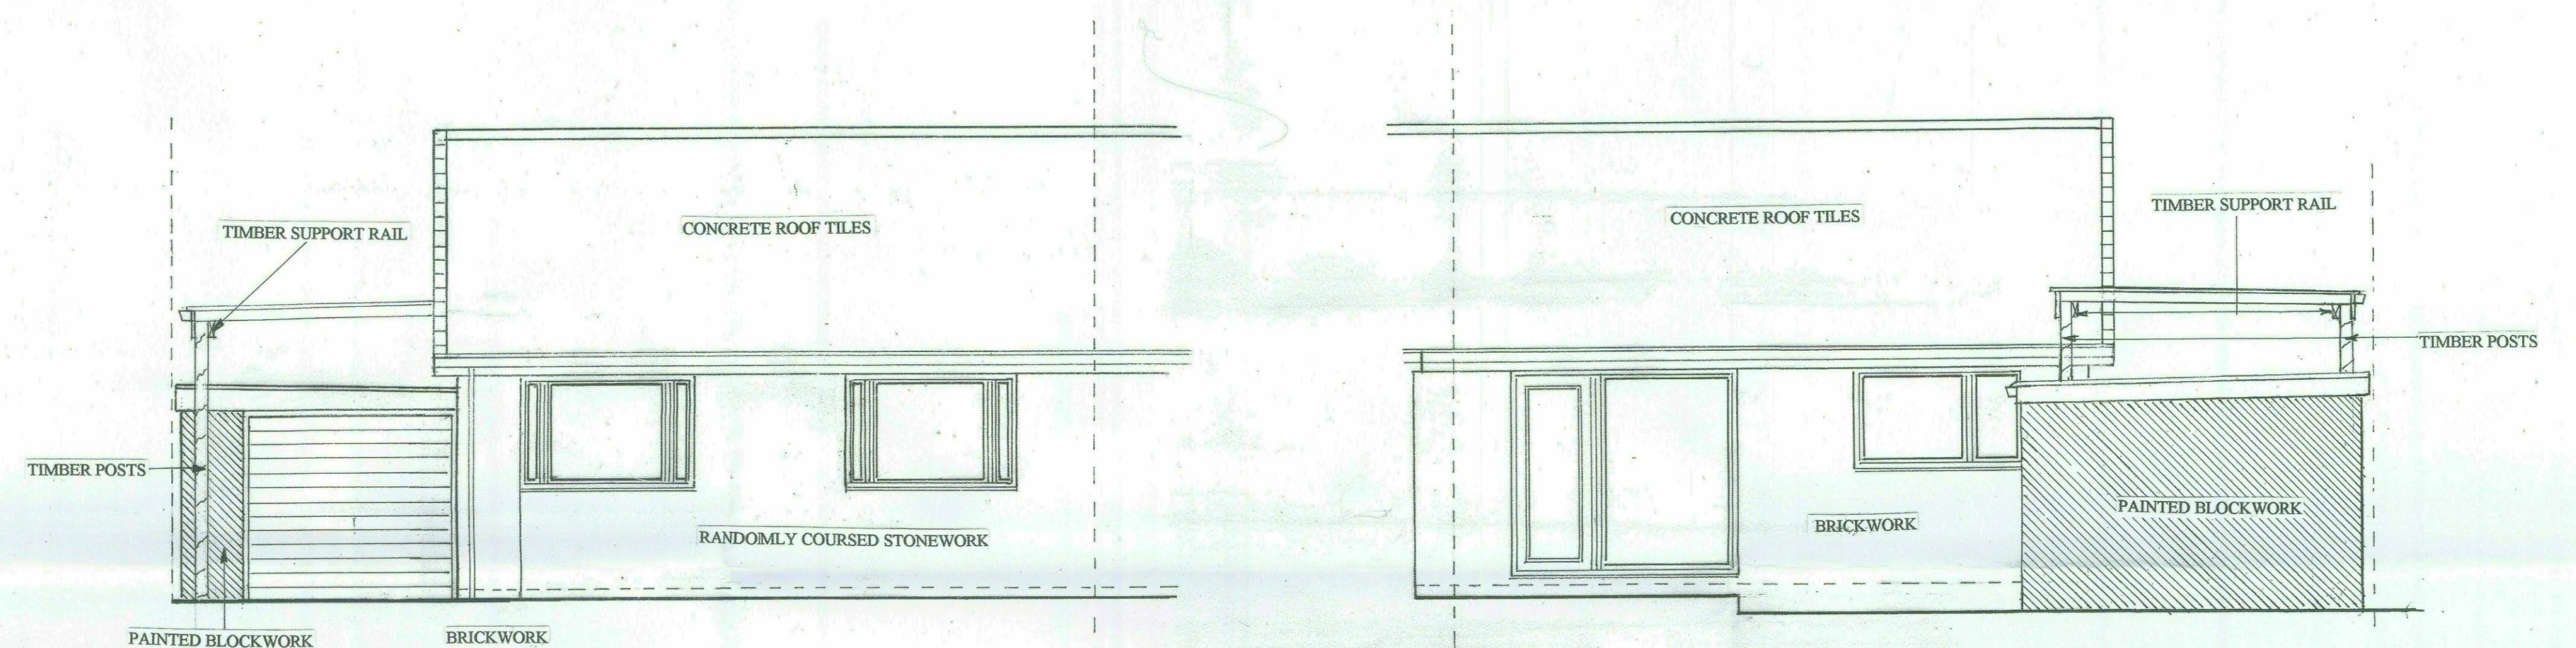

PROPOSED FRONT ELEVATION

PROPOSED REAR ELEVATION

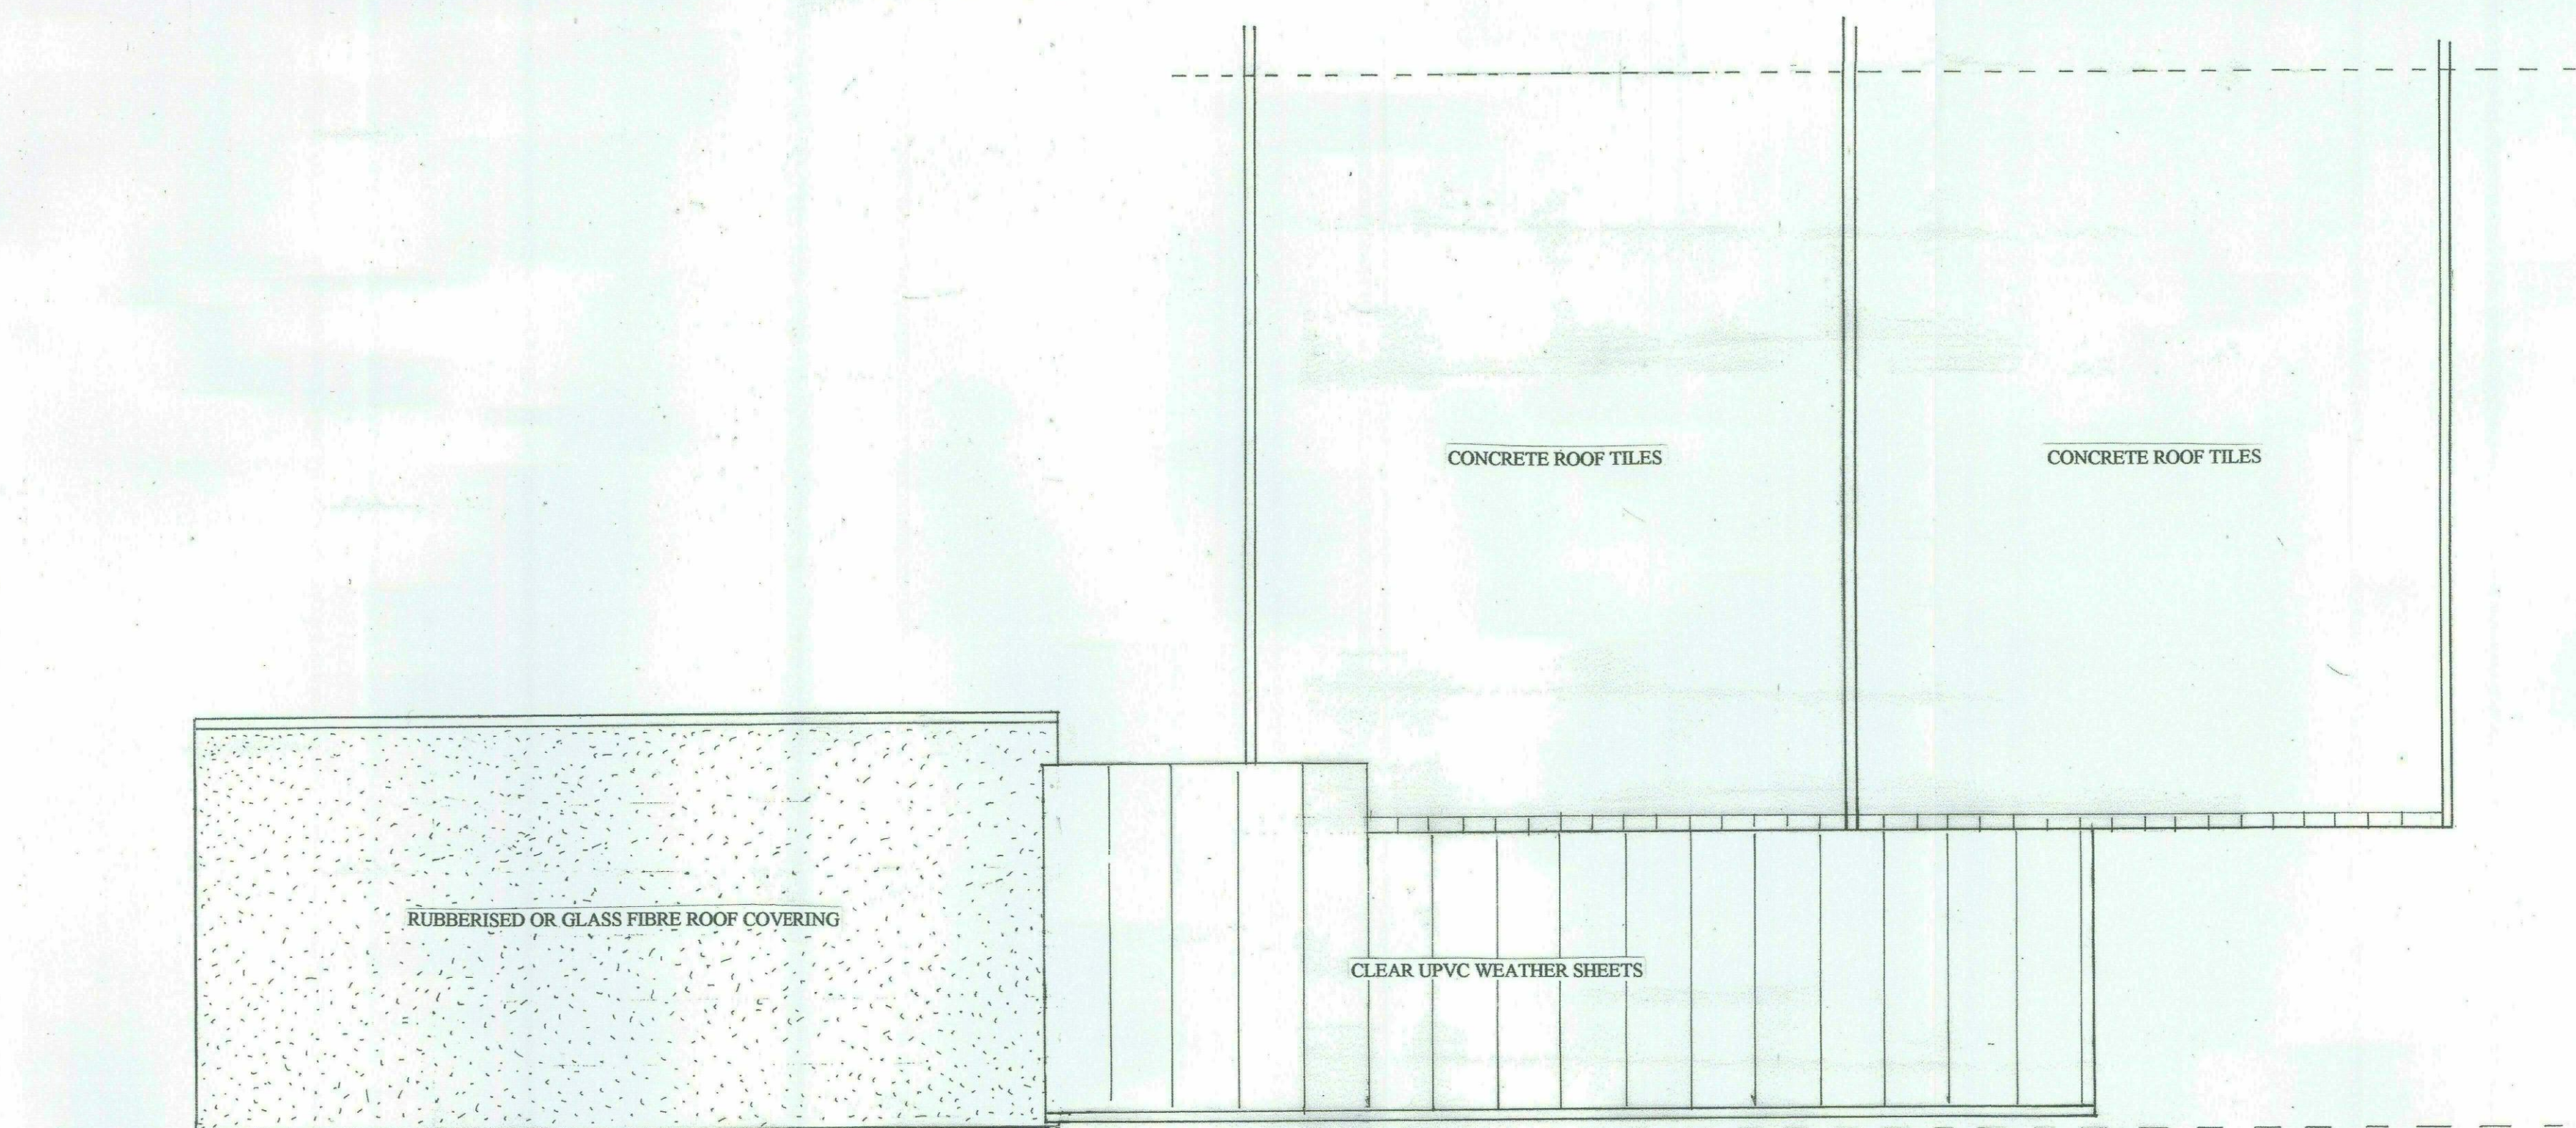

PROPOSED ROOF LAYOUT

SCALE 1:50