




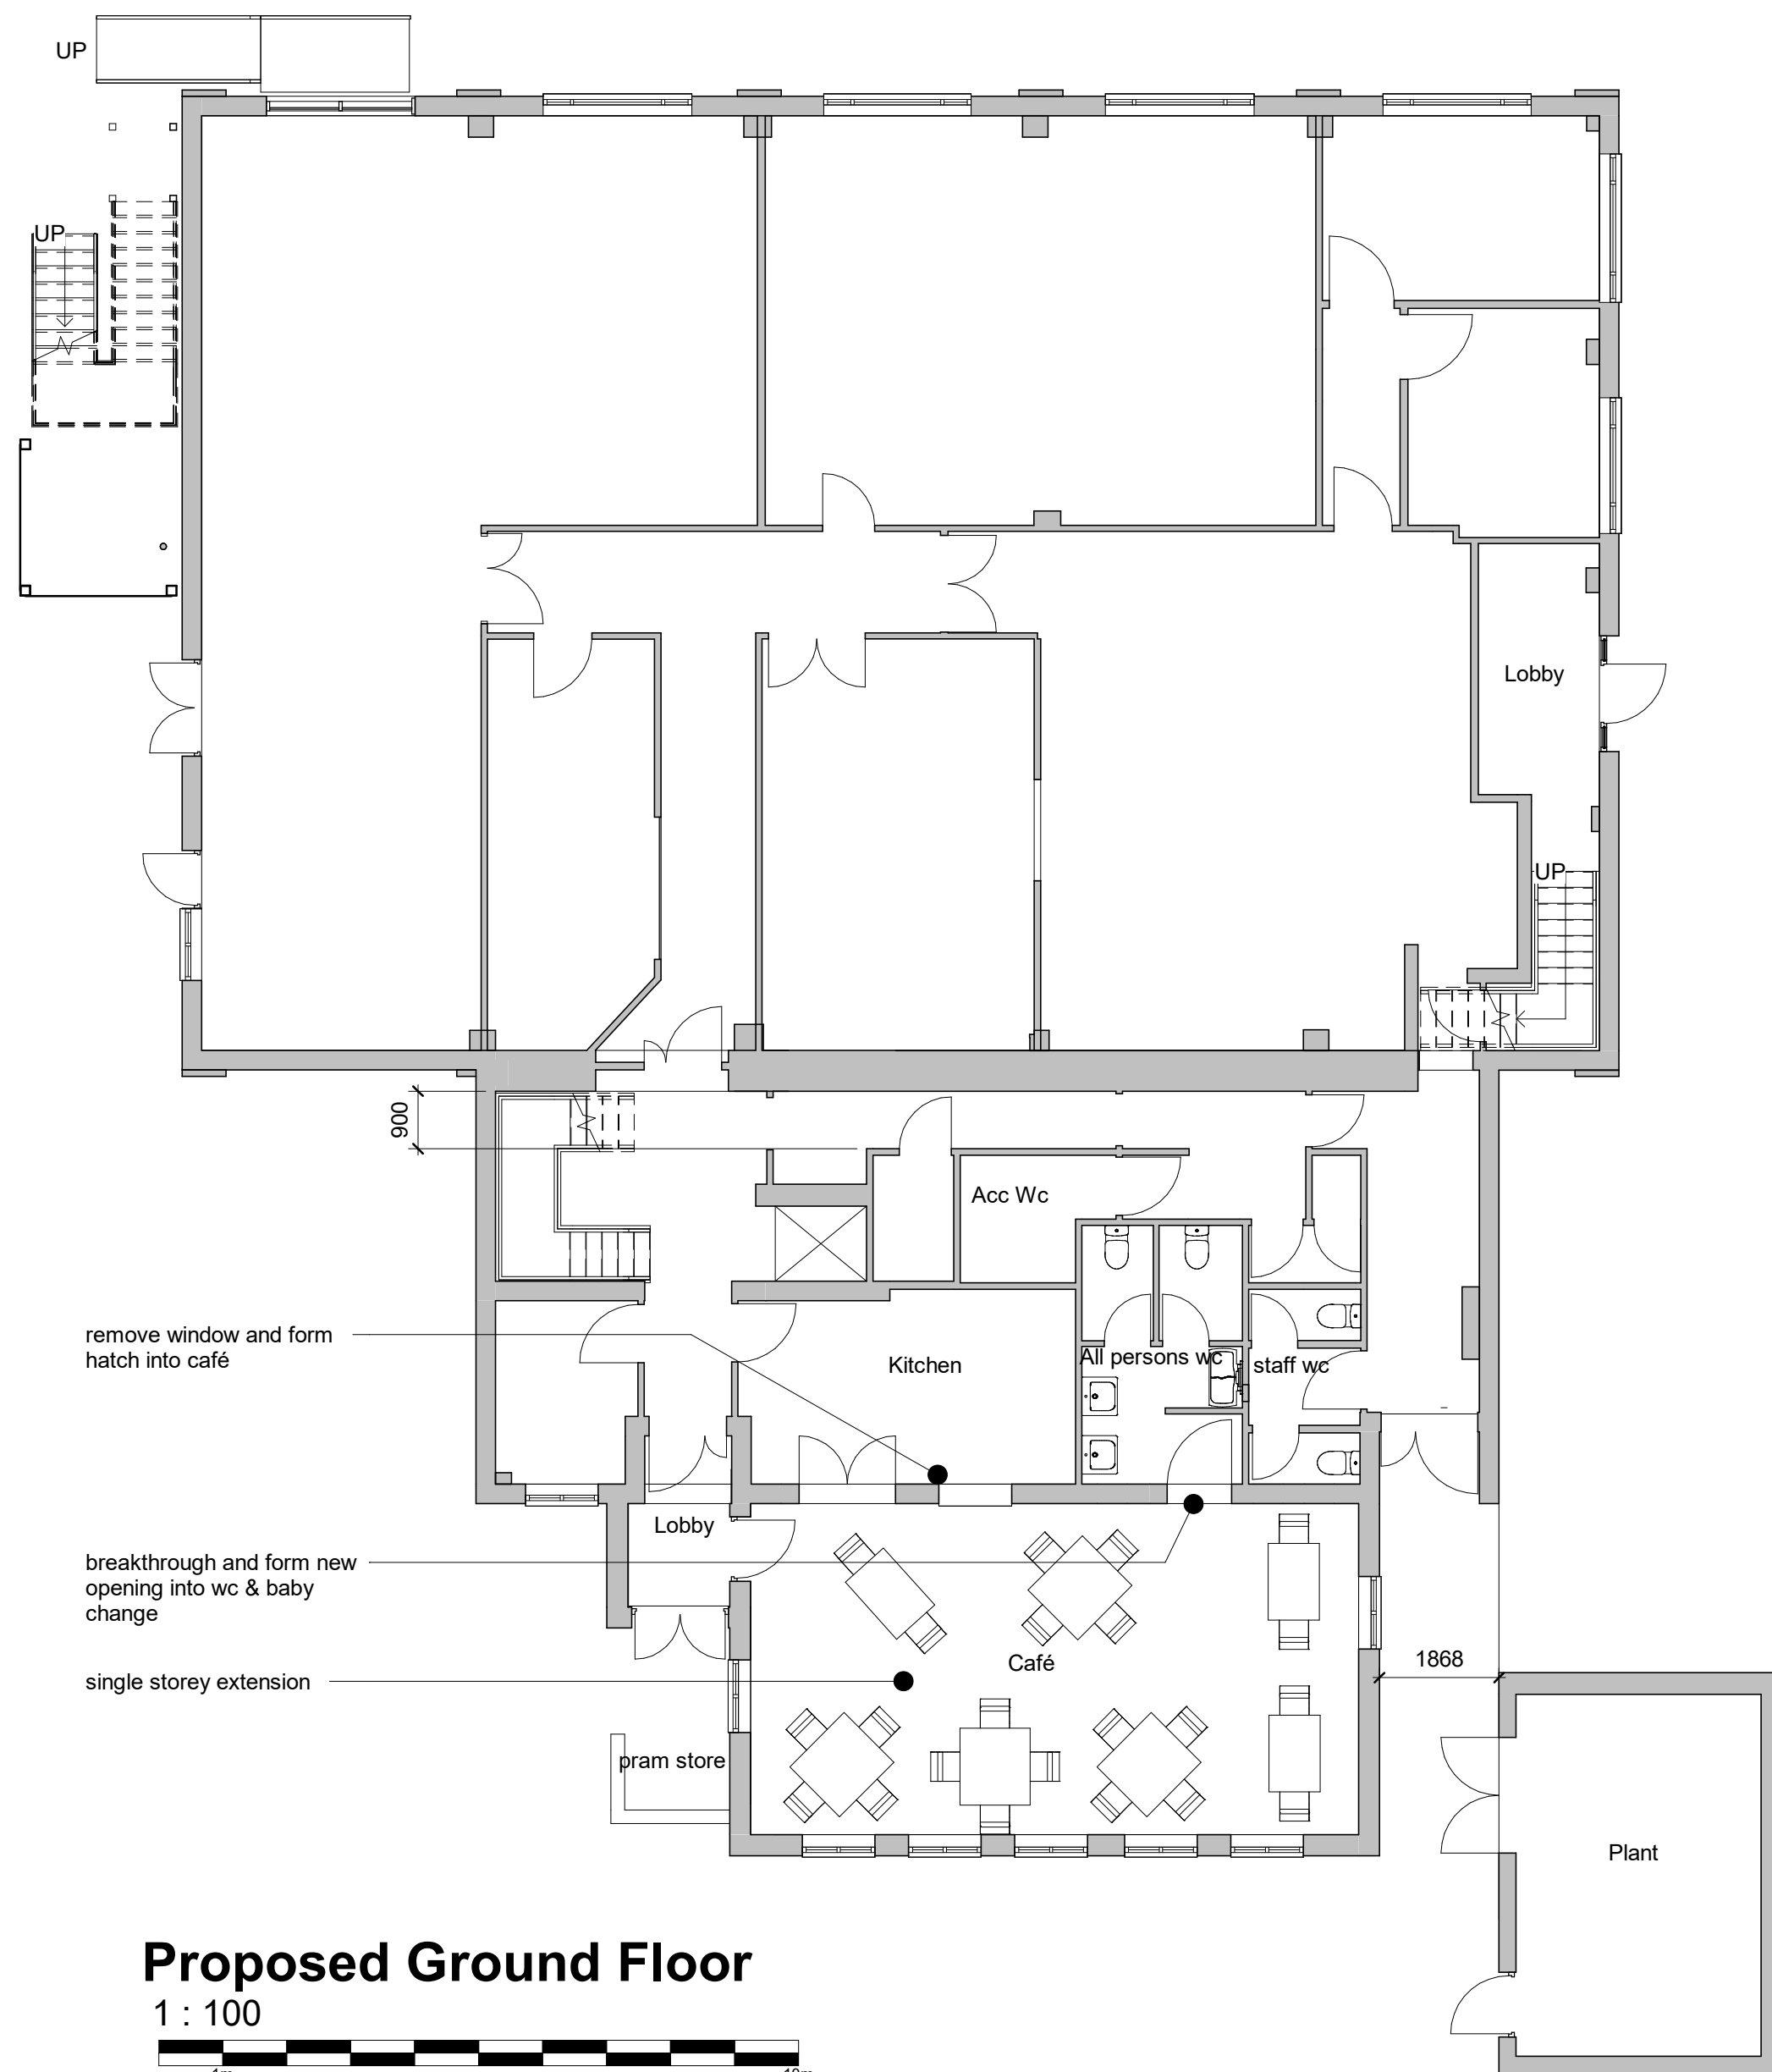

Proposed Ground Floor
1 : 100

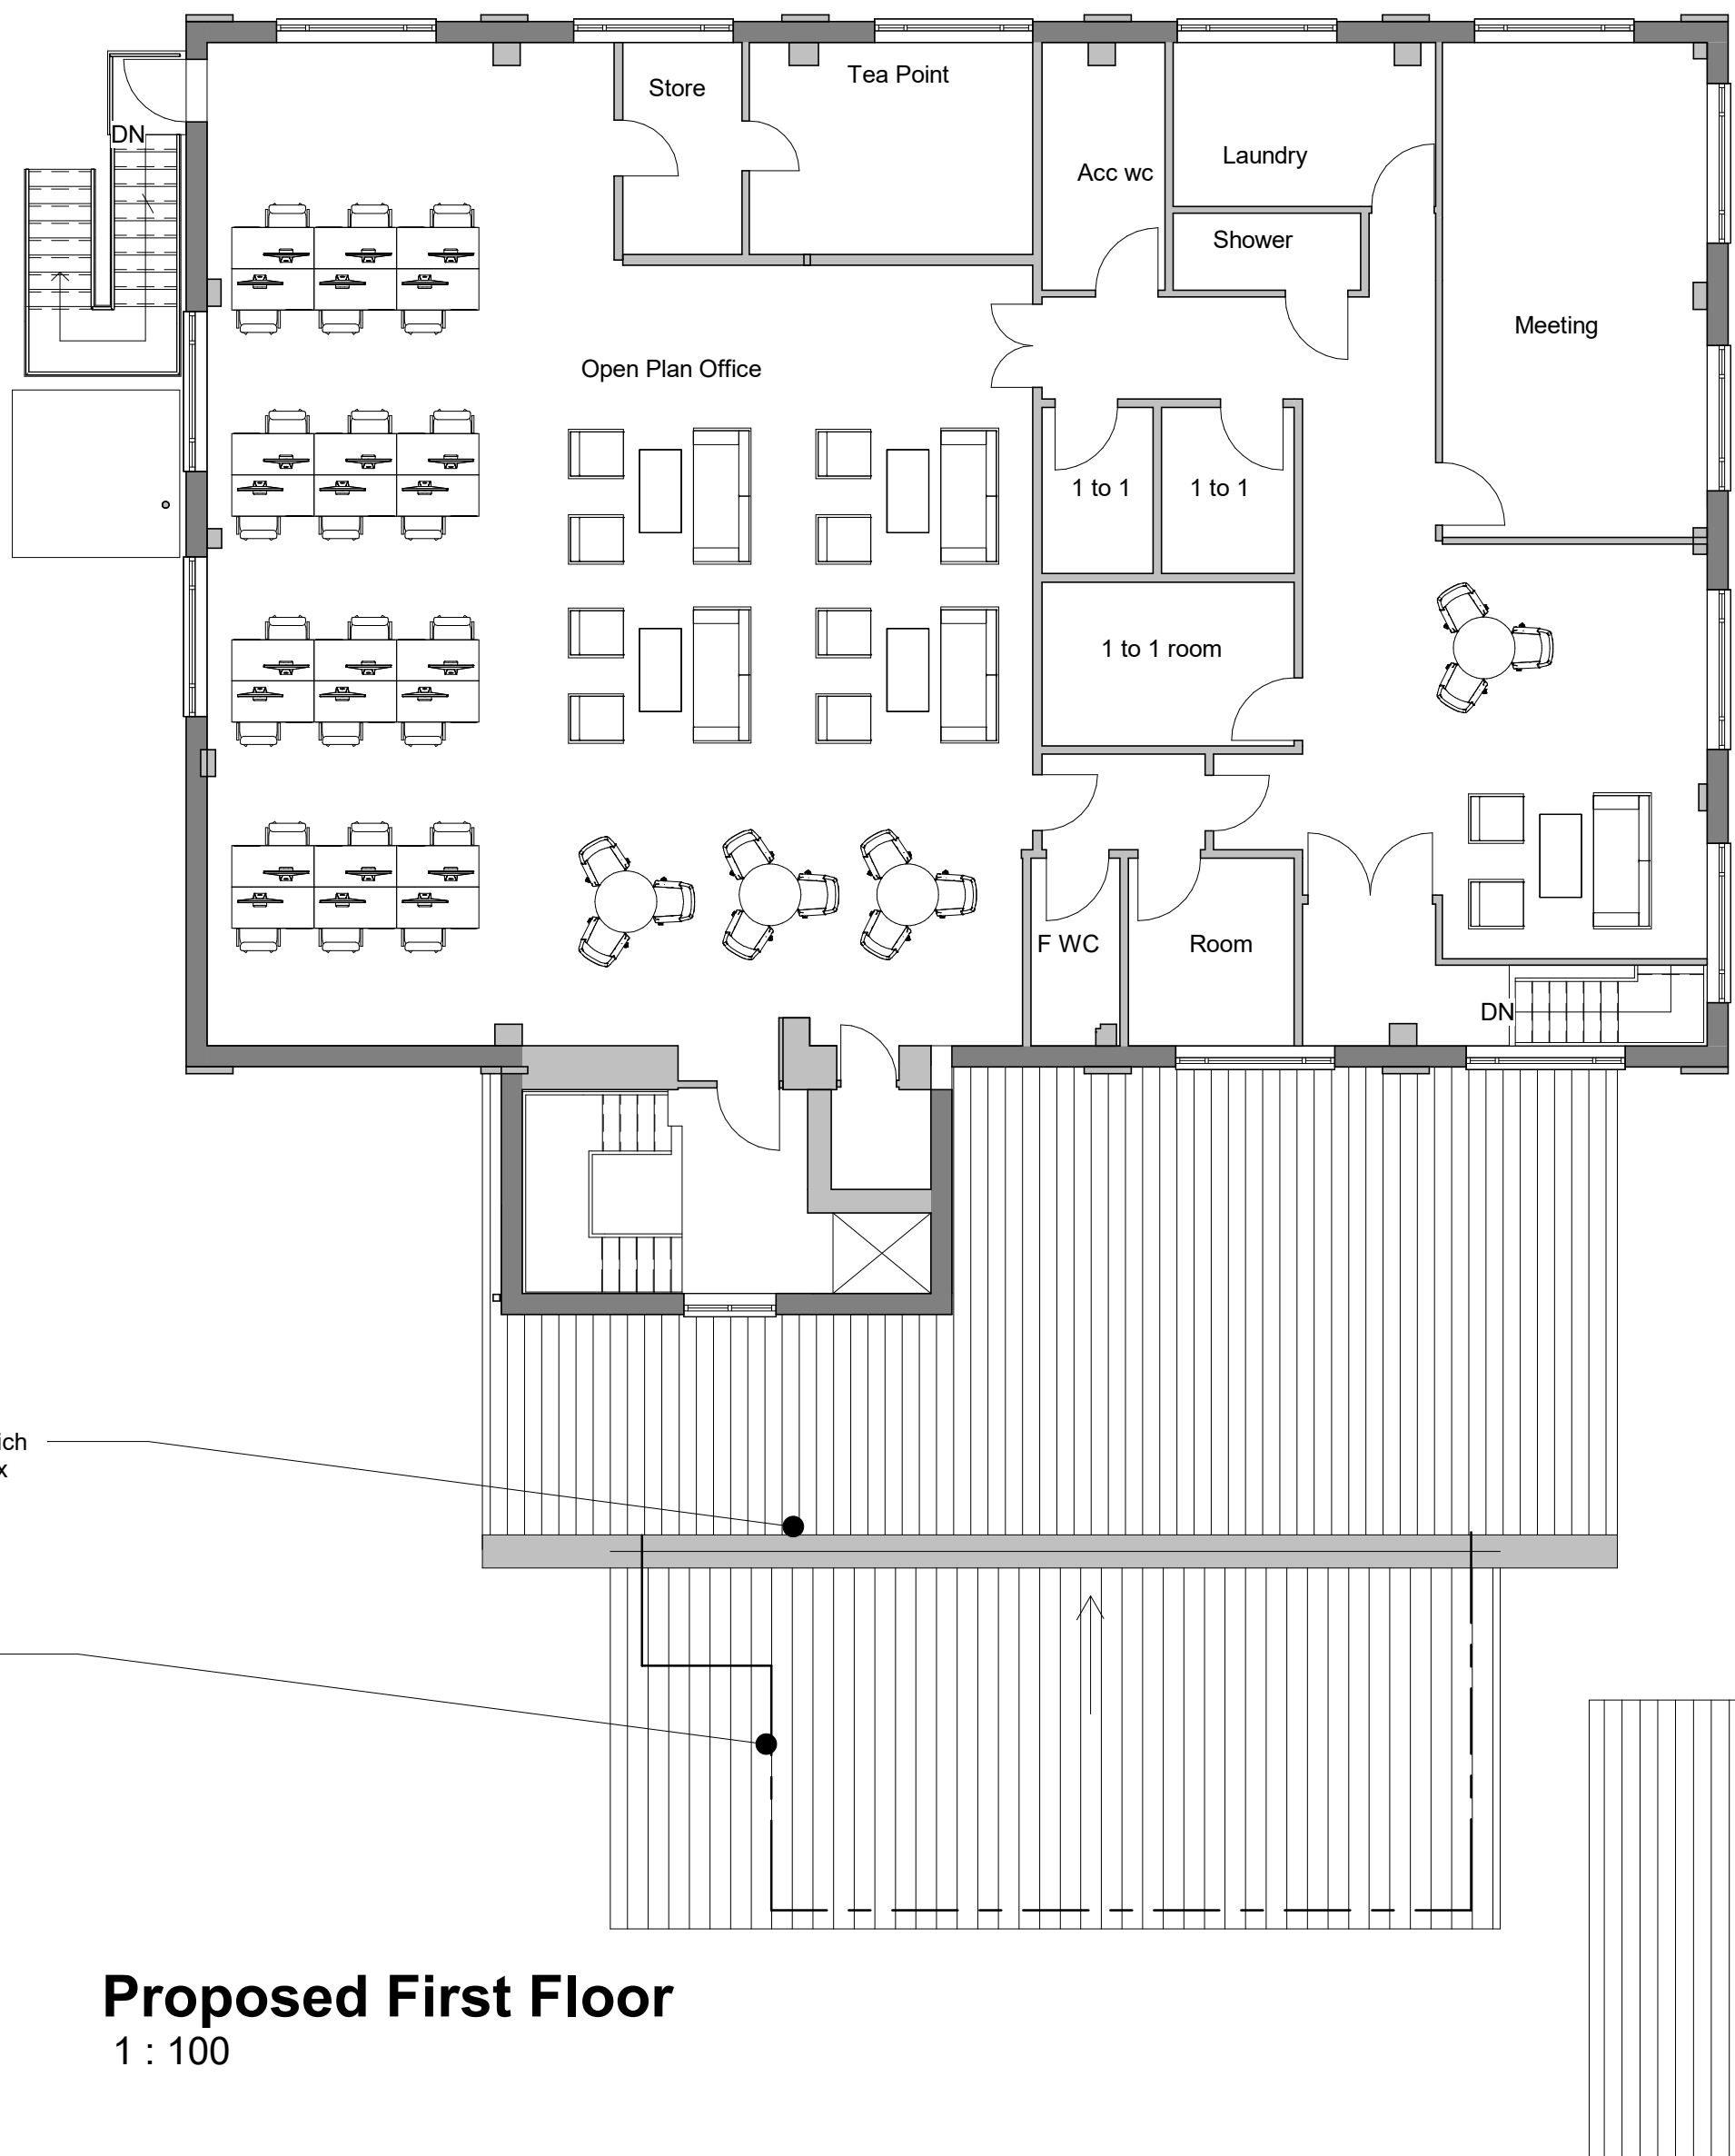

Proposed First Floor
1 : 100

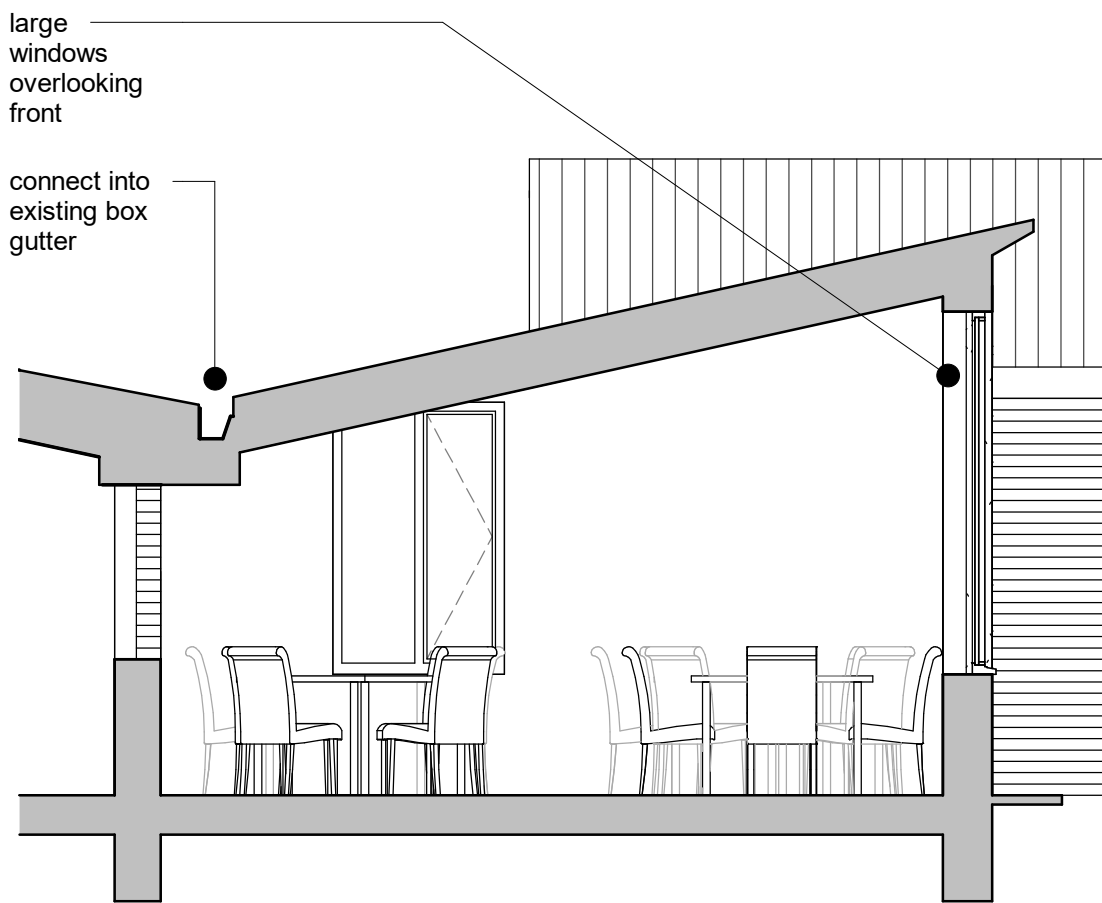

Prop Section
1 : 50



Proposed North Elevation
1 : 100



Proposed South Elevation
1 : 100



Proposed East Elevation
1 : 100



Proposed West Elevation
1 : 100

DRAFT

Rev.	Date	Note
------	------	------

Northpoint Architects

Status
PLANNING
Client
186 Property Solutions
Project
**The Factory
Barnborough Lane
S63 9PG**

Title
Proposed Plans & Elevations
Drawing No.
RS72371- 110

Drawn
ID
Date
04.03.2020
Scale @A1
As indicated
Revision

4 The Staithes, Watermark, Gateshead, NE11 9SN
T 0191 4934890 F 4934891
info@northpoint-architects.com
Part of the Roberston Simpson Group