
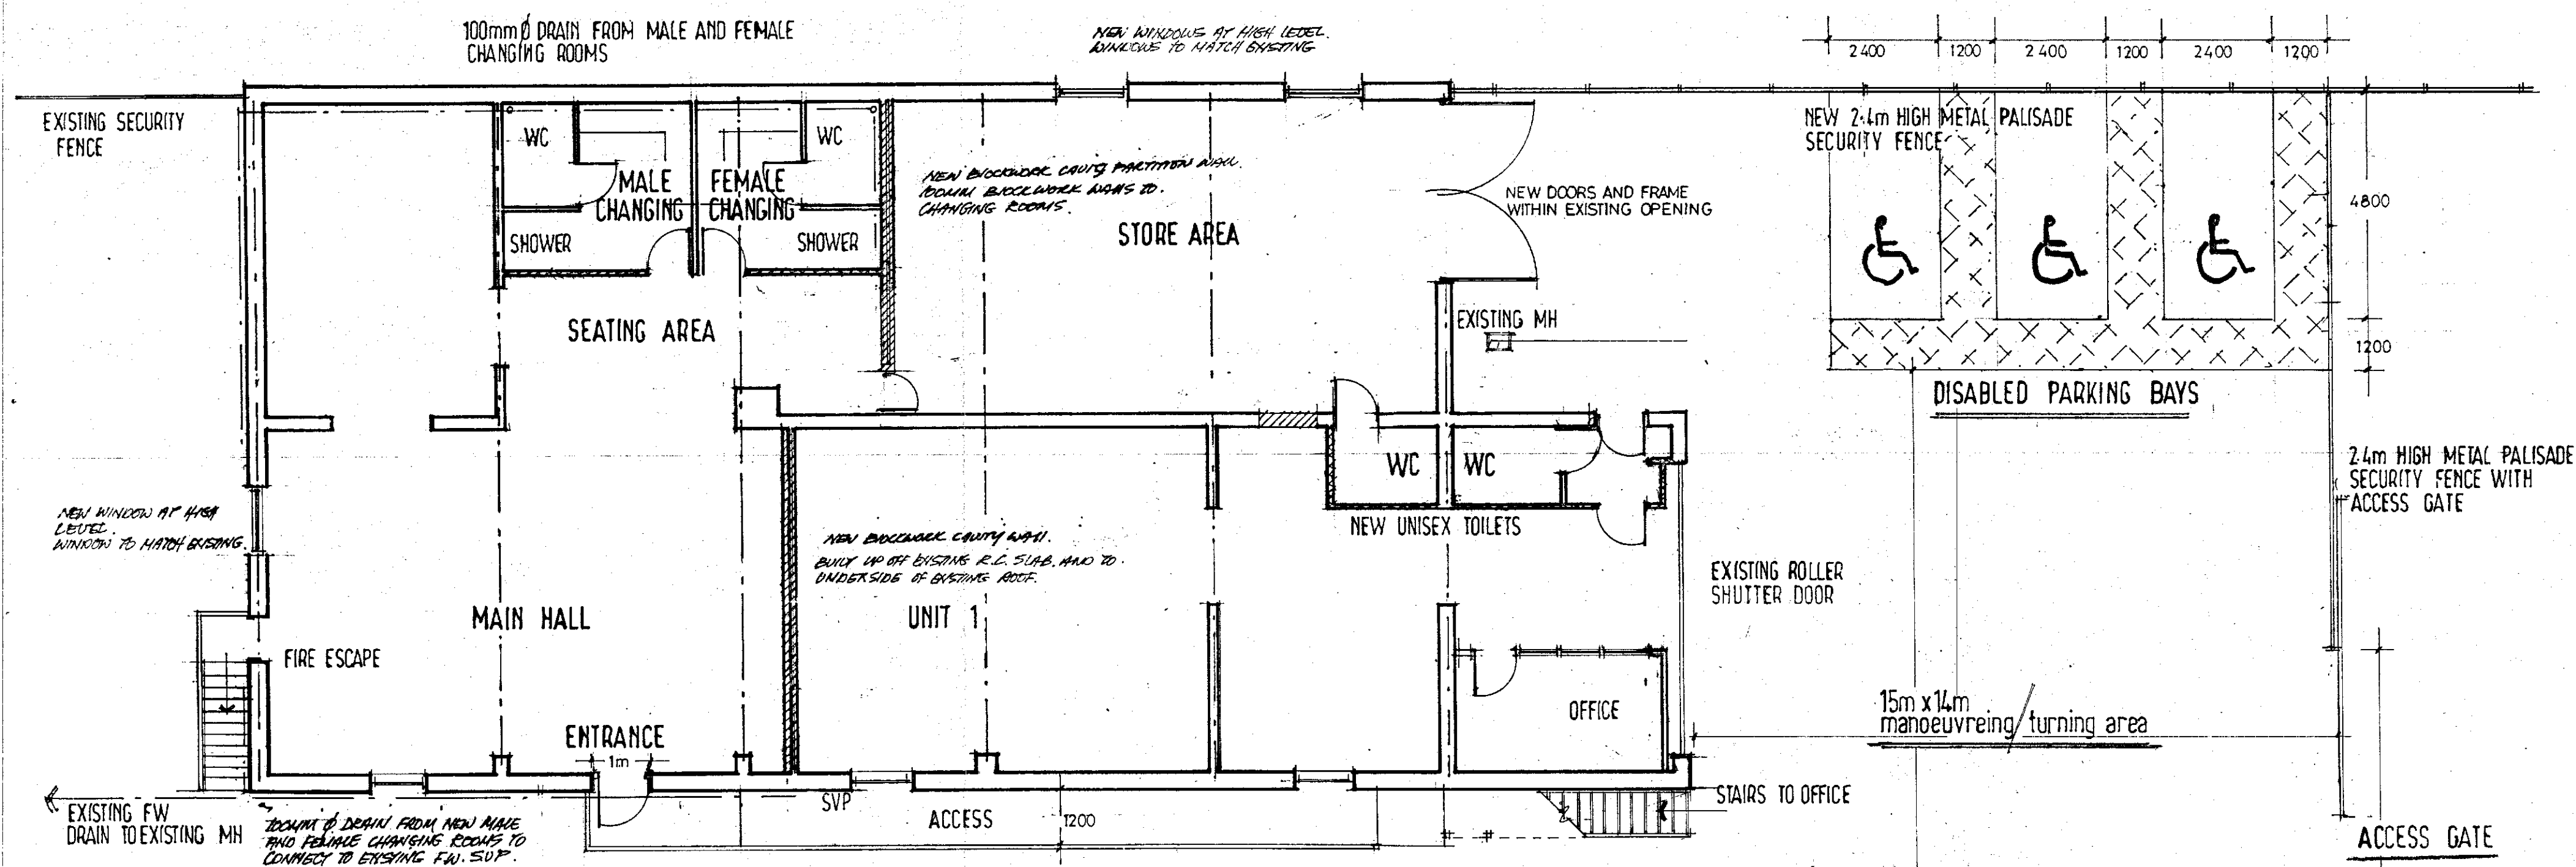
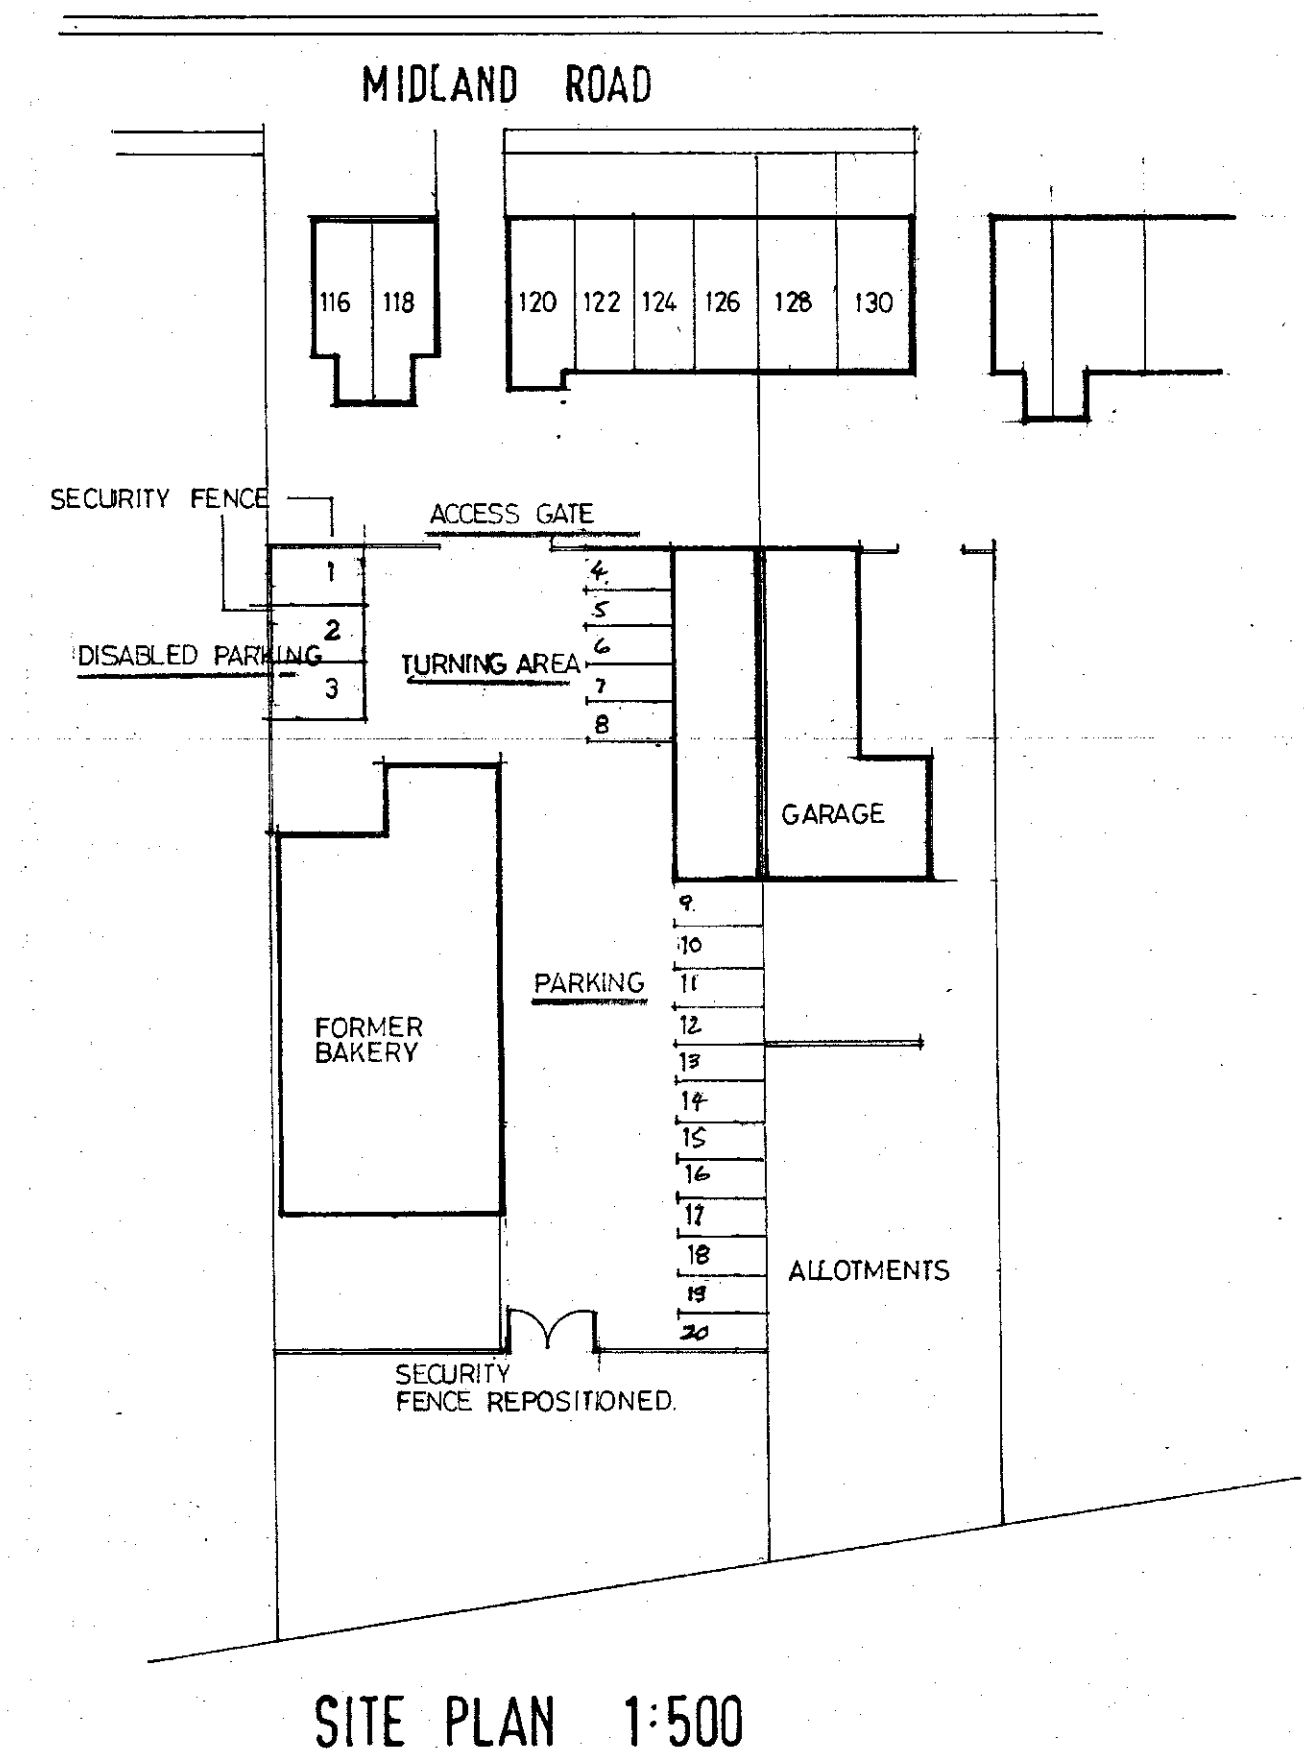
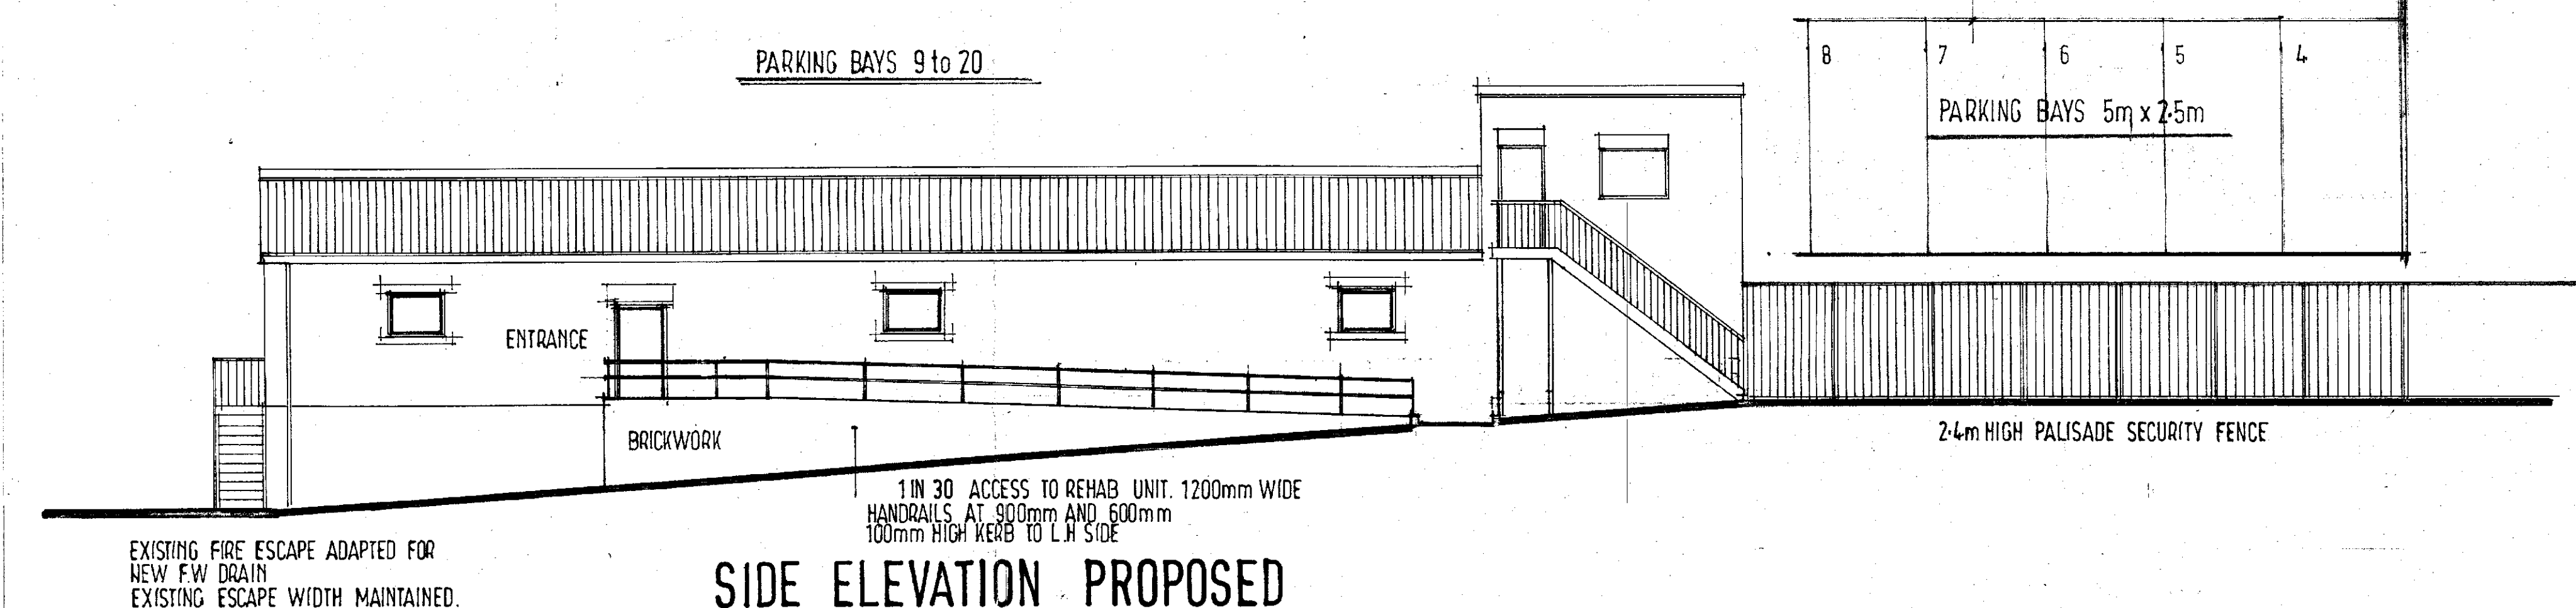
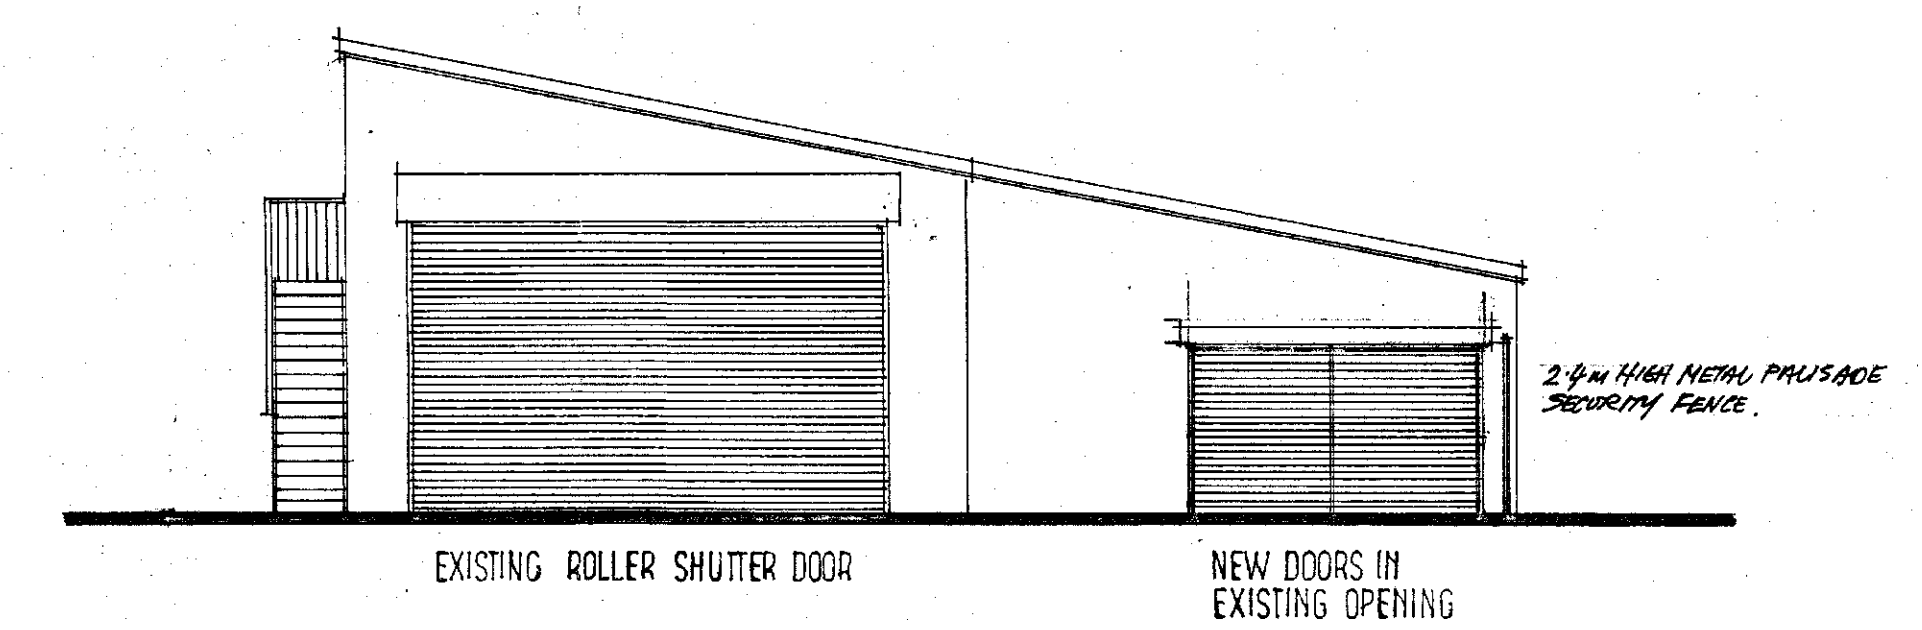
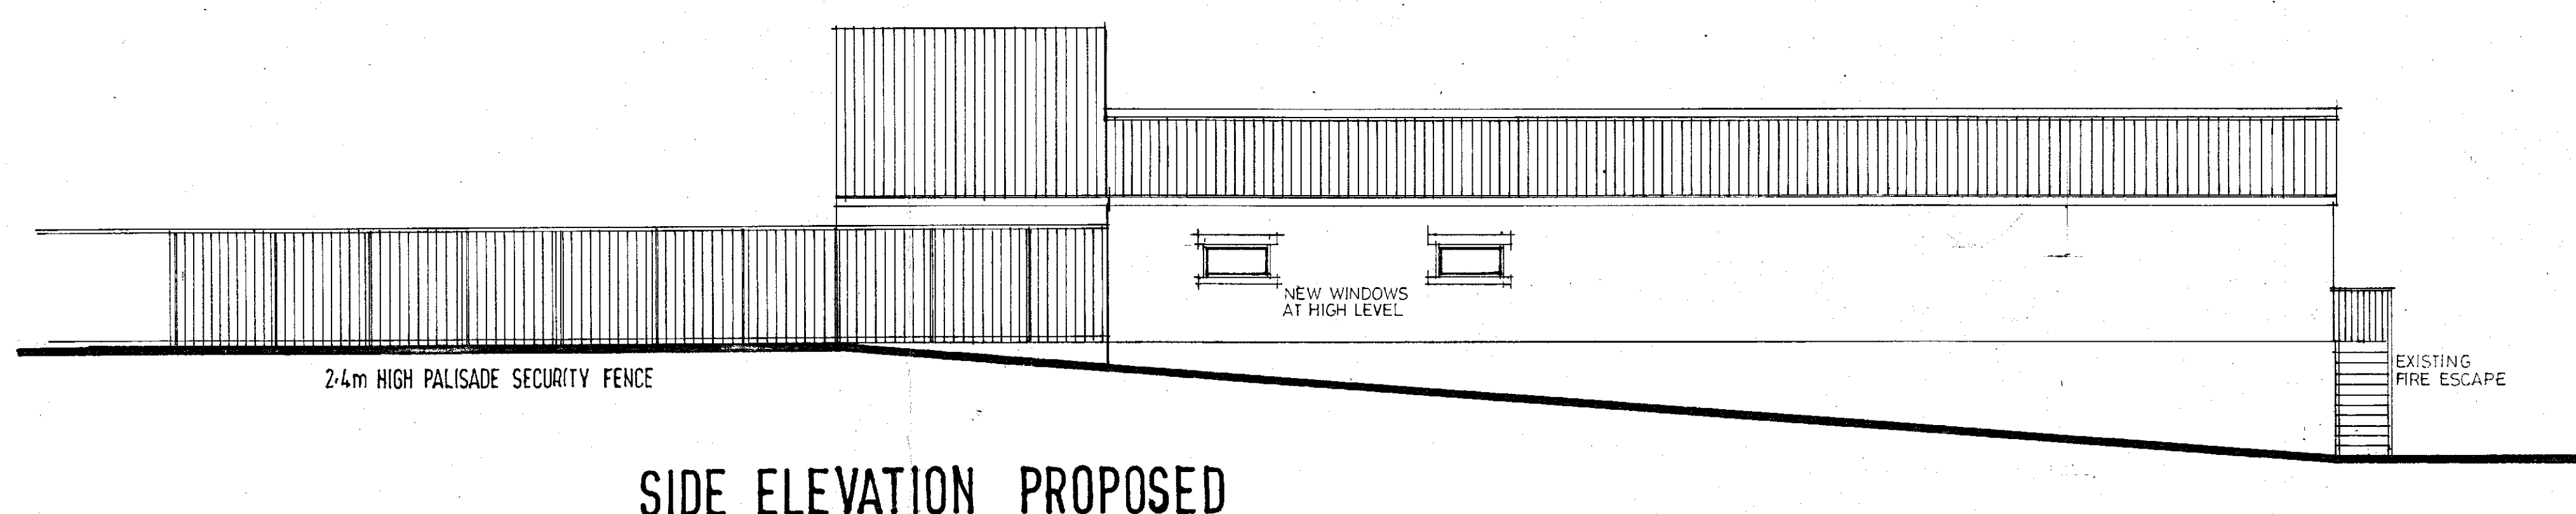


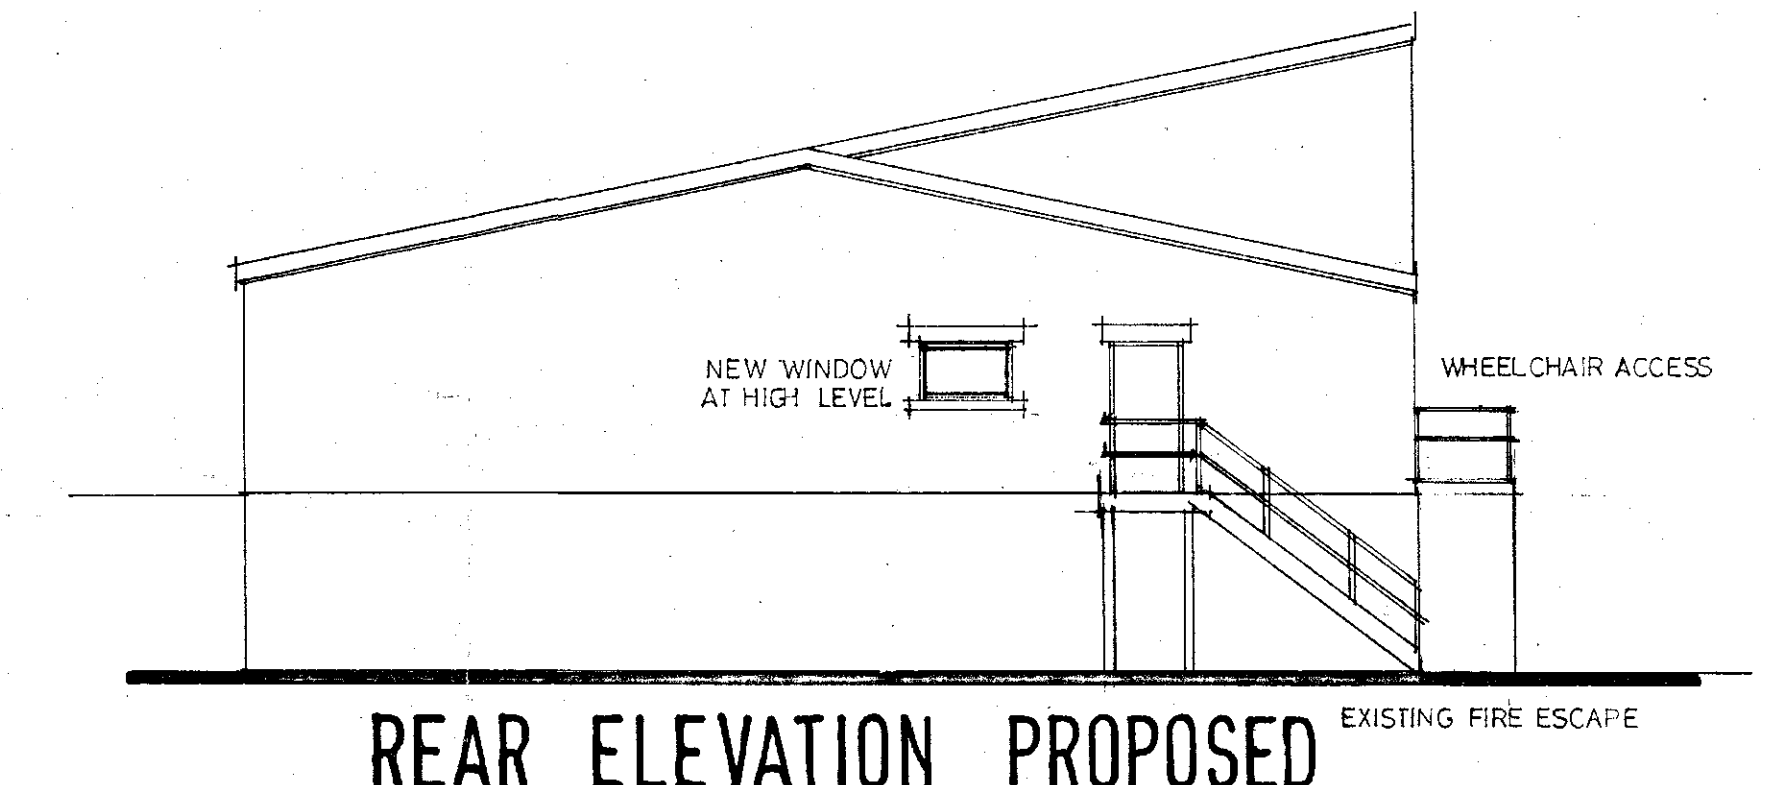

PLAN AMENDED 15-12-14 RE PLANNING
OFFICERS E-MAIL DATED 11-12-14.
DISABLED PARKING BAYS ADDED.
MANOEUVREING TURNING AREA ADDED
LOW VOLUME OF LOW TO MEDIUM SIZED VEHICLES VISITING
THE INDUSTRIAL SITE WITHIN THE WORKING DAY AND
CONSIDERABLY LESS THAN THE NUMBER OF HEAVY VEHICLES
VISITTING THE PREVIOUS BAKERY DURING ITS 24 HR WORKING DAY

**NEW EMERGENCY LIGHTING SYSTEM
TO COMPLY WITH BS 5266 PART 1**

 **EMERGENCY LIGHTING UNIT.**

NEW FIRE ALARM SYSTEM TO COMPLY WITH
BS 5839 PART 1.

- ☉ FIRE ALARM CALL POINT.
- 🔊 AUDIBLE WARNING DEVICE
- 🔥 AUTOMATIC FIRE DETECTION · SMOKE
- 🔥 AUTOMATIC FIRE DETECTION · HEAT

CHANGE OF USE OF FORMER BAKERY INTO
CARDIAC REHABILITATION UNIT AND SMALL INDUSTRIAL UNIT AT
116 MIDLAND ROAD.
ROYSTON.
BARNESLEY. \$71 4 QT
DATE SEPT 2014 SCALE 1:100