



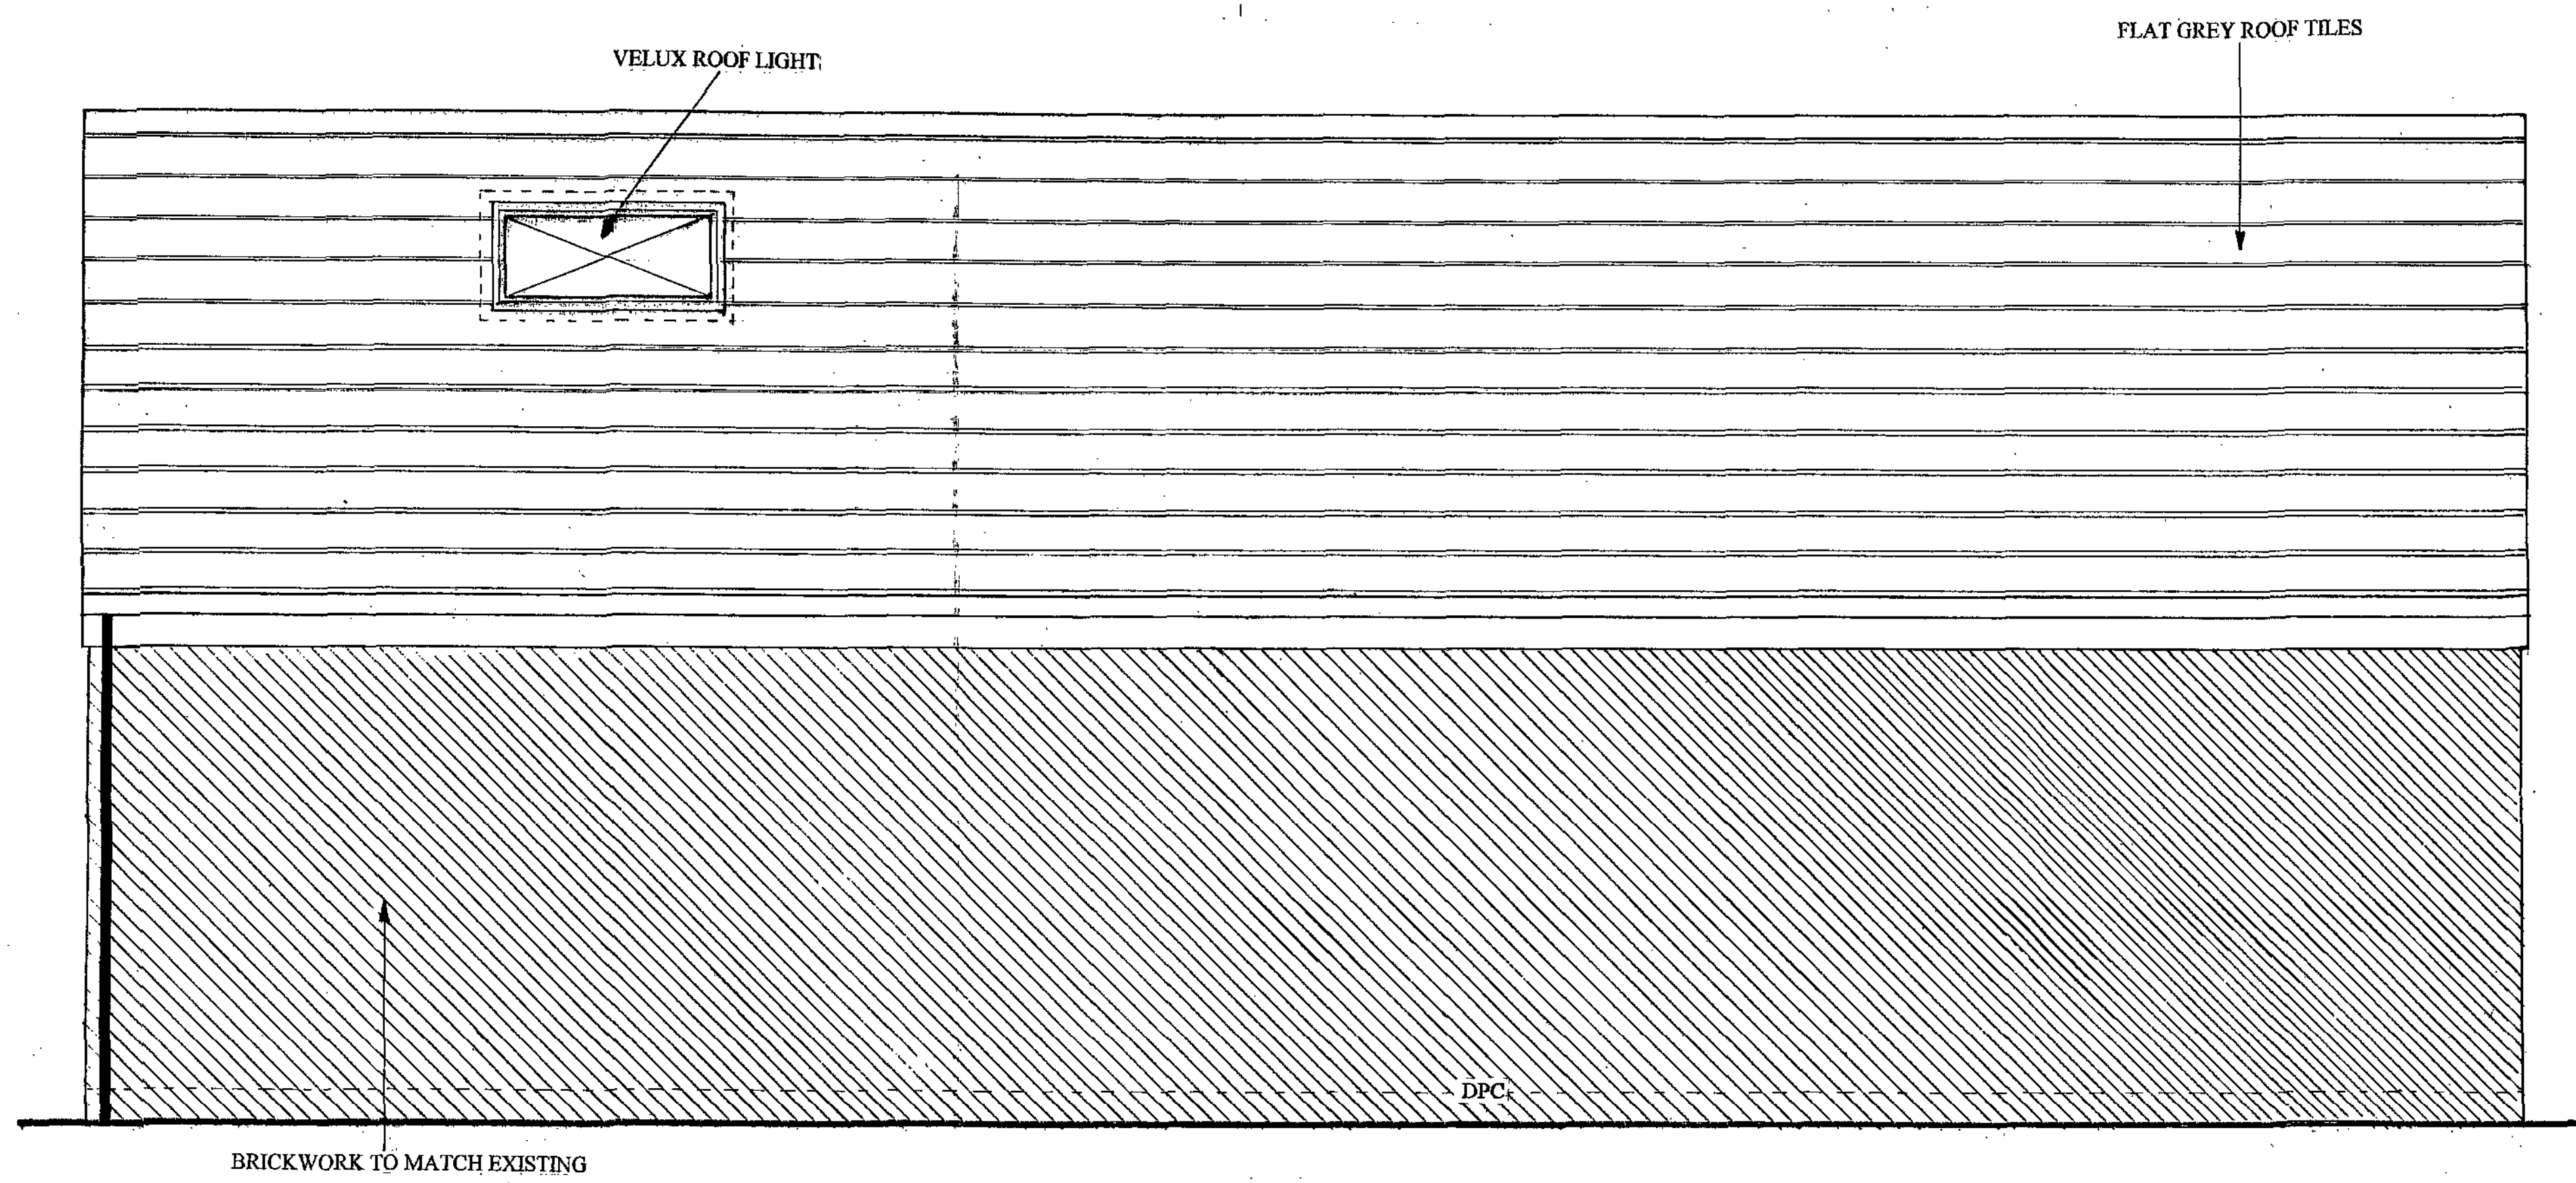


PROPOSED SIDE ELEVATION B


SCALE 1:25

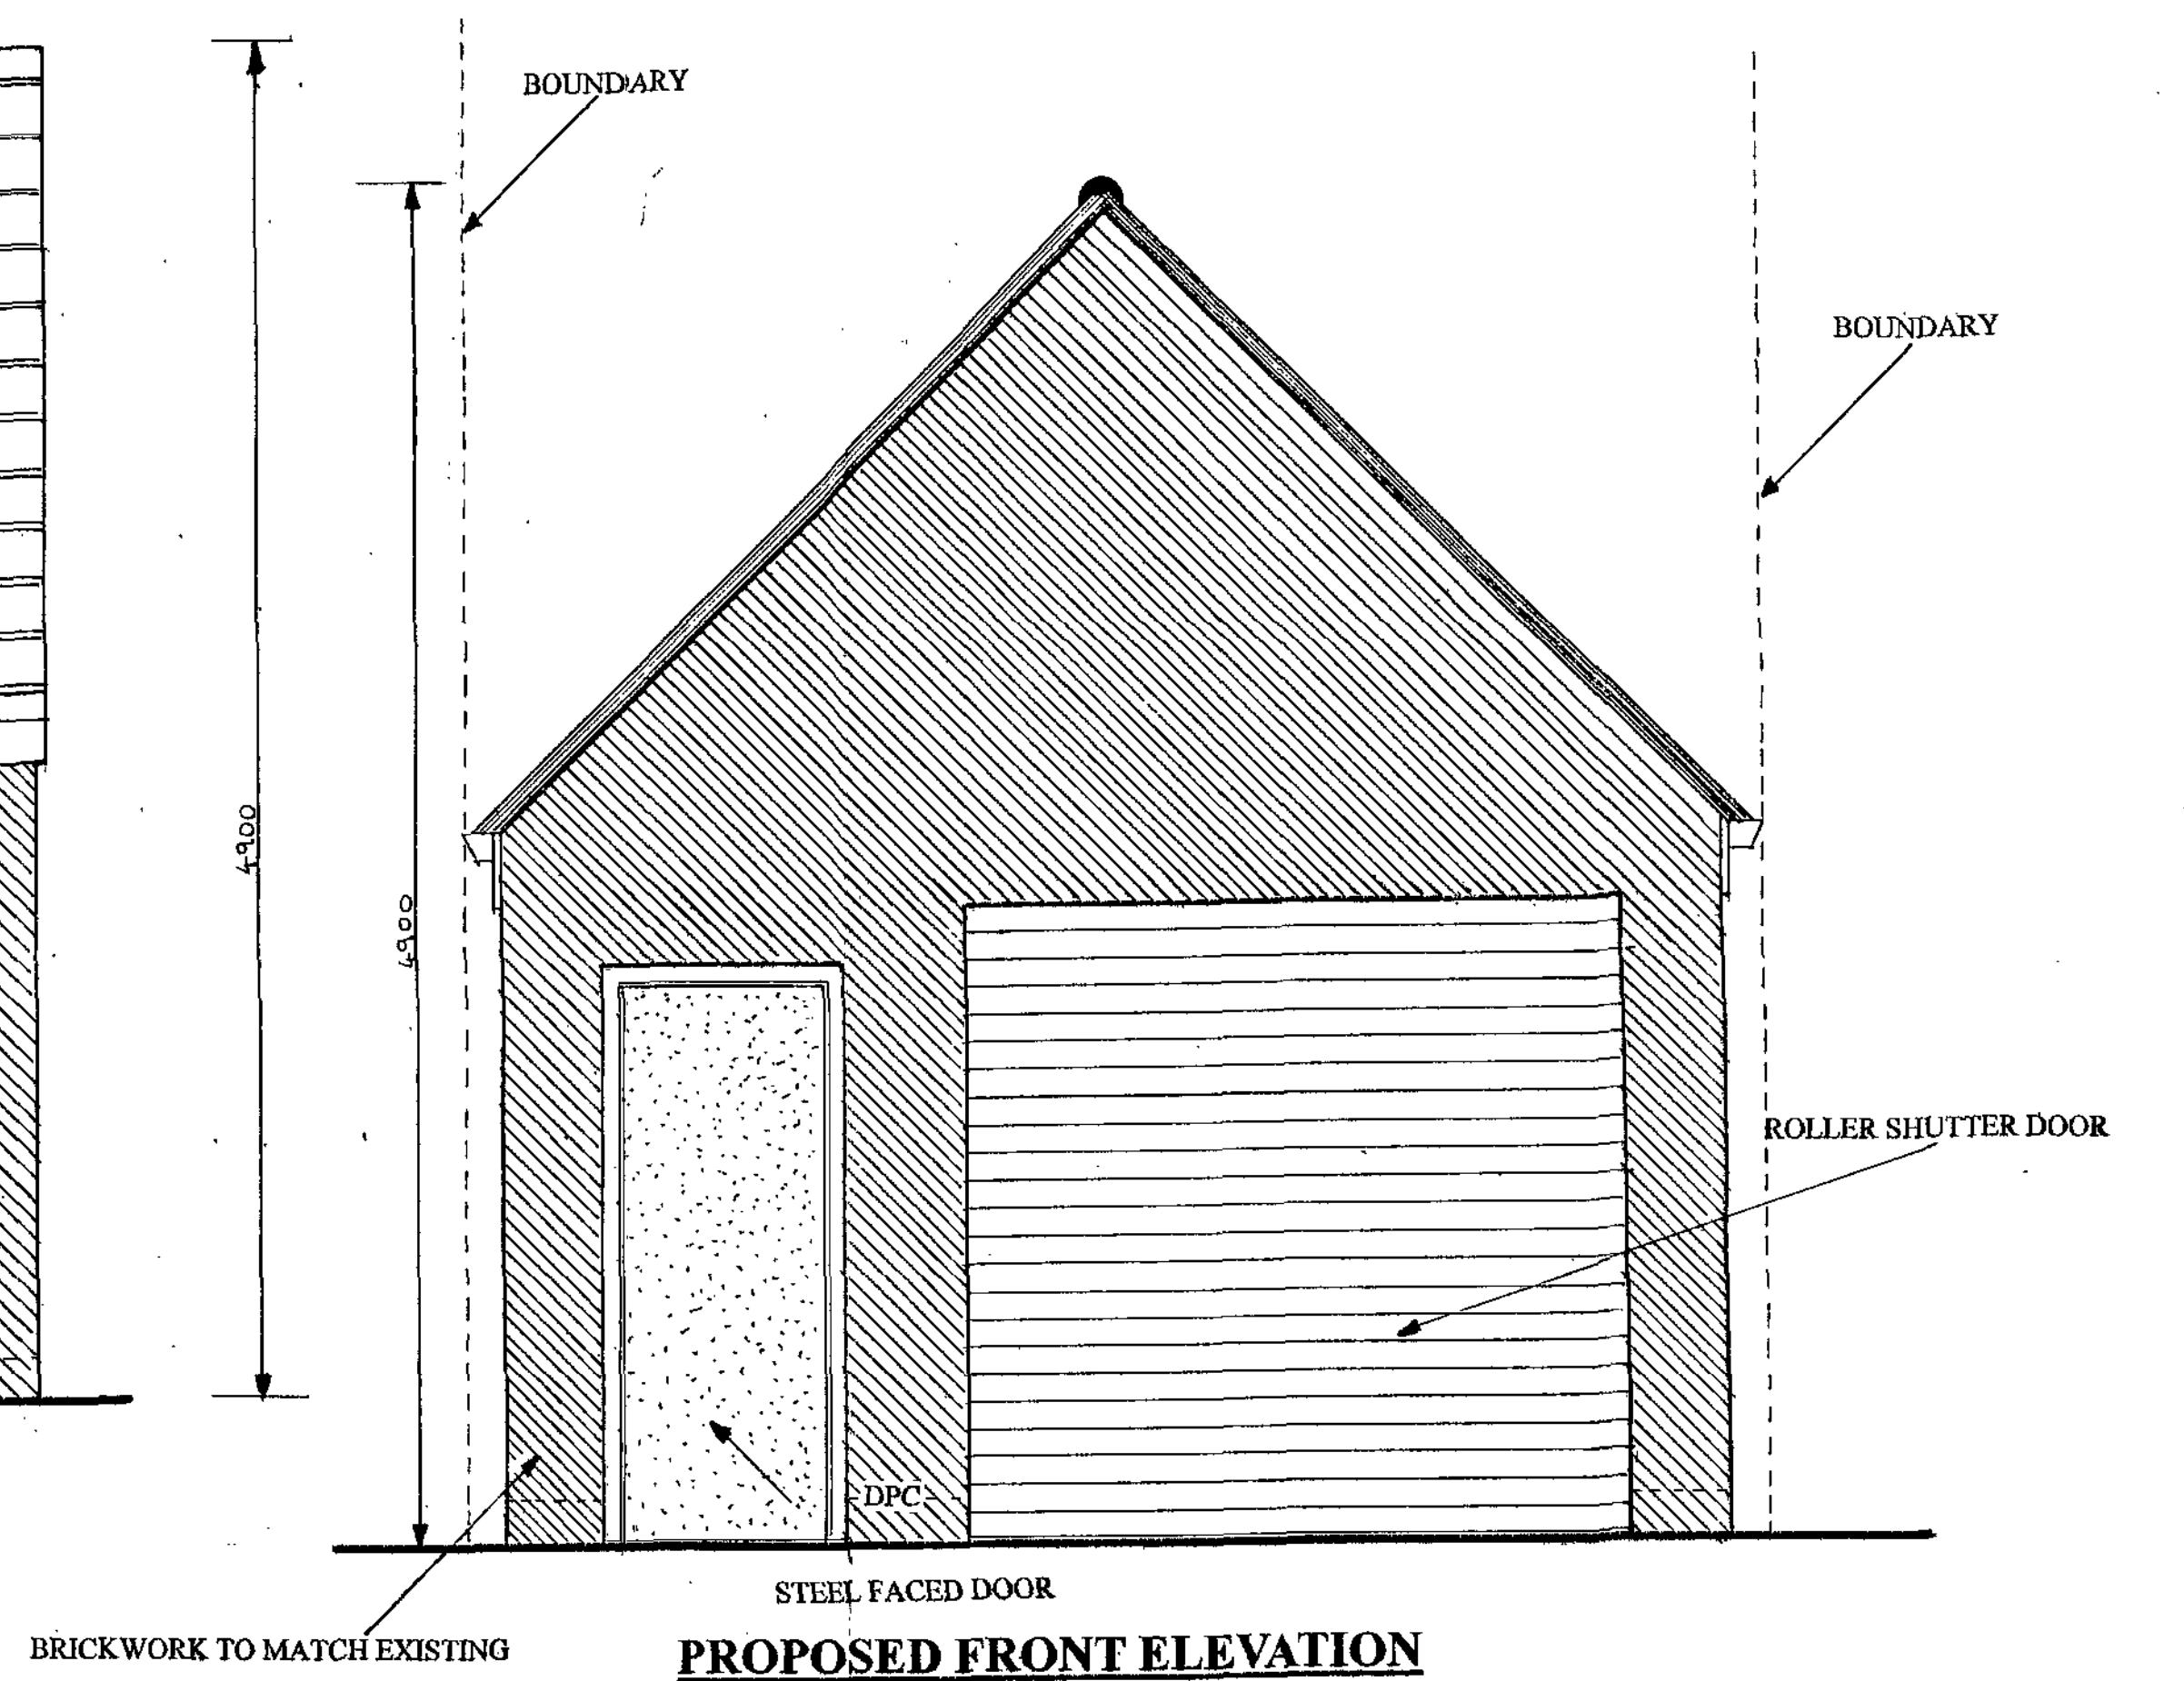


PROPOSED FRONT ELEVATION

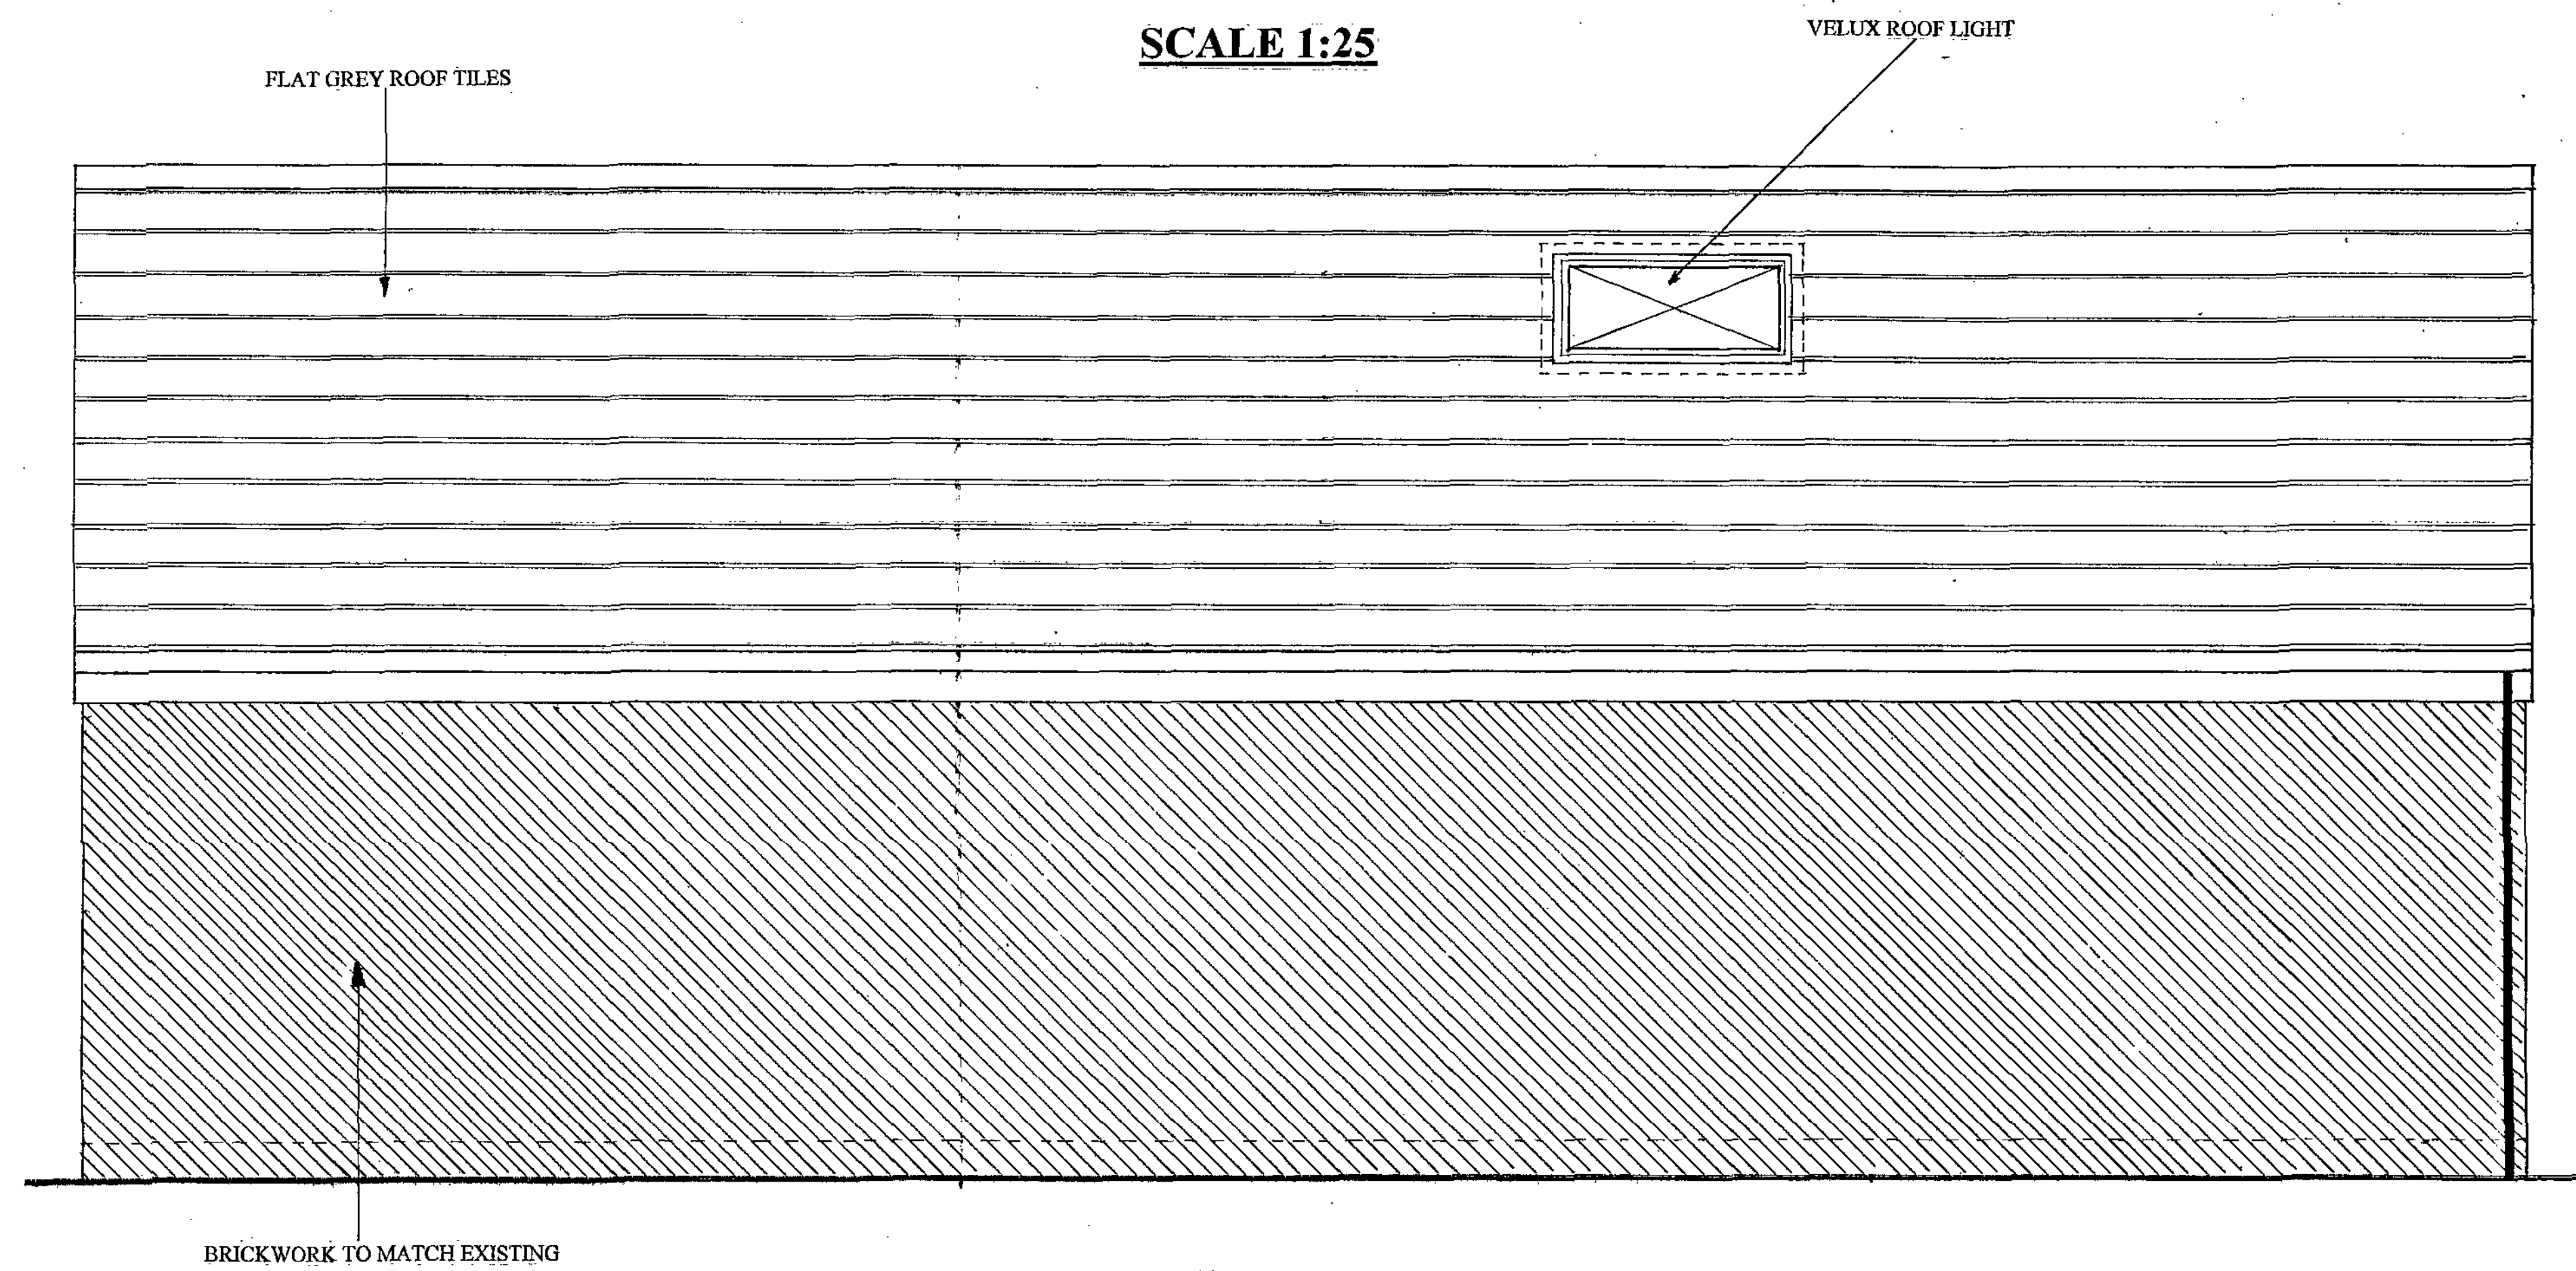


PROPOSED SIDE ELEVATION A

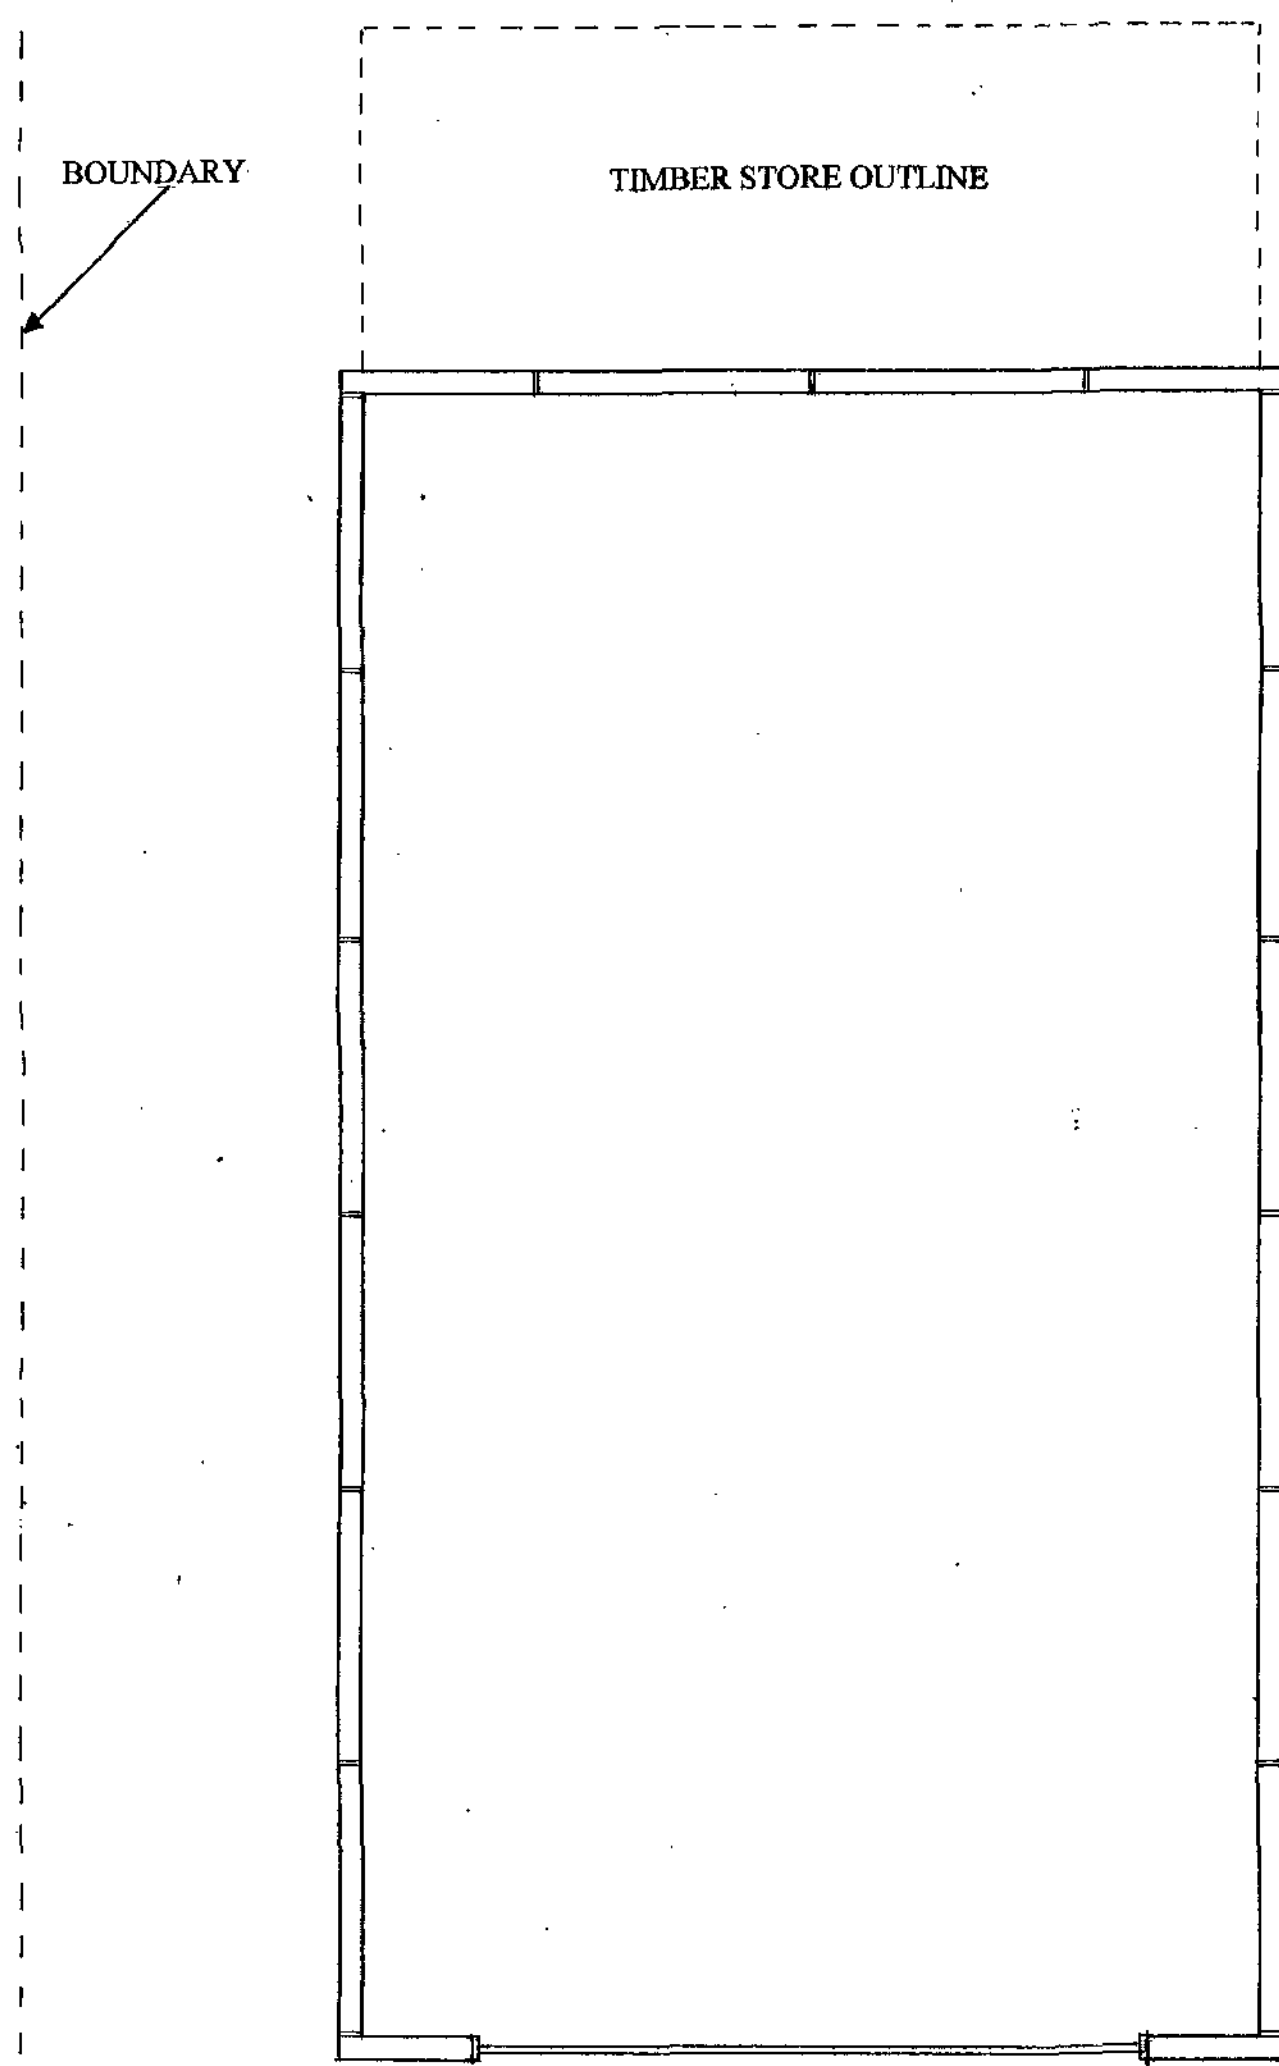

EXISTING GARAGE LAYOUT

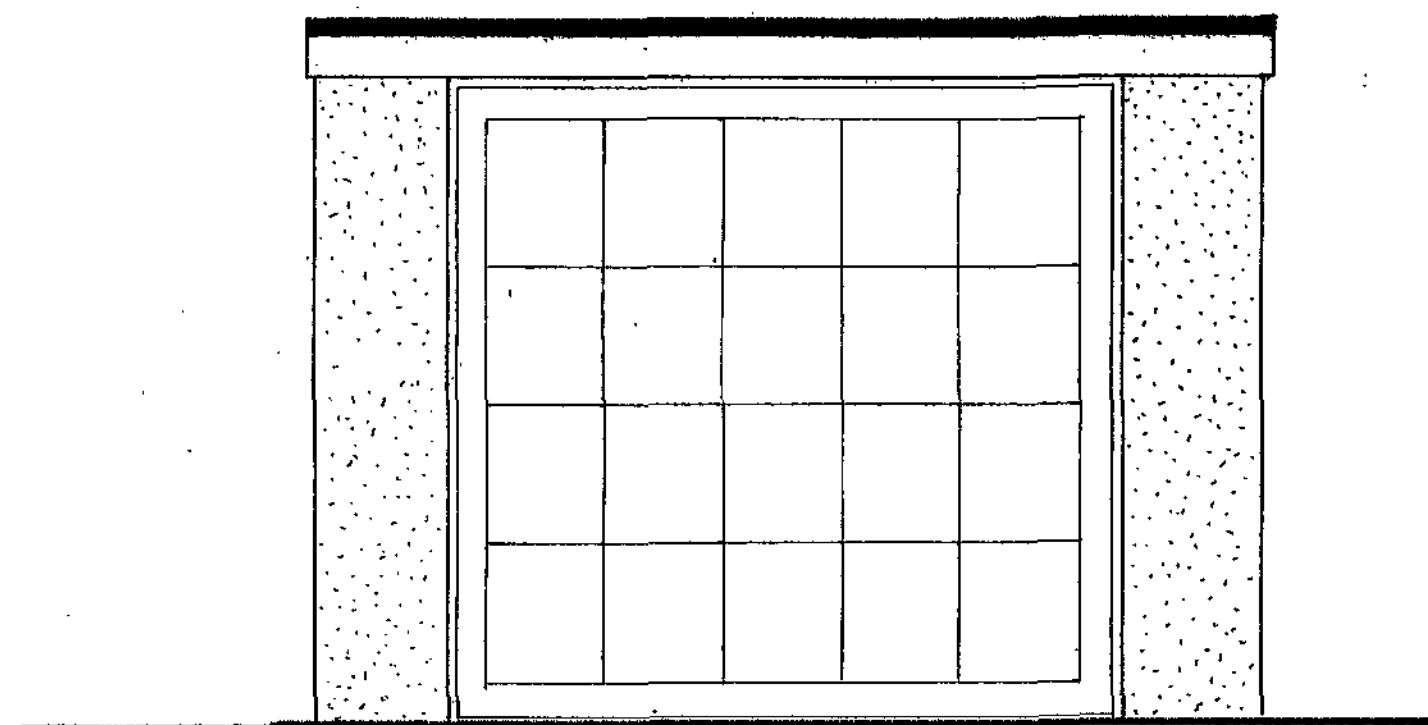


EXISTING GARAGE FRONT ELEVATION

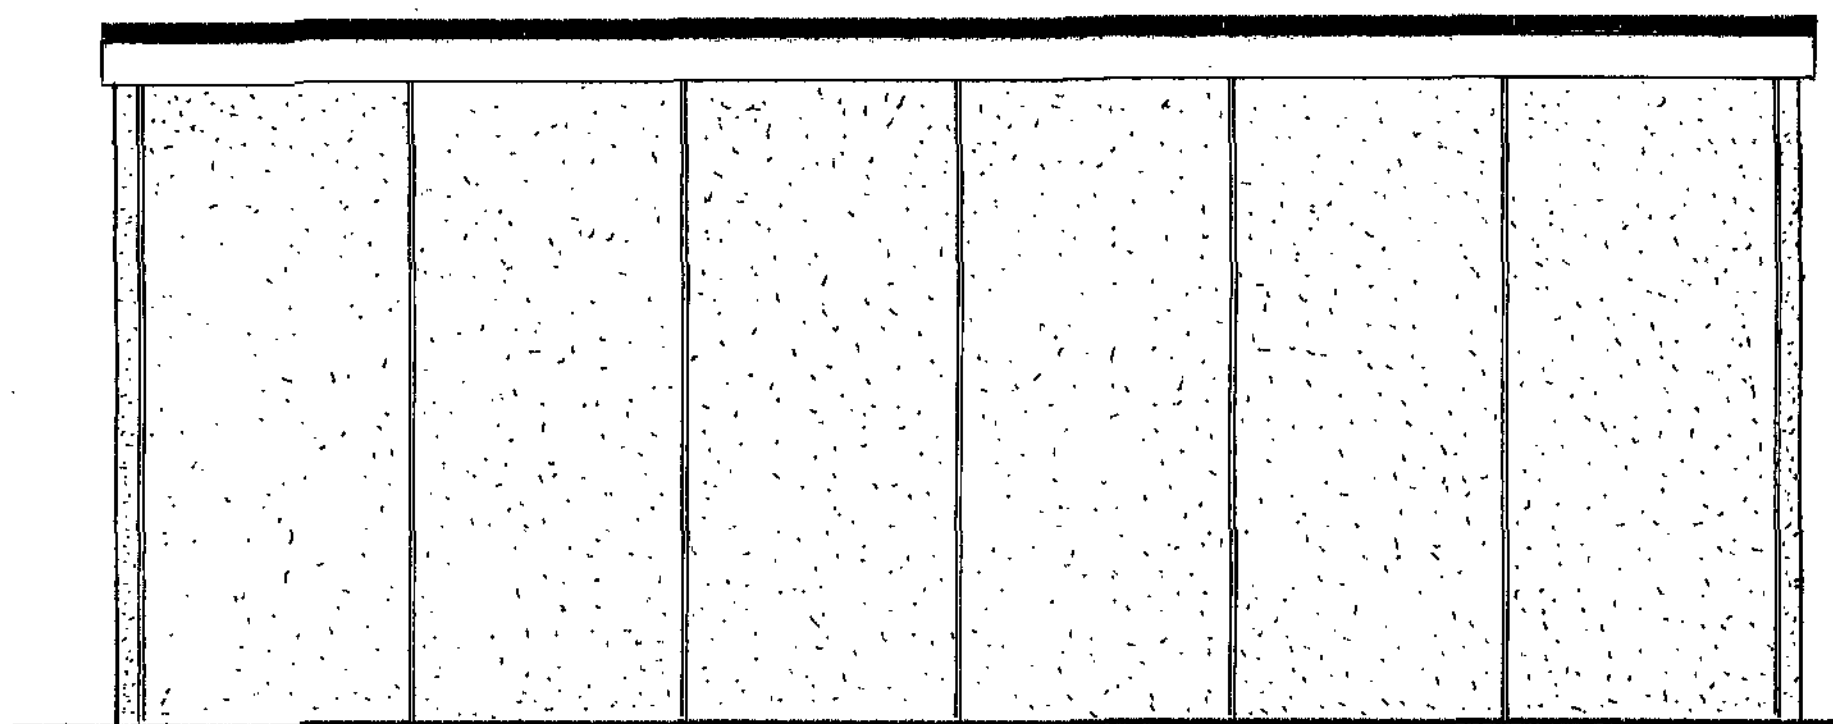


EXISTING GARAGE SIDE ELEVATION

SCALE 1:25

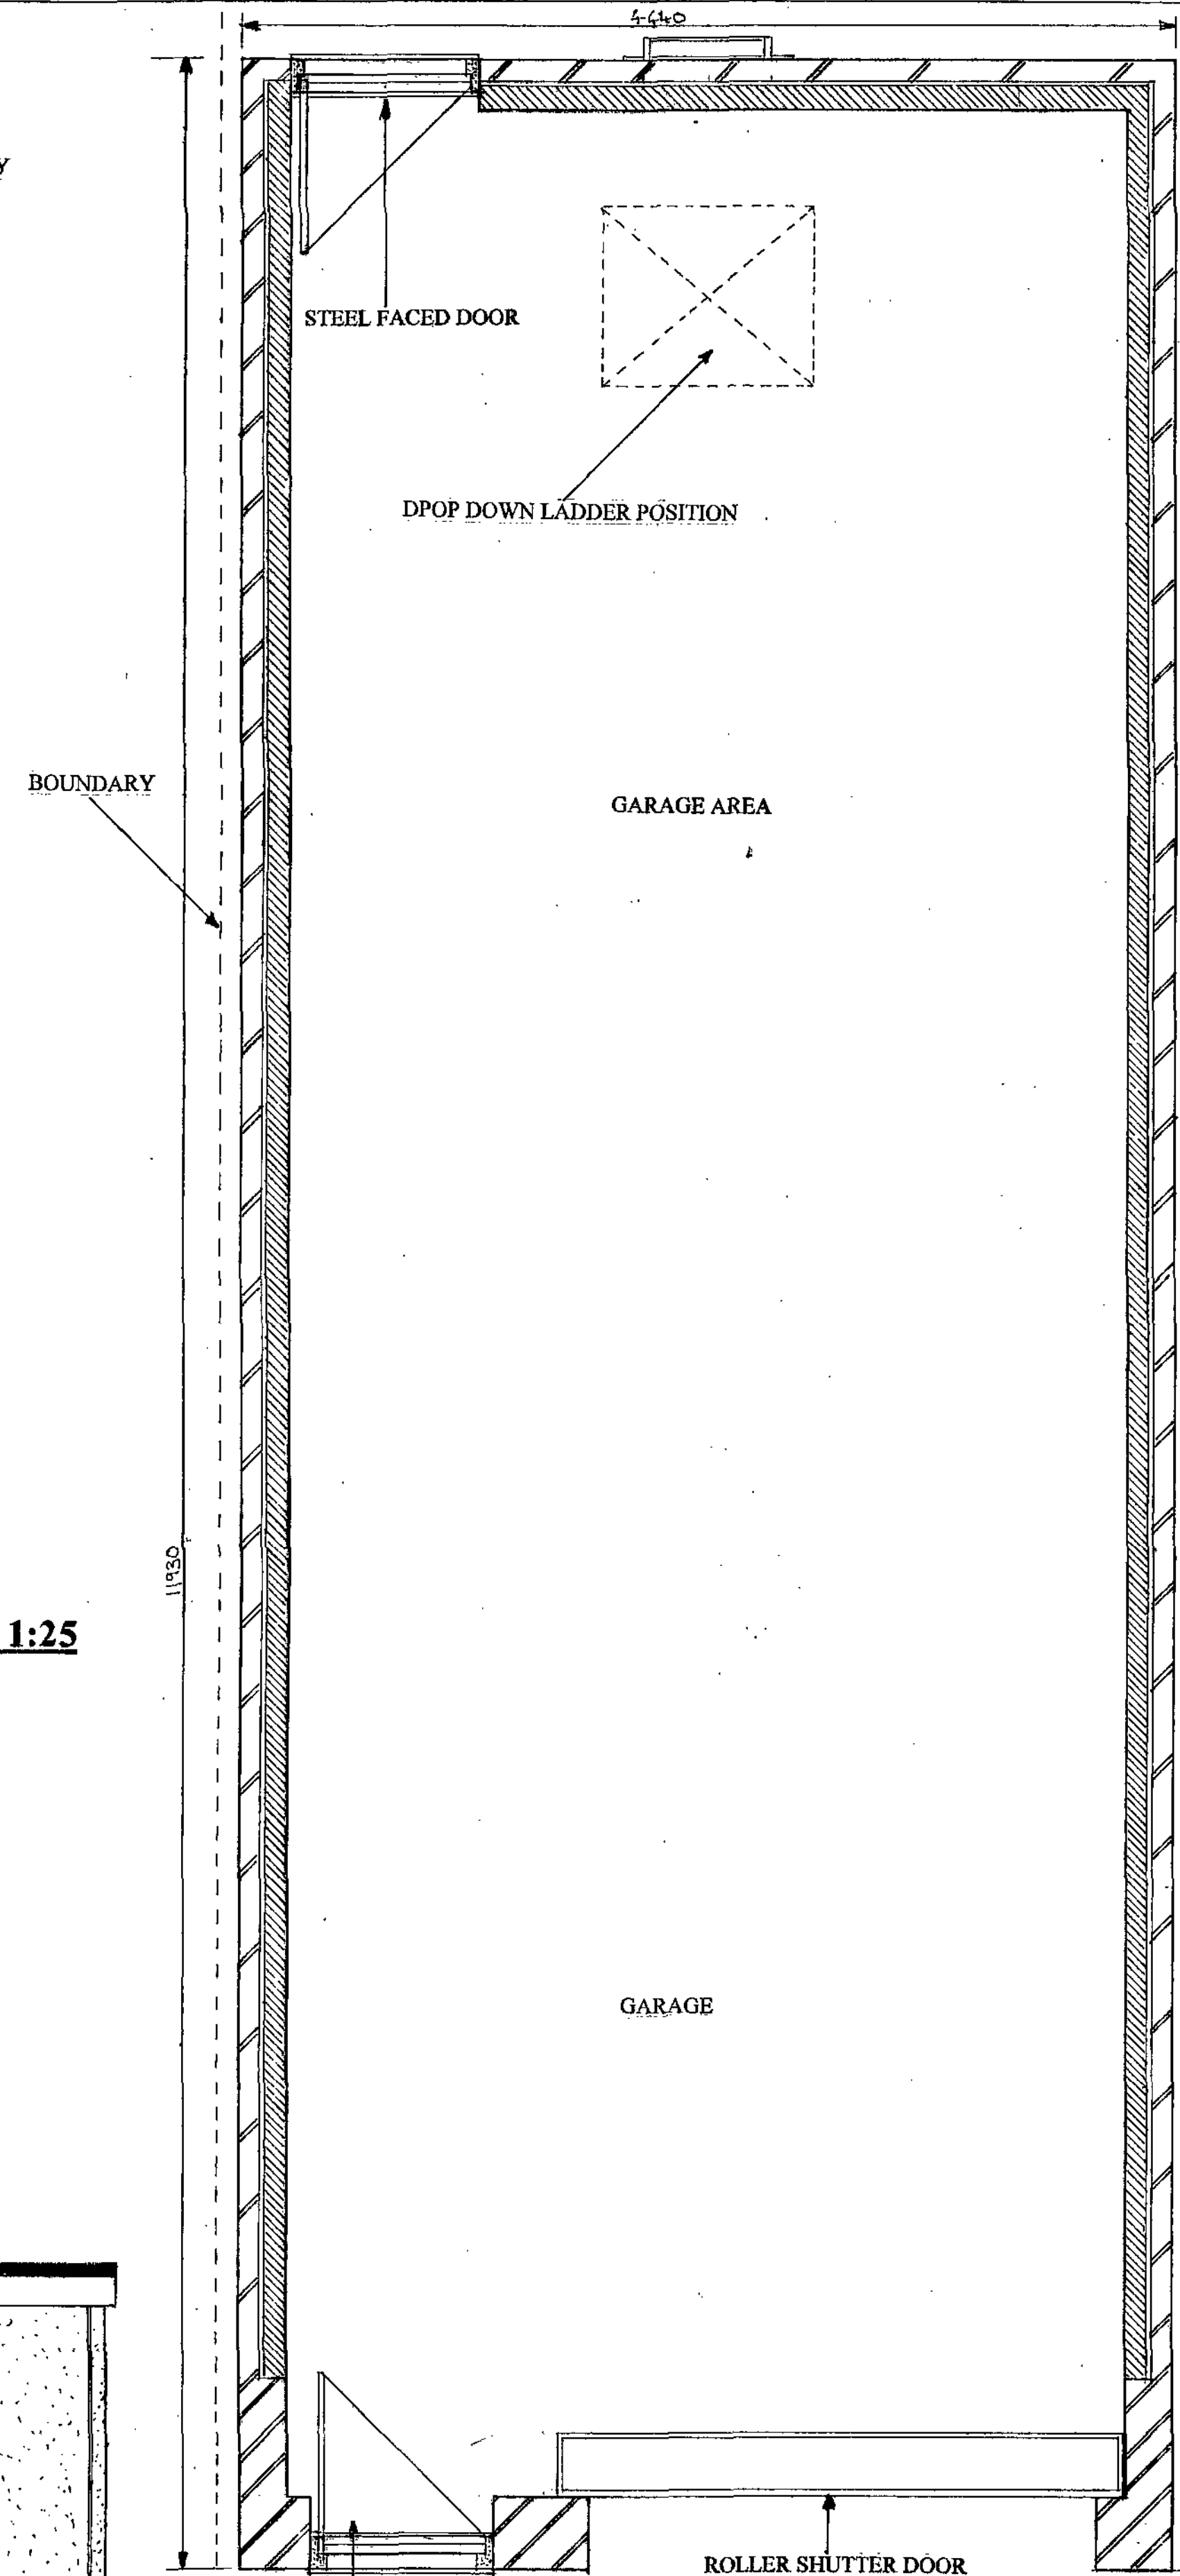


PROPOSED GARAGE AND CAR-PORT LAYOUT


SCALE 1:25

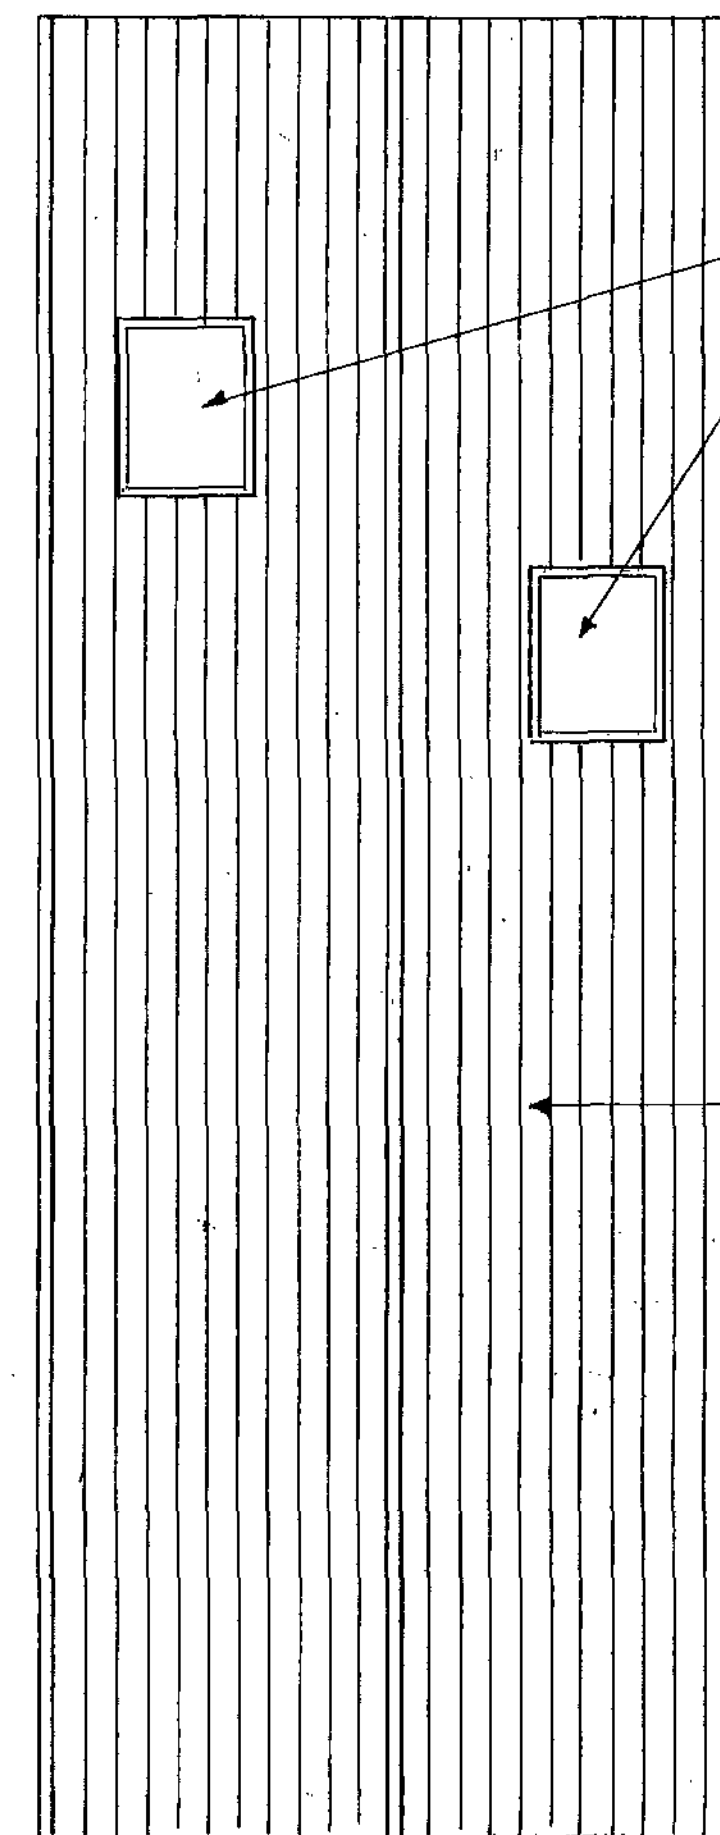


PROPOSED ROOF LAYOUT SCALE 1:50

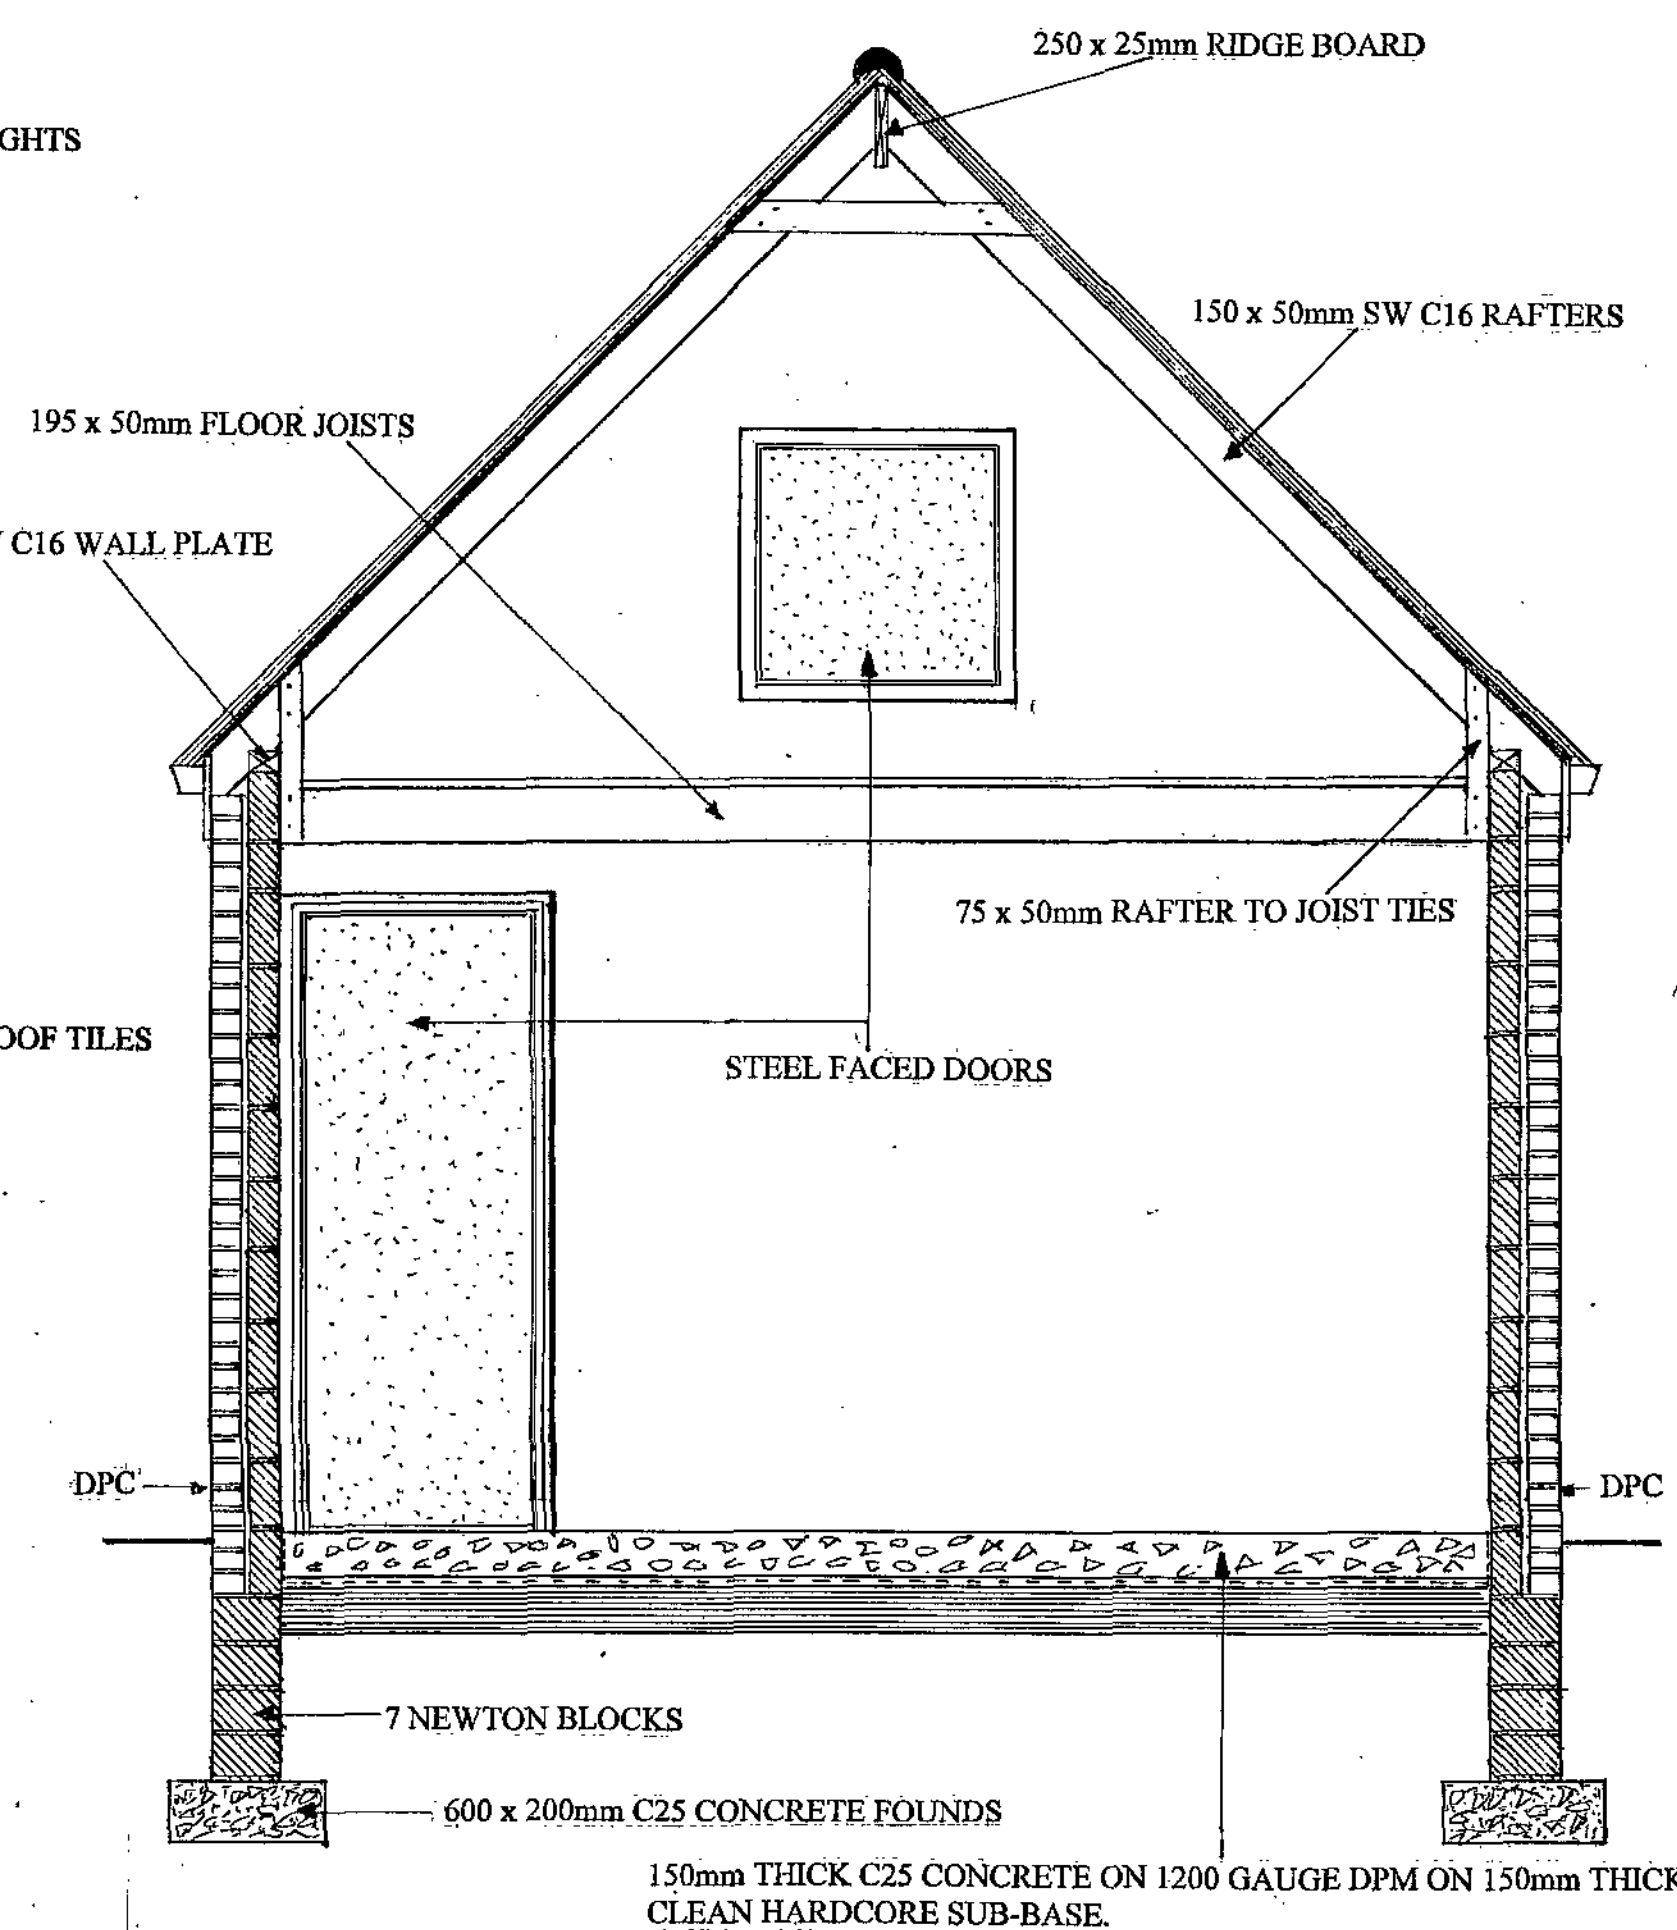

SECTION THROUGH NEW GARAGE

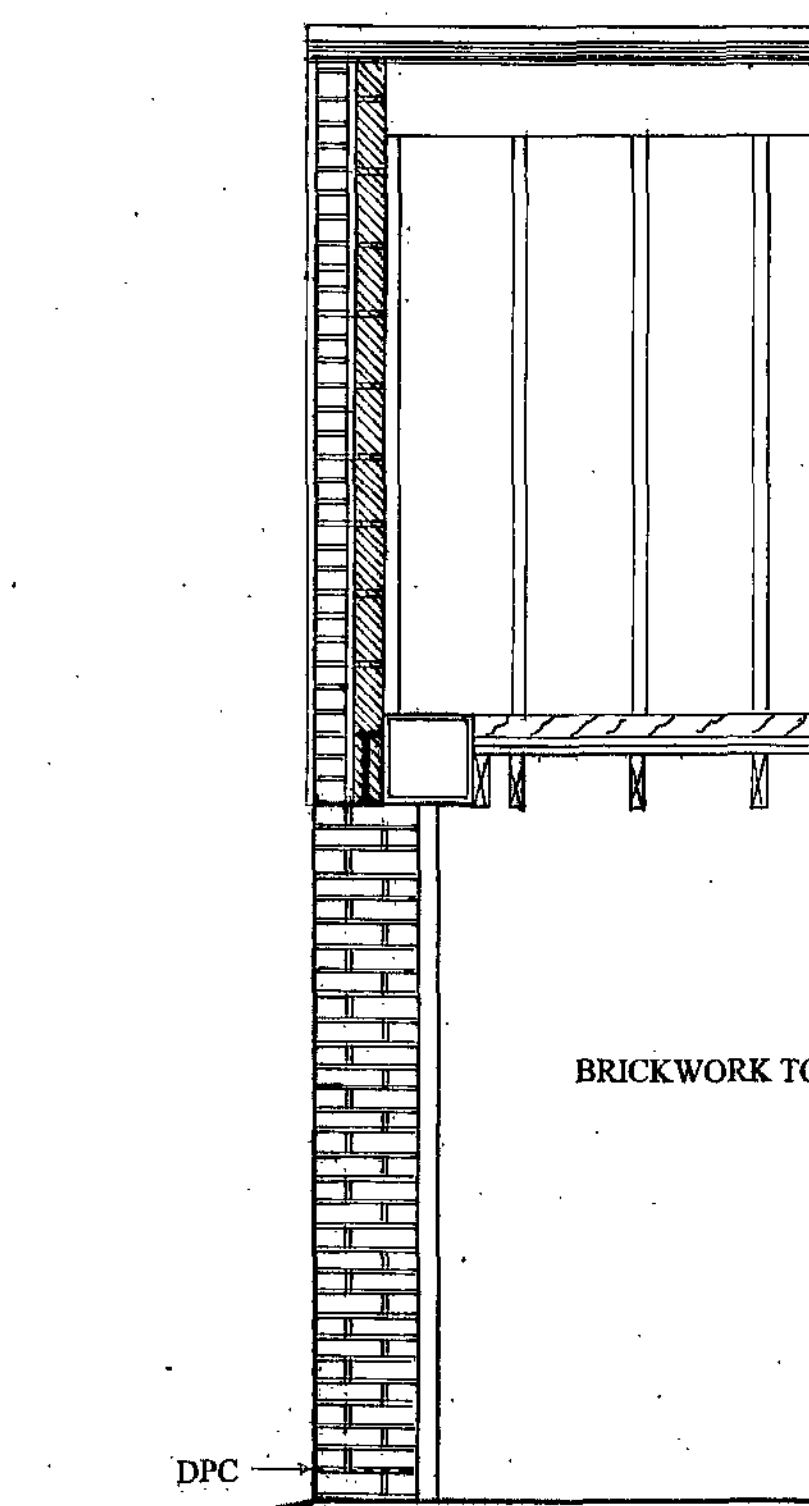

SECTION THROUGH FRONT GARAGE WALL

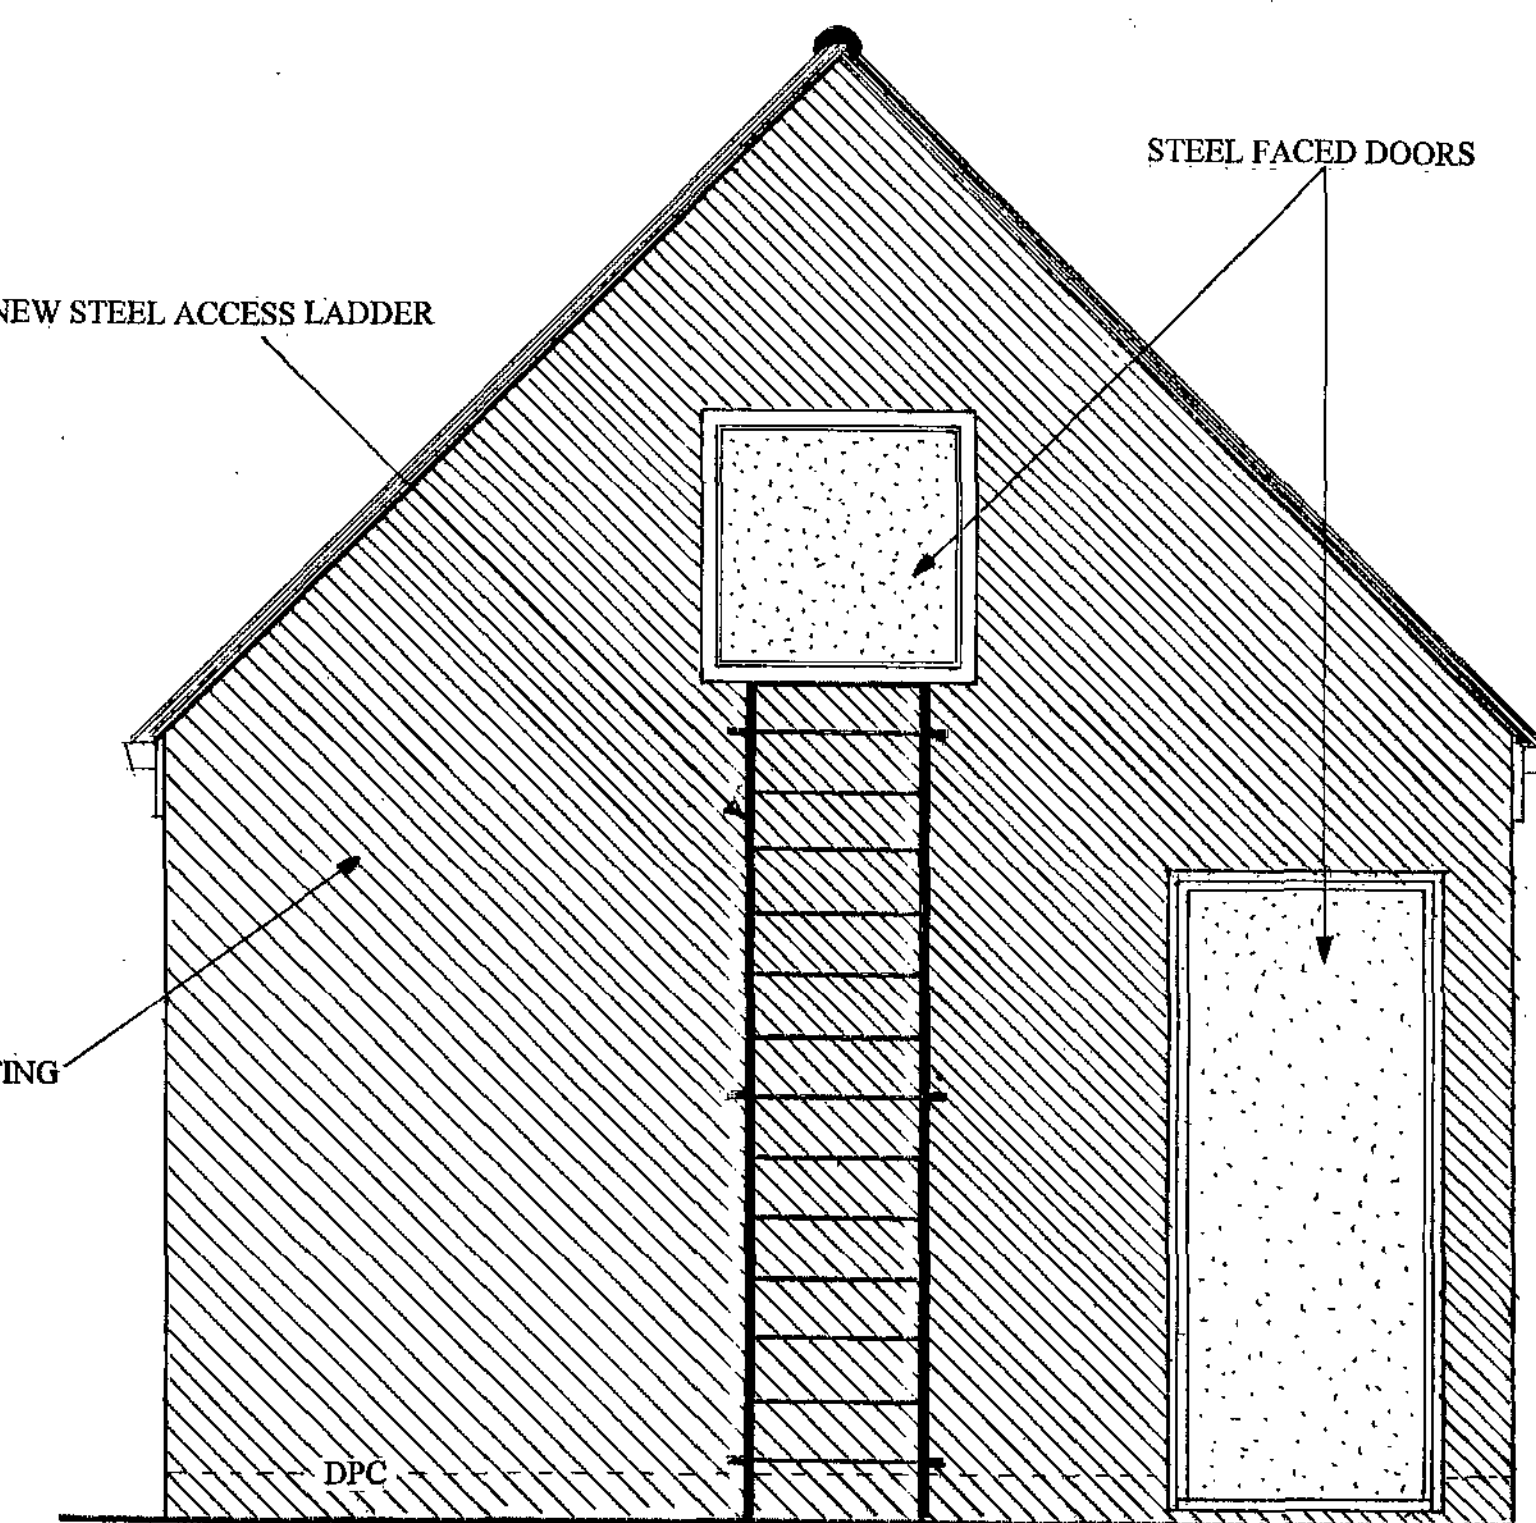

PROPOSED REAR ELEVATION

SCALE 1:25