


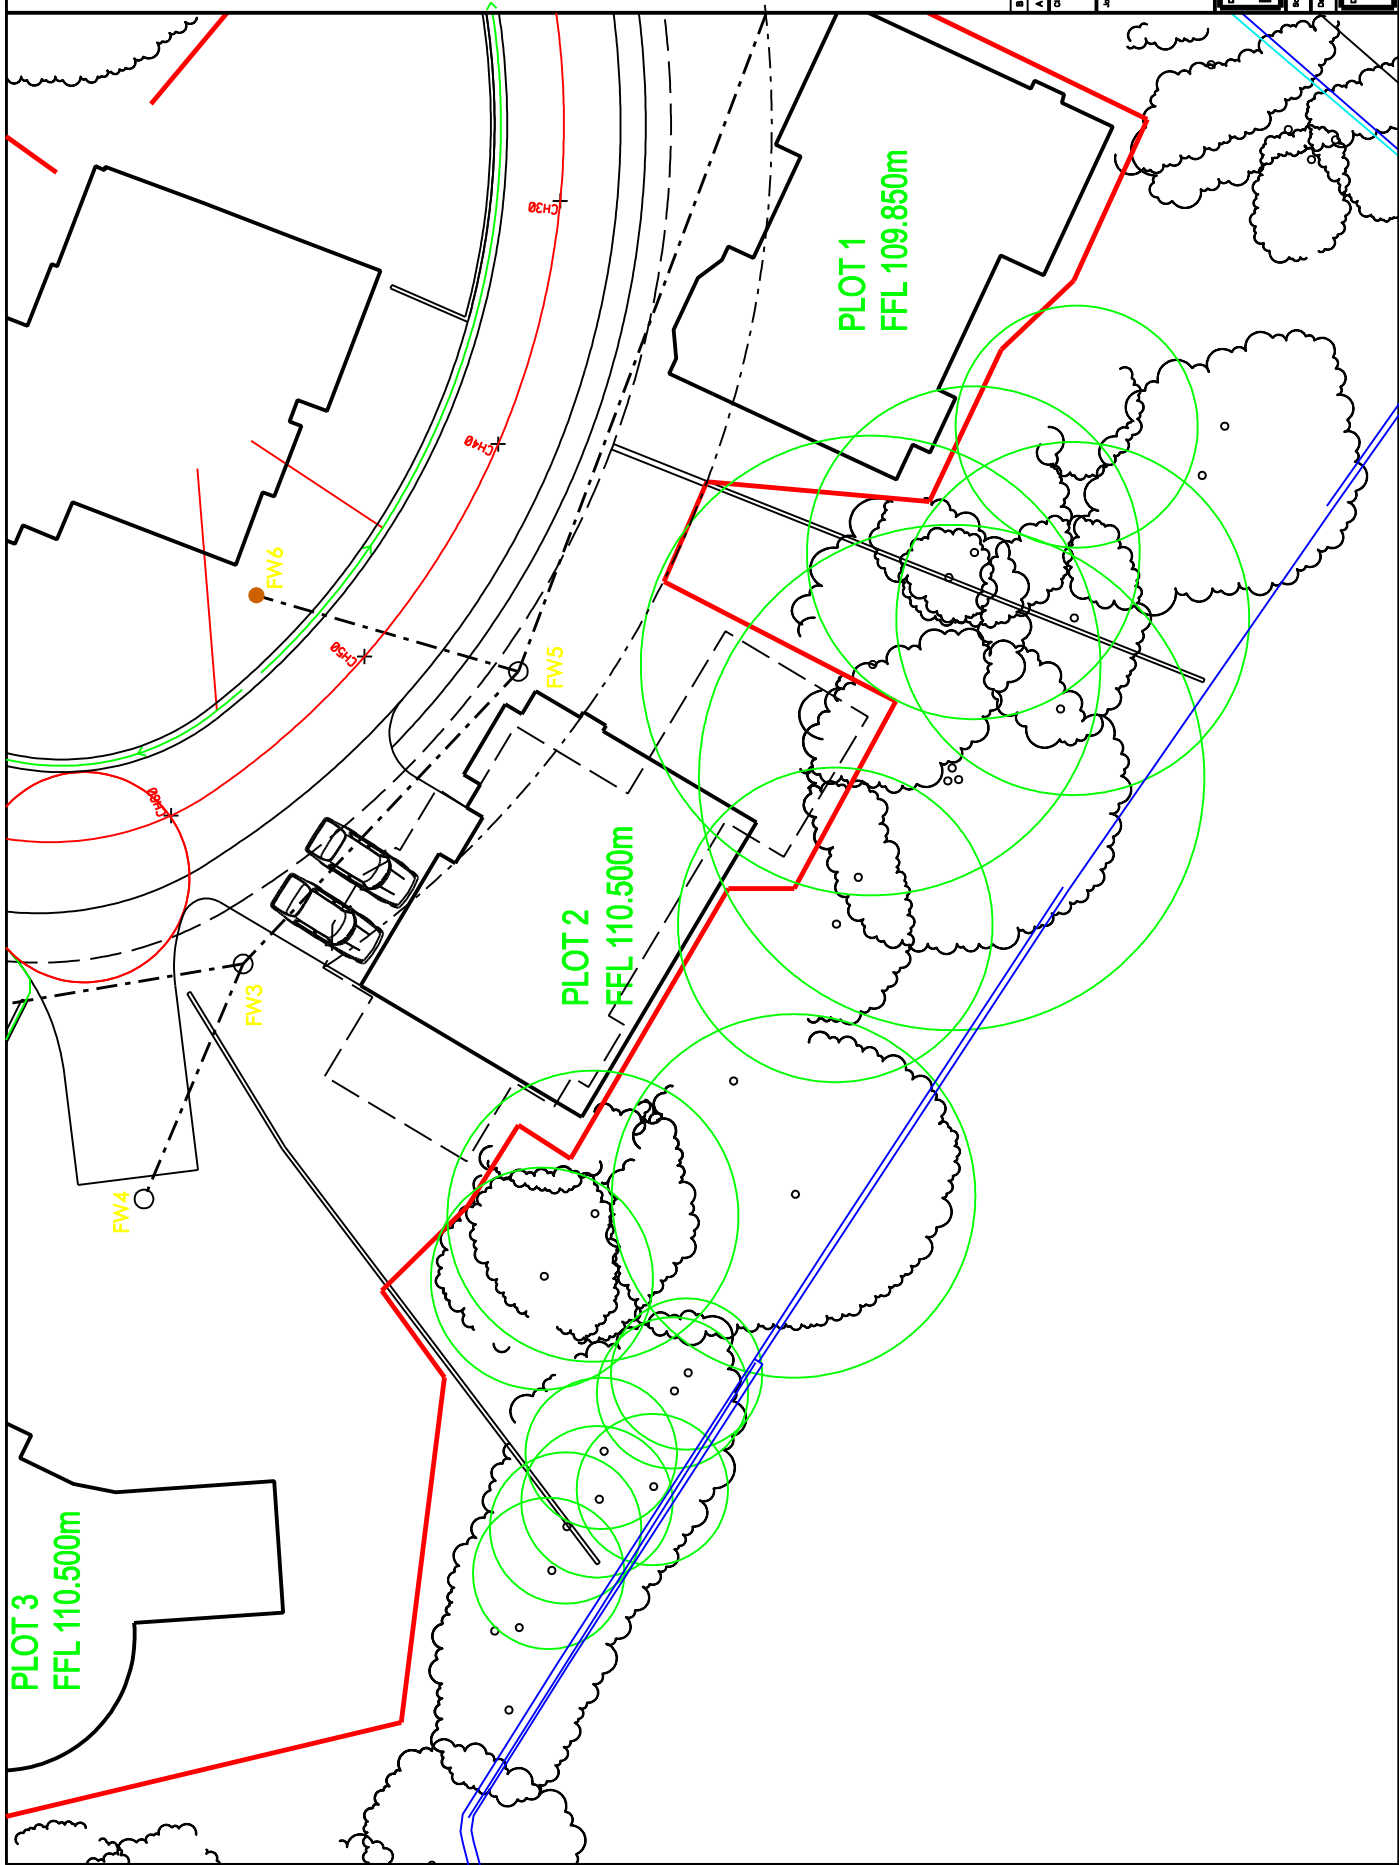

B 24/01/2015 Position of Plot 2 amended	
A 27/02/2014 Position of Plot 2 amended	
Client	
Mr & Mrs M. Hemingway	
Job Title	
Proposed Dwelling	
Plot 2 Woodroyd Gardens	
Wood Walk	
Wombwell	
Barnsley	
Drawing Title	
Proposed Site Plan	
Scale	1:100
Date	Sept 2014
Drawn by	MJH
Drawing No.	943-04
Rev.	B