



EXISTING FRONT ELEVATION


EXISTING SIDE ELEVATION

EXISTING REAR ELEVATION

PROPOSED FRONT ELEVATION


PROPOSED SIDE ELEVATION

PROPOSED REAR ELEVATION

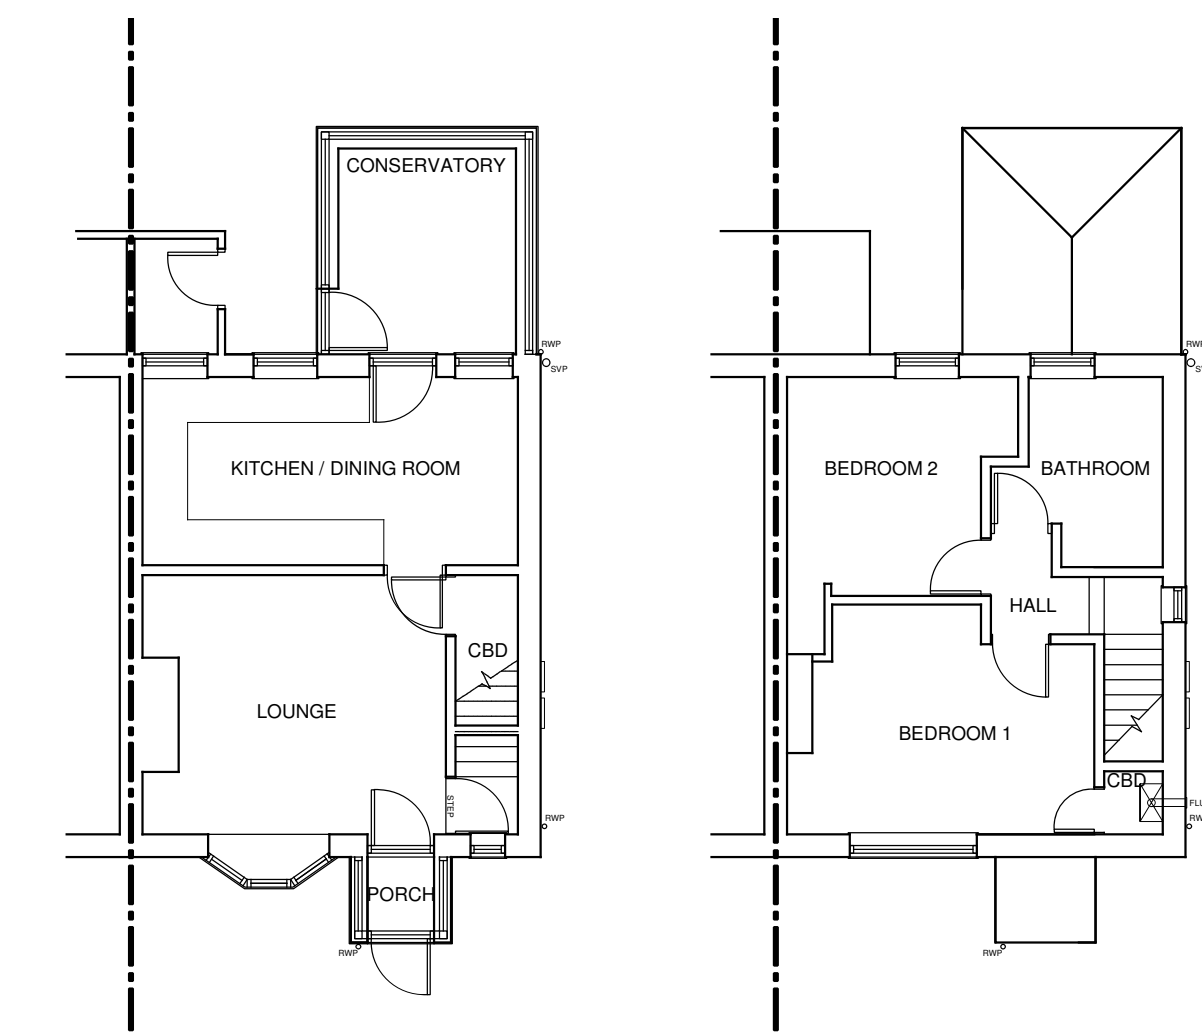


EXISTING GROUND FLOOR PLAN


EXISTING FIRST FLOOR PLAN

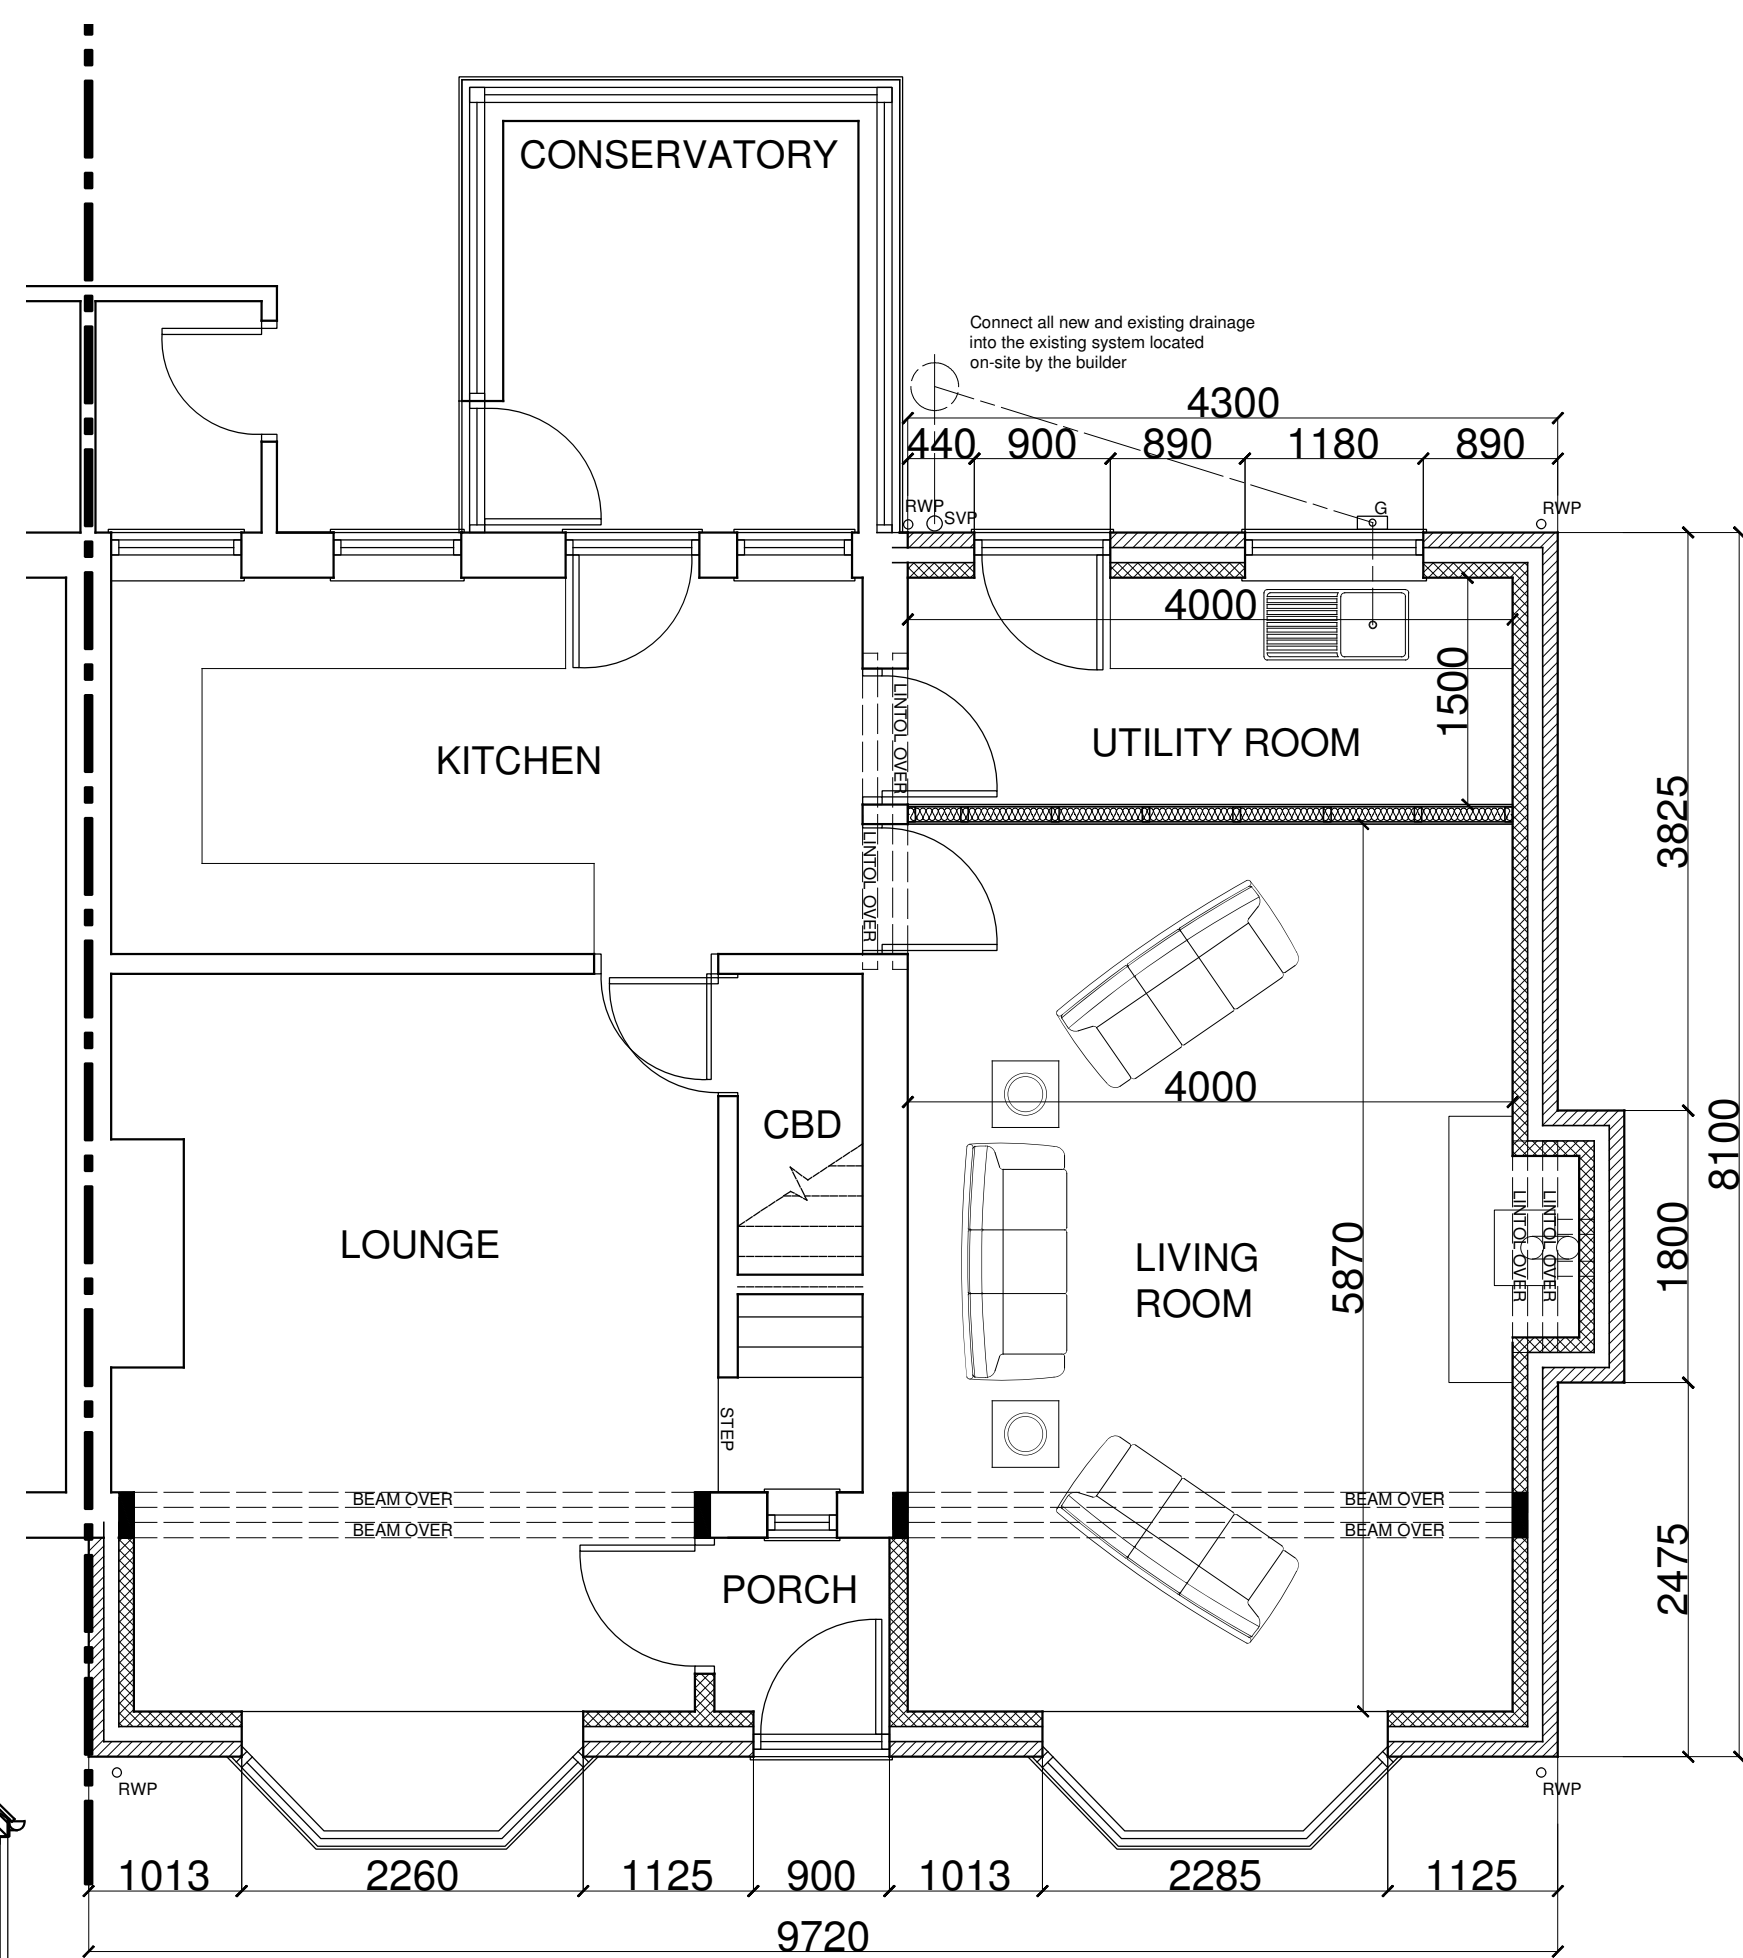


PROPOSED GROUND FLOOR PLAN

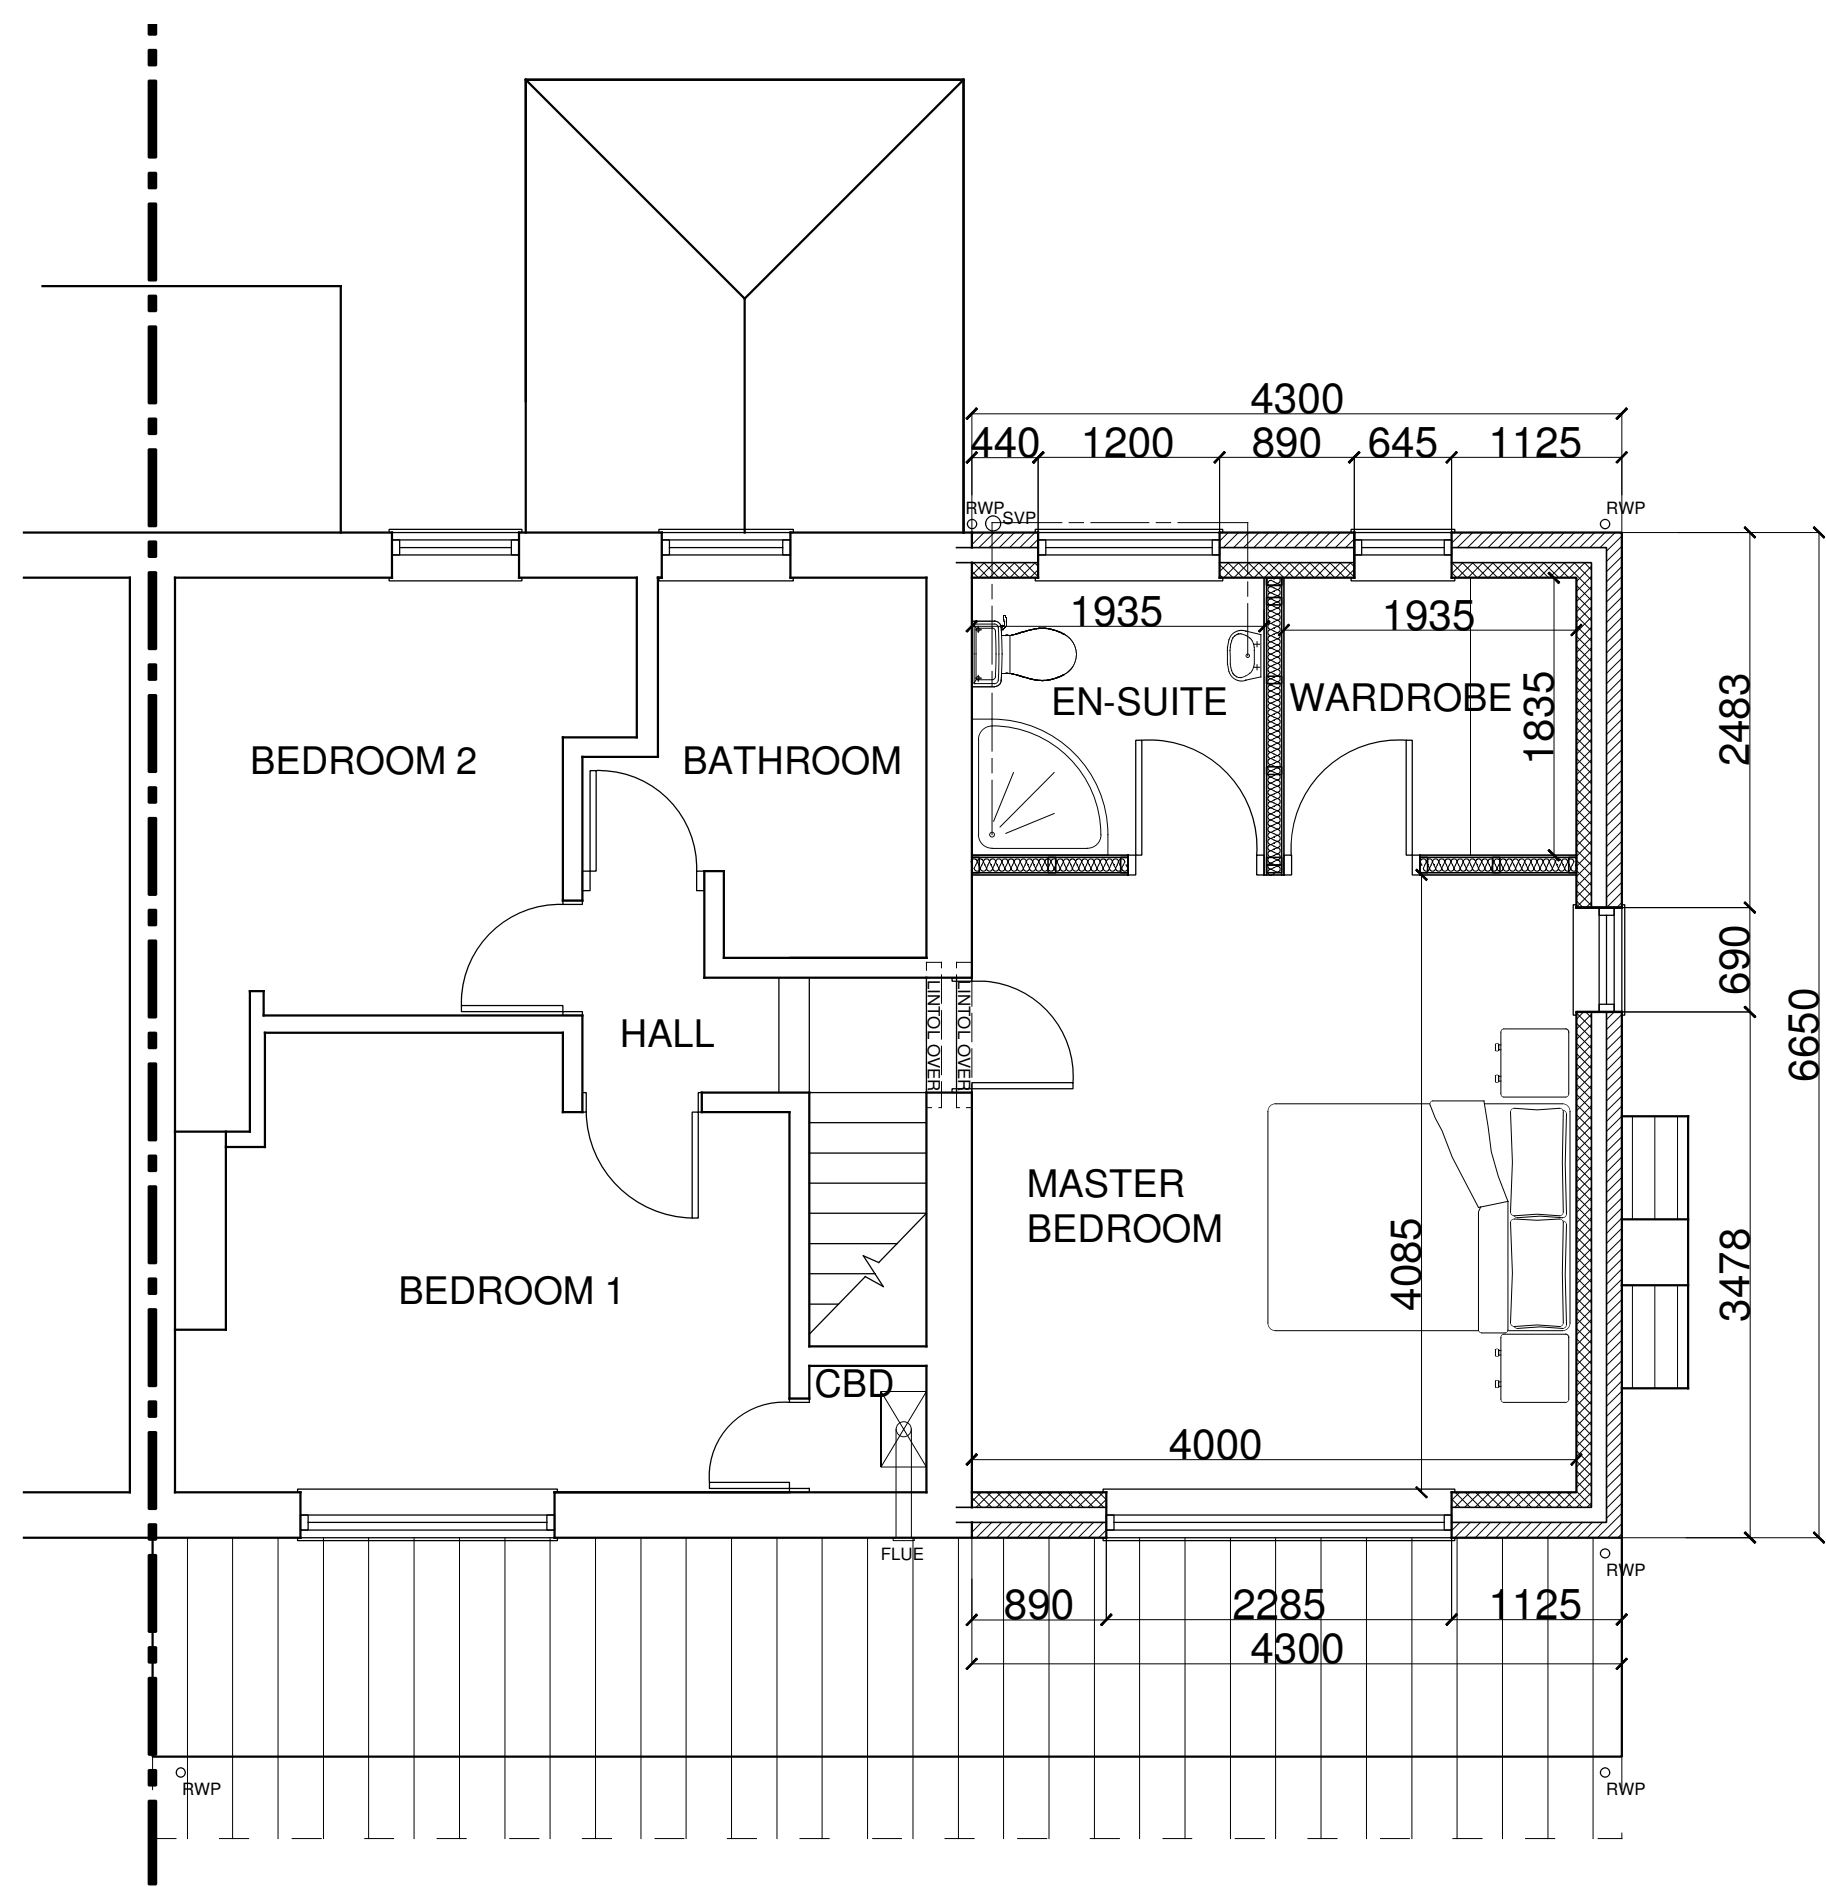


PROPOSED FIRST FLOOR PLAN

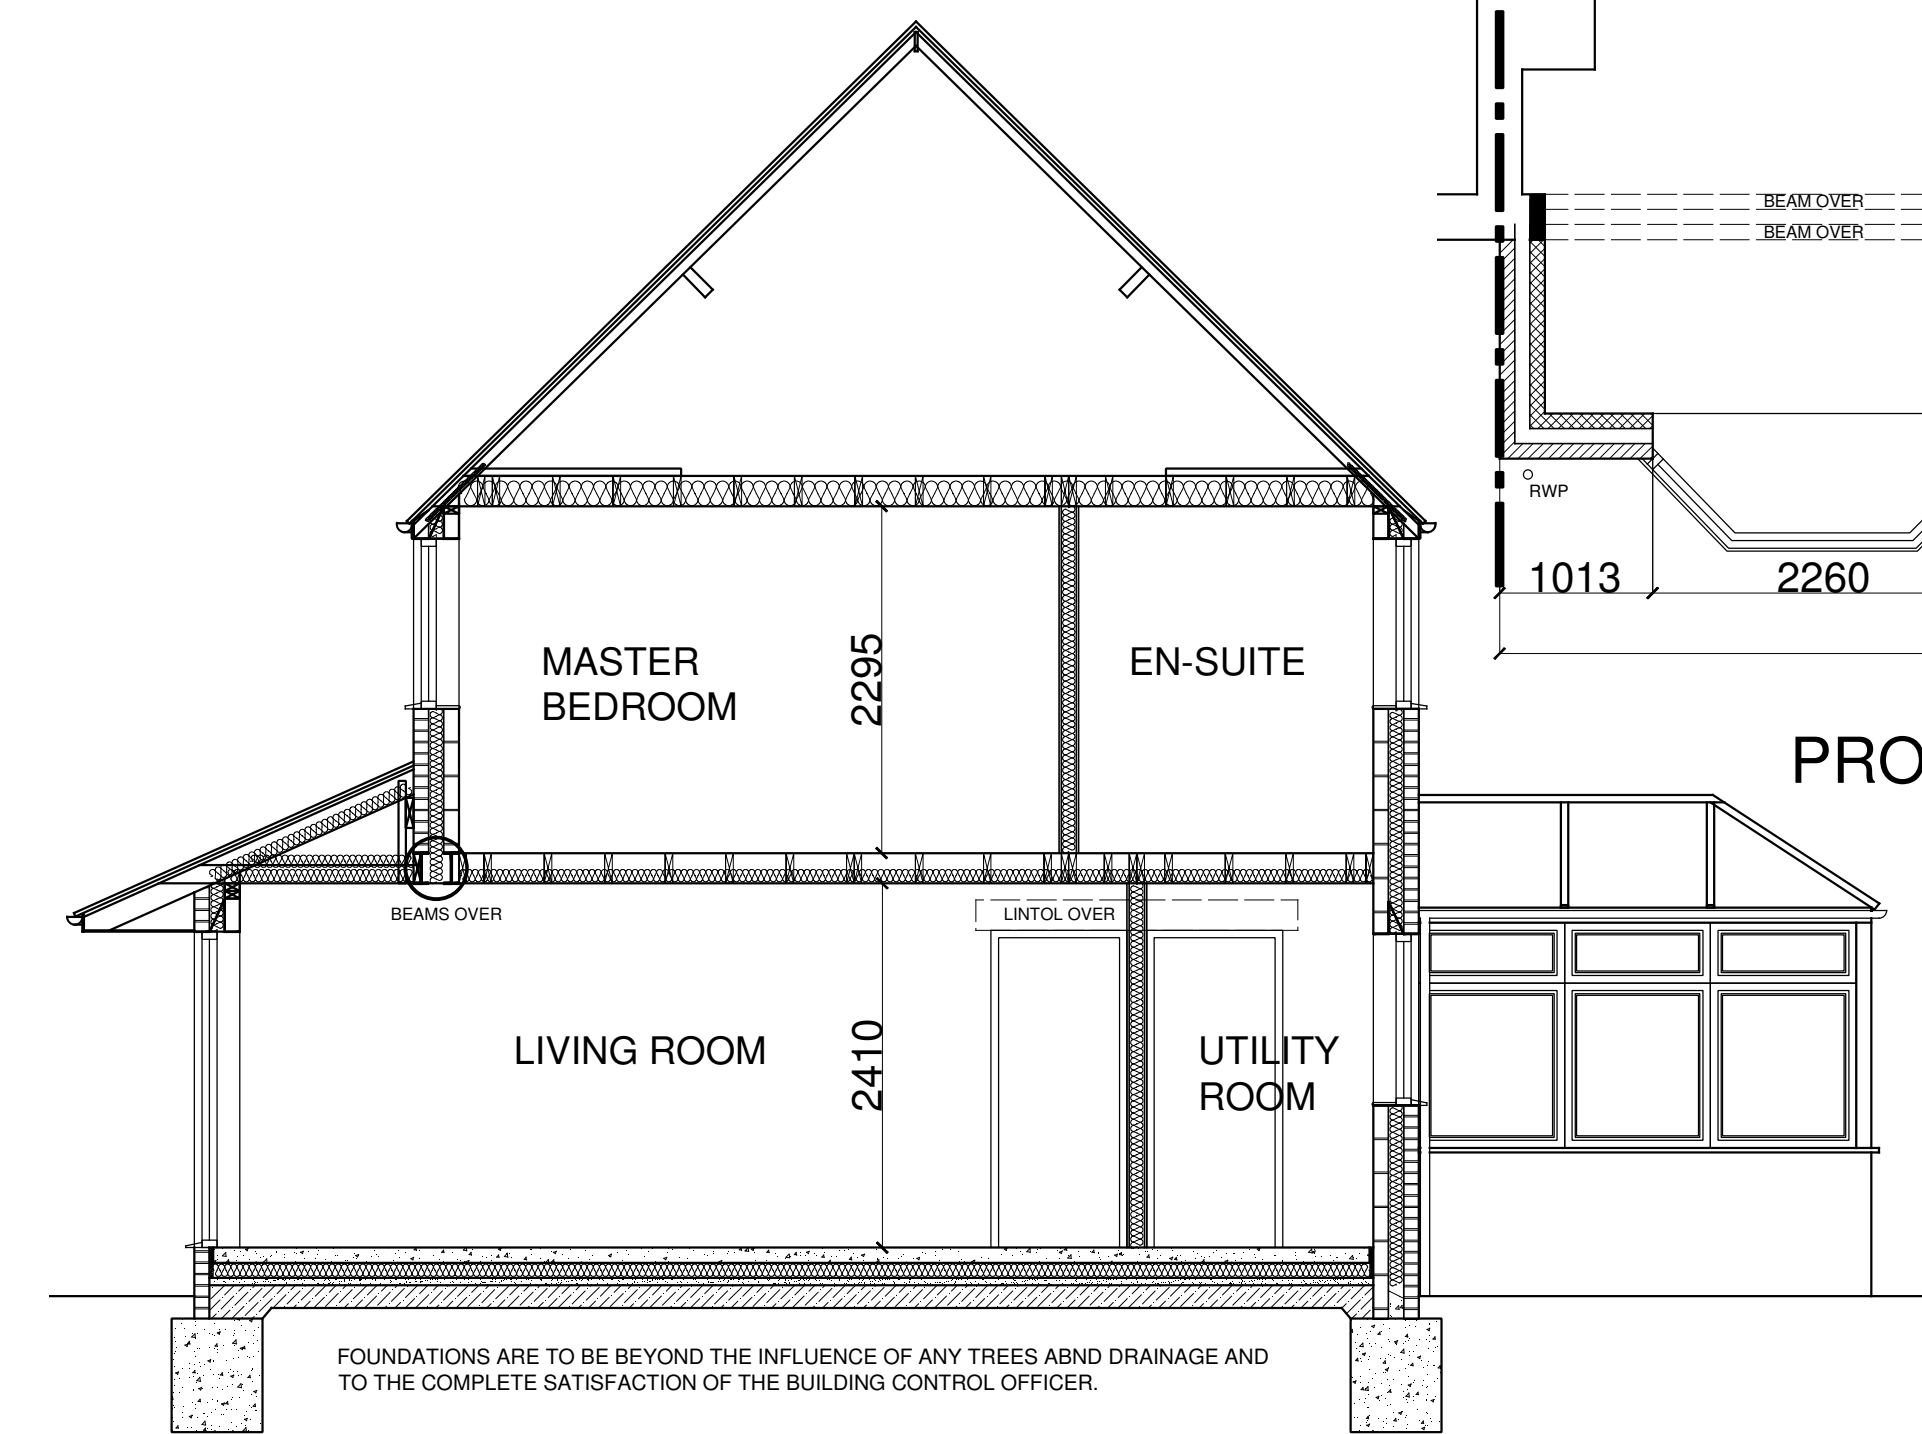


PROPOSED SECTION A-A

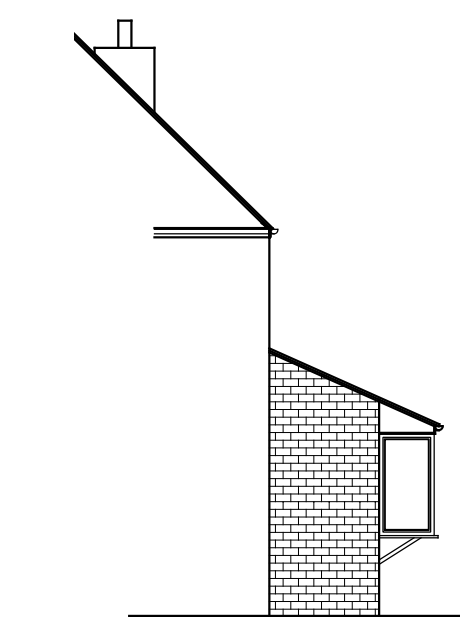

PROPOSED SIDE ELEVATION

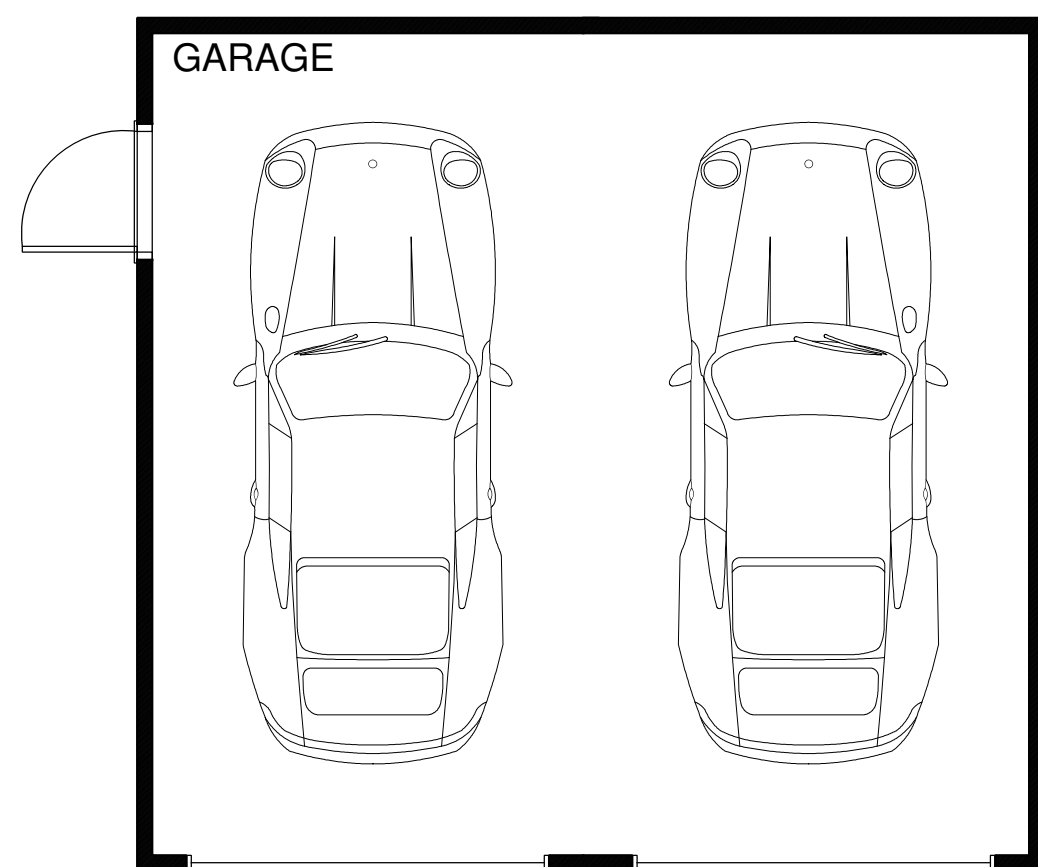

PROPOSED FLOOR PLAN

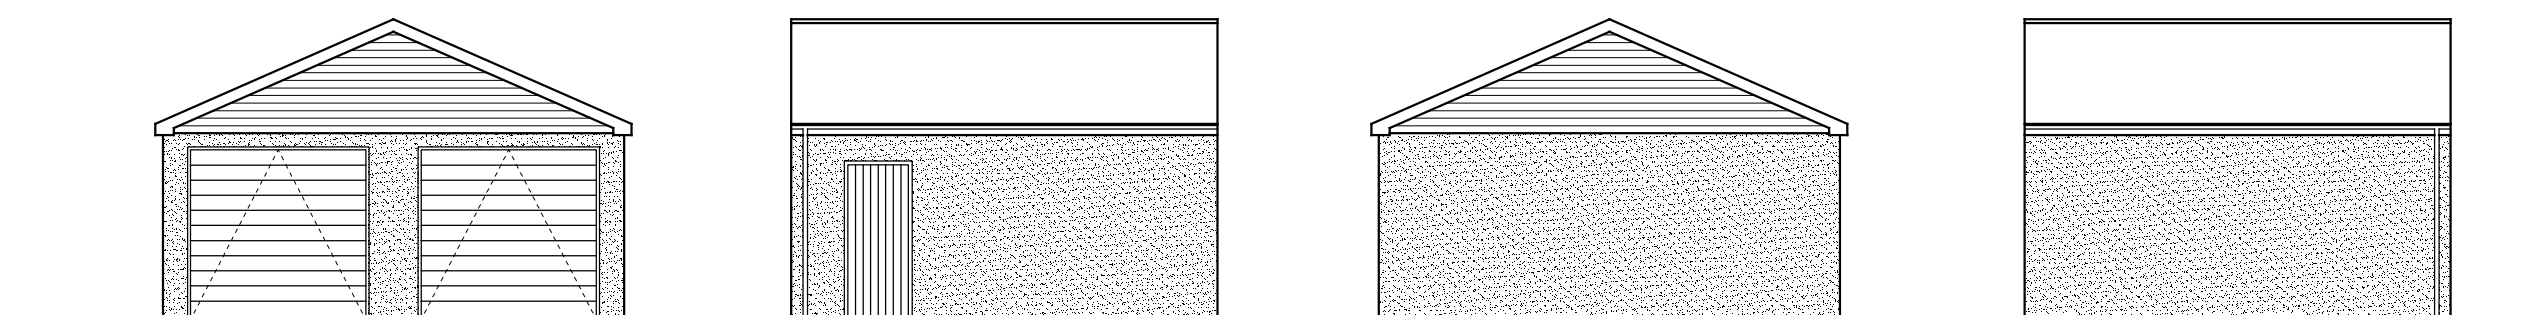

PROPOSED FRONT & SIDE ELEVATION

PROPOSED REAR & SIDE ELEVATION

REV	DESCRIPTION	DATE	DRAWN
JDS DESIGNS LTD TEL - 07934427077 EMAIL - JDS.DESIGNS@GMAIL.COM			
PROJECT TITLE PROPOSED TWO STOREY SIDE EXTENSION ERECTION OF PRECAST CONCRETE GARAGE AND ALTERATION OF BOUNDARY AT 27 WORSBROUGH VIEW TANKERSLEY BARNSELY			
DRAWING TITLE EXISTING AND PROPOSED PLANS			
PROJECT NO. 2016.00460.00		DWS NO. 01	
SCALE 1:50 / 100		REV. -	