



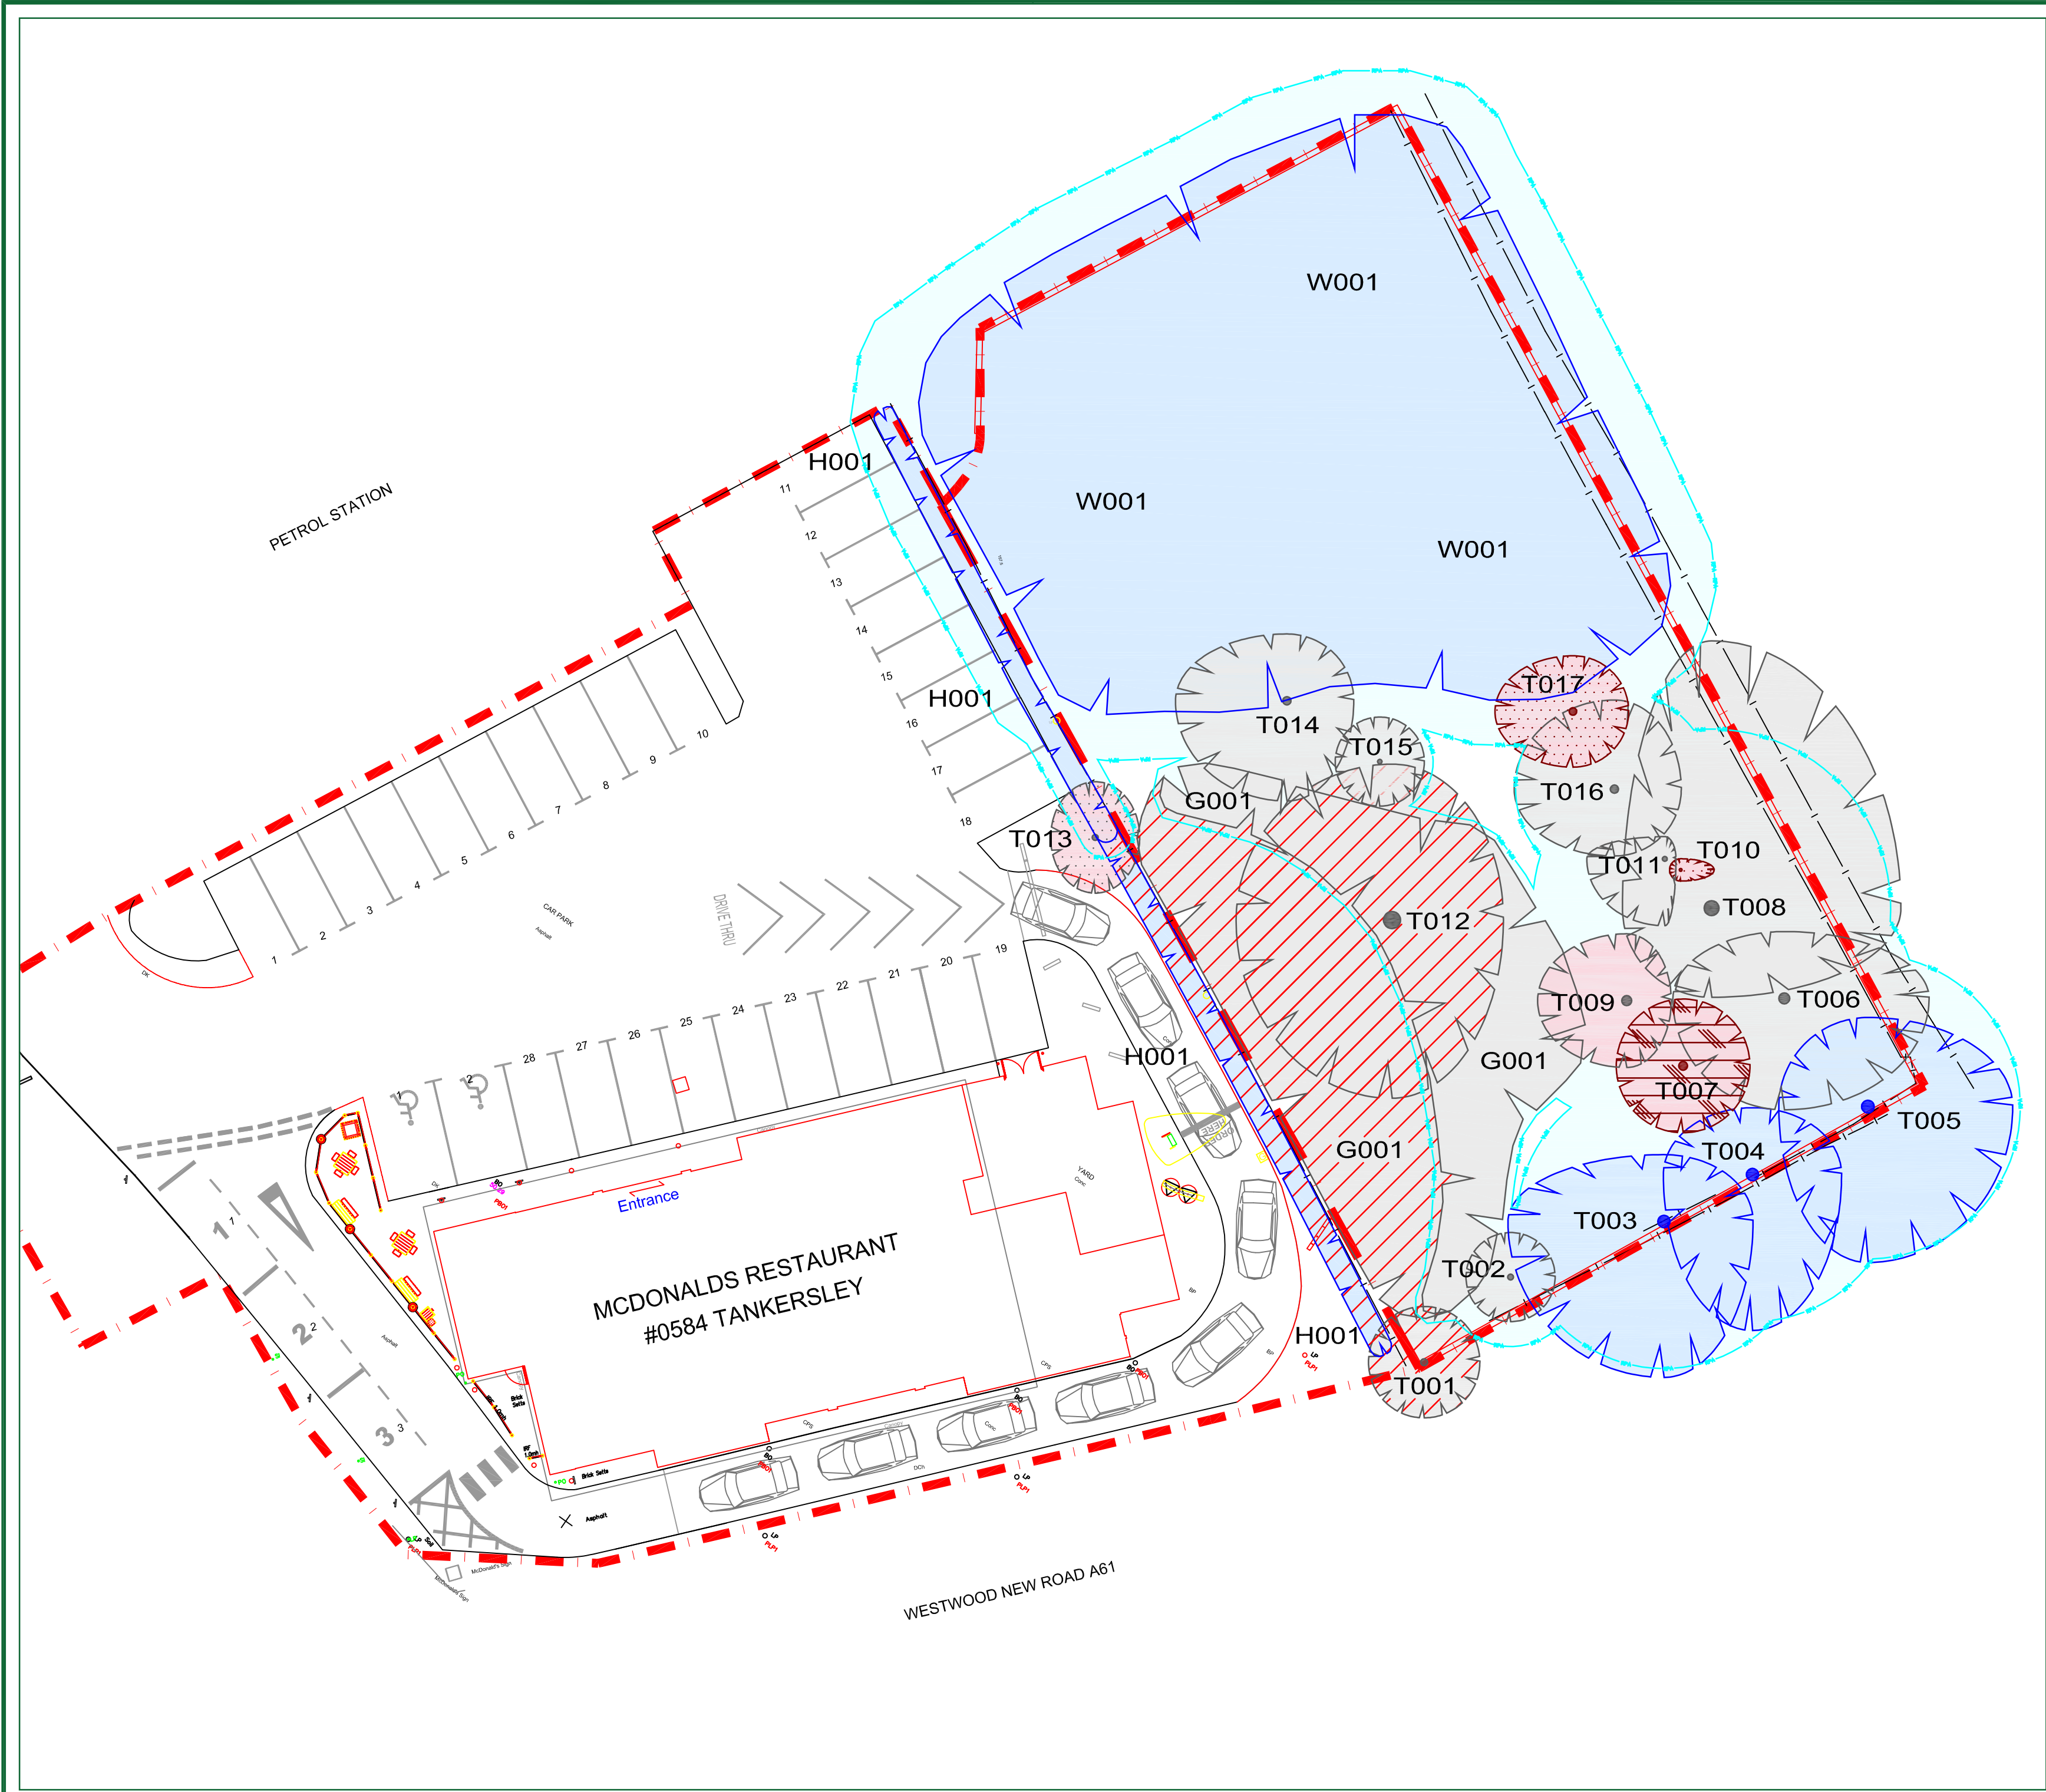


CATEGORY AND DEFINITION


Trees unsuitable for retention	
Category U	Those in such condition that they cannot realistically be retained as living trees in the current land use for longer than 10 years
Trees to be considered for retention	
Category A	Trees of high quality with an estimated remaining life expectancy of at least 40 years
Category B	Trees of moderate quality with an estimated remaining life expectancy of at least 20 years
Category C	Trees of low quality with an estimated remaining life expectancy of at least 10 years, or young trees with a stem diameter below 150mm

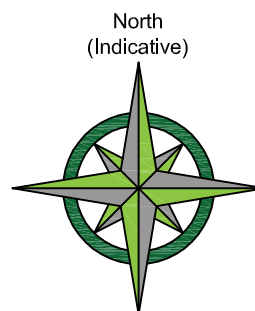


LEGEND

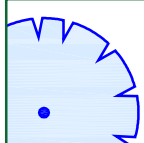

Existing Tree/Hedge BS 5837:2012 Category B

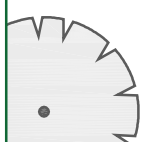


Existing Tree/Hedge BS 5837:2012 Category C

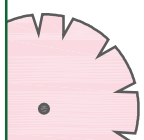

Existing Tree/Hedge BS 5837:2012 Category C/U




Line of Root Protection Area (RPA) - calculated following guidelines set in BS 5837:2012

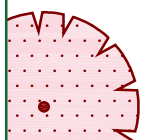


Existing Tree/Hedge to be Removed BS 5837:2012 Category U




Existing Tree/Hedge BS 5837:2012 Category U to be removed or left as a stump for wildlife

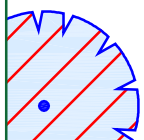

Existing Tree/Hedge to be removed to allow for development BS 5837:2012 Category B

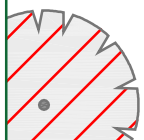

Existing Tree/Hedge to be removed to allow for development BS 5837:2012 Category C

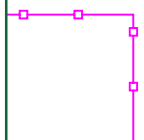


Line of proposed temporary protective barrier (see appendix F.3)

-	22/12/14	KFJ	Based on AEW Architects and Designers Ltd - Existing Site Plan: 5414_0584_0003 Rev A & Proposed Site Plan: 5414_0584_0004 Rev C
Rev:	Date:	By:	Revision:

The position, condition, and dimensions of the trees are based on a site survey undertaken on 06/12/14

"The original of this drawing was produced in colour - a monochrome copy should not be relied upon"

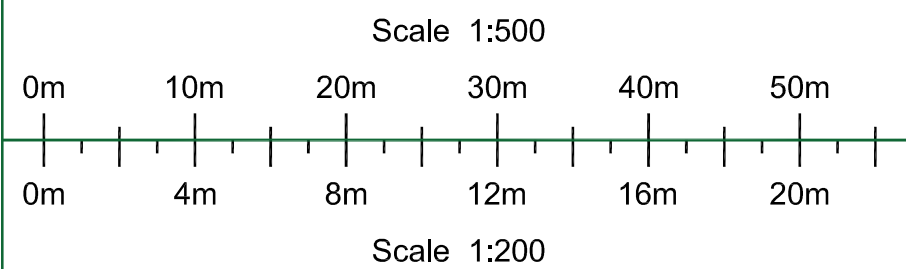

© HAYDEN'S 2014

5 Moseleys Farm Business Centre
Fornham All Saints,
Bury St Edmunds
Suffolk IP28 6JY

Tel: 01284 765391
Mobile: 07850 167400
Twitter: @treesurveyors
Email: info@treesurveys.co.uk

Web Page: www.treesurveys.co.uk

Client:	Planware Ltd	Drawing Title:	TS & AIA
Site:	Wentworth Industrial Park, Maple Road, Tankersley Barnsley, South Yorkshire, S75 3DL		
Date:	22/12/14	Drawn By:	KFJ
Scale:	1:200 (A1)	Checked By:	NH
		Drawing No:	4475-D
		Rev:	-