


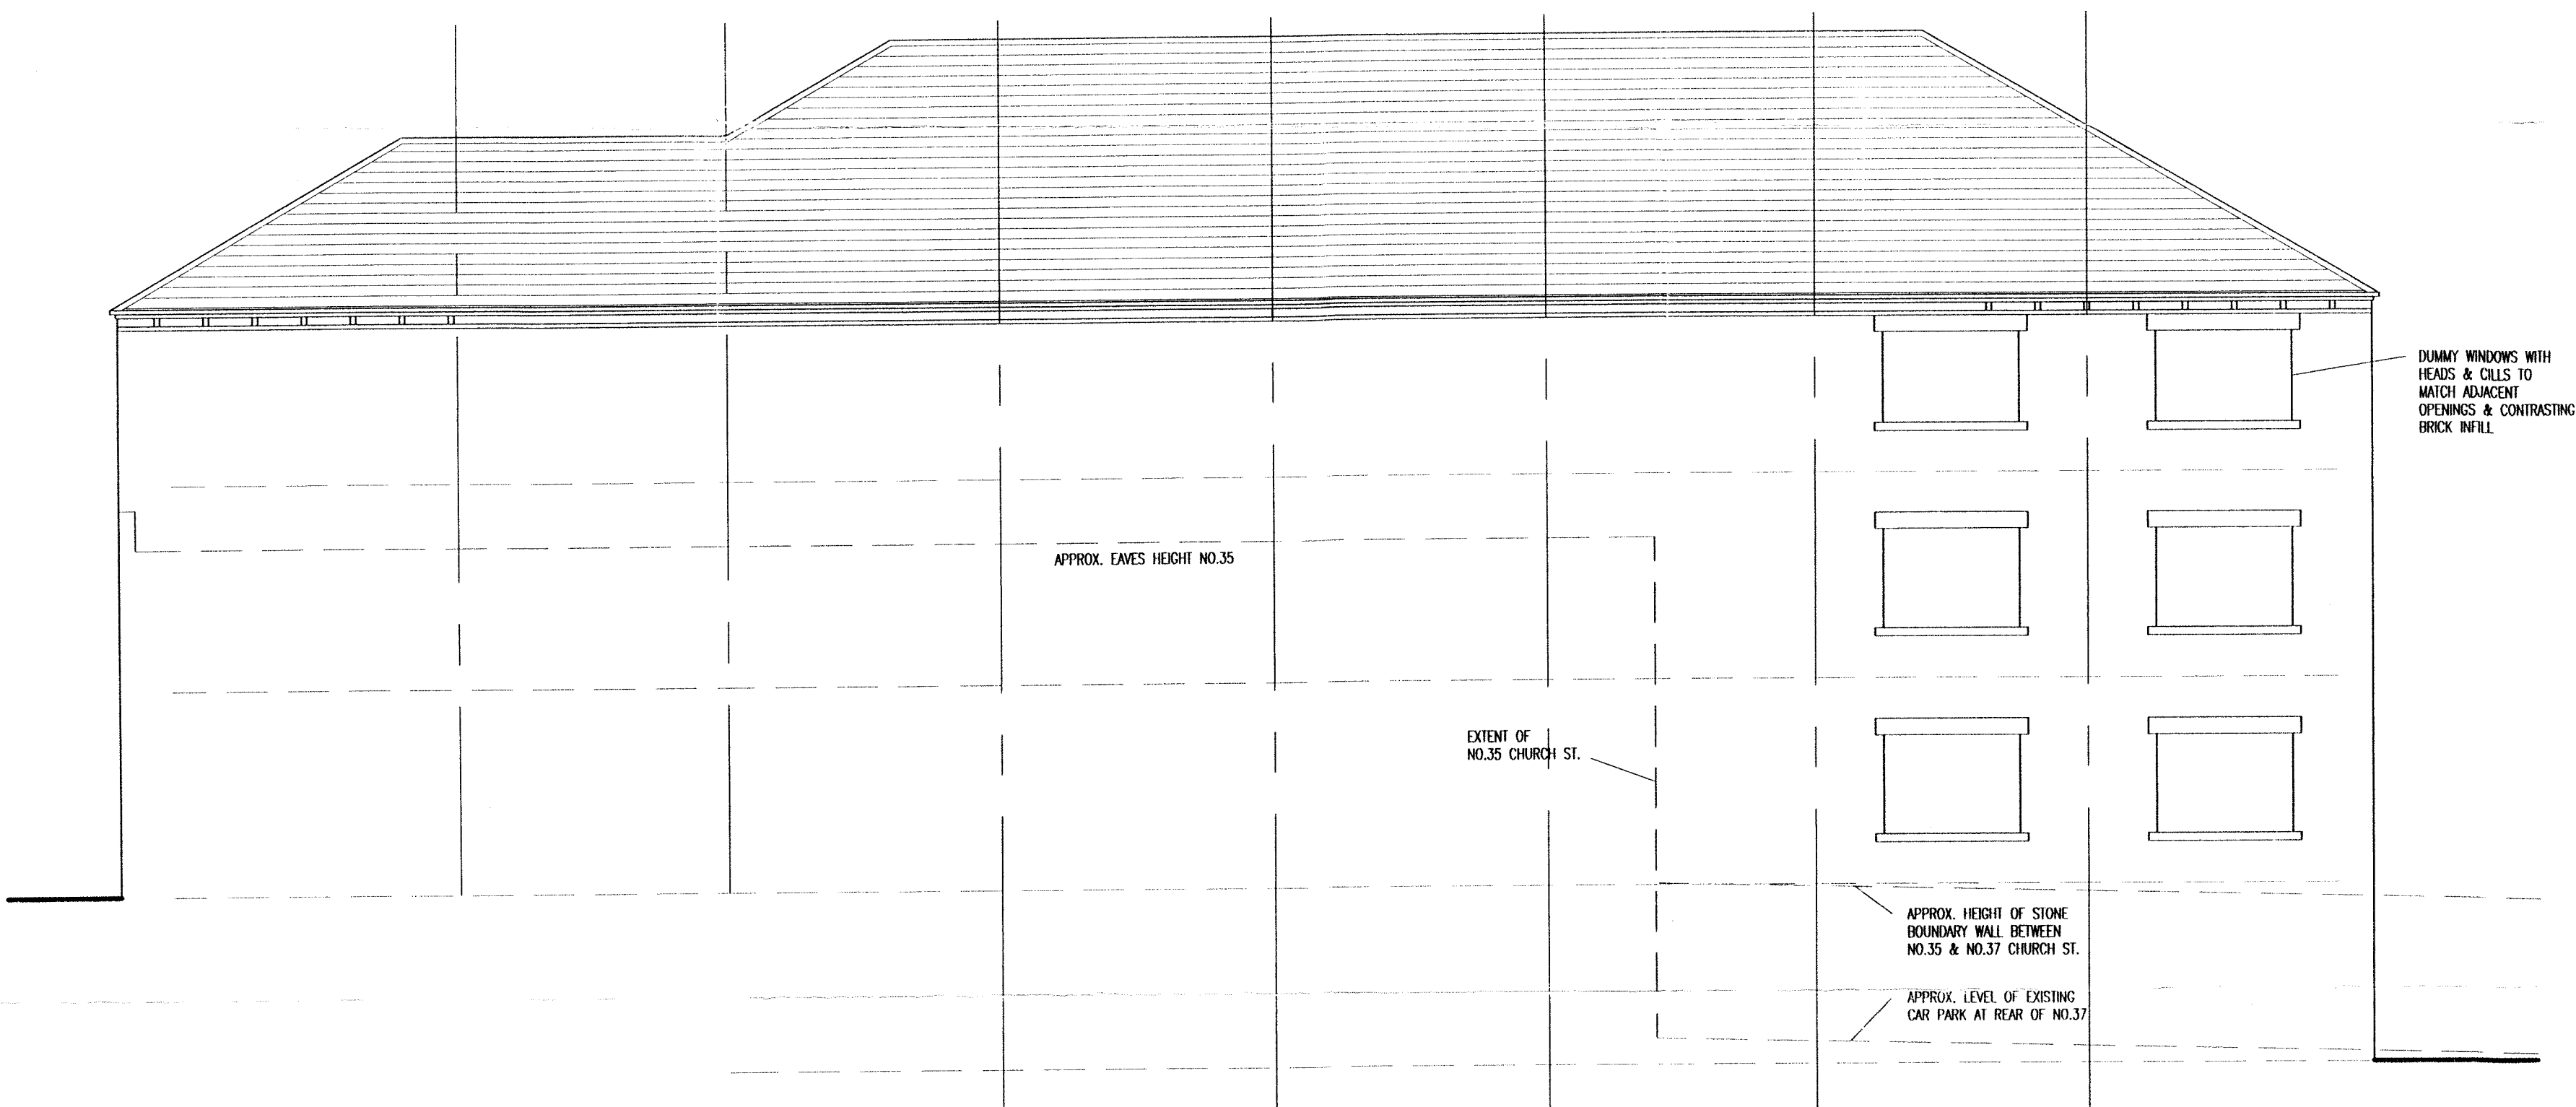

NORTH ELEVATION 1:100



WEST ELEVATION 1:100



SOUTH ELEVATION 1:100




EAST ELEVATION 1:100

AMENDED PLANS

11 APR 2005

BARNSELEY METROPOLITAN BOROUGH COUNCIL

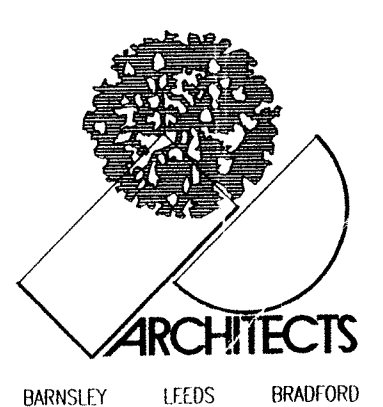

1. THIS DRAWING AND THE COPYRIGHTS AND PATENTS THEREIN ARE THE PROPERTY OF NUTTALL YARWOOD & PARTNERS LIMITED REGISTERED IN ENGLAND AND WALES NO. 4653338 AND MAY BE USED OR REPRODUCED ONLY UNDER CONTRACT.

2. CONTRACTORS AND SUB-CONTRACTORS MUST CHECK AND AGREE ALL DIMENSIONS BEFORE PREPARING SHOP DRAWINGS OR COMMENCING WORK ON SITE.

3. CONTRACTORS ARE RESPONSIBLE FOR INFORMING THE ARCHITECT OF ANY DISCREPANCY DISCOVERED ON THIS DRAWING OR BETWEEN THIS DRAWING AND ANY OTHER RELATED DOCUMENT ISSUED UNDER THE STANDARD FORM OF CONTRACT IN RESPECT OF THE WORK.

4. WRITTEN DIMENSIONS ONLY ARE TO BE USED FROM THIS DRAWING. IF IN ANY DOUBT ASK FOR CLARIFICATION.

Notes.

| Revisions. |        |                  | Revisions. |        |             |
|------------|--------|------------------|------------|--------|-------------|
| Date       | Suffix | Description      | Date       | Suffix | Description |
| 12/4/5     | A      | WINDOW POSITIONS |            |        |             |

**NUTTALL YARWOOD & PARTNERS LIMITED**  
**CHARTERED ARCHITECTS**

☒ The Grove, High Street, Dodworth, Barnsley, S75 3RD. Tel: 01226 206771. Fax: 01226 200989. E-mail: nyp.barnsley@btconnect.com  
☐ The Old Primary School, Calverley Road, Oulton, Leeds, LS26 8JQ. Tel: 0113 2822100. Fax: 0113 2822213. E-mail: nyp.leeds@btconnect.com  
☐ 120 Main Street, Burley-in-Wharfedale, LS29 7JX. Tel: 01943 864441. Fax: 01943 862300. E-mail: nyp.bradford@btinternet.com

Project: **PROPOSED OFFICE DEVELOPMENT  
37 CHURCH ST.  
BARNSELEY**

Drawing Title: **ELEVATIONS**

Client: **THE BARNSELEY CHRONICLE LTD.**

Date: **NOV 04** Scale: **1:100**

Ref: **34/16** Dwg. No. **P 02** Rev. **A**