


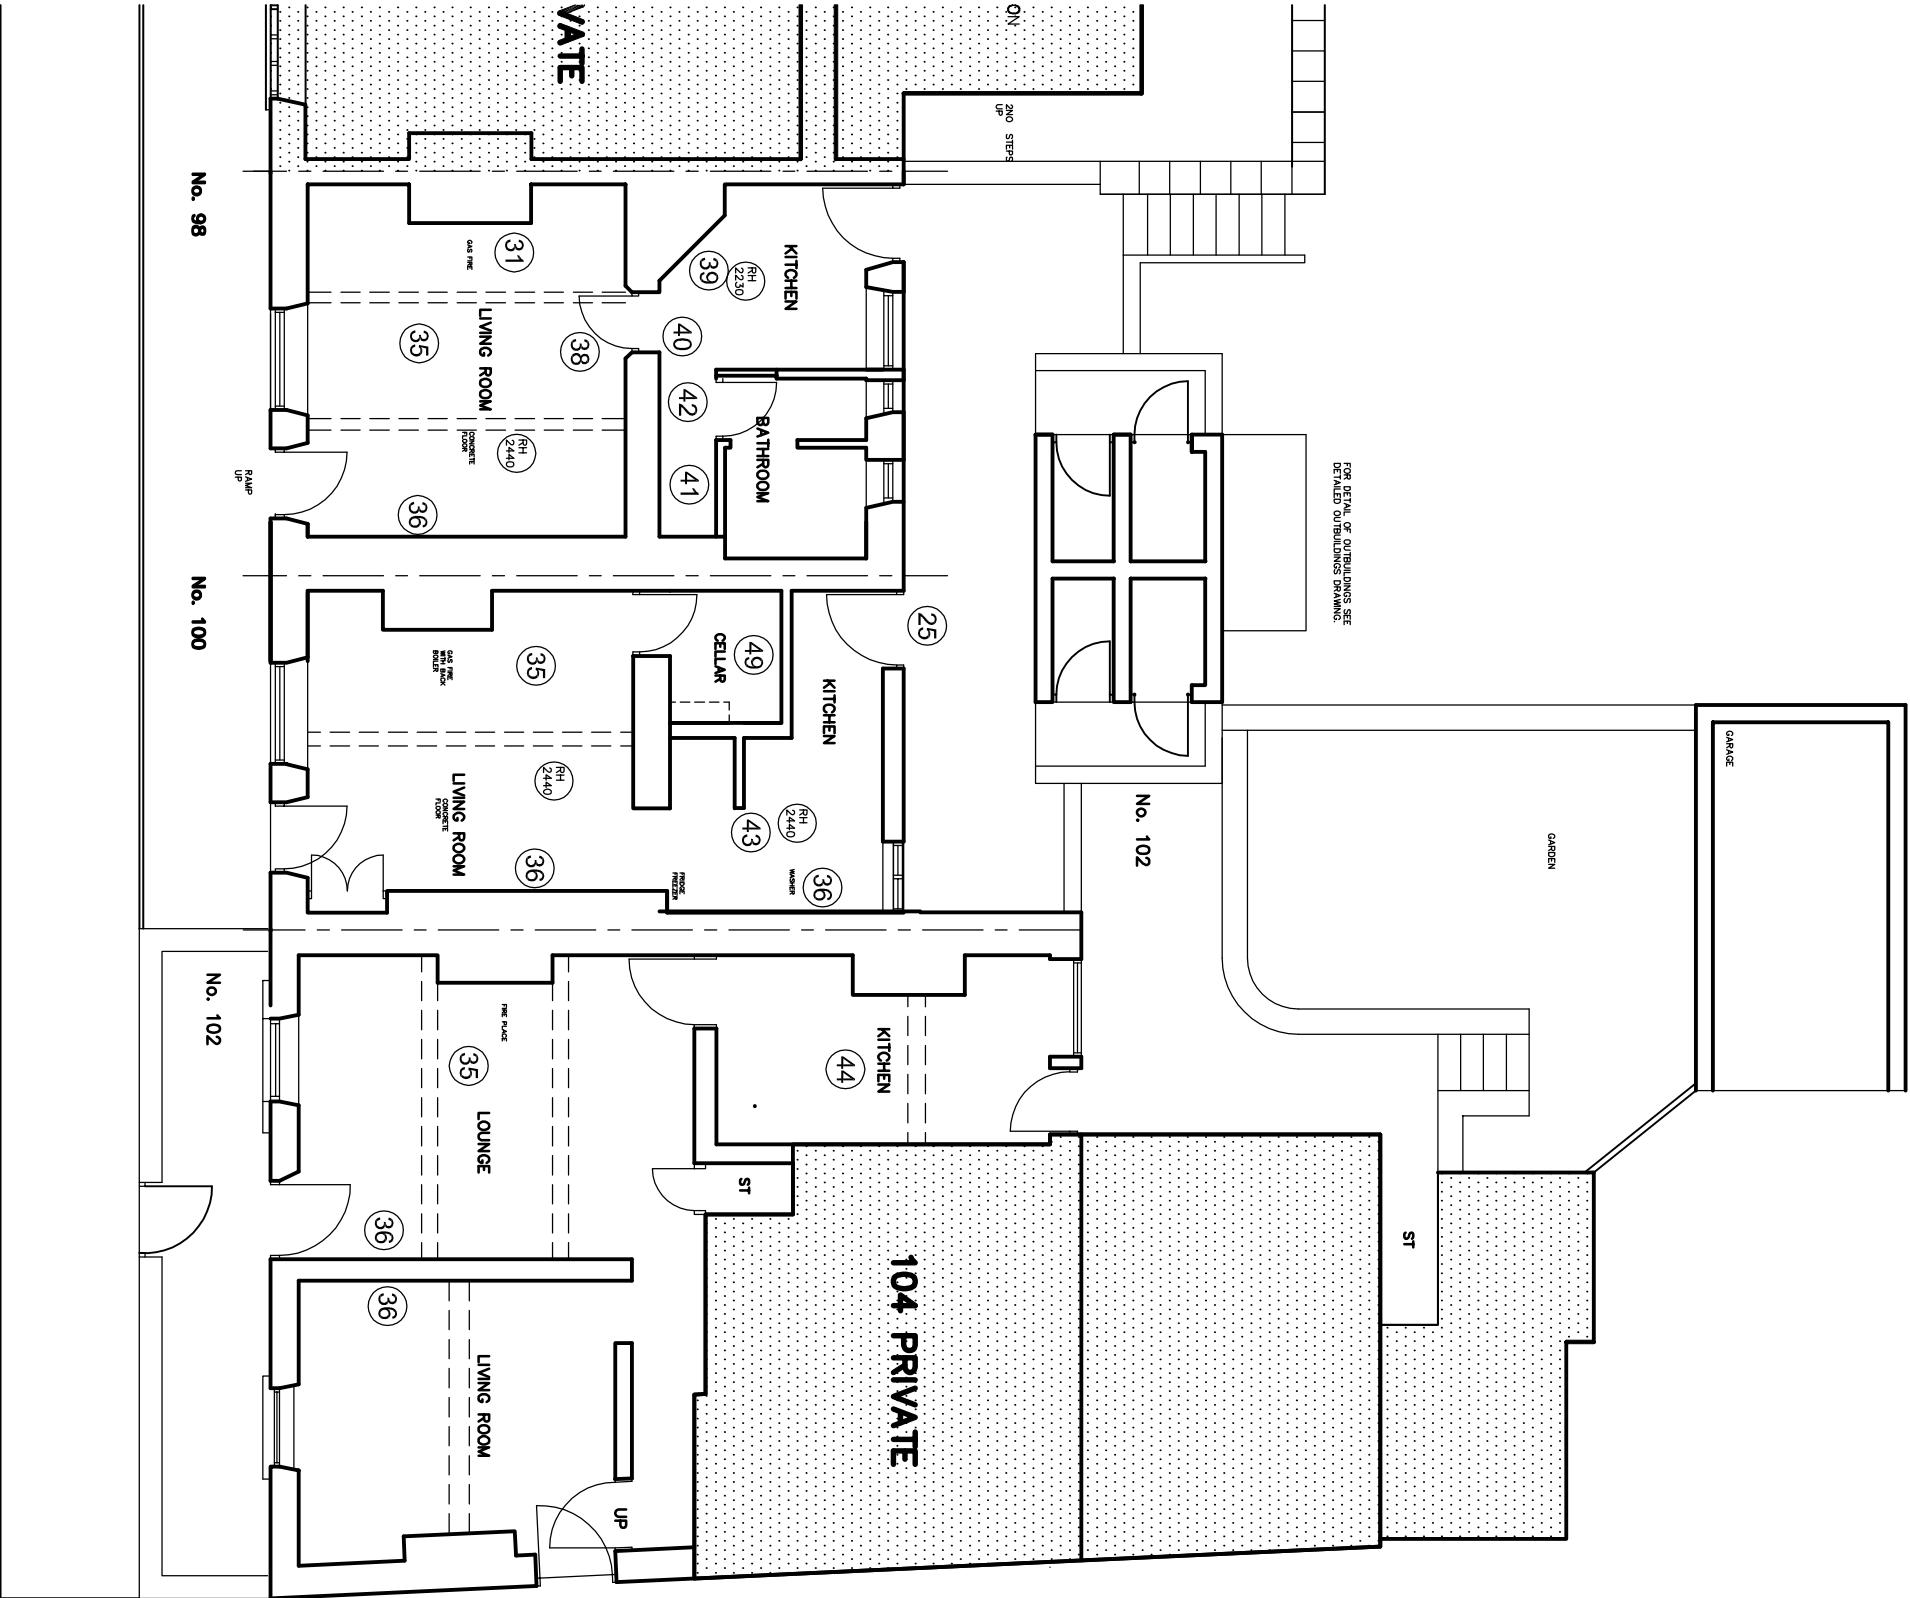

REV	DATE	DESCRIPTION

	
NPS BARNESLEY LTD	
NPS GROUP BARNESLEY SOUTH YORKSHIRE, S20 2JD TEL: 02026 779905 FAX: 02026 779999 EMAIL: enquiries@nps.co.uk	
Herald Engineering, 16 Central Avenue, 55 Horwath, Barnsley Park, Horwath, S20 2JH, Tel: 01202 700000 Fax: 01202 700001 Other Office Locations and the names of websites: www.nps.co.uk	

PROJECT	CLIENT
EL SECAR COTTAGES REFURBISHMENT AND REPAIR WORKS	Barnesley Homes
CAD FILE REF	DATE
	Aug 2012
SCALE	1:50

SUBJECT	REV	DRAWN	CHECKED
EXISTING GROUND FLOOR PLANS 98, 100 & 102 WATH ROAD	PH		
PROJECT NR	DRAWING NR		
HSG 4258	H 104		