



GENERAL NOTES:

Drawing copyright of DS&L Property Consulting Ltd.


Dimensions should be checked and verified on site prior to any construction or alteration.

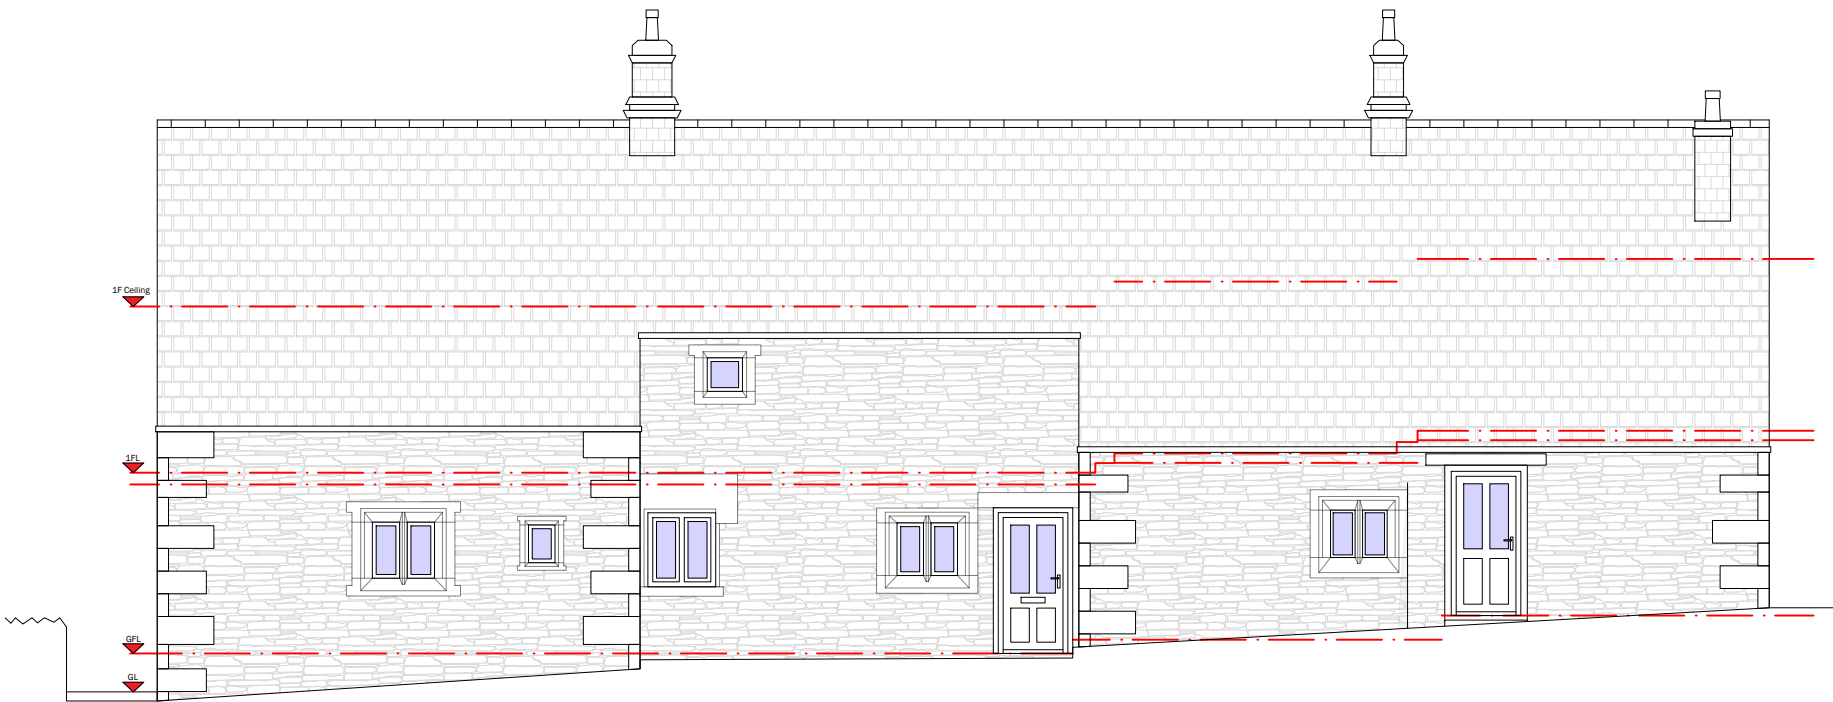


PROPOSED NORTH WEST ELEVATION

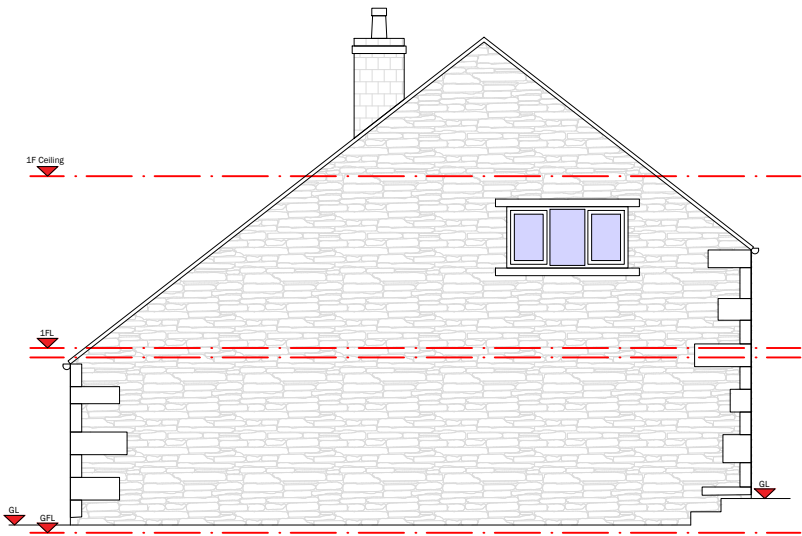

PROPOSED SOUTH WEST ELEVATION

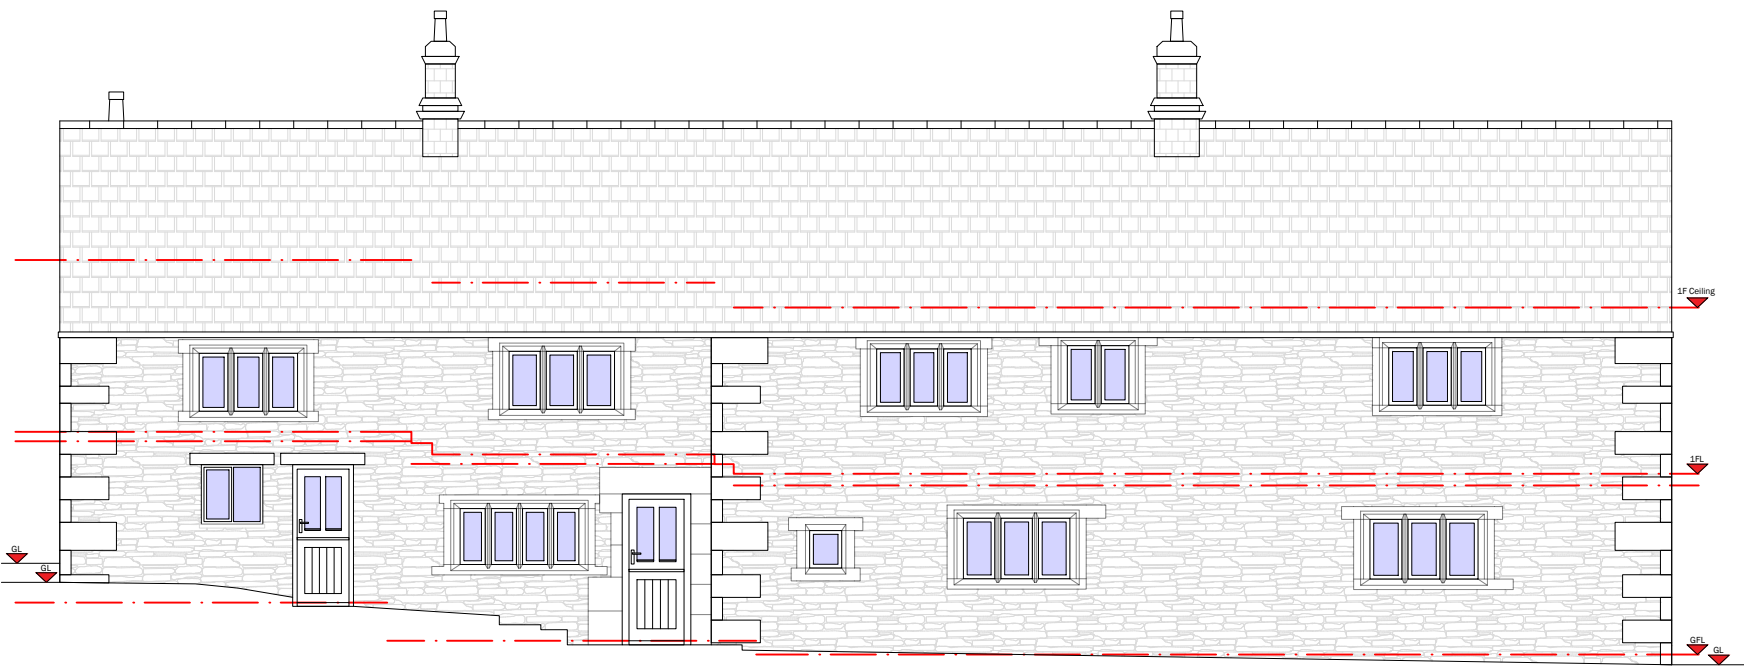

PROPOSED SOUTH EAST ELEVATION

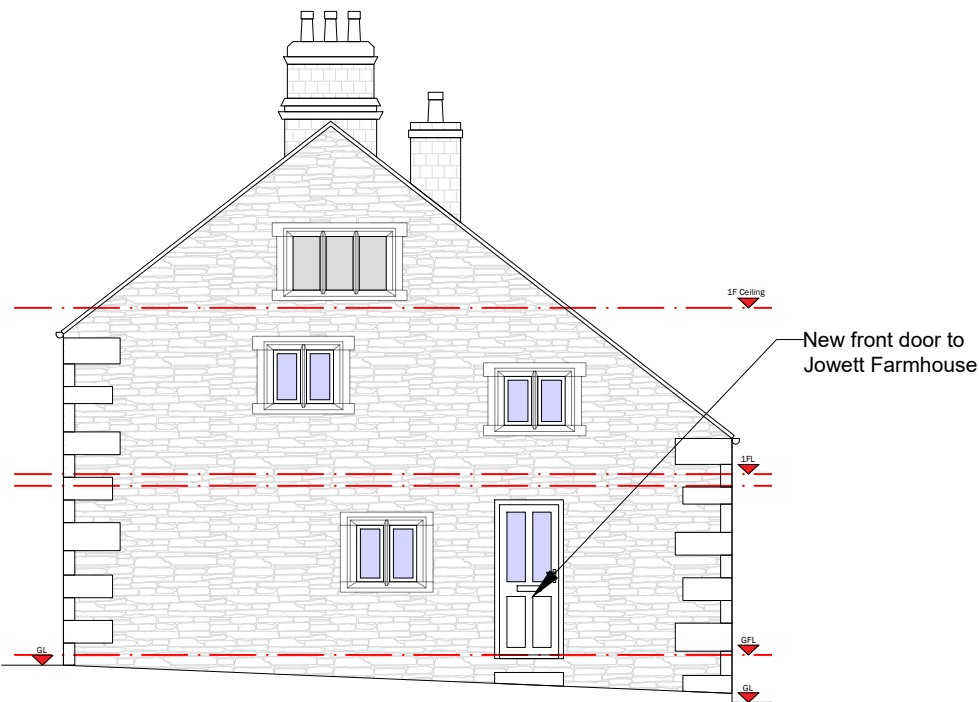

PROPOSED NORTH EAST ELEVATION



Site Address:			
Jowett House Farmhouse, New Road, Barnsley			
Project:			
Internal Alterations, Conversion From 1 to 2 Dwellings			
Drawing title:			
Proposed Elevations			
Status:	Date:		
Planning	September 2023		
Project no:	Drawing no:	Revision:	Scale:
DSA-JFH	04	A	1:100@A3