






EXISTING SIDE ELEVATION

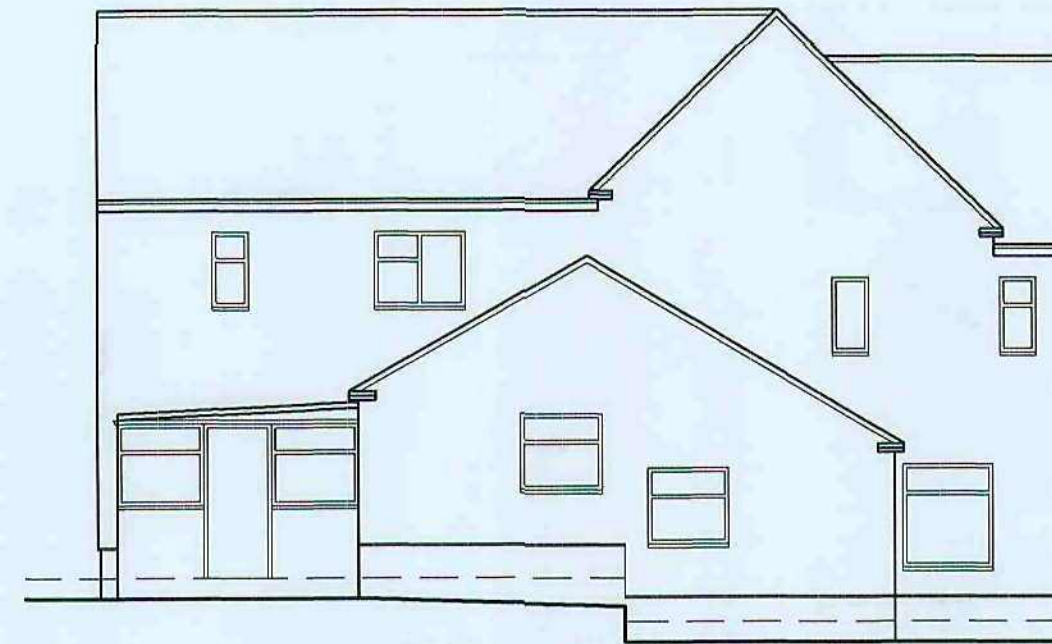


EXISTING REAR ELEVATION

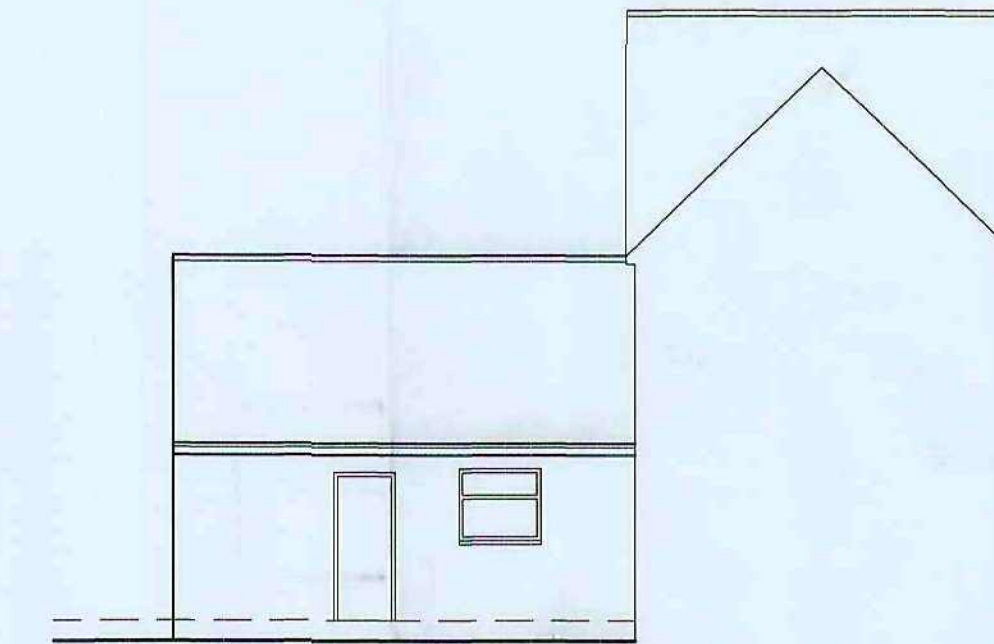


EXISTING SIDE ELEVATION

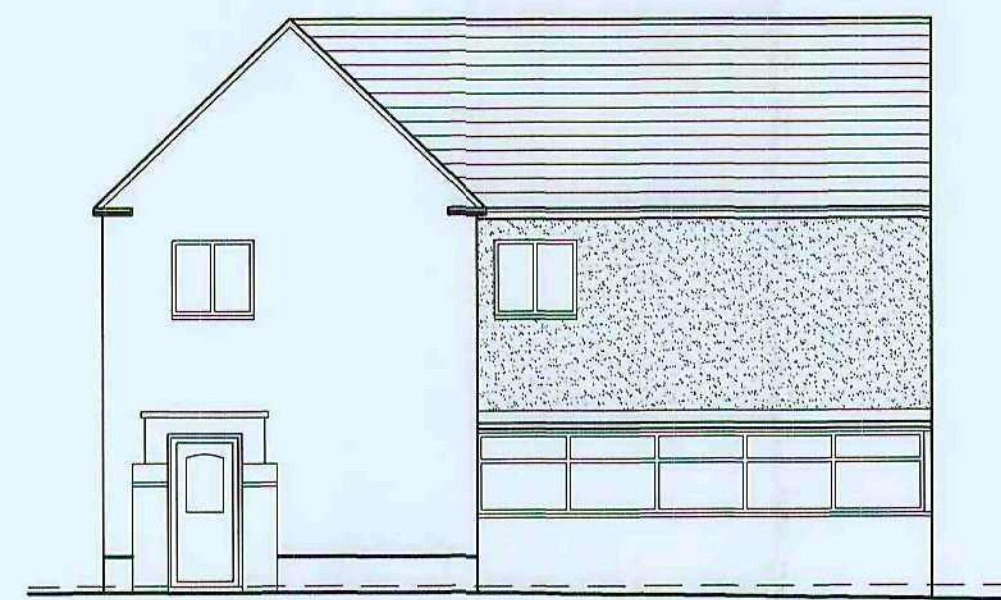


PROPOSED SIDE ELEVATION

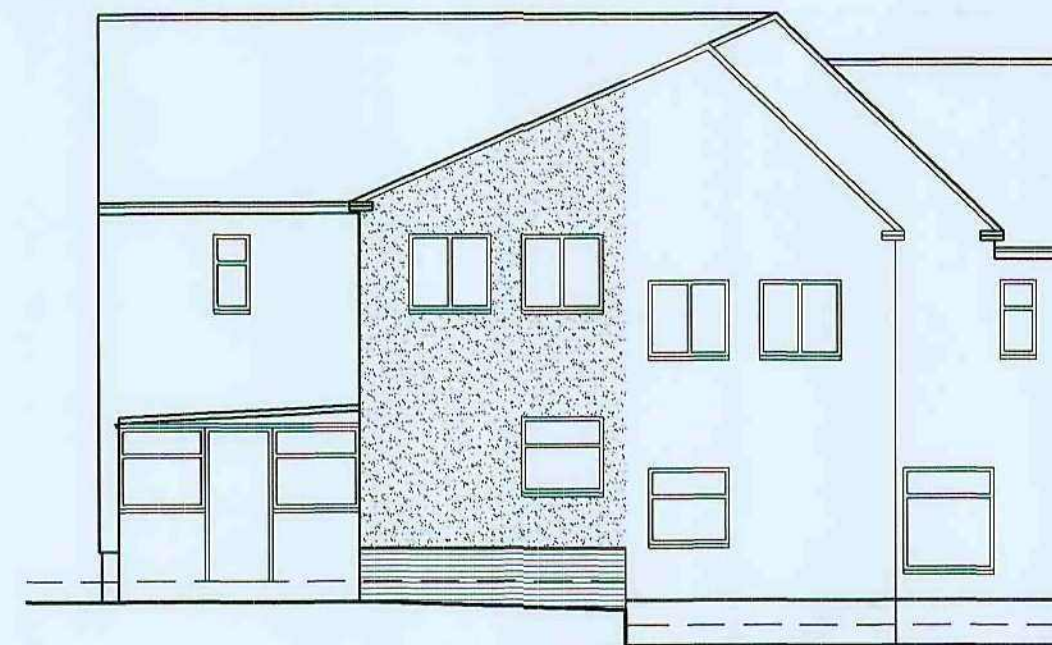


PROPOSED REAR ELEVATION

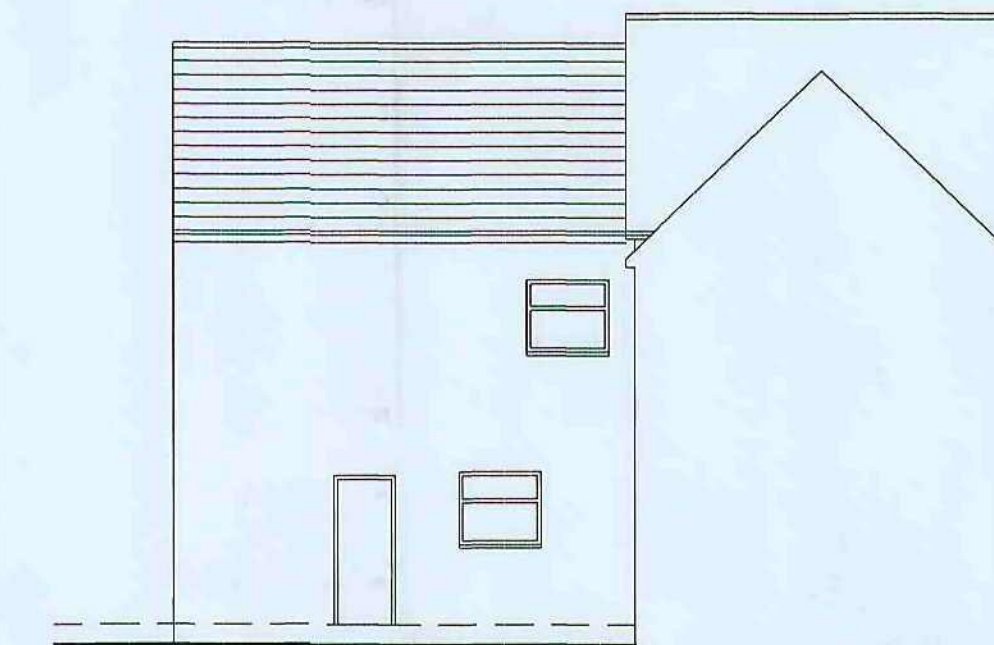


PROPOSED SIDE ELEVATION

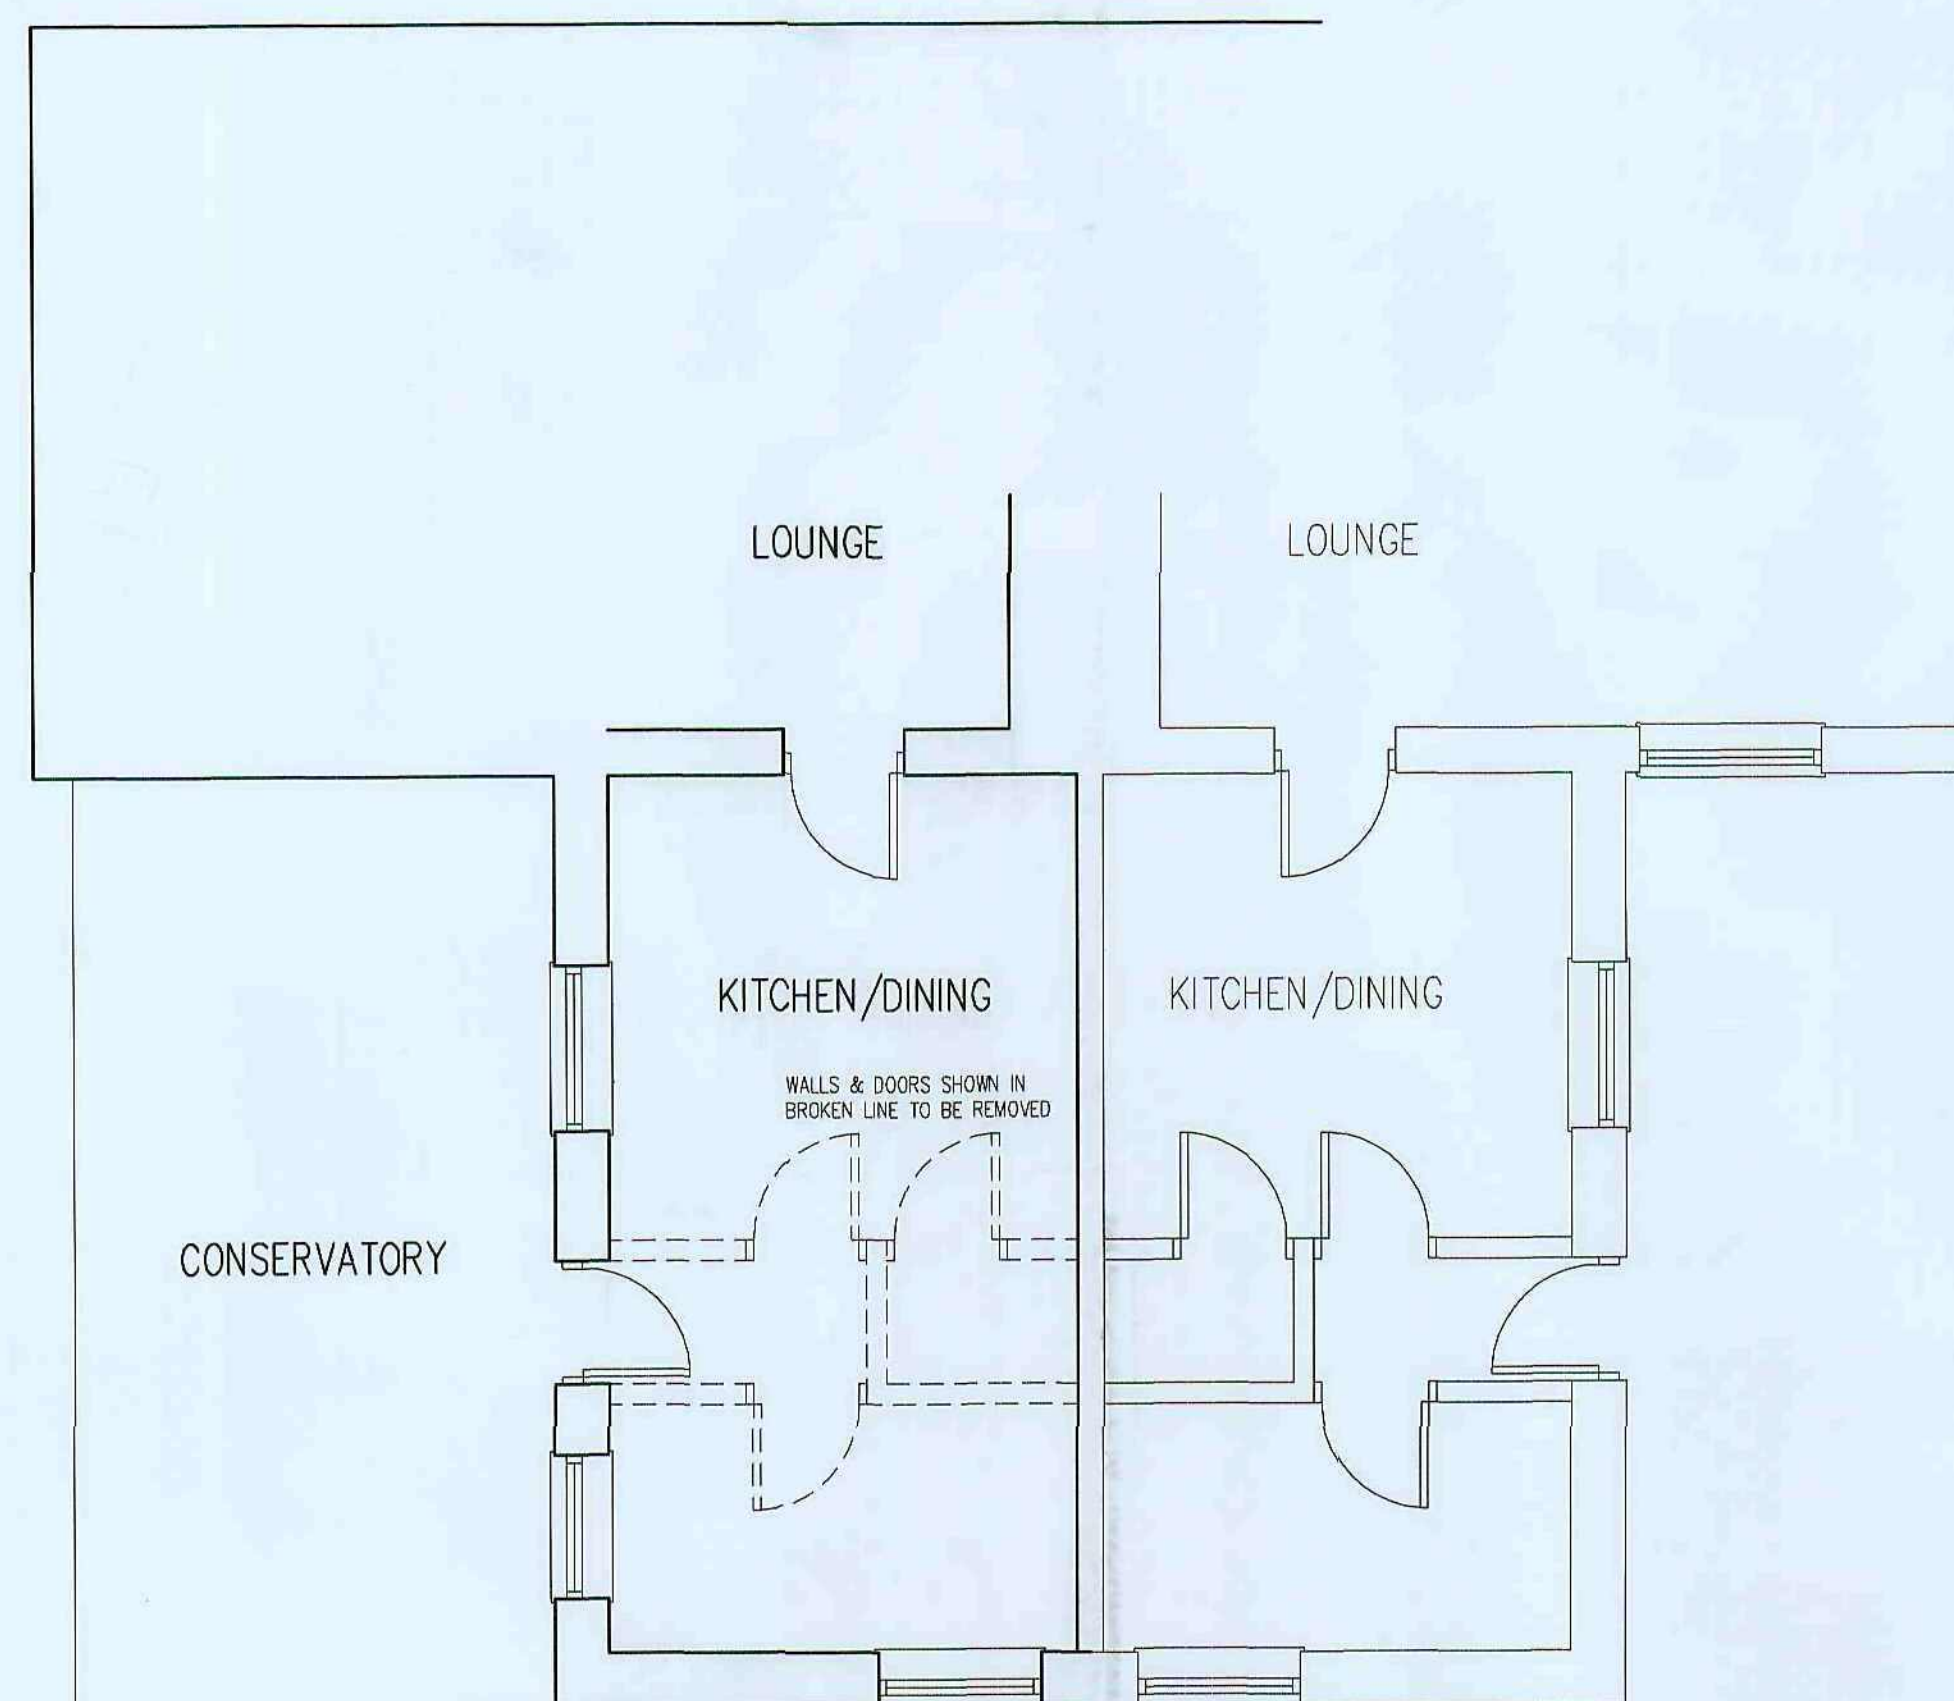

PROPOSED GROUND FLOOR PLAN

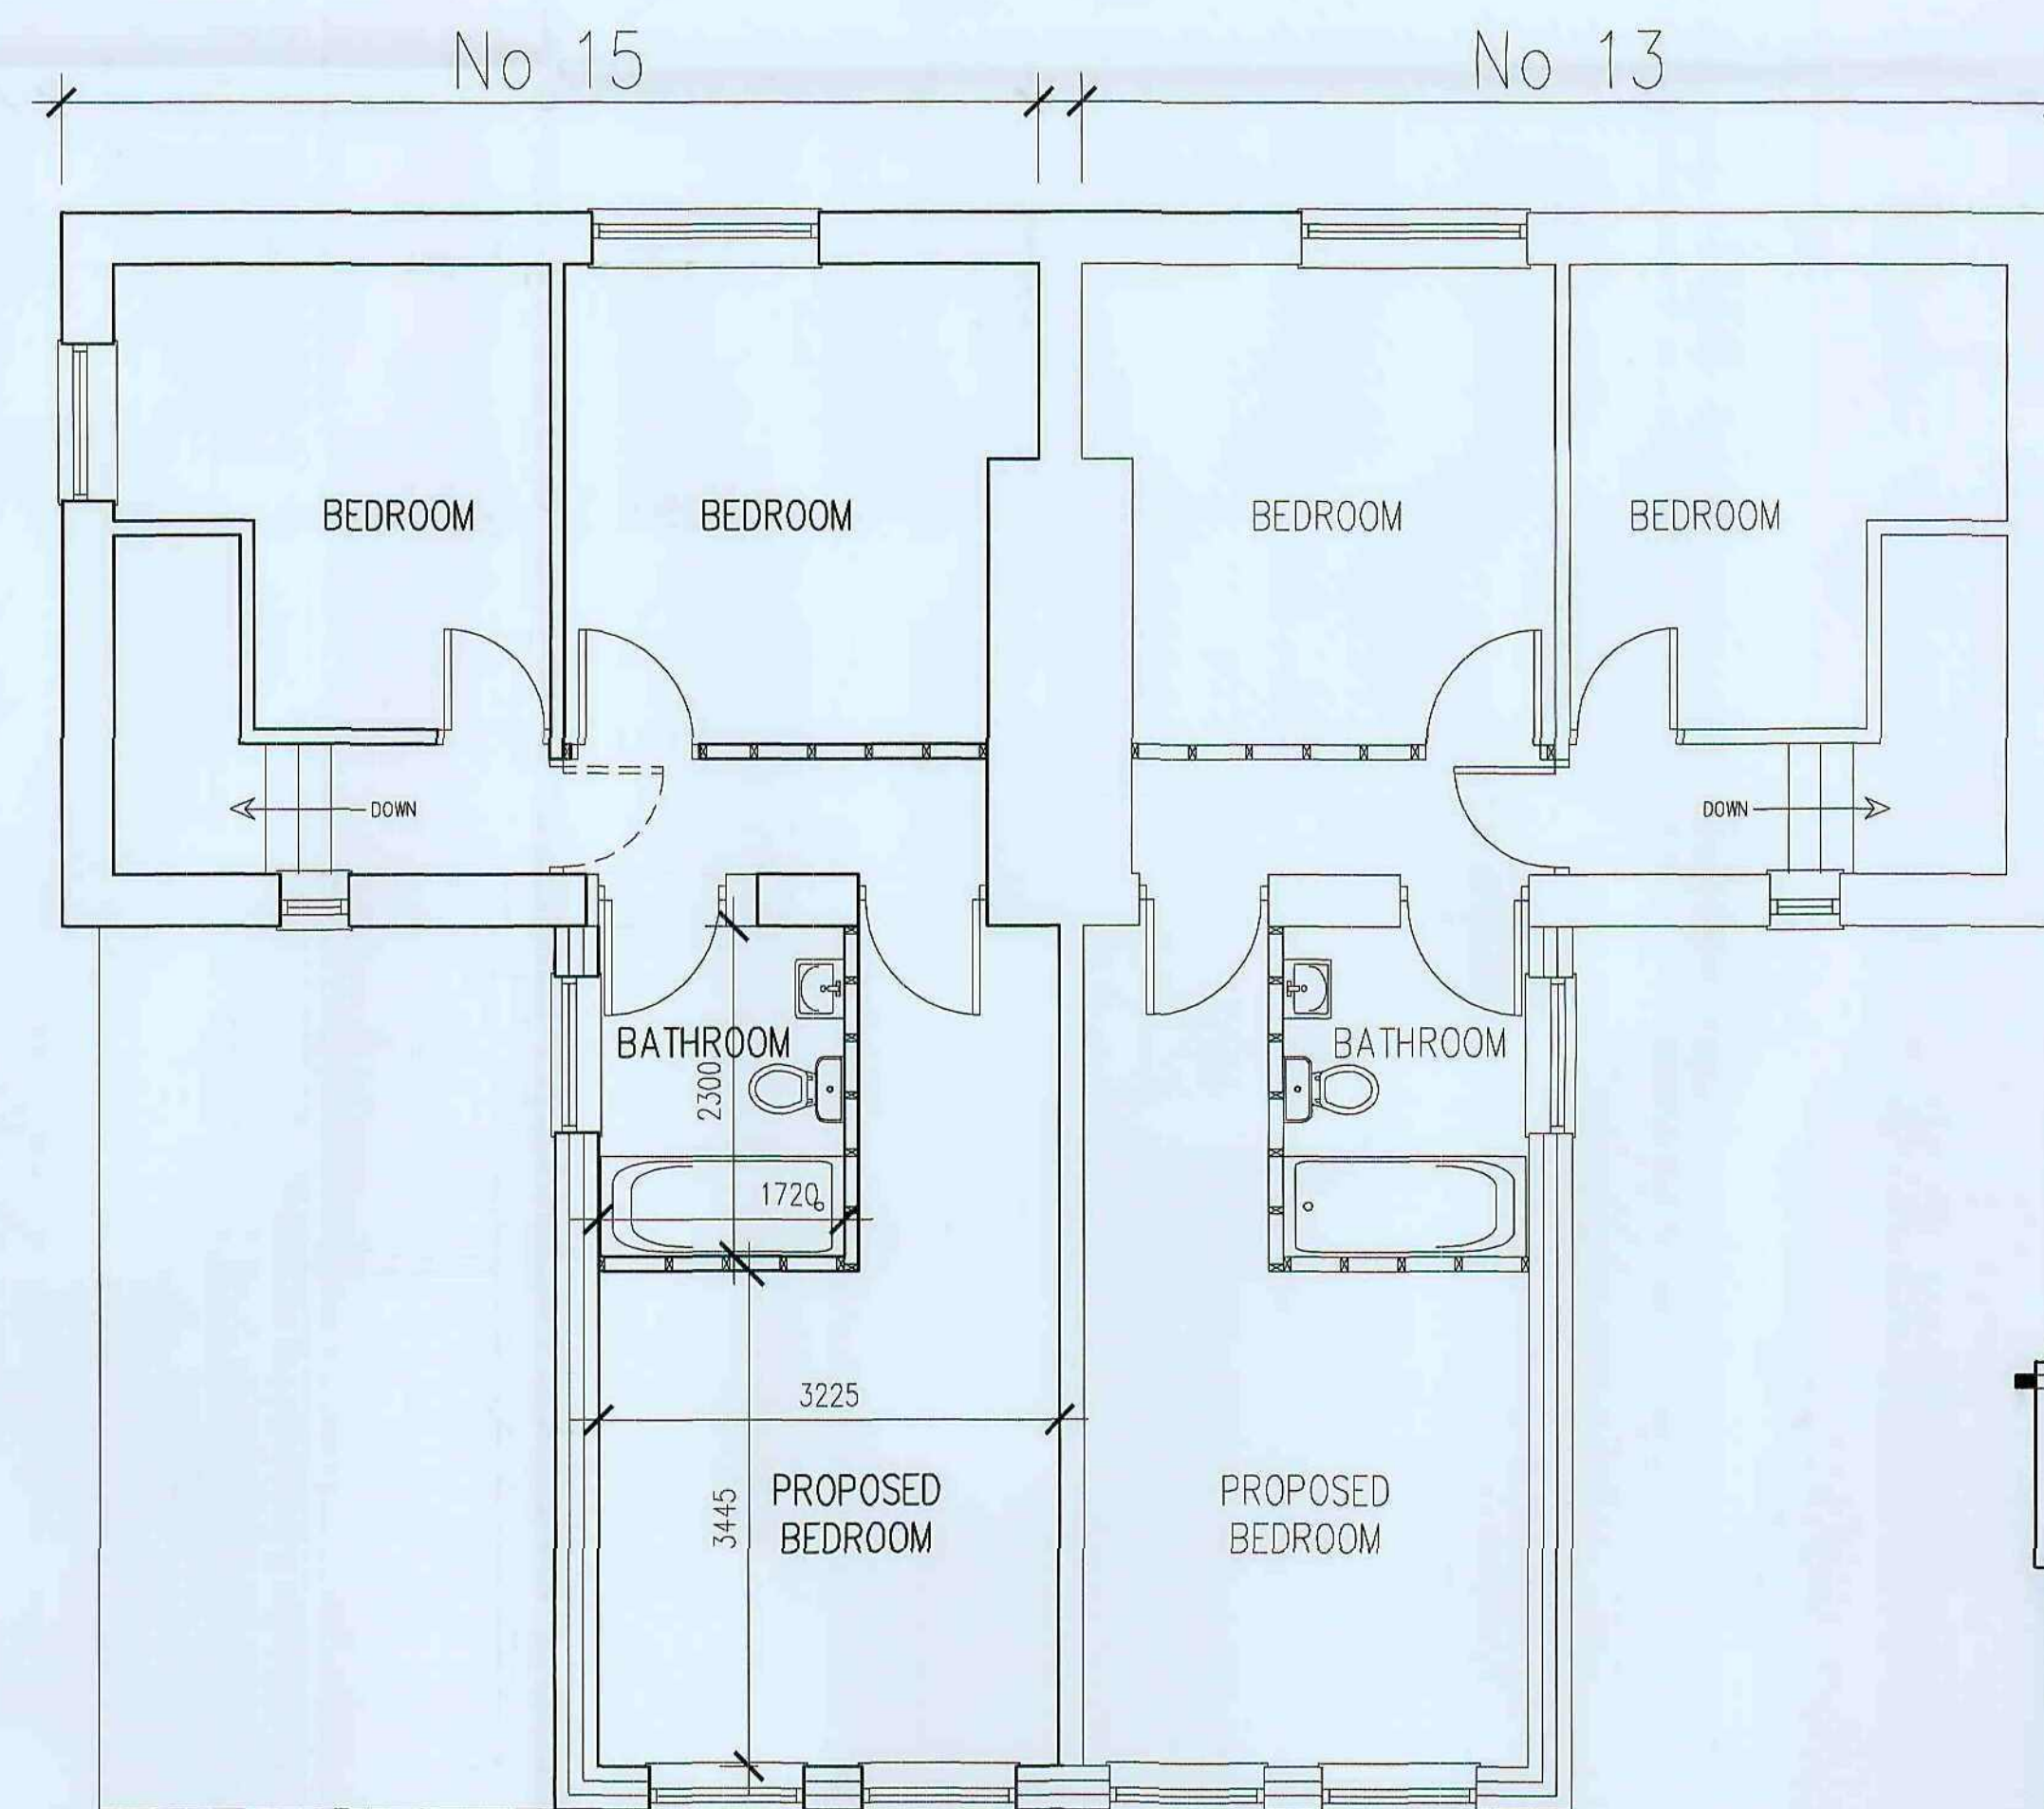

PROPOSED FIRST FLOOR PLAN

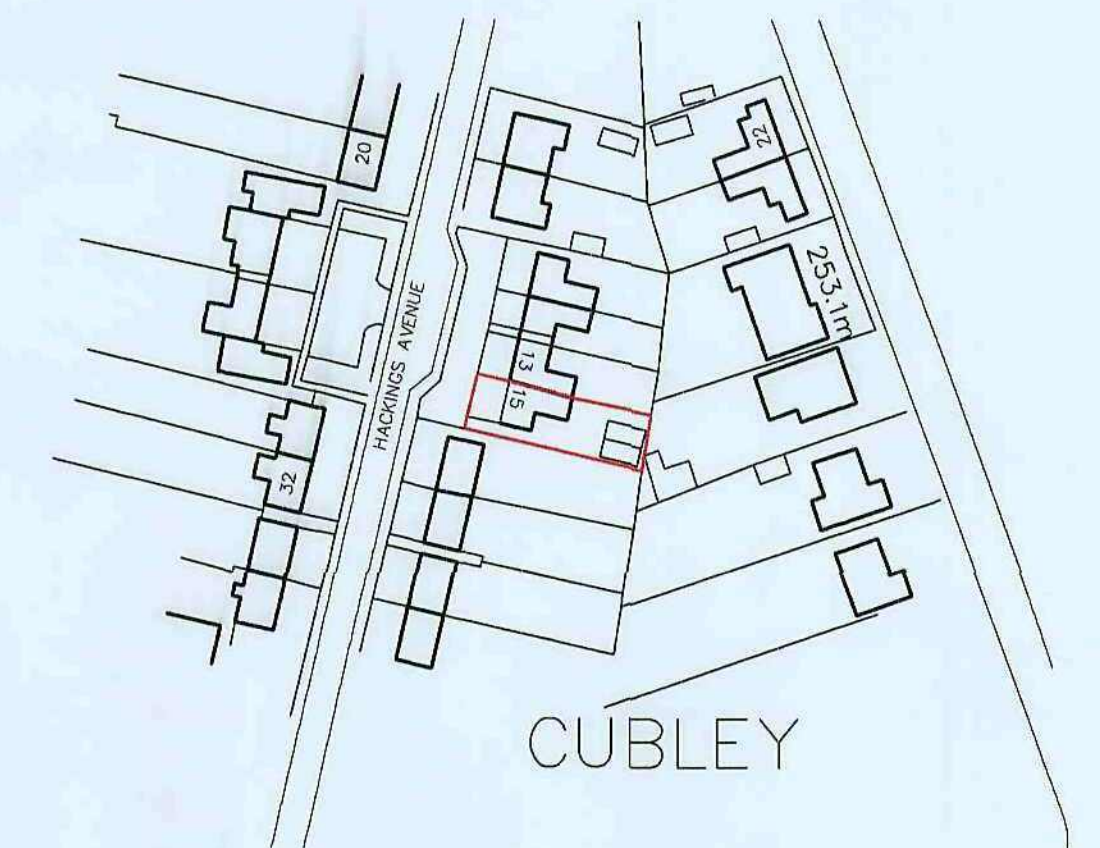

LOCATION PLAN
SCALE 1:1250

White Agus Partnership 128B, NEW ROAD, STAINCROSS, BARNESLEY, S75 6PP CHARTERED SURVEYORS AND BUILDING DESIGN CONSULTANTS			PHONE/FAX: 01226 208482 E mail: agus@btinternet.com		
Project: PROPOSED EXTENSION AT 15 HACKINGS AVENUE CUBLEY			Client: MR T. LADLOW		
Drawing Title: PLANS & ELEVATIONS			Date: NOVEMBER 2008	Scale: 1:50 & 1:100	Ref: 08-086
Date Suffix Description			Date Suffix Description	Dwg. No. 01	Rev.