



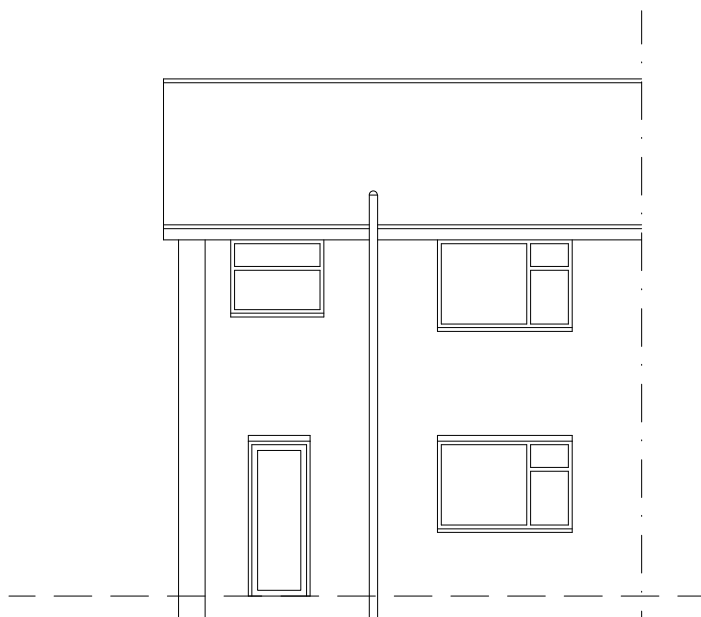


Existing Rear Elevation
Scale 1:100

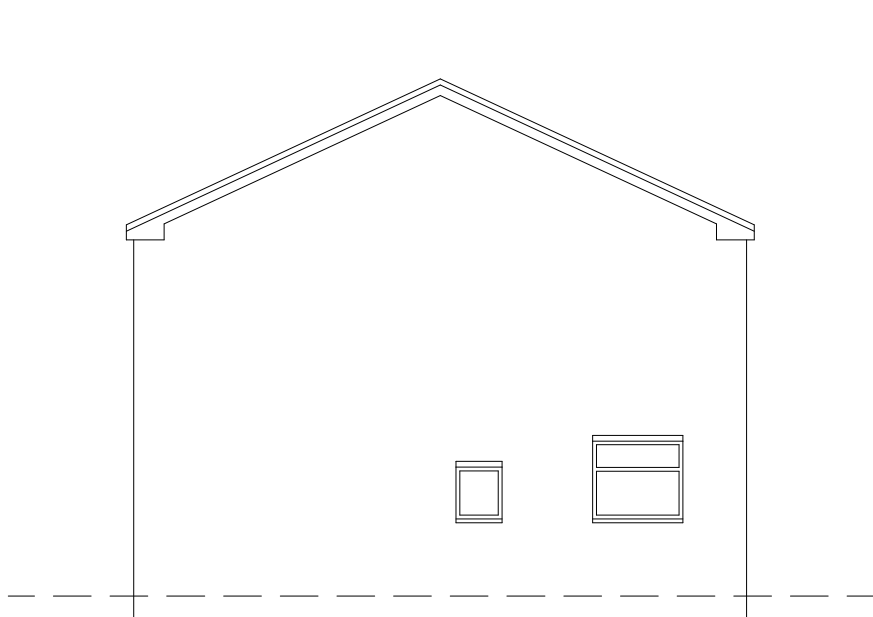


Existing Side Elevation
Scale 1:100



Proposed Rear Elevation
Scale 1:100

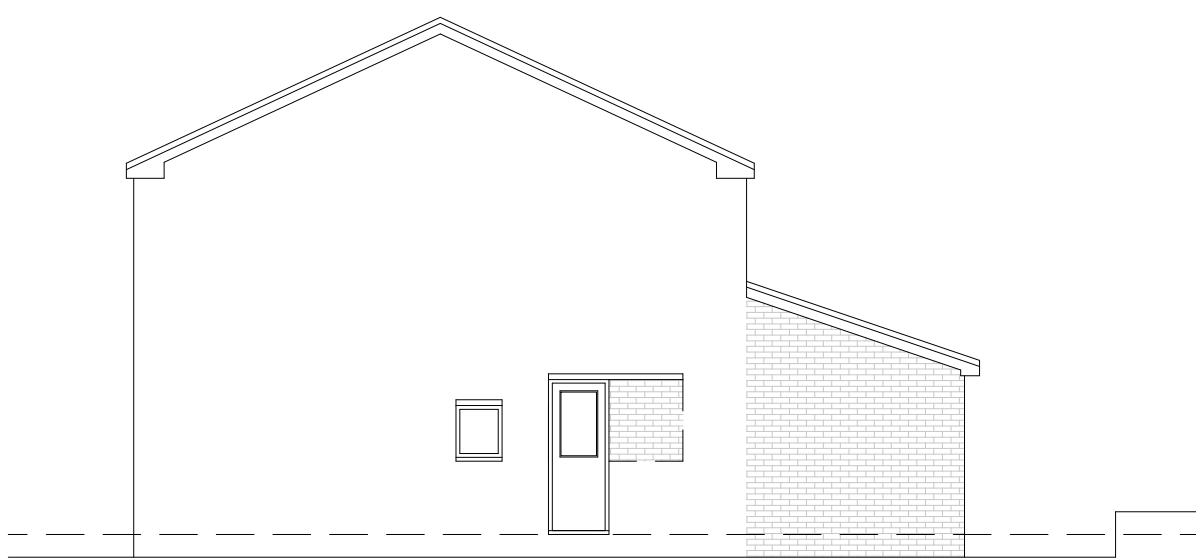


Proposed Side Elevation
Scale 1:100

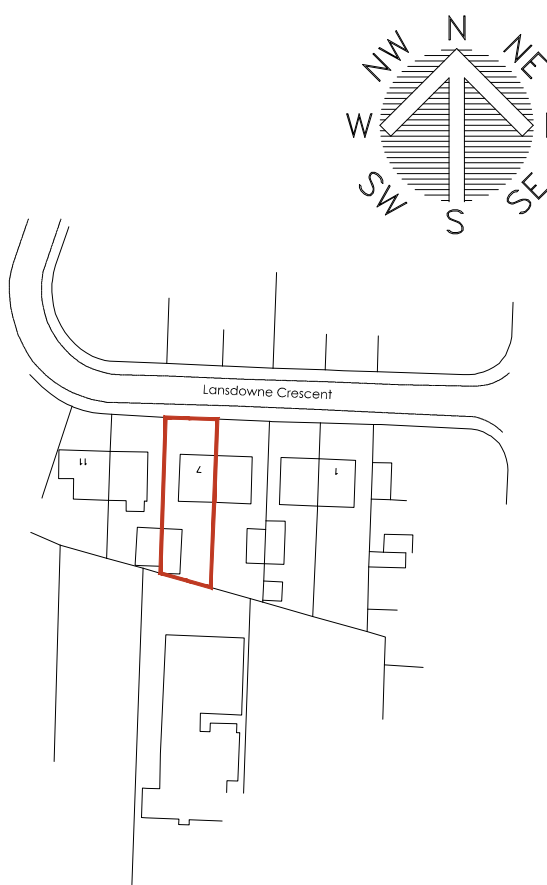


Location Plan
Scale 1:1250



Site Plan
Scale 1:500

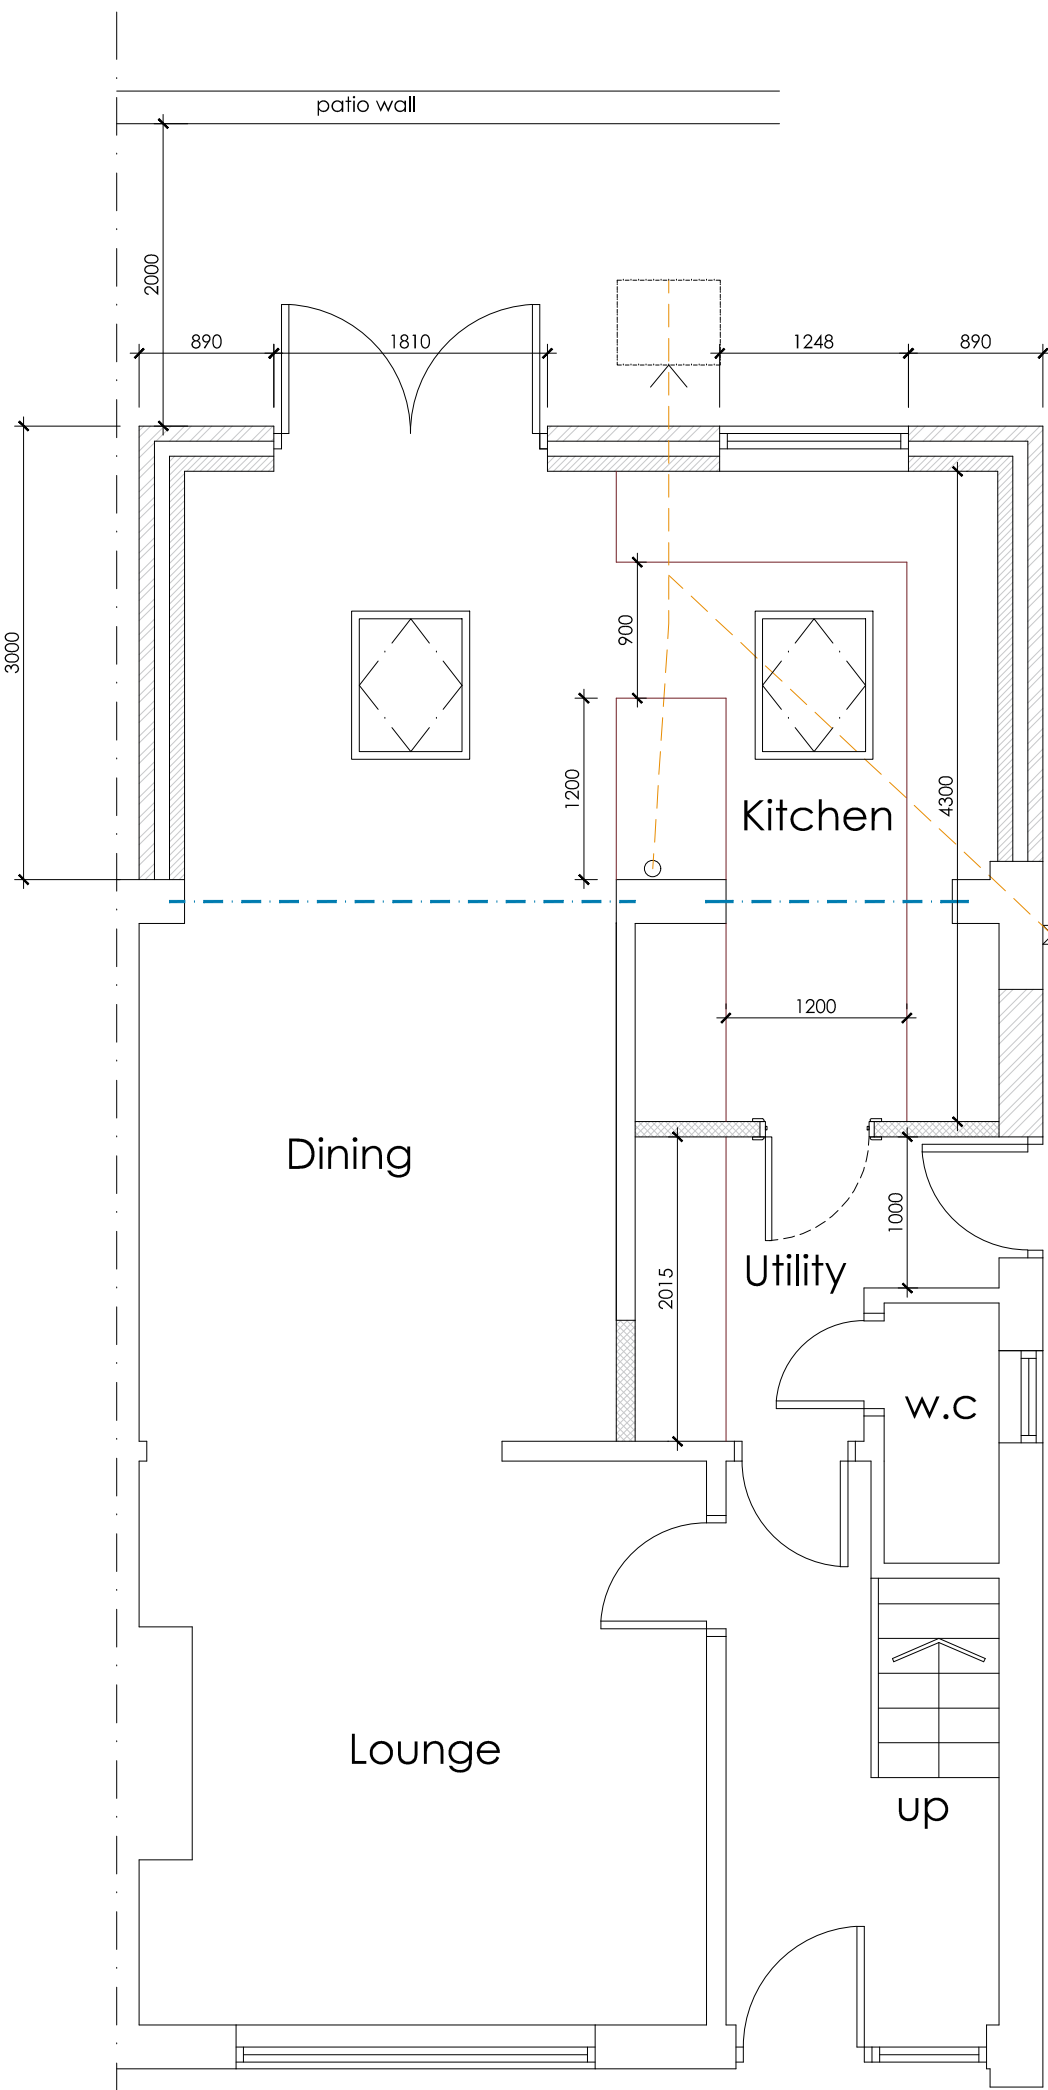

Proposed Ground Floor Plan
Scale 1:50

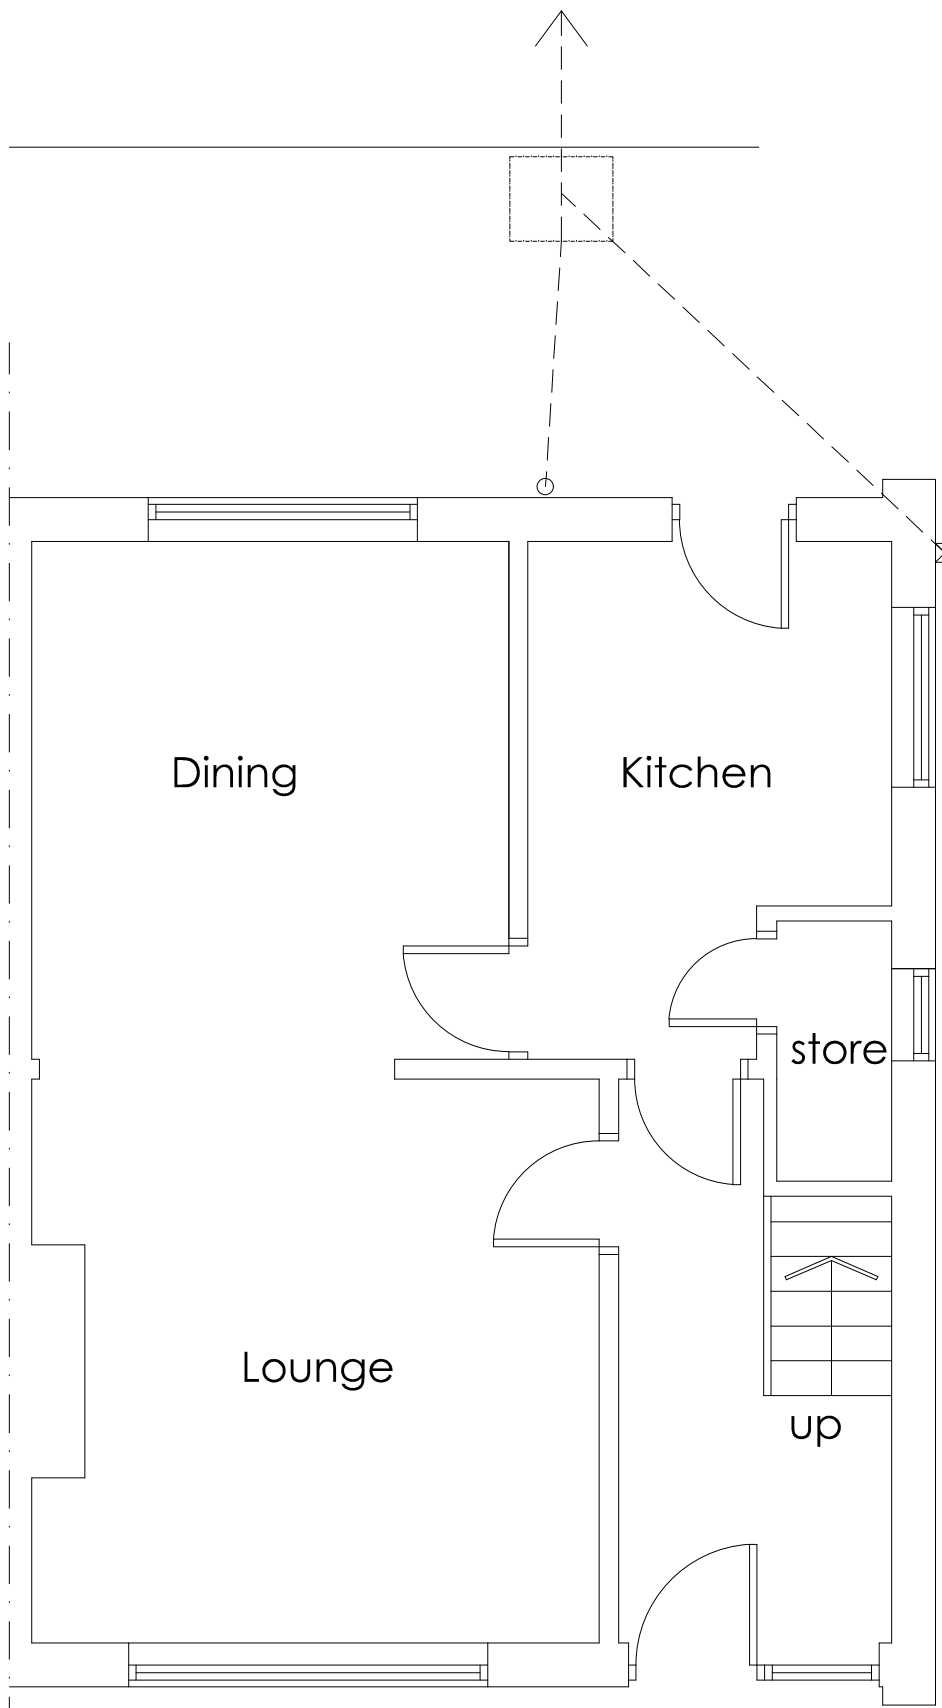

Existing Ground Floor Plan
Scale 1:100

 WhiteAgus PARTNERSHIP			OFFICE ONE, 34 VICTORIA ROAD, BARNLEY, S70 2BU			Phone: 01226 208482		
ARCHITECTURAL SERVICES						Email: info@whiteaguspартnership.co.uk Web: www.whiteaguspартnership.co.uk		
Project. SINGLE STOREY REAR EXTENSION 7 LANSDOWNE CRESCENT BARNLEY, S75 5PW					Client. MR J. SMITH			
Drawing Title. PLANS & ELEVATIONS					Date. MARCH 2019		Scale. 1:50	
					Ref. 18-2019	Dwg. No. 01	Rev. A	
Date	Suffix	Description			Date	Suffix	Description	
28/03/2019	A	REVISED TO CLIENTS REQUIREMENTS						