




FRONT ELEVATION




SIDE ELEVATION




REAR ELEVATION

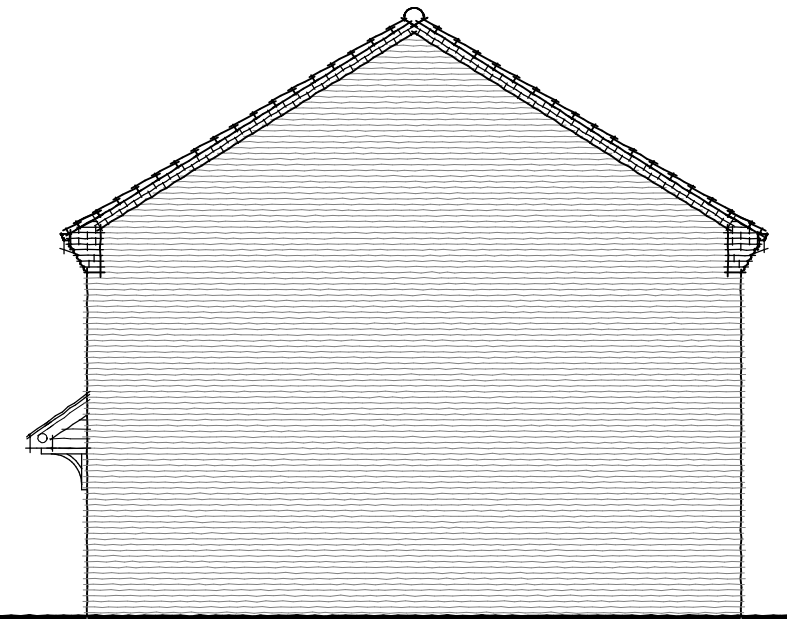

SIDE ELEVATION

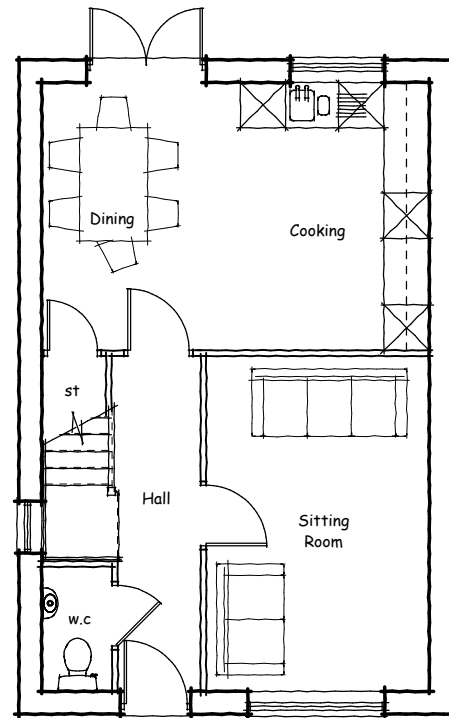

GROUND FLOOR

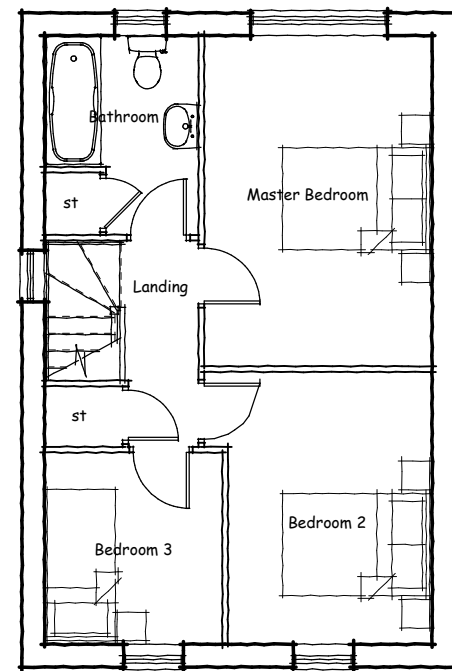

FIRST FLOOR



Harron Homes Limited
 Colton House
 Temple Point
 Bullerthorpe Lane
 Leeds
 LS15 9JL

Tel: 0113 2044670
 Fax: 0113 204 4677
 Web: www.harronhomes.co.uk

DRAWING TITLE :

'The Bamburgh V0'
 Brick Planning Drawing
 (3 bed 2 storey house)

REV	DATE	AMENDMENT
-	-	-



SCALE: 1 : 100 @ A3

DRAWN: HH

CHECKED: -

DATE: JULY 2014

DWG NO. P.14.00.V0

REV. -

ALL DIMENSIONS TO BE CHECKED ON SITE. DISCREPANCIES, AMBIGUITIES AND/OR OMISSIONS BETWEEN THIS DRAWING AND INFORMATION GIVEN ELSEWHERE MUST BE REPORTED TO THIS OFFICE AND CLARIFICATION SOUGHT BEFORE PROCEEDING