



HILLSIDE BARN
THURLSTONE
SHEFFIELD
S36 9QJ
REF 001

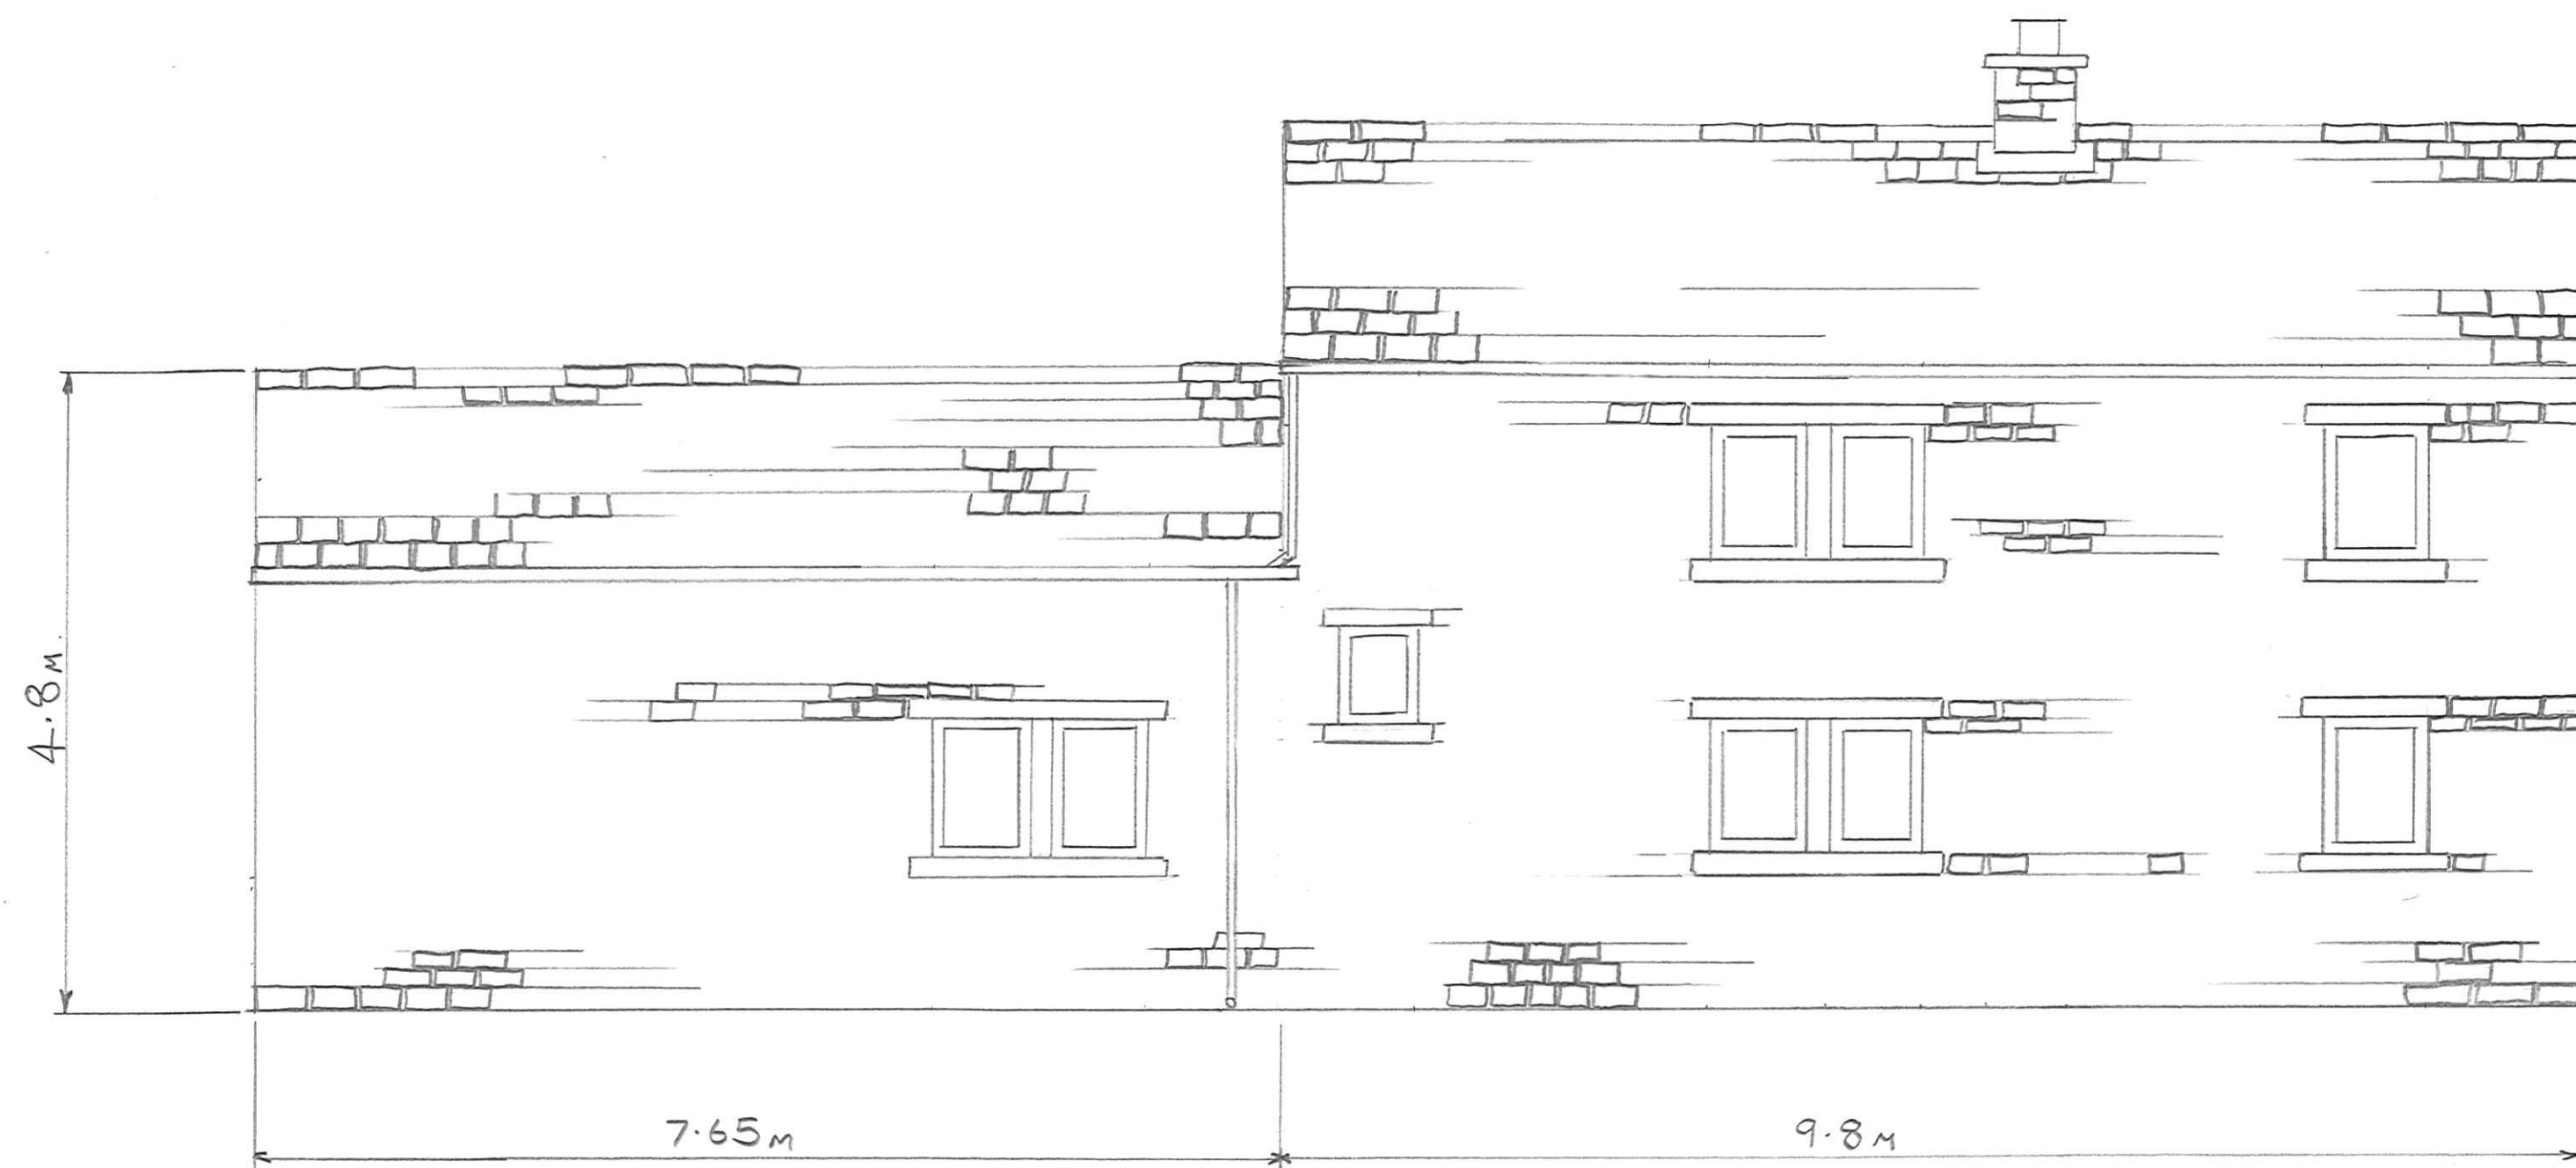

SCALE 1:50
FRONT ELEVATION
STONE SLATE ROOF
COURSED STONE WALLS

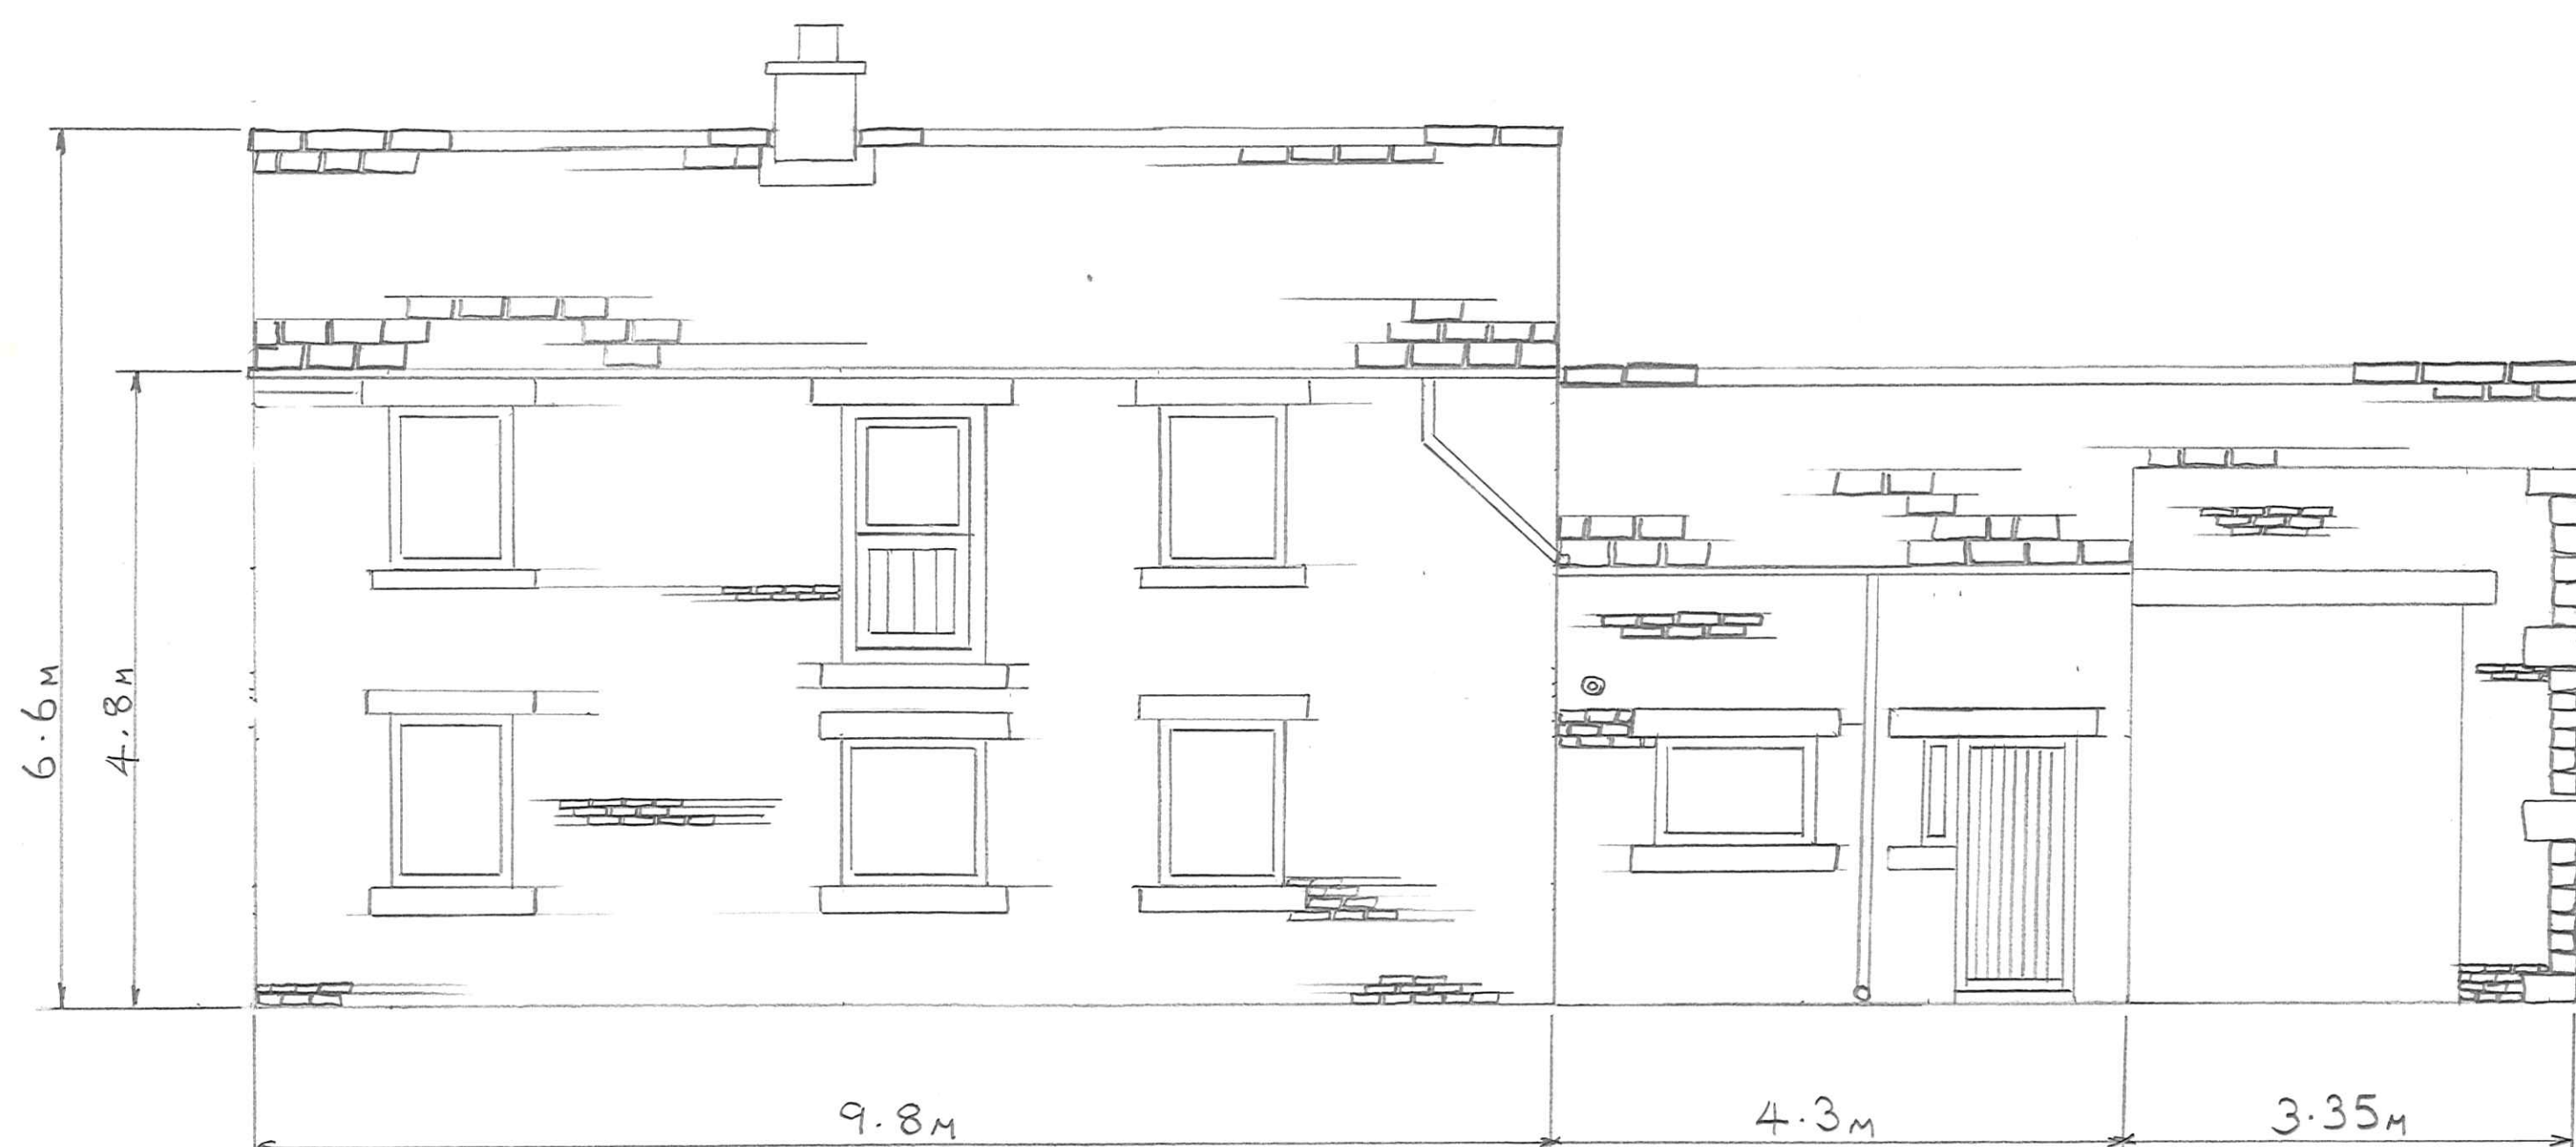

SCALE 1:50
REAR ELEVATION
STONE SLATE ROOF
BLUE ENGINEERING BRICK WALLS

REF 002