




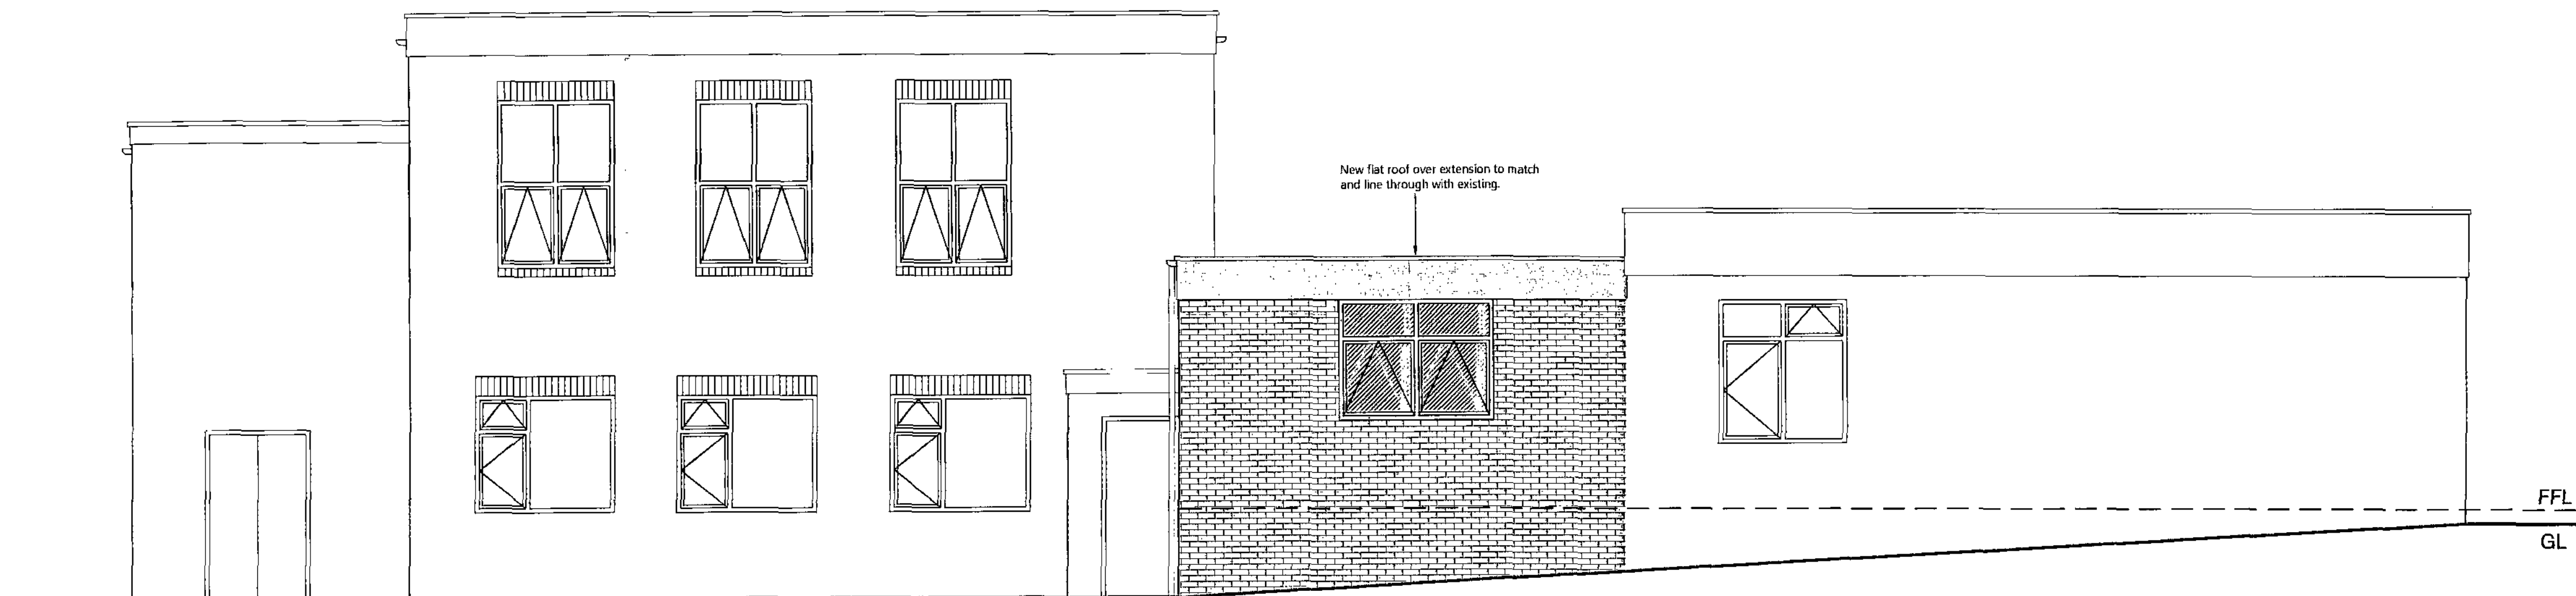


ELEVATION A

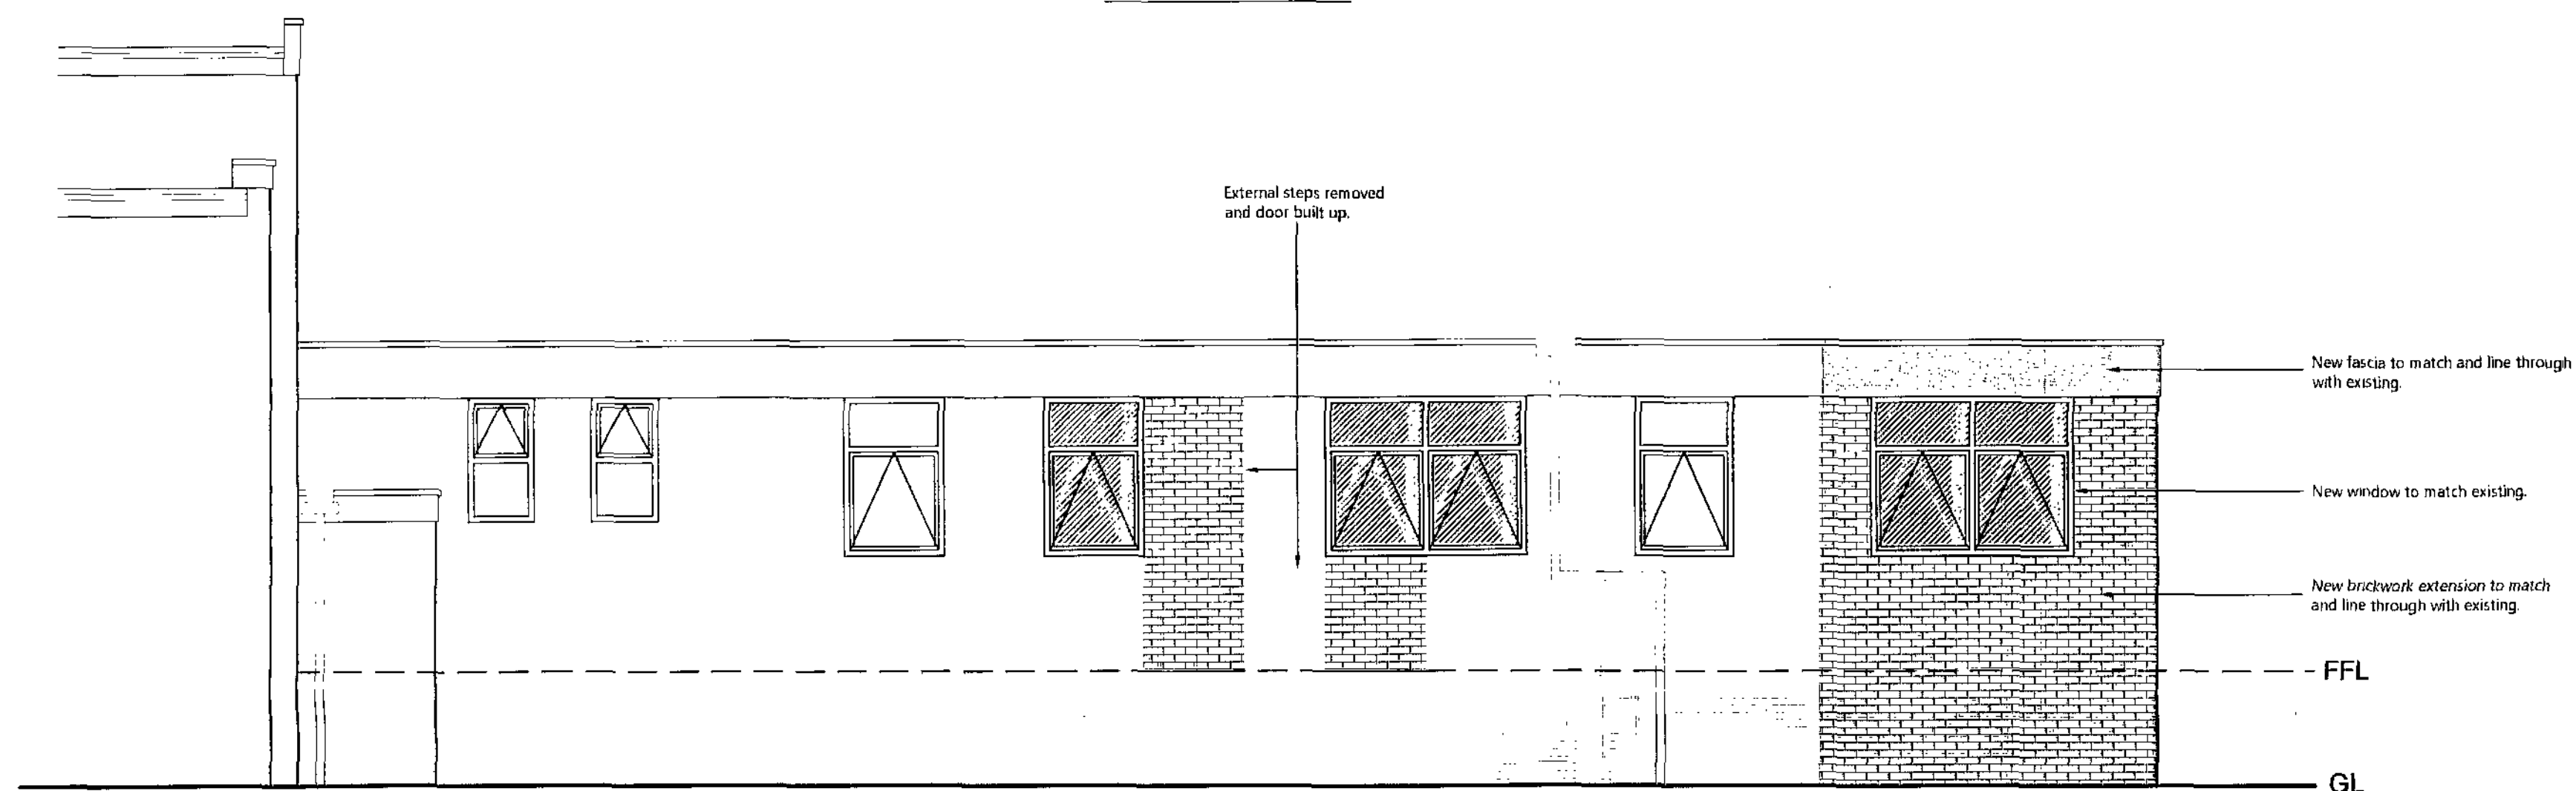


ELEVATION B

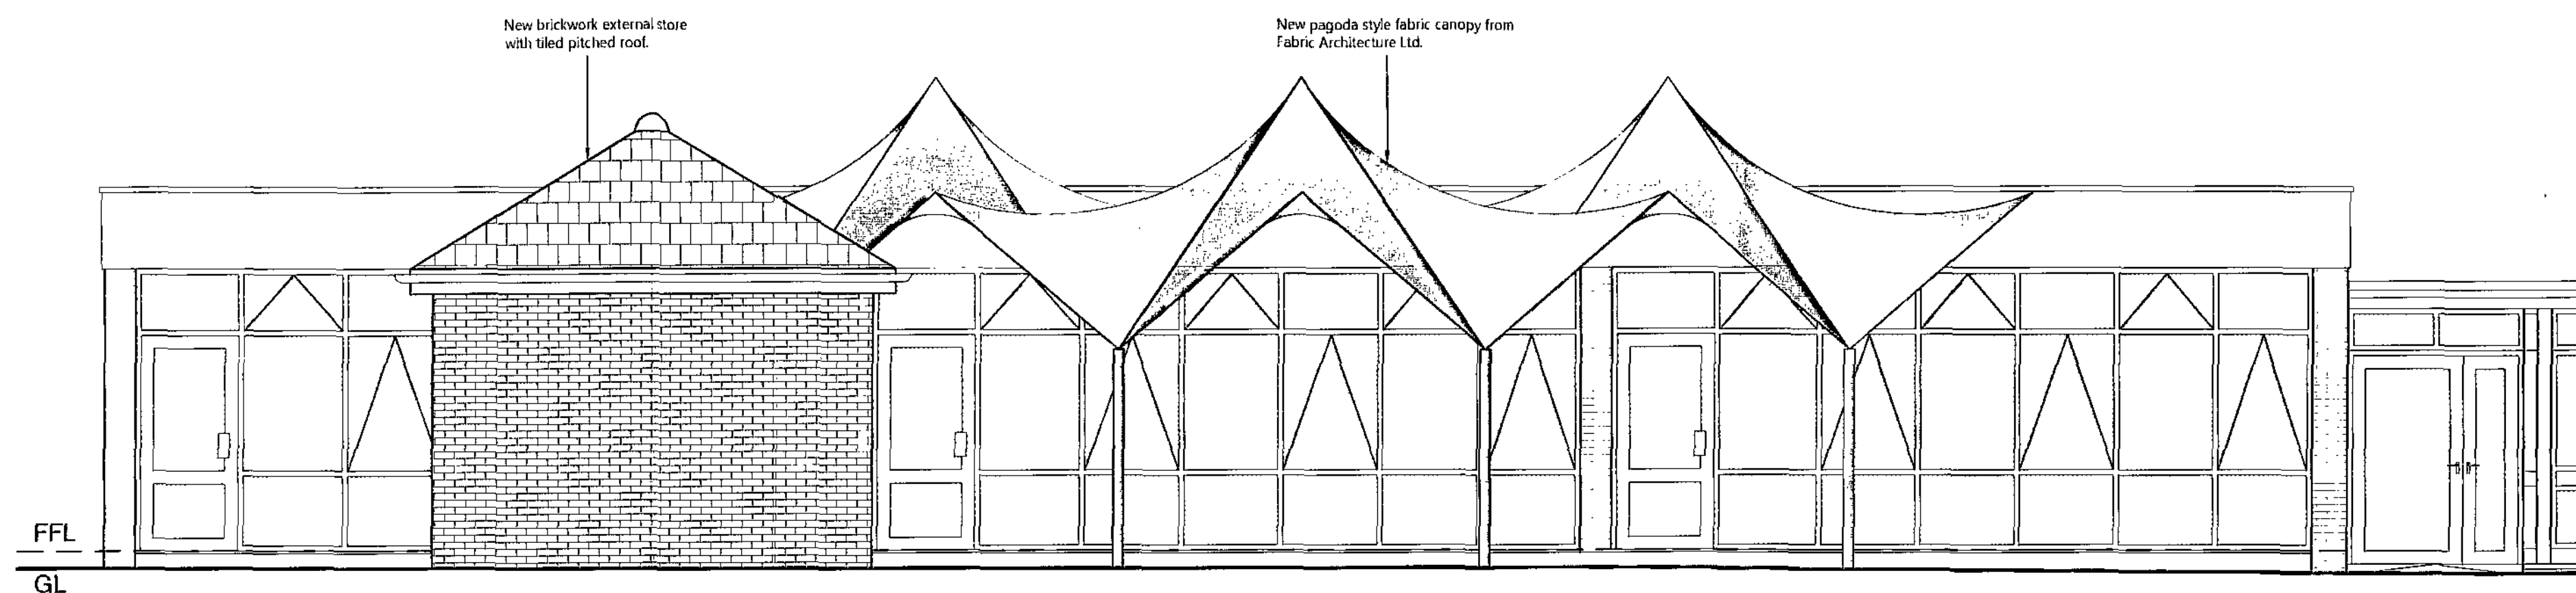


ELEVATION C

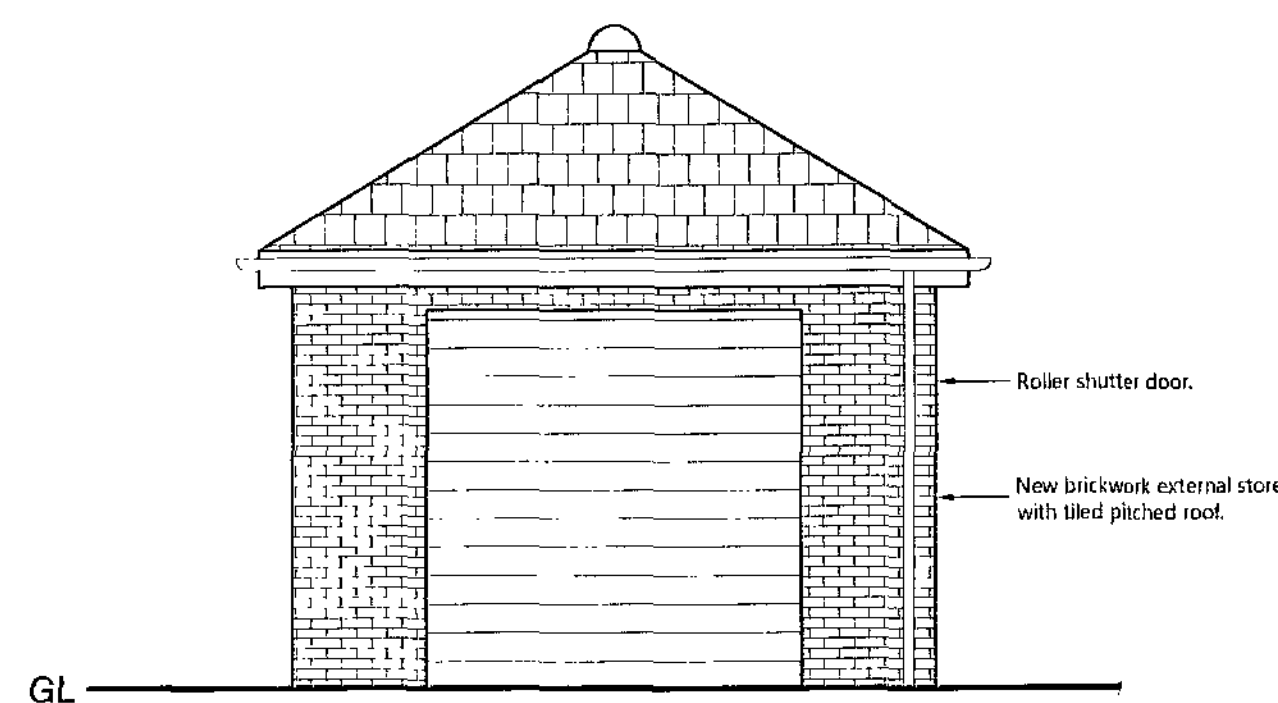

FRONT ELEVATION TO STORE

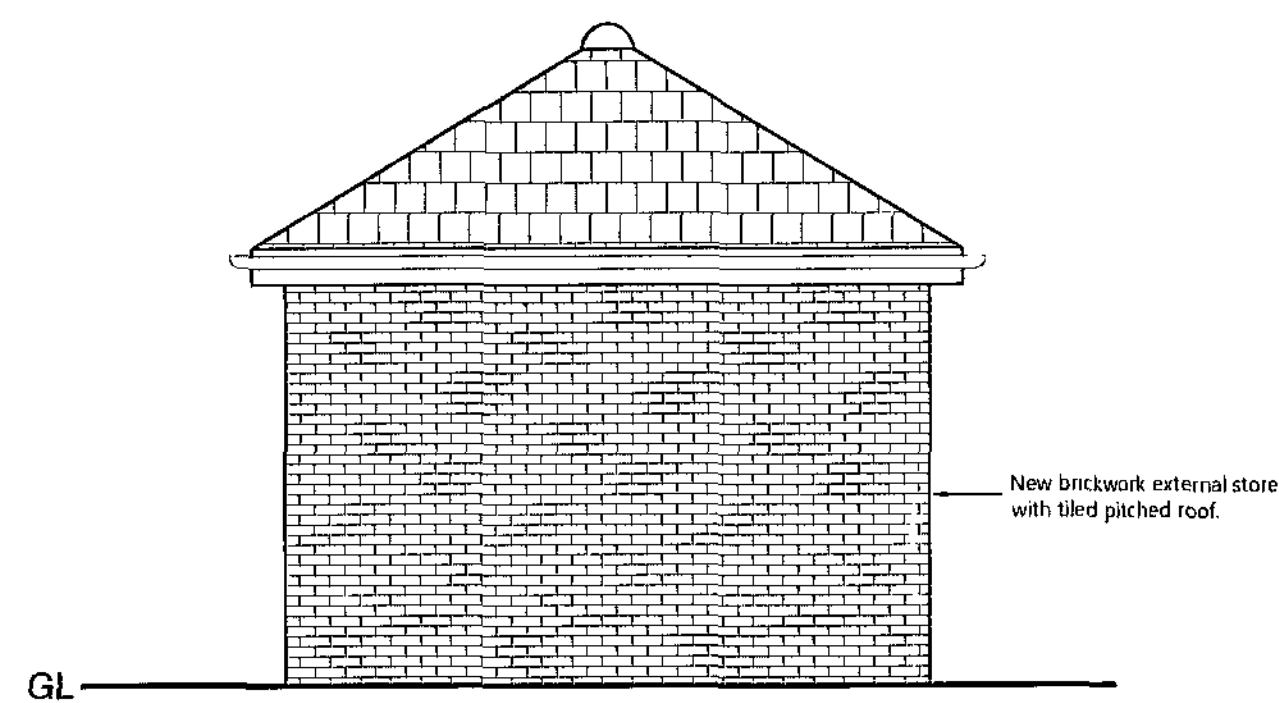

REAR ELEVATION TO STORE

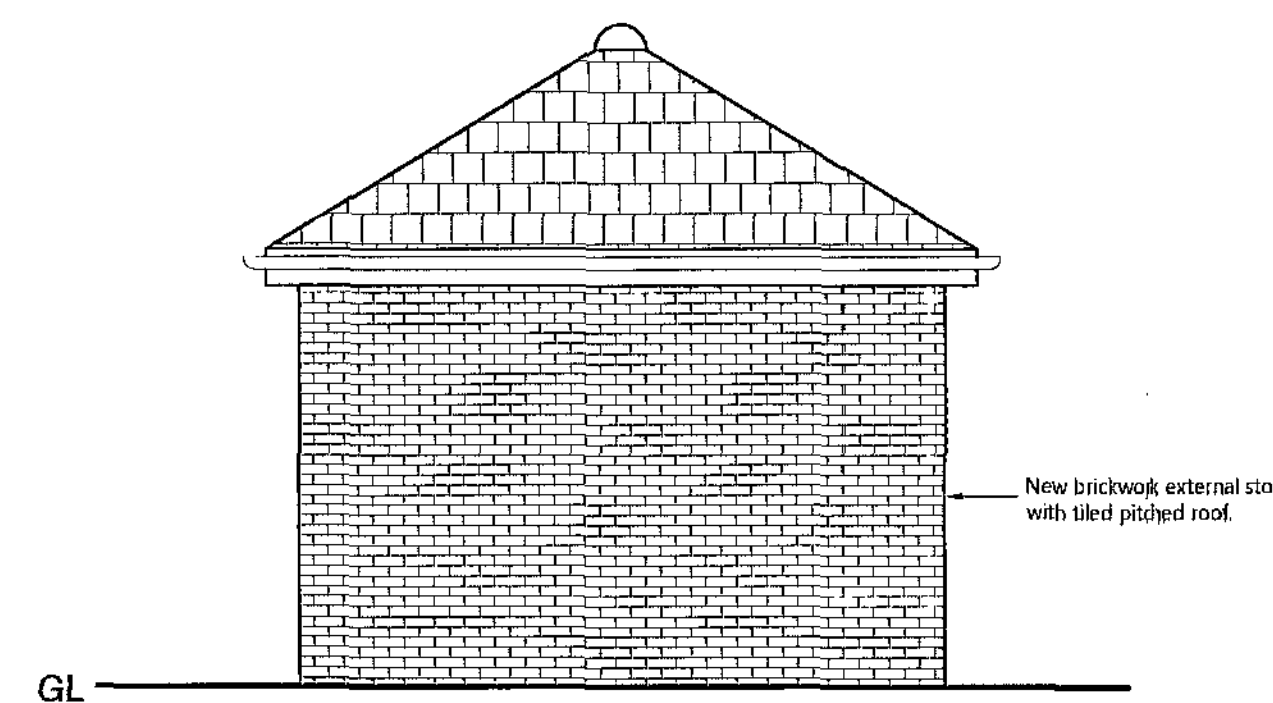

SIDE ELEVATION TO STORE

Notes:

A	24/03/09	Addition store elevations added.	DJT
Ref	Date	Revision	Initial

Project / Client:

Proposed New Foundation Stage Unit
Sacred Heart Catholic Primary School
Lockwood Road, Goldthorpe
Rotherham S63 9JY

Drawing Title:

Scheme Elevations

John Hill ASSOCIATES
Architectural & Surveying Consultants

6 Shaw Wood Way
Shaw Wood Business Park
Doncaster DN2 5TB
Tel: 01302 364565 Fax: 01302 364588
enquiries@j-h-a.co.uk

Scale:	1:50	Date:	February 2009
Drawn By:	DJT	Checked By:	AH

Drawing No:

07/064/06A