


FRONT ELEVATION


SIDE ELEVATION

REAR ELEVATION

SIDE ELEVATION

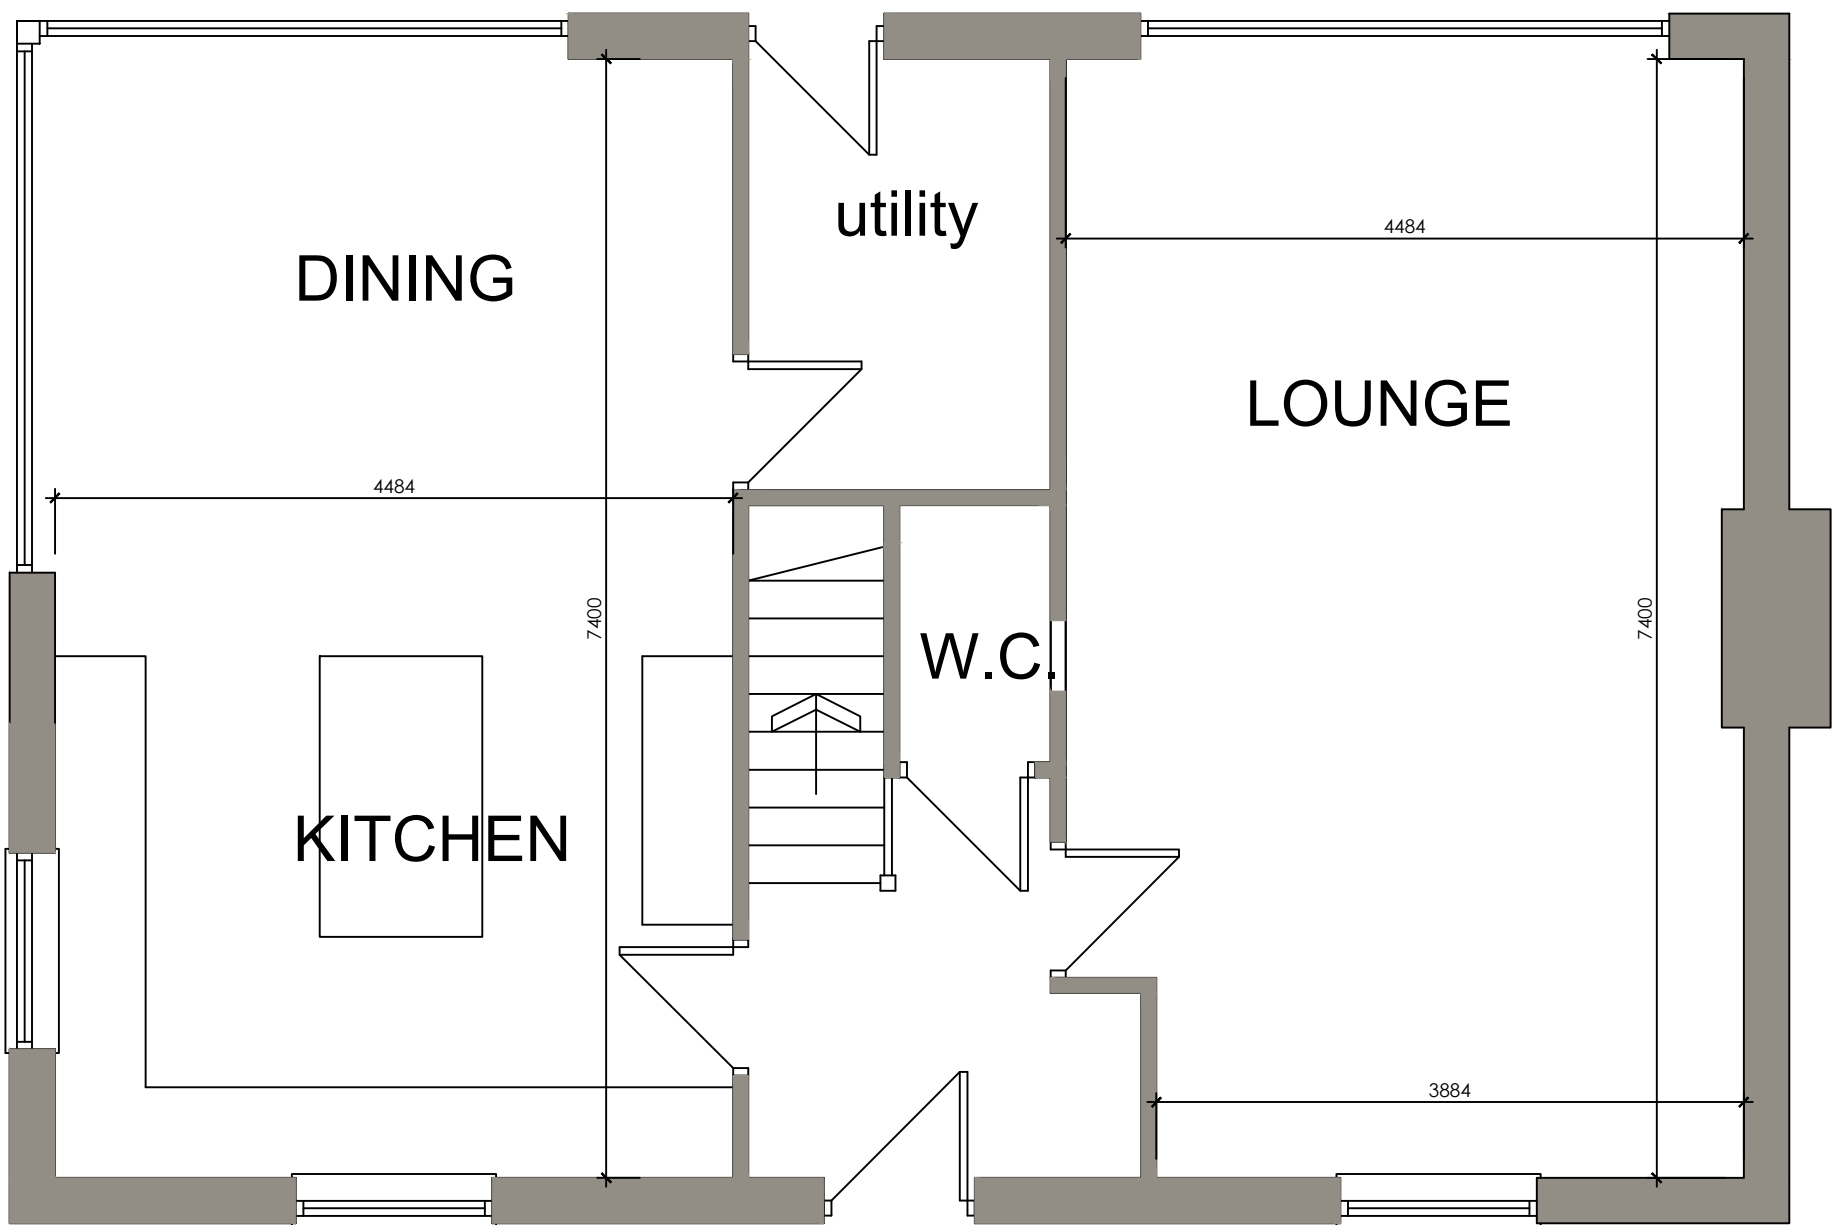

GROUND FLOOR PLAN

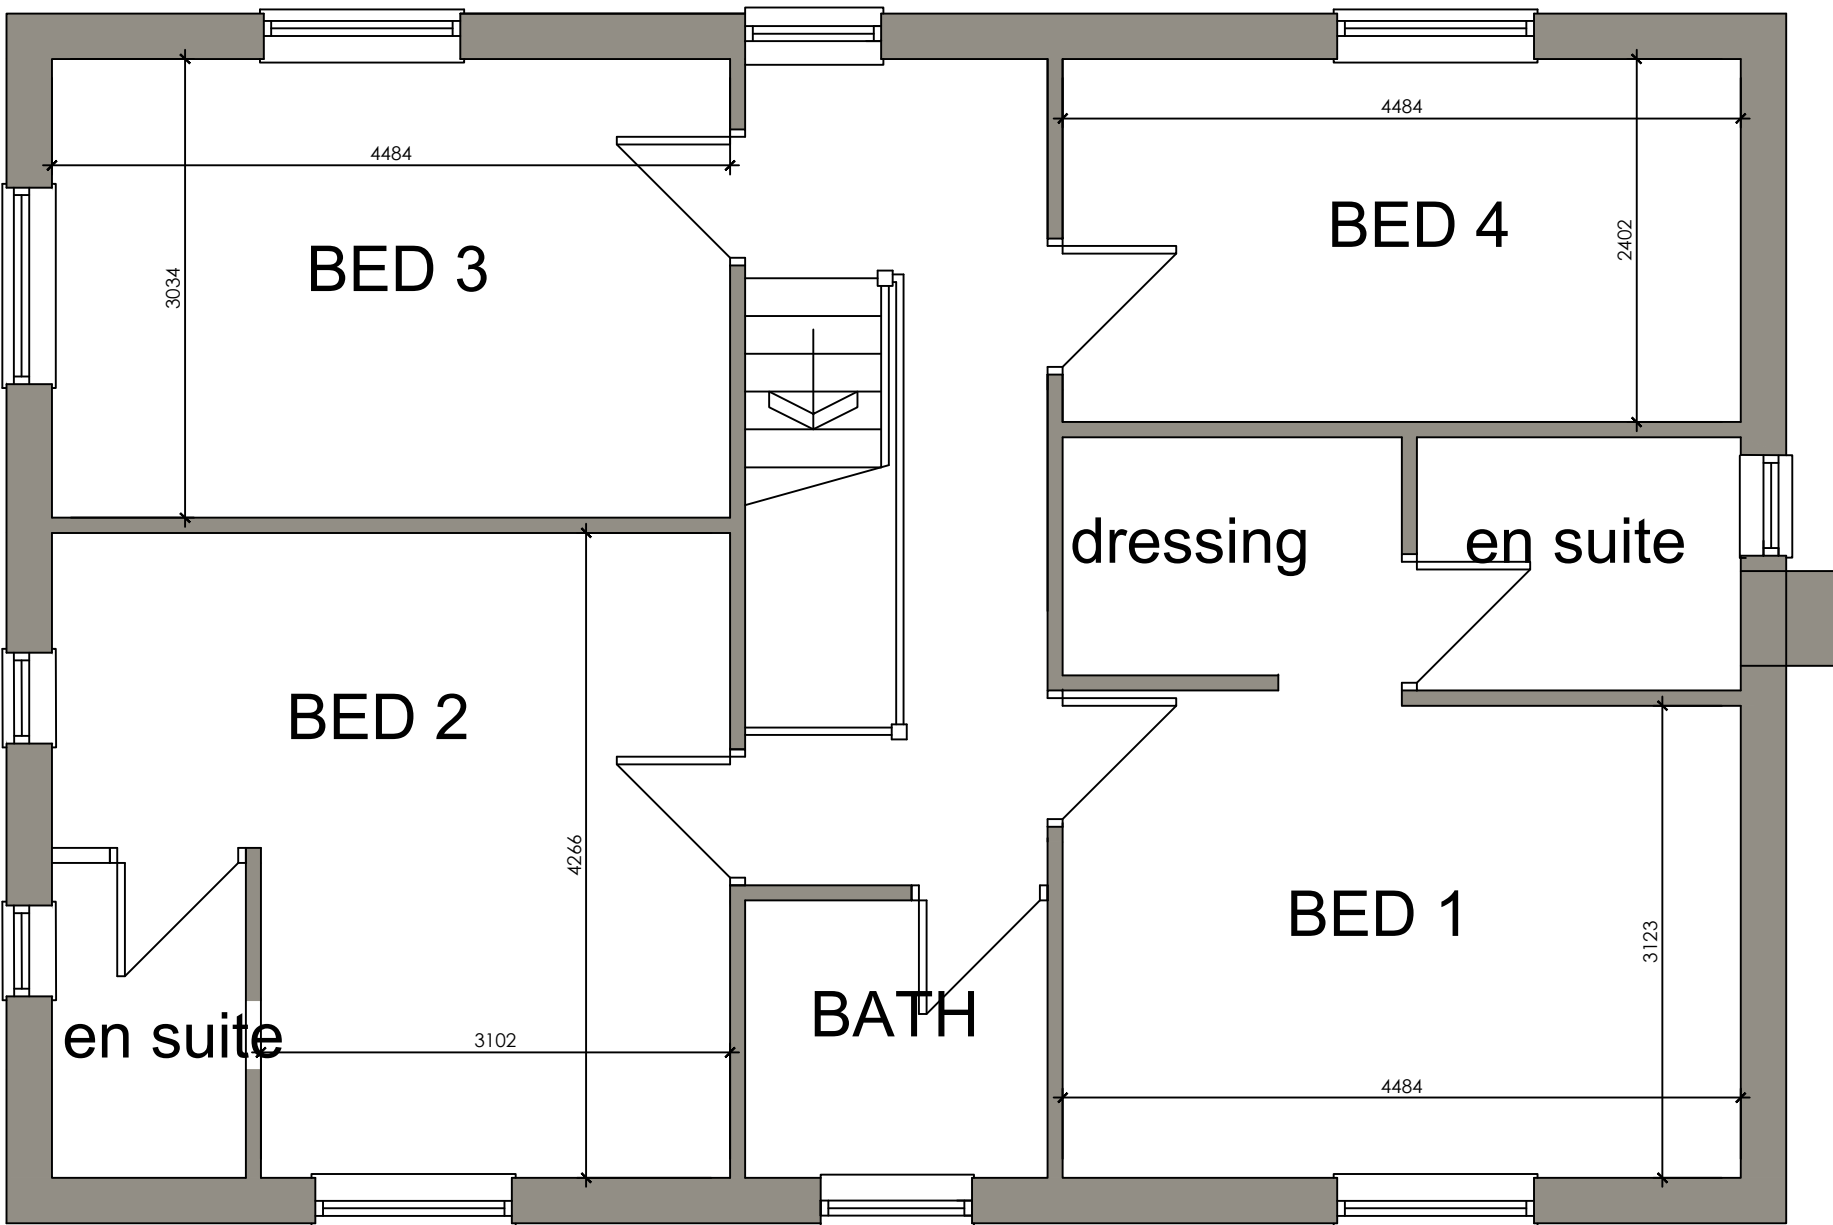

FIRST FLOOR PLAN

HOUSE TYPE G PLOT 1

 WhiteAgus PARTNERSHIP			OFFICE ONE, 34 VICTORIA ROAD, BARNLEY, S70 2BU			Phone: 01226 208482			
ARCHITECTURAL SERVICES						Email: info@whiteaguspartnership.co.uk Web: www.whiteaguspartnership.co.uk			
Project. RESIDENTIAL DEVELOPMENT AT STUD FARM, SPRING LANE CARLTON, BARNLEY					Client. MR NOEL FERGUSON				
Drawing Title. PLANS AND ELEVATIONS TYPE G					Date. NOV 2021		Scale. 1:50 & 1:100 @ A1		
					Ref. 14-148		Dwg. No. 107		
							Rev.		
Date			Suffix		Description		Date		