




EAST ELEVATION




WEST ELEVATION




SOUTH ELEVATION

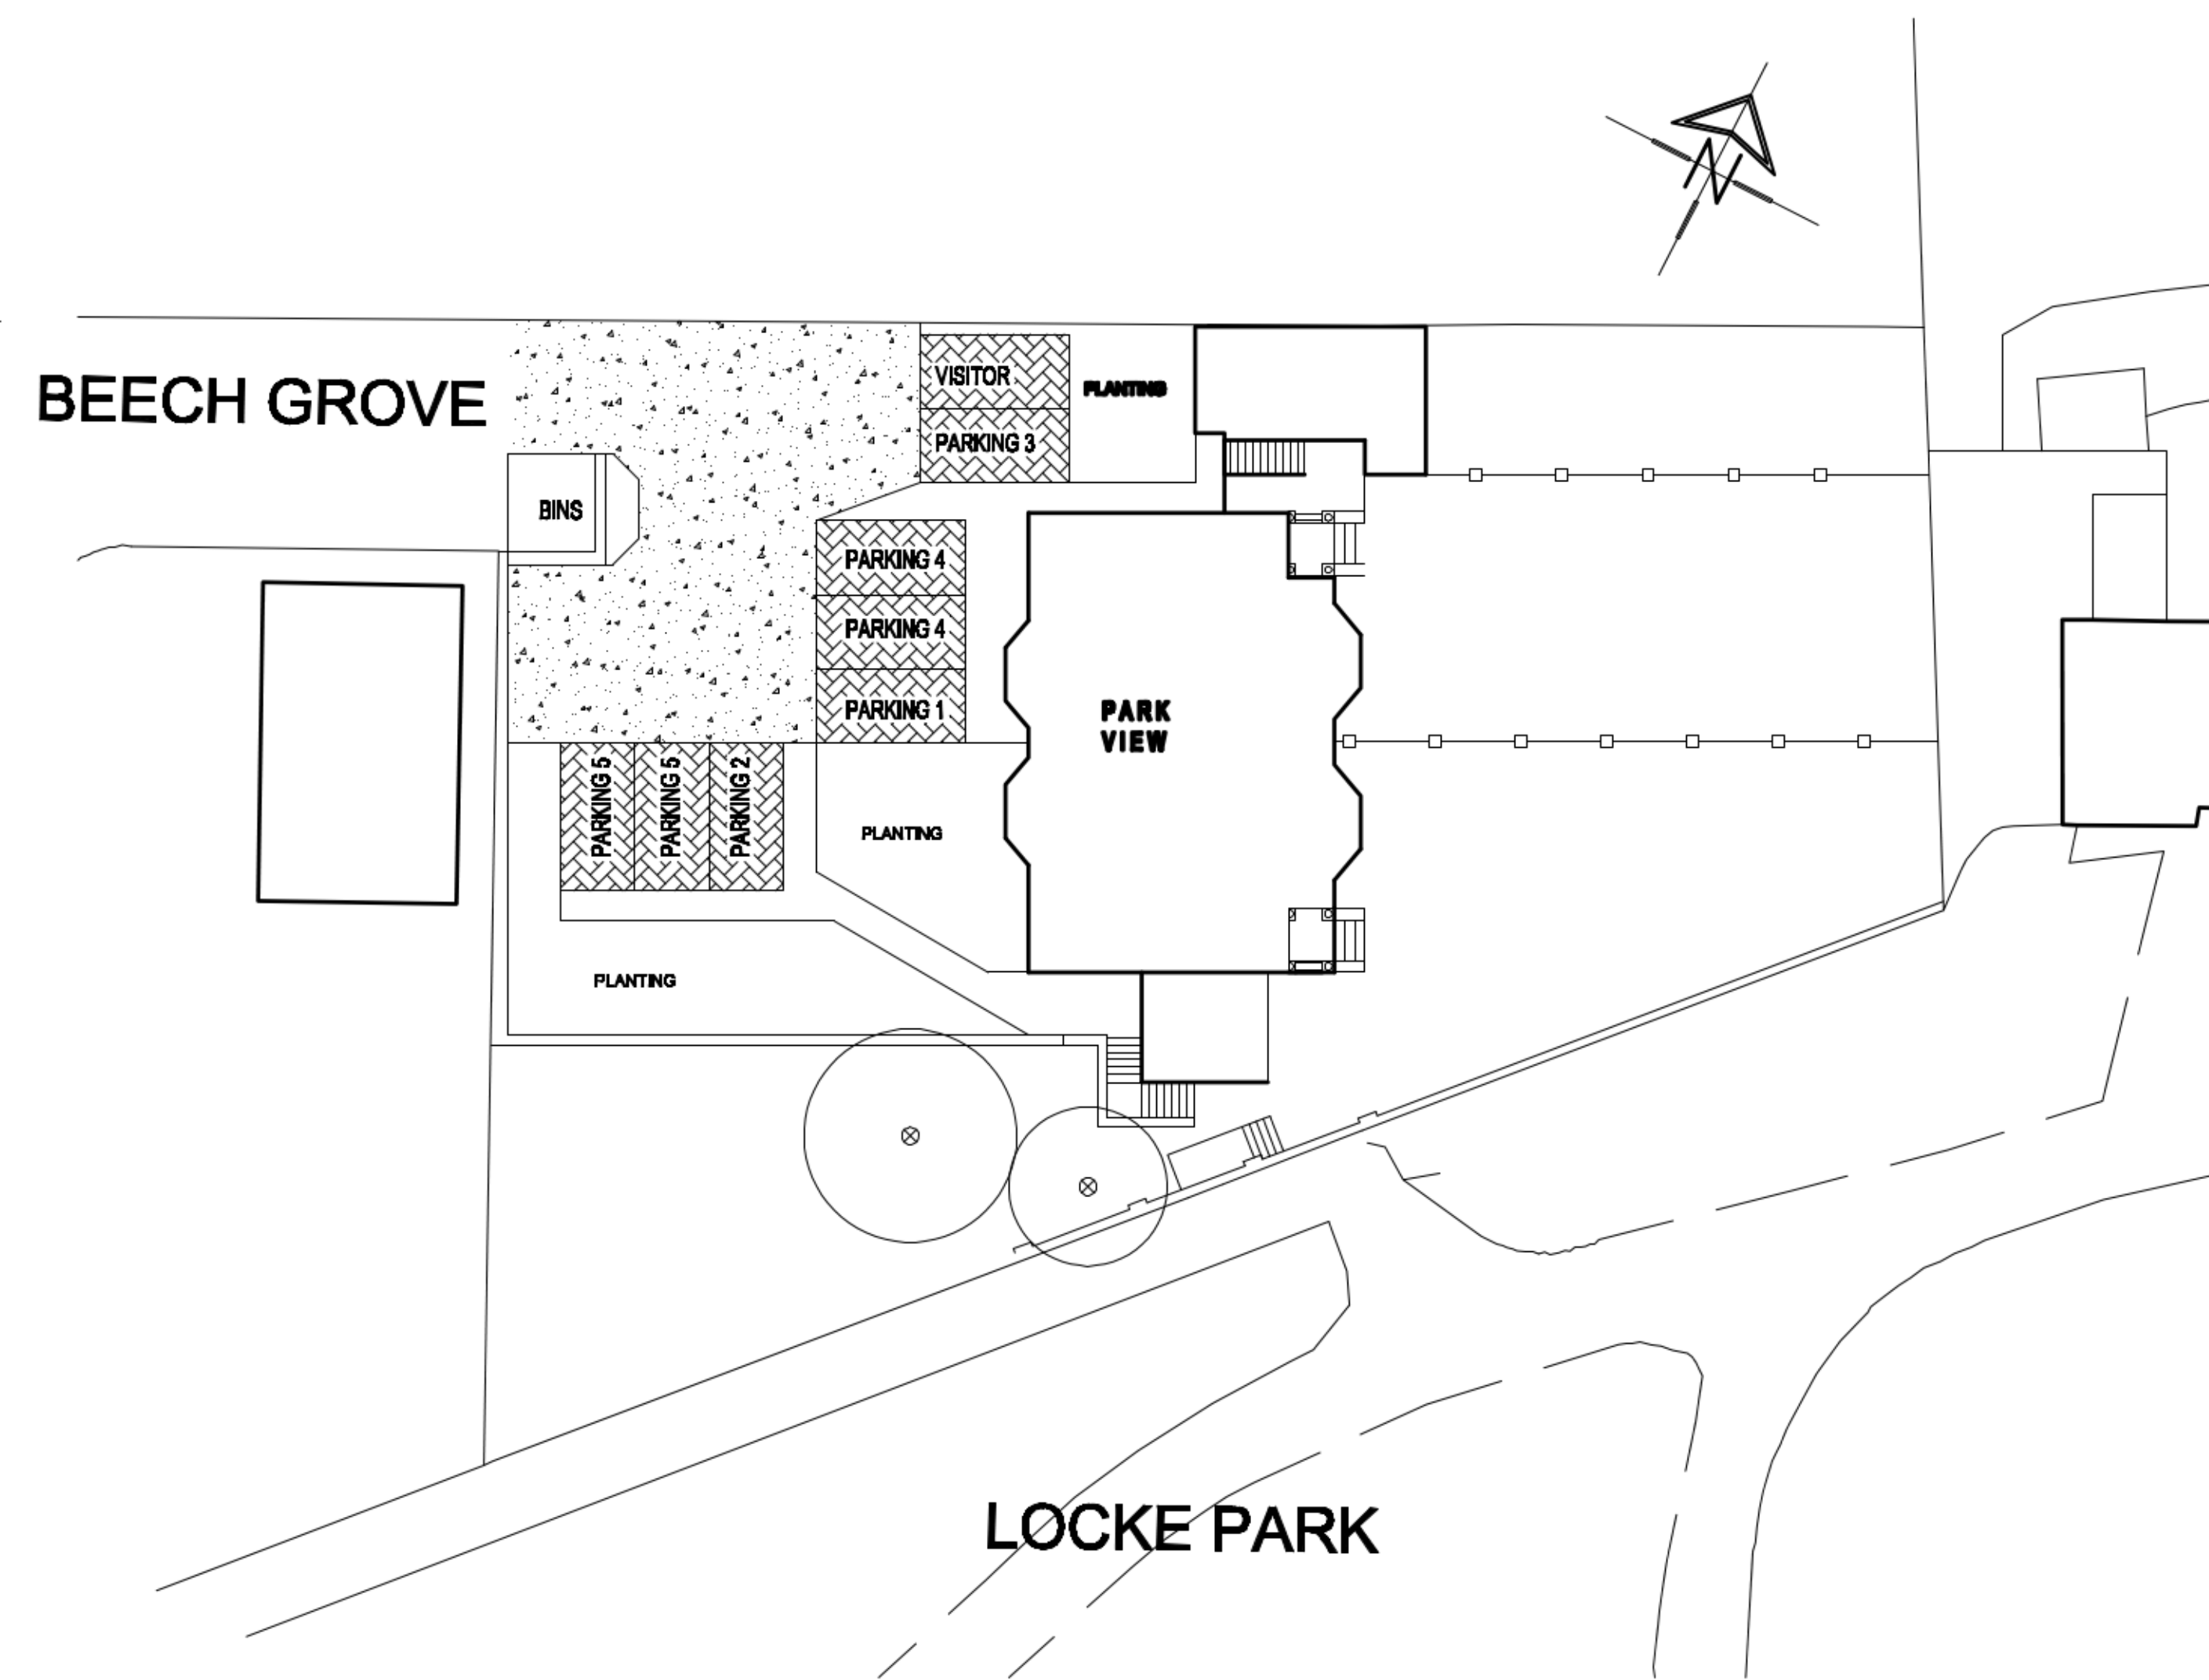

SITE PLAN
SCALE 1:200

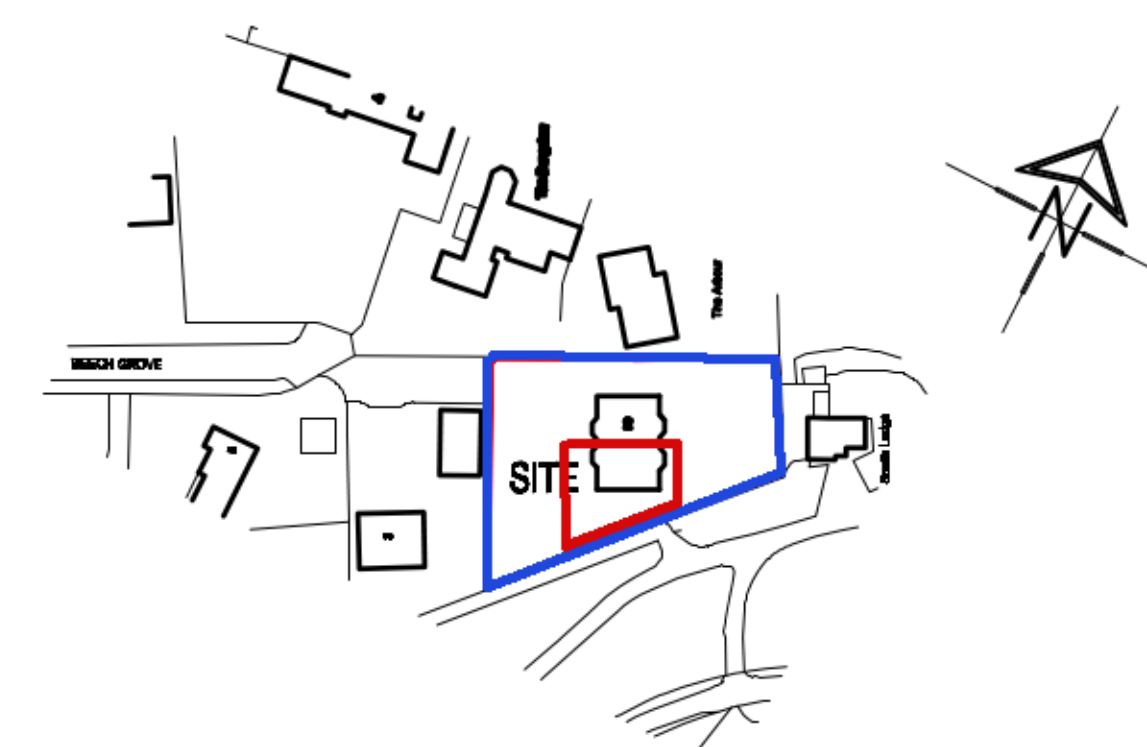

LOCATION PLAN
SCALE 1:250

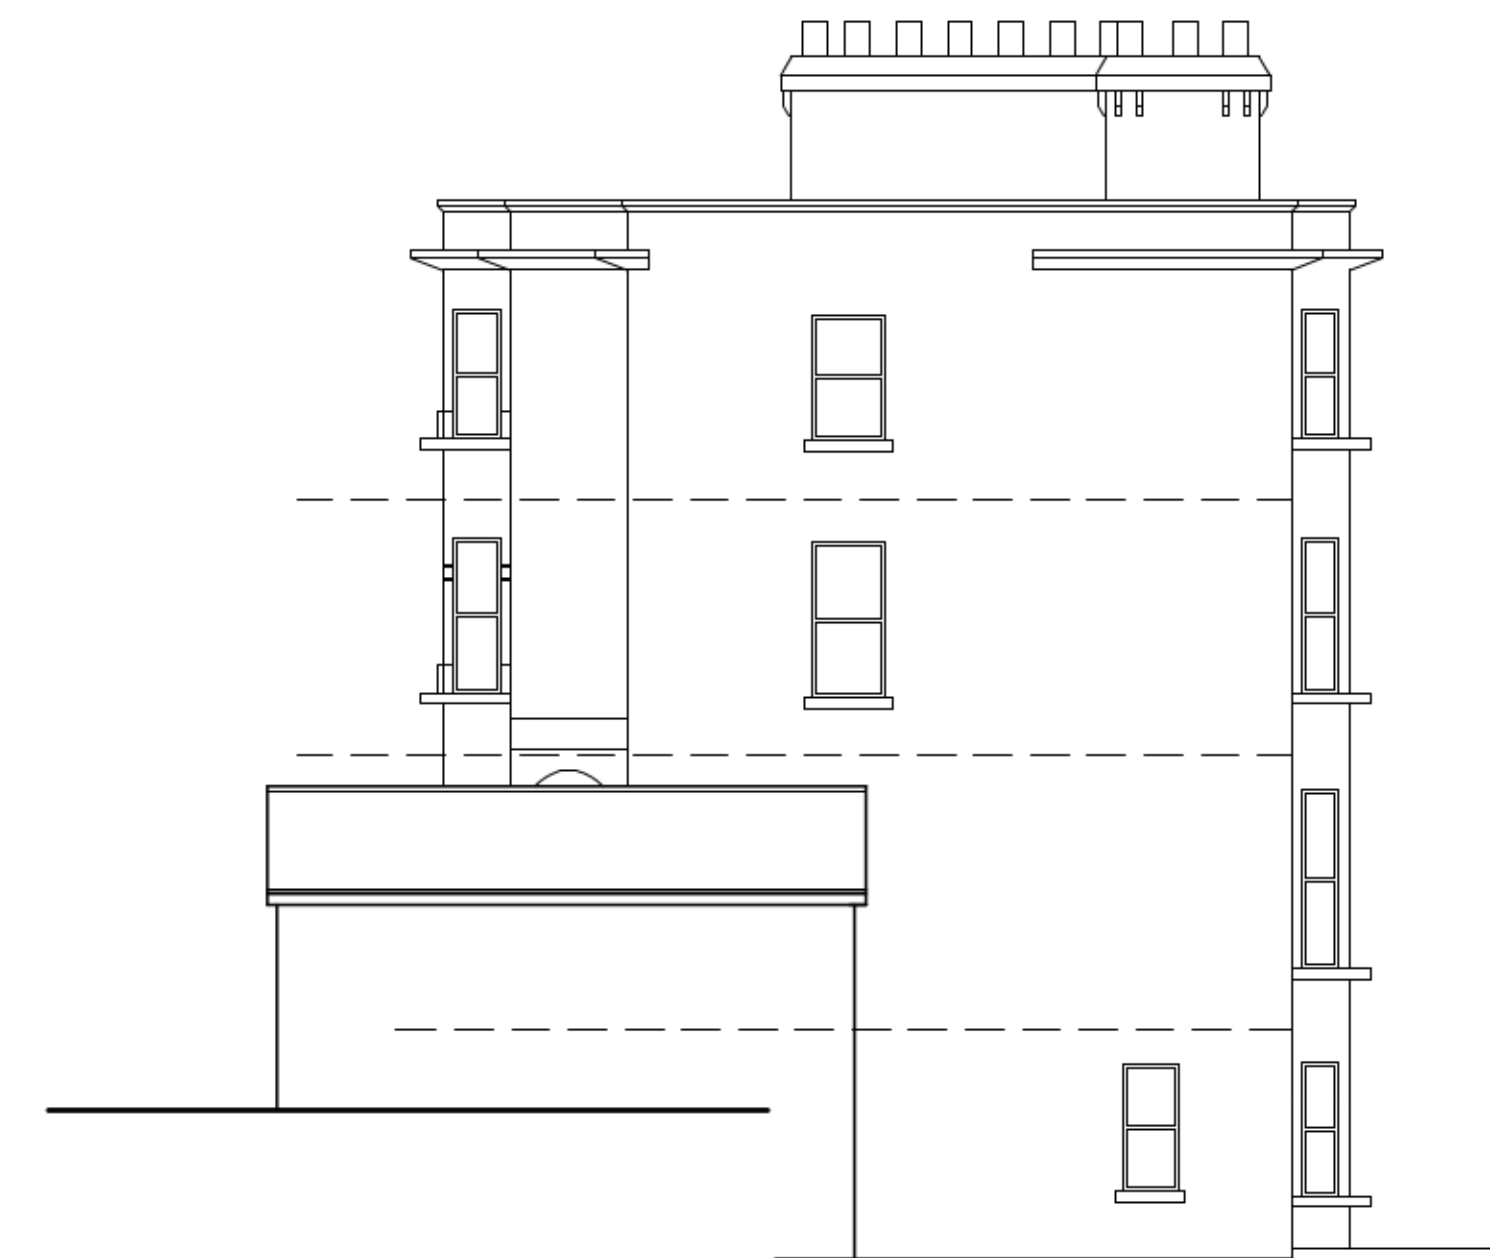

SOUTH ELEVATION

ELEVATIONS , SITE PLAN , LOCATION
PLAN AS EXISTING
ELEVATION SCALE 1:100