




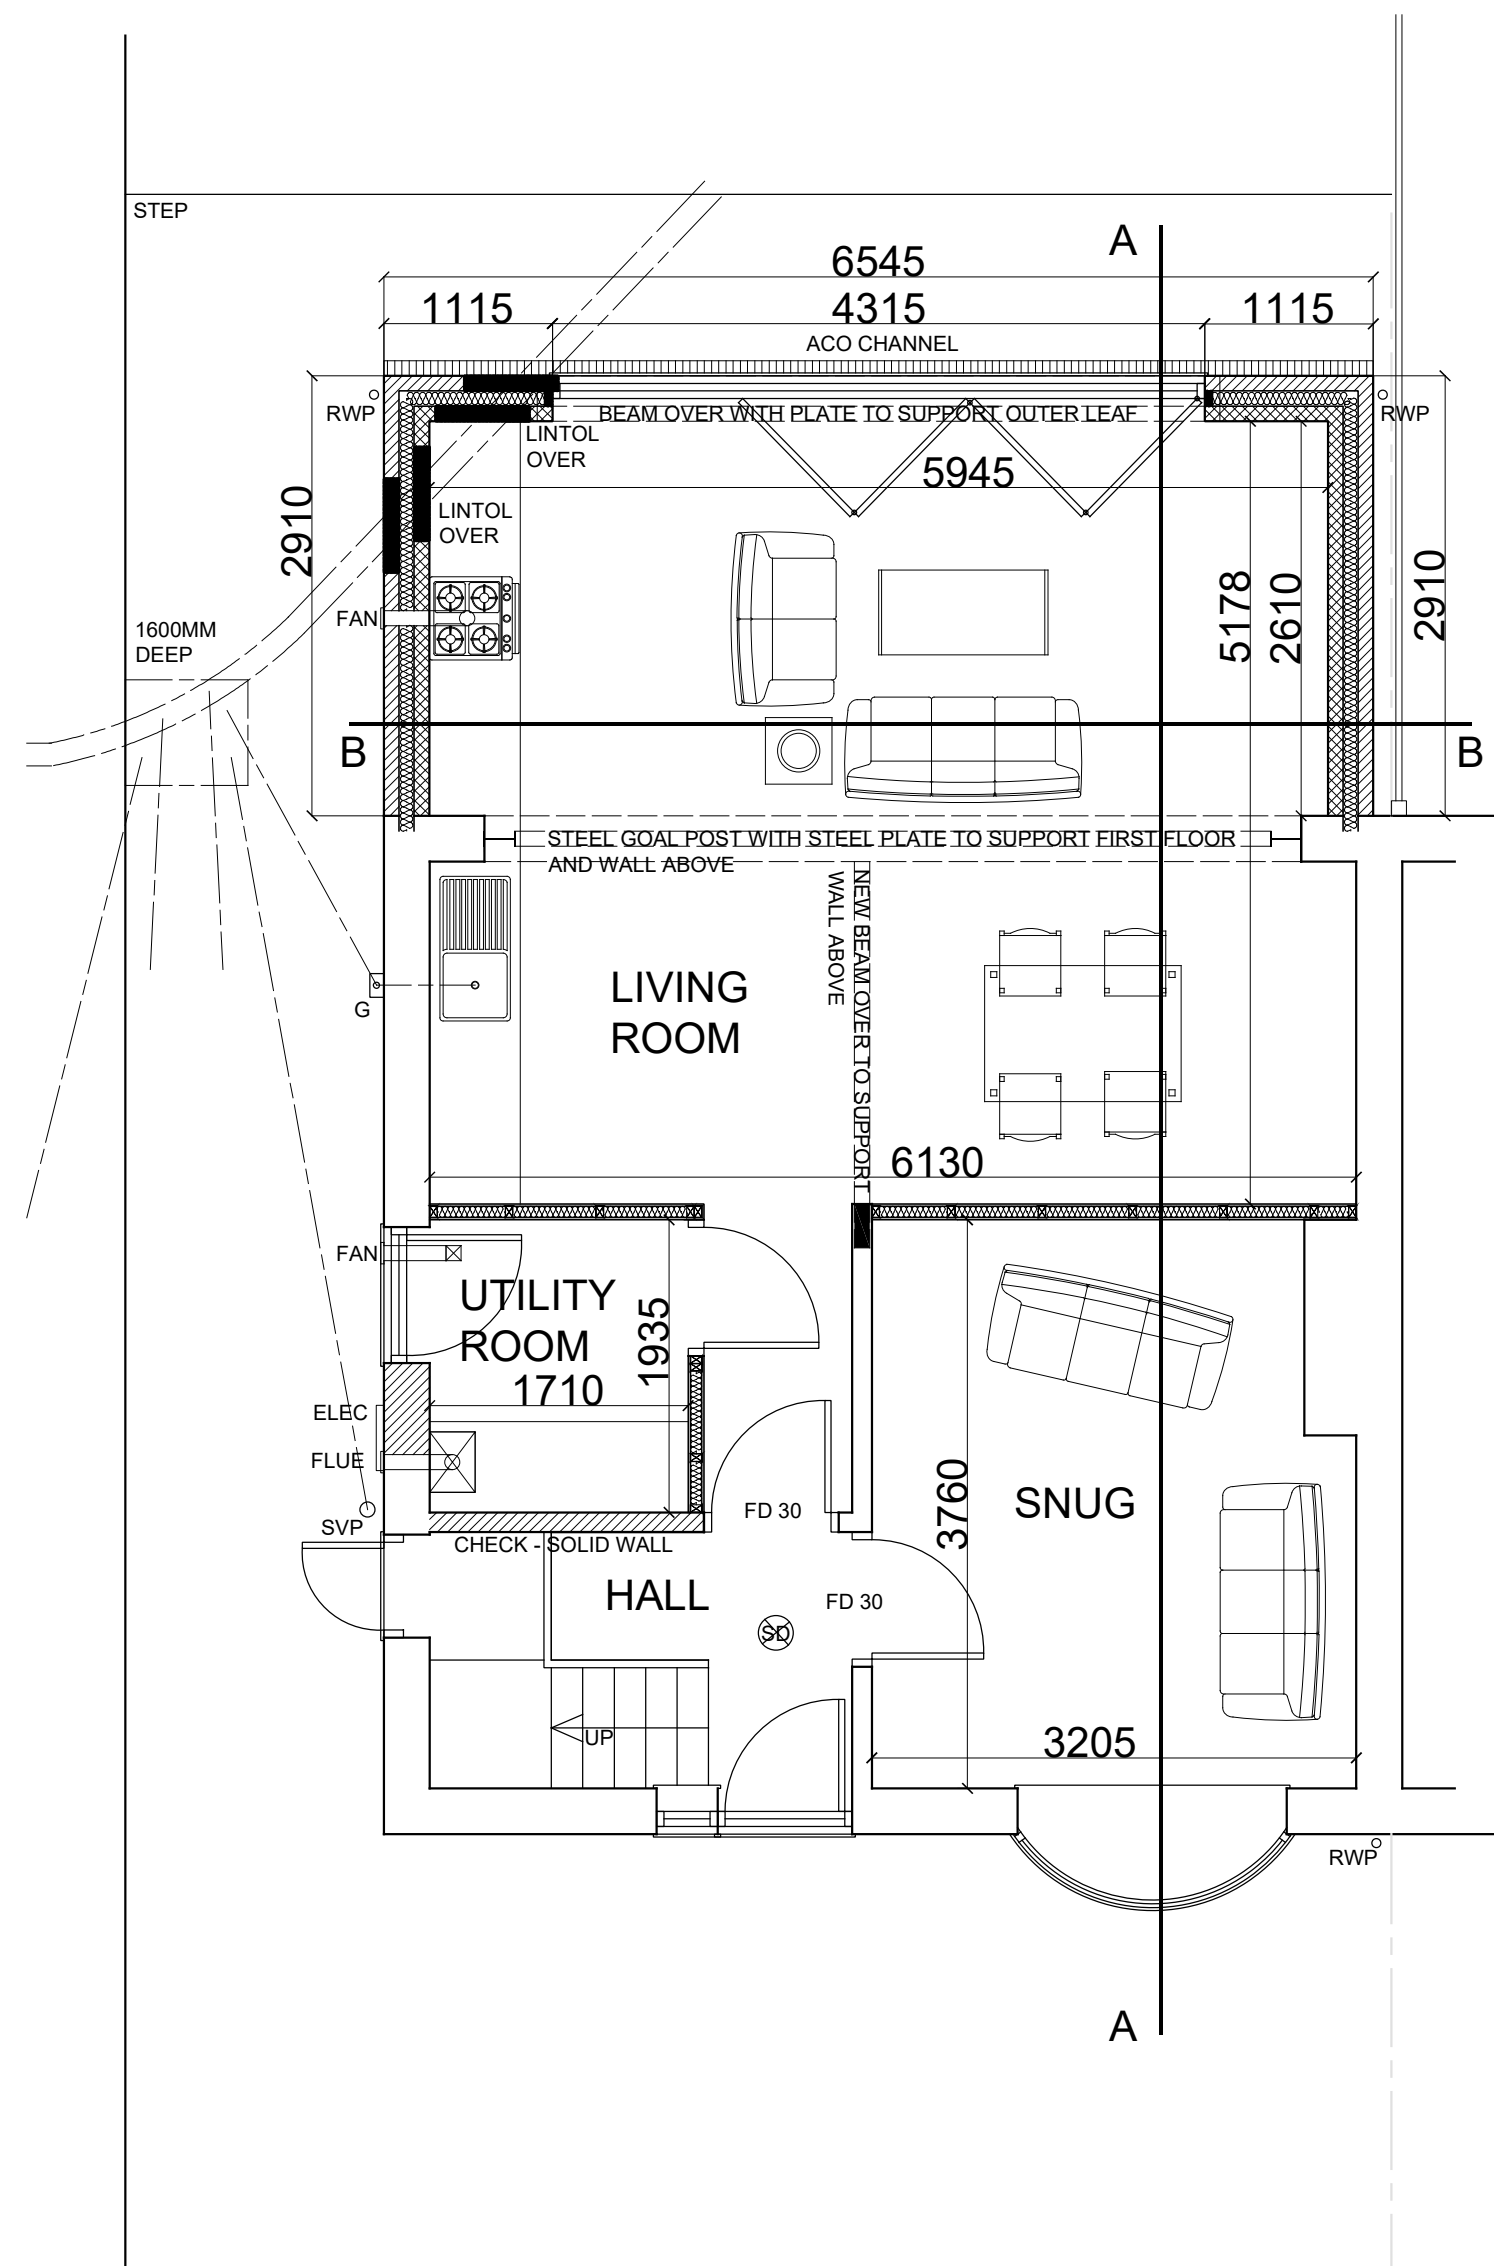


PROPOSED GROUND FLOOR PLAN

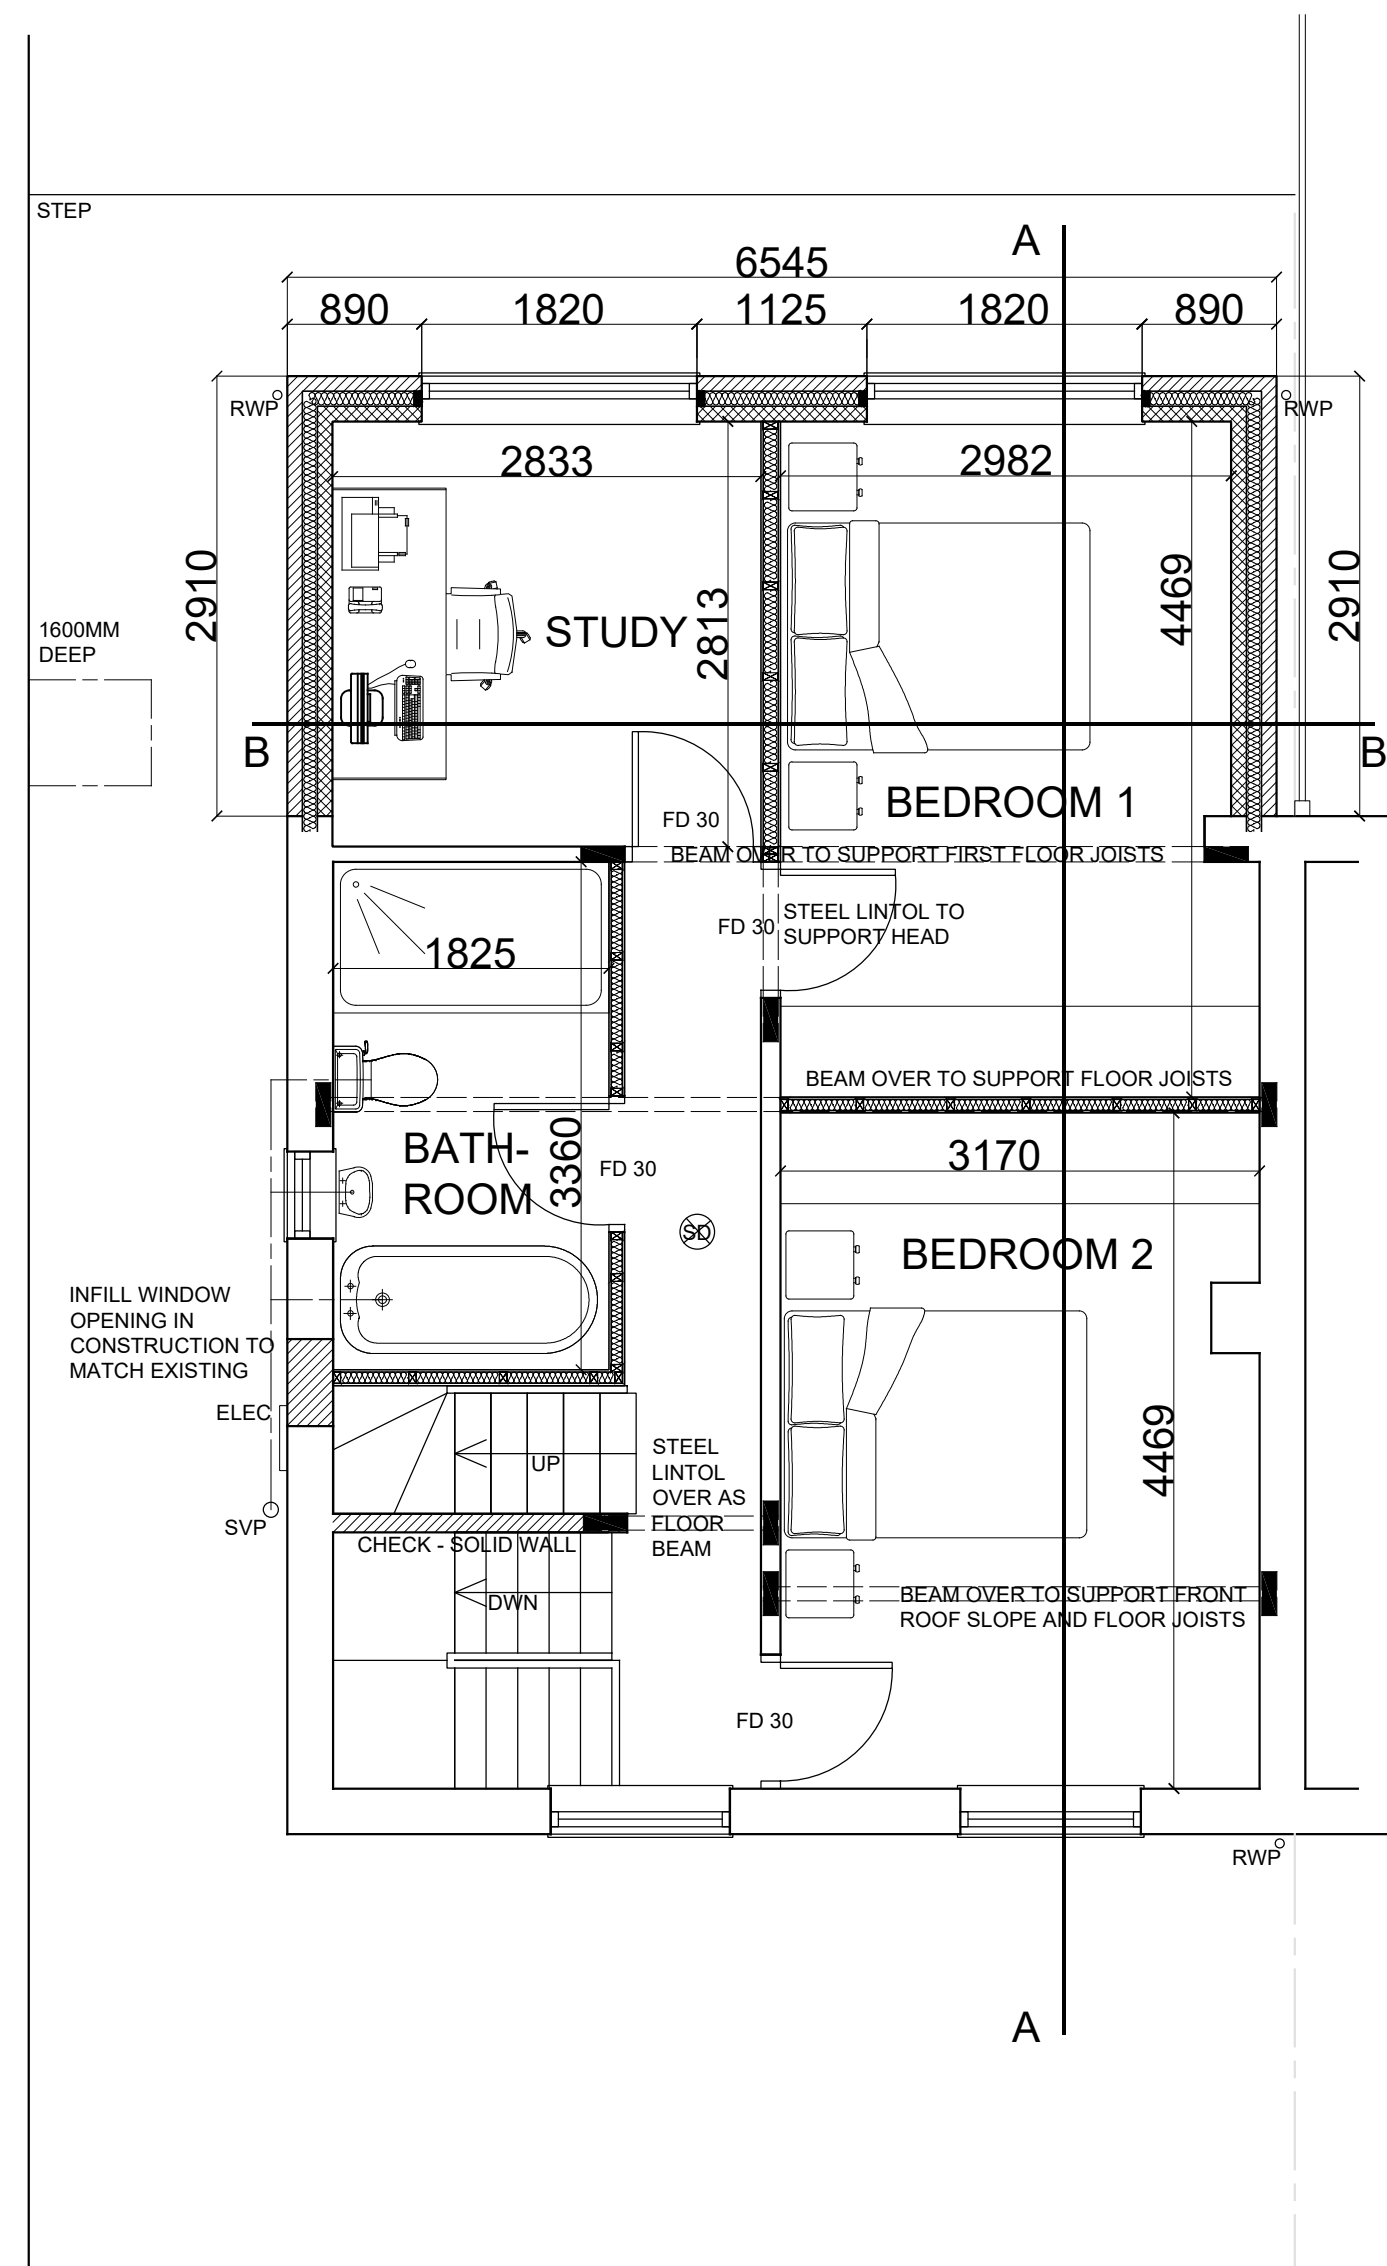


PROPOSED FIRST FLOOR PLAN

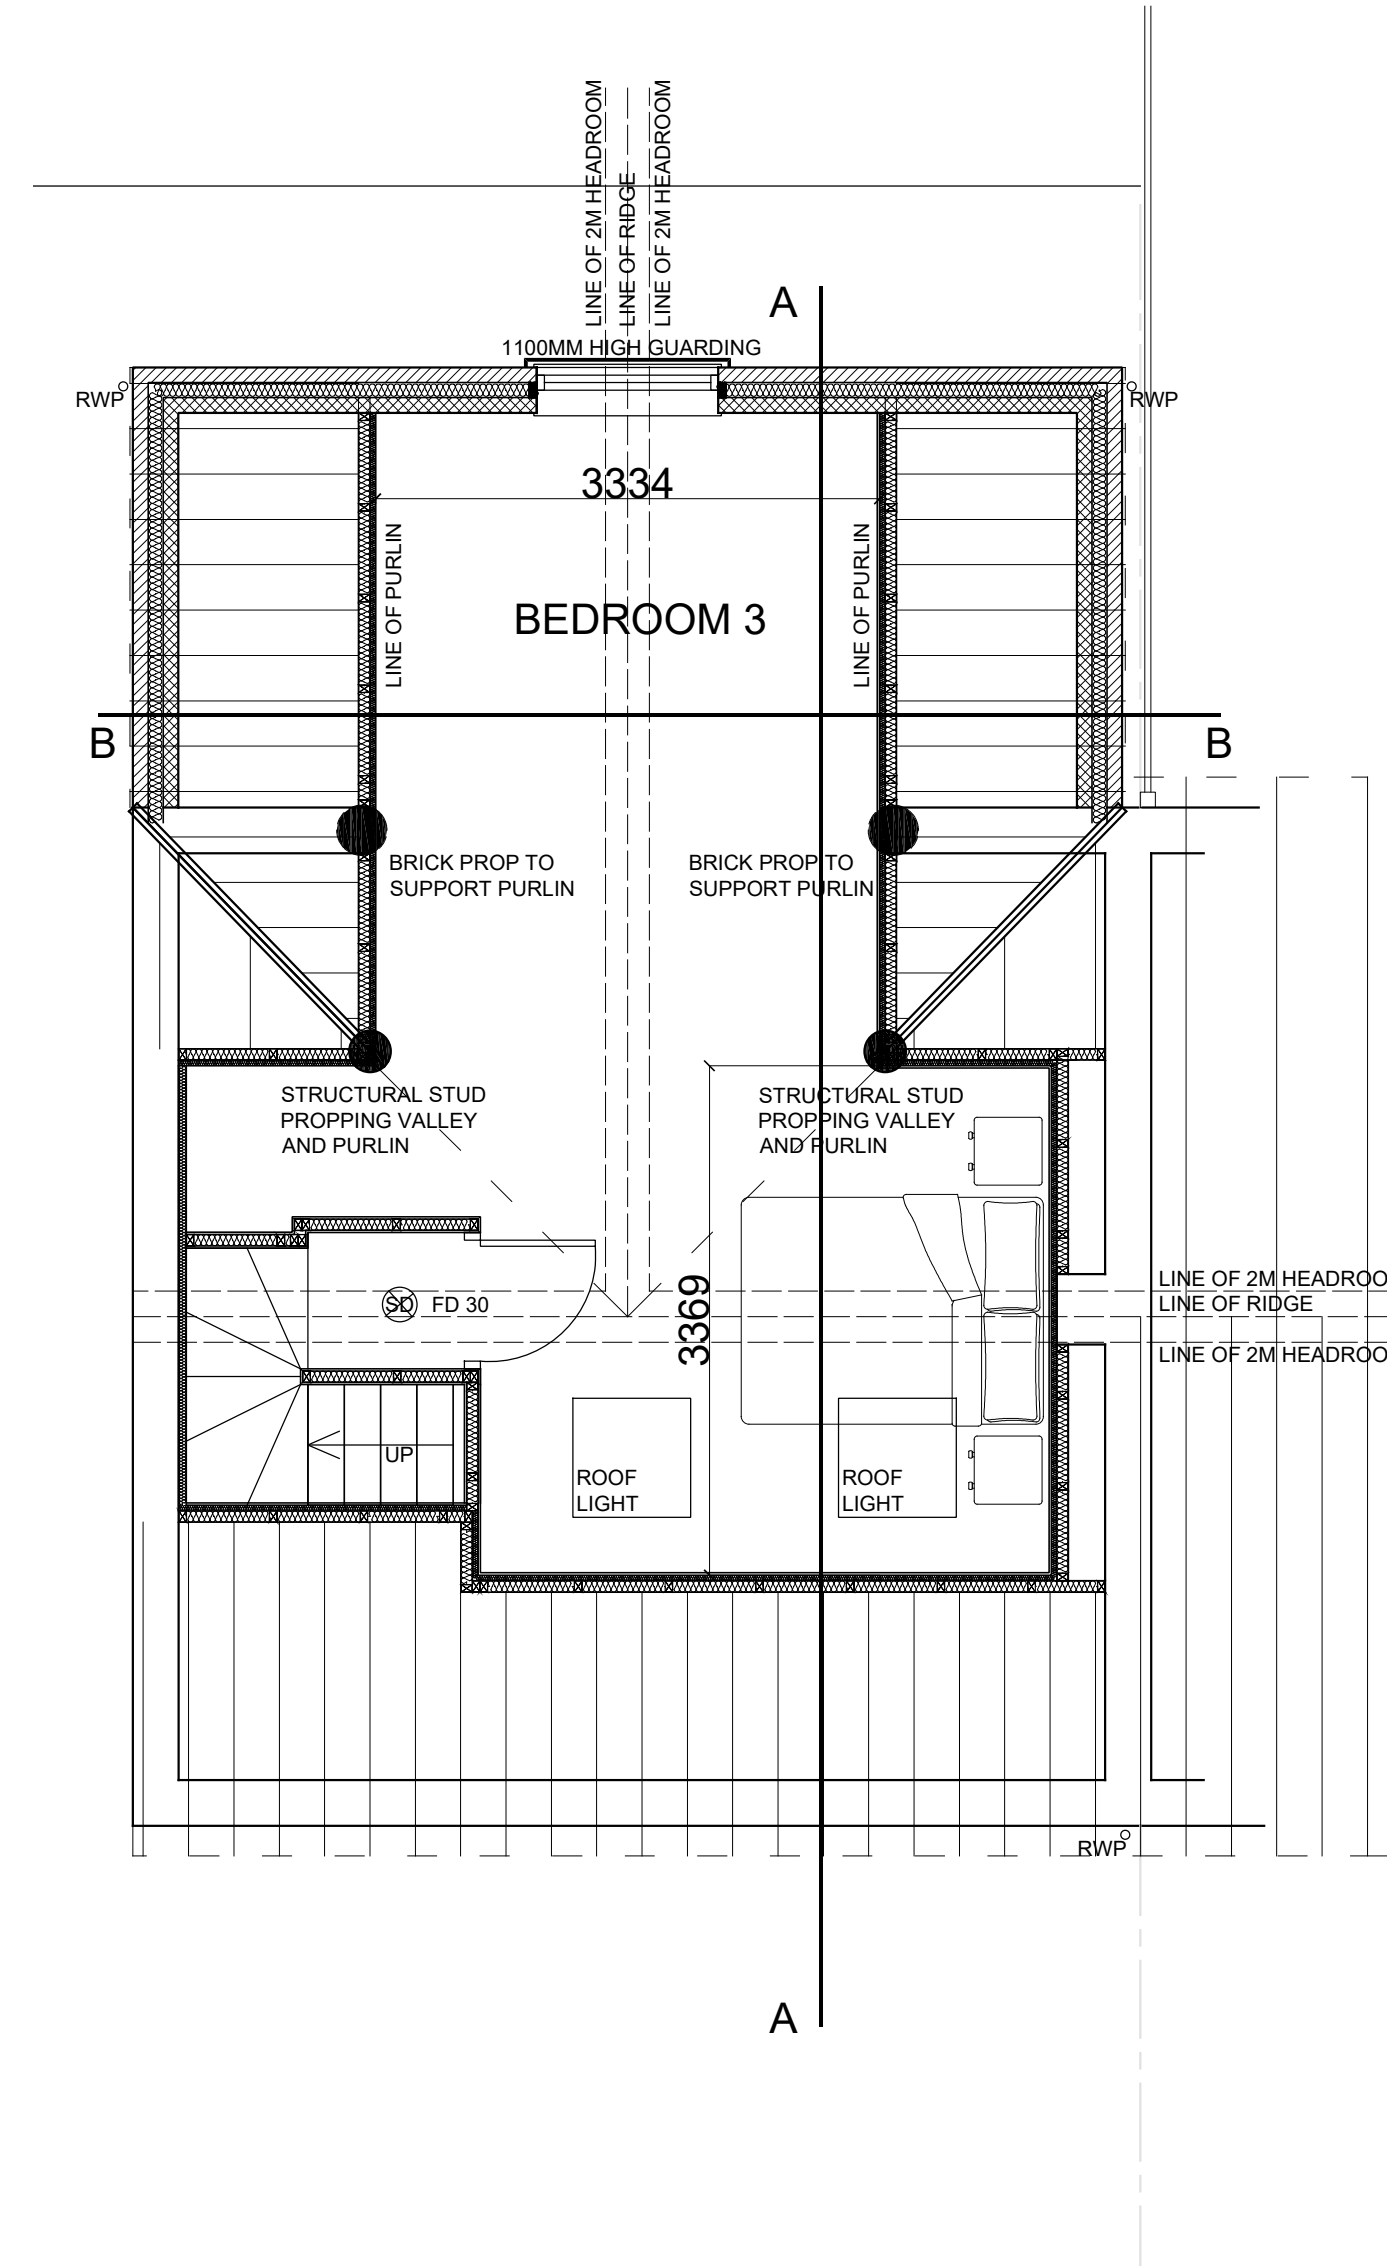



PROPOSED SECOND FLOOR PLAN

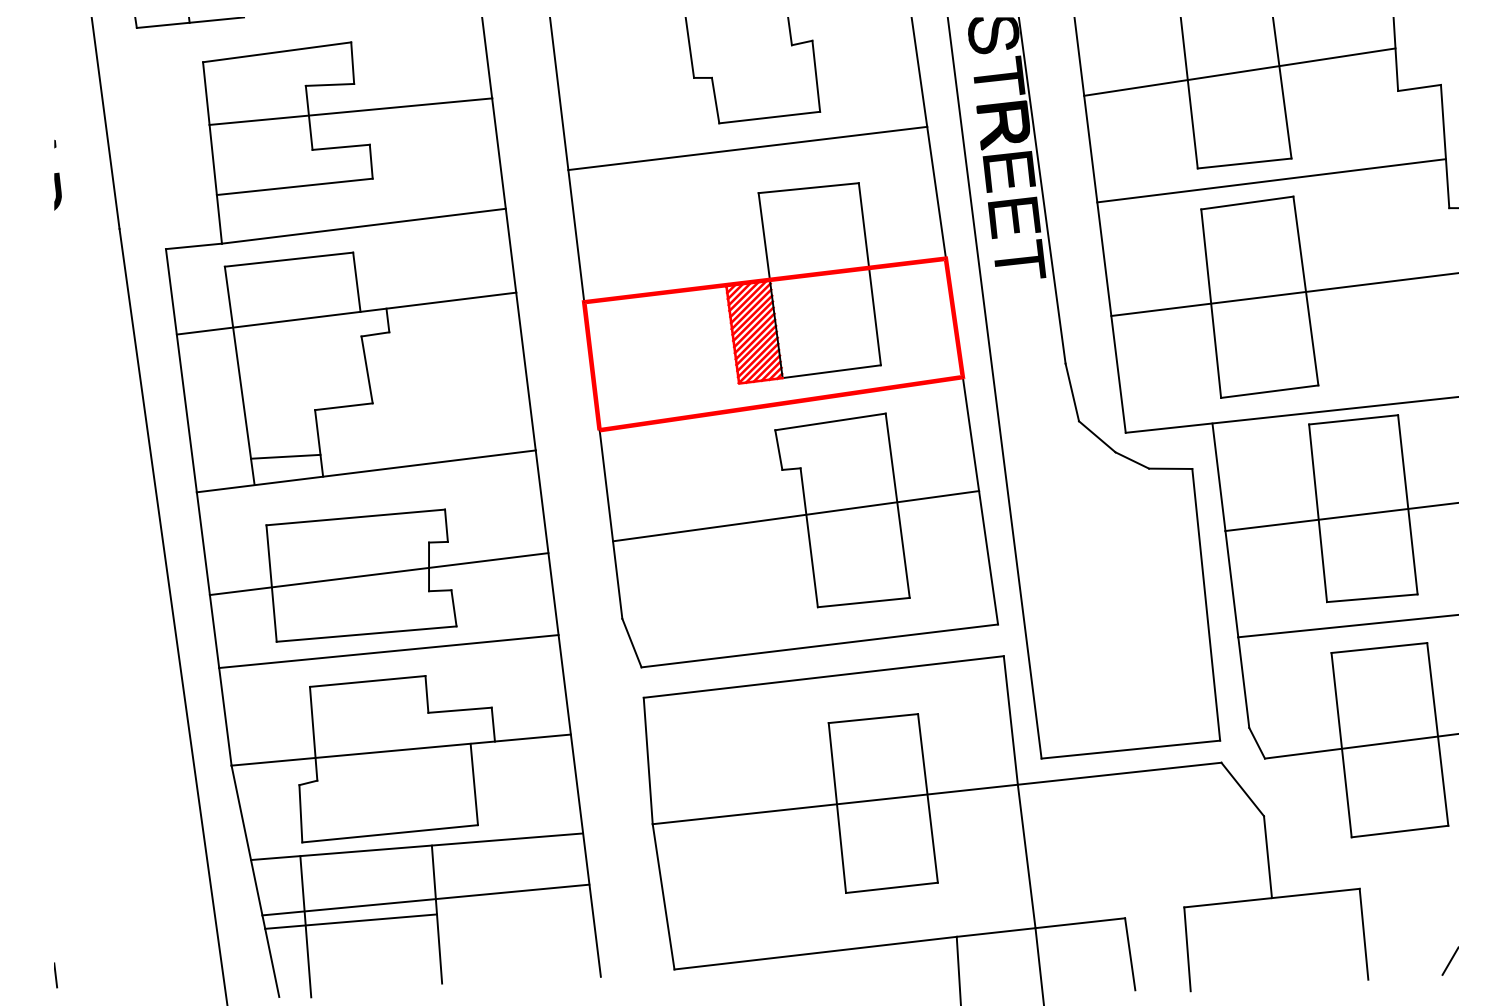


SITE PLAN 1:500

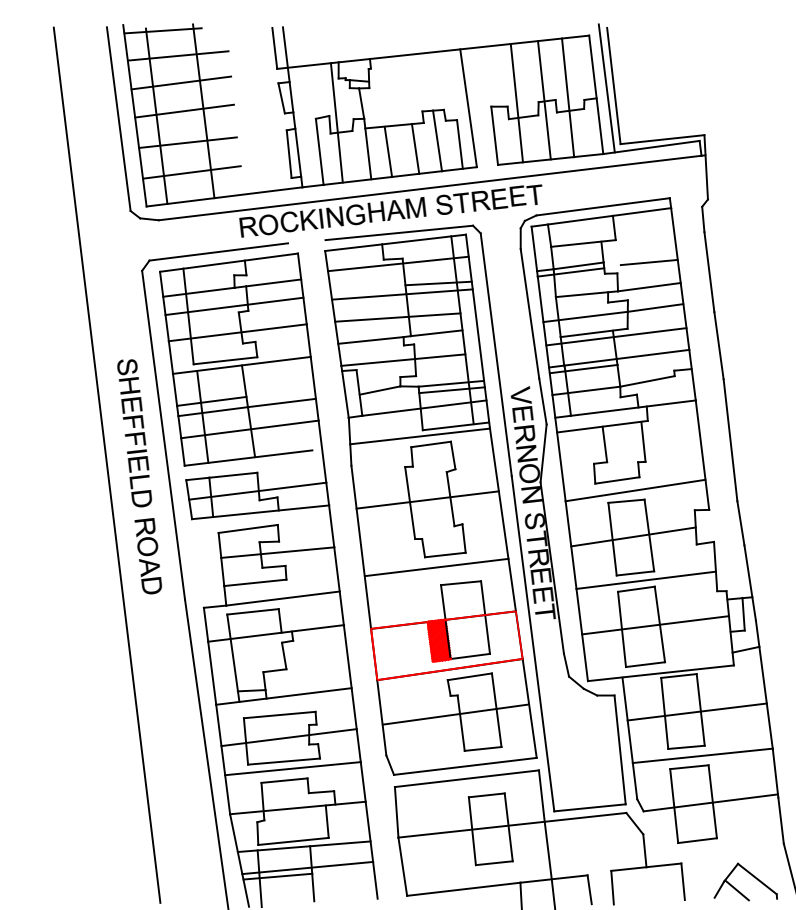


LOCATION PLAN 1:1250

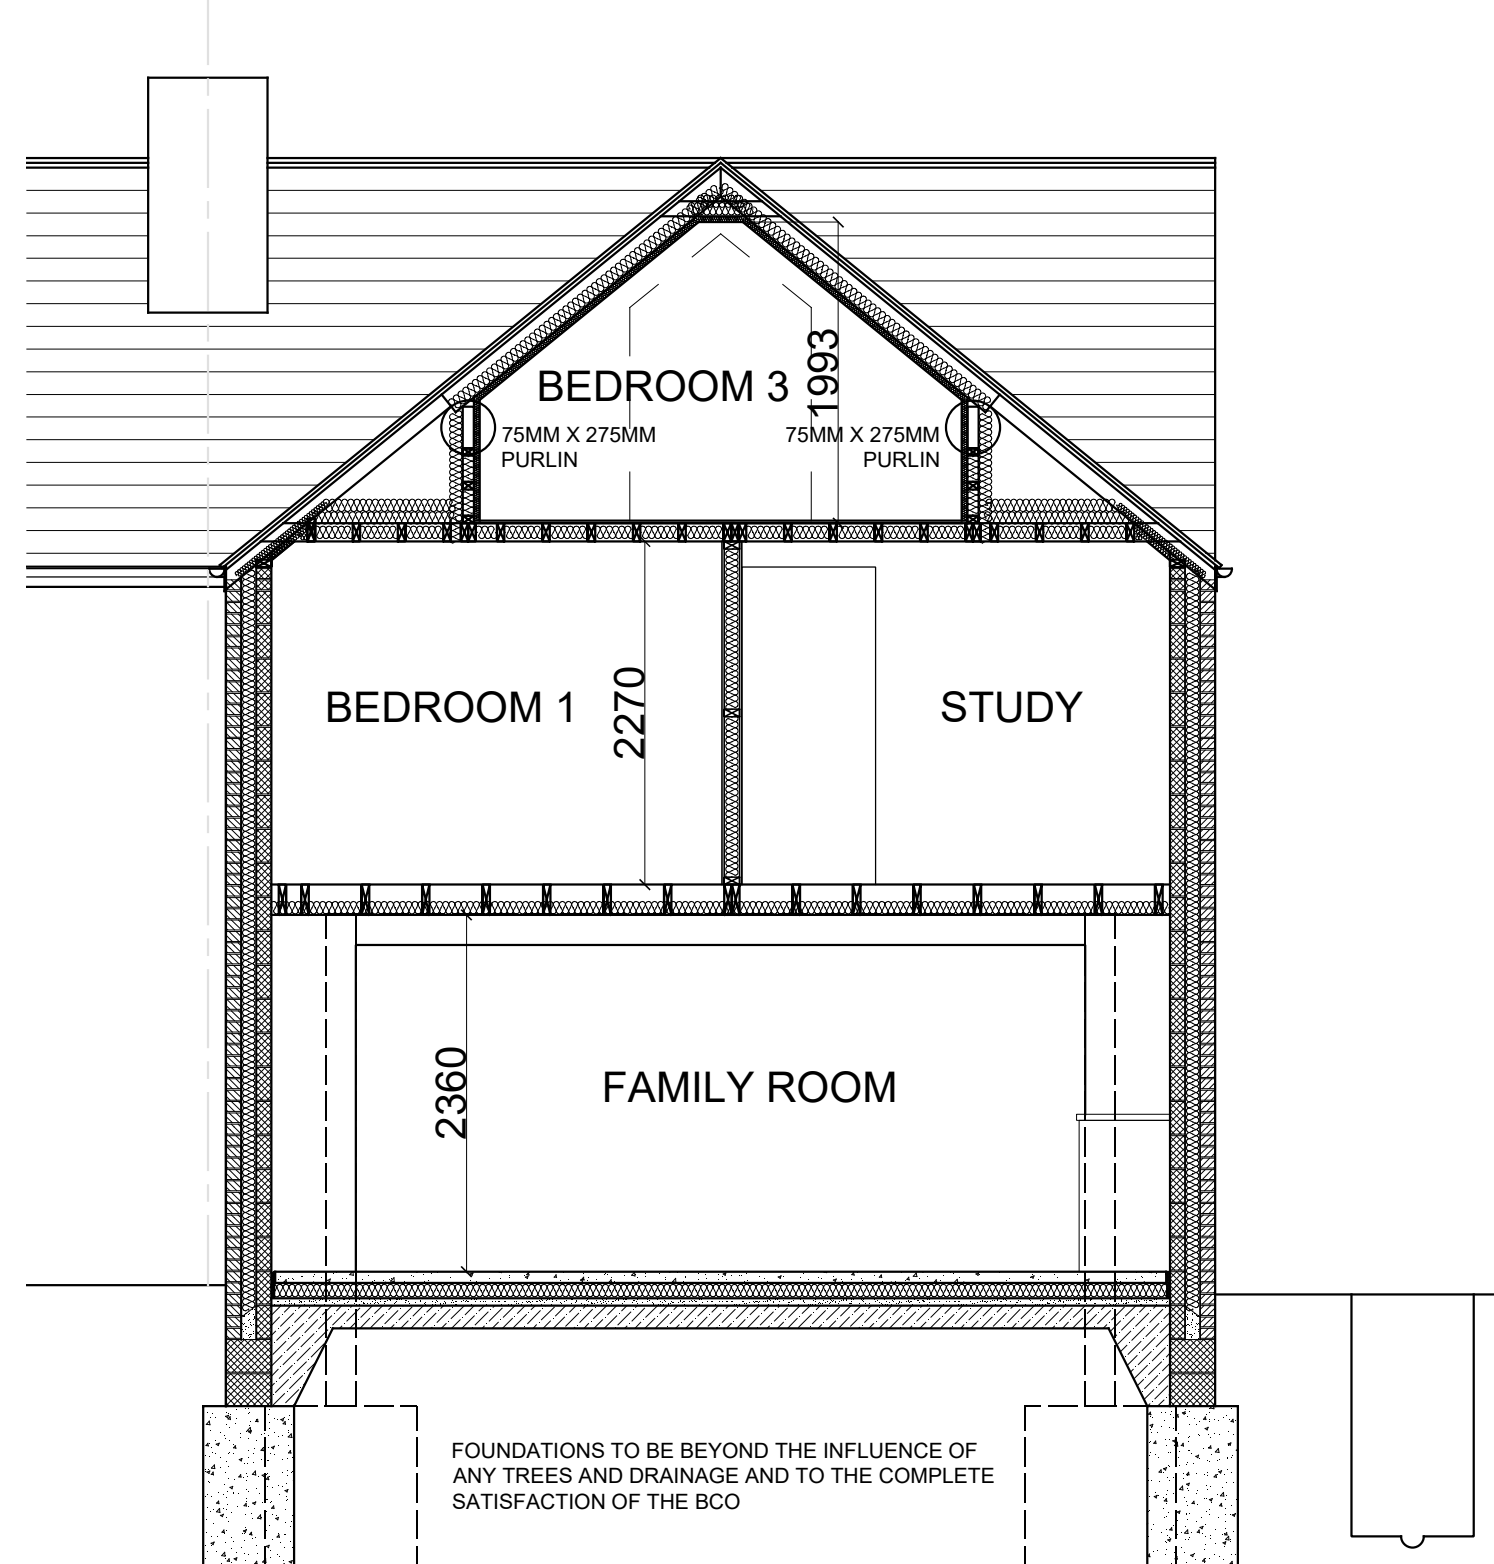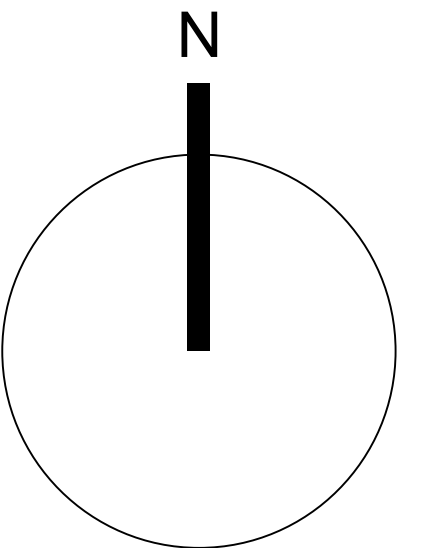


PROPOSED SECTION A-A

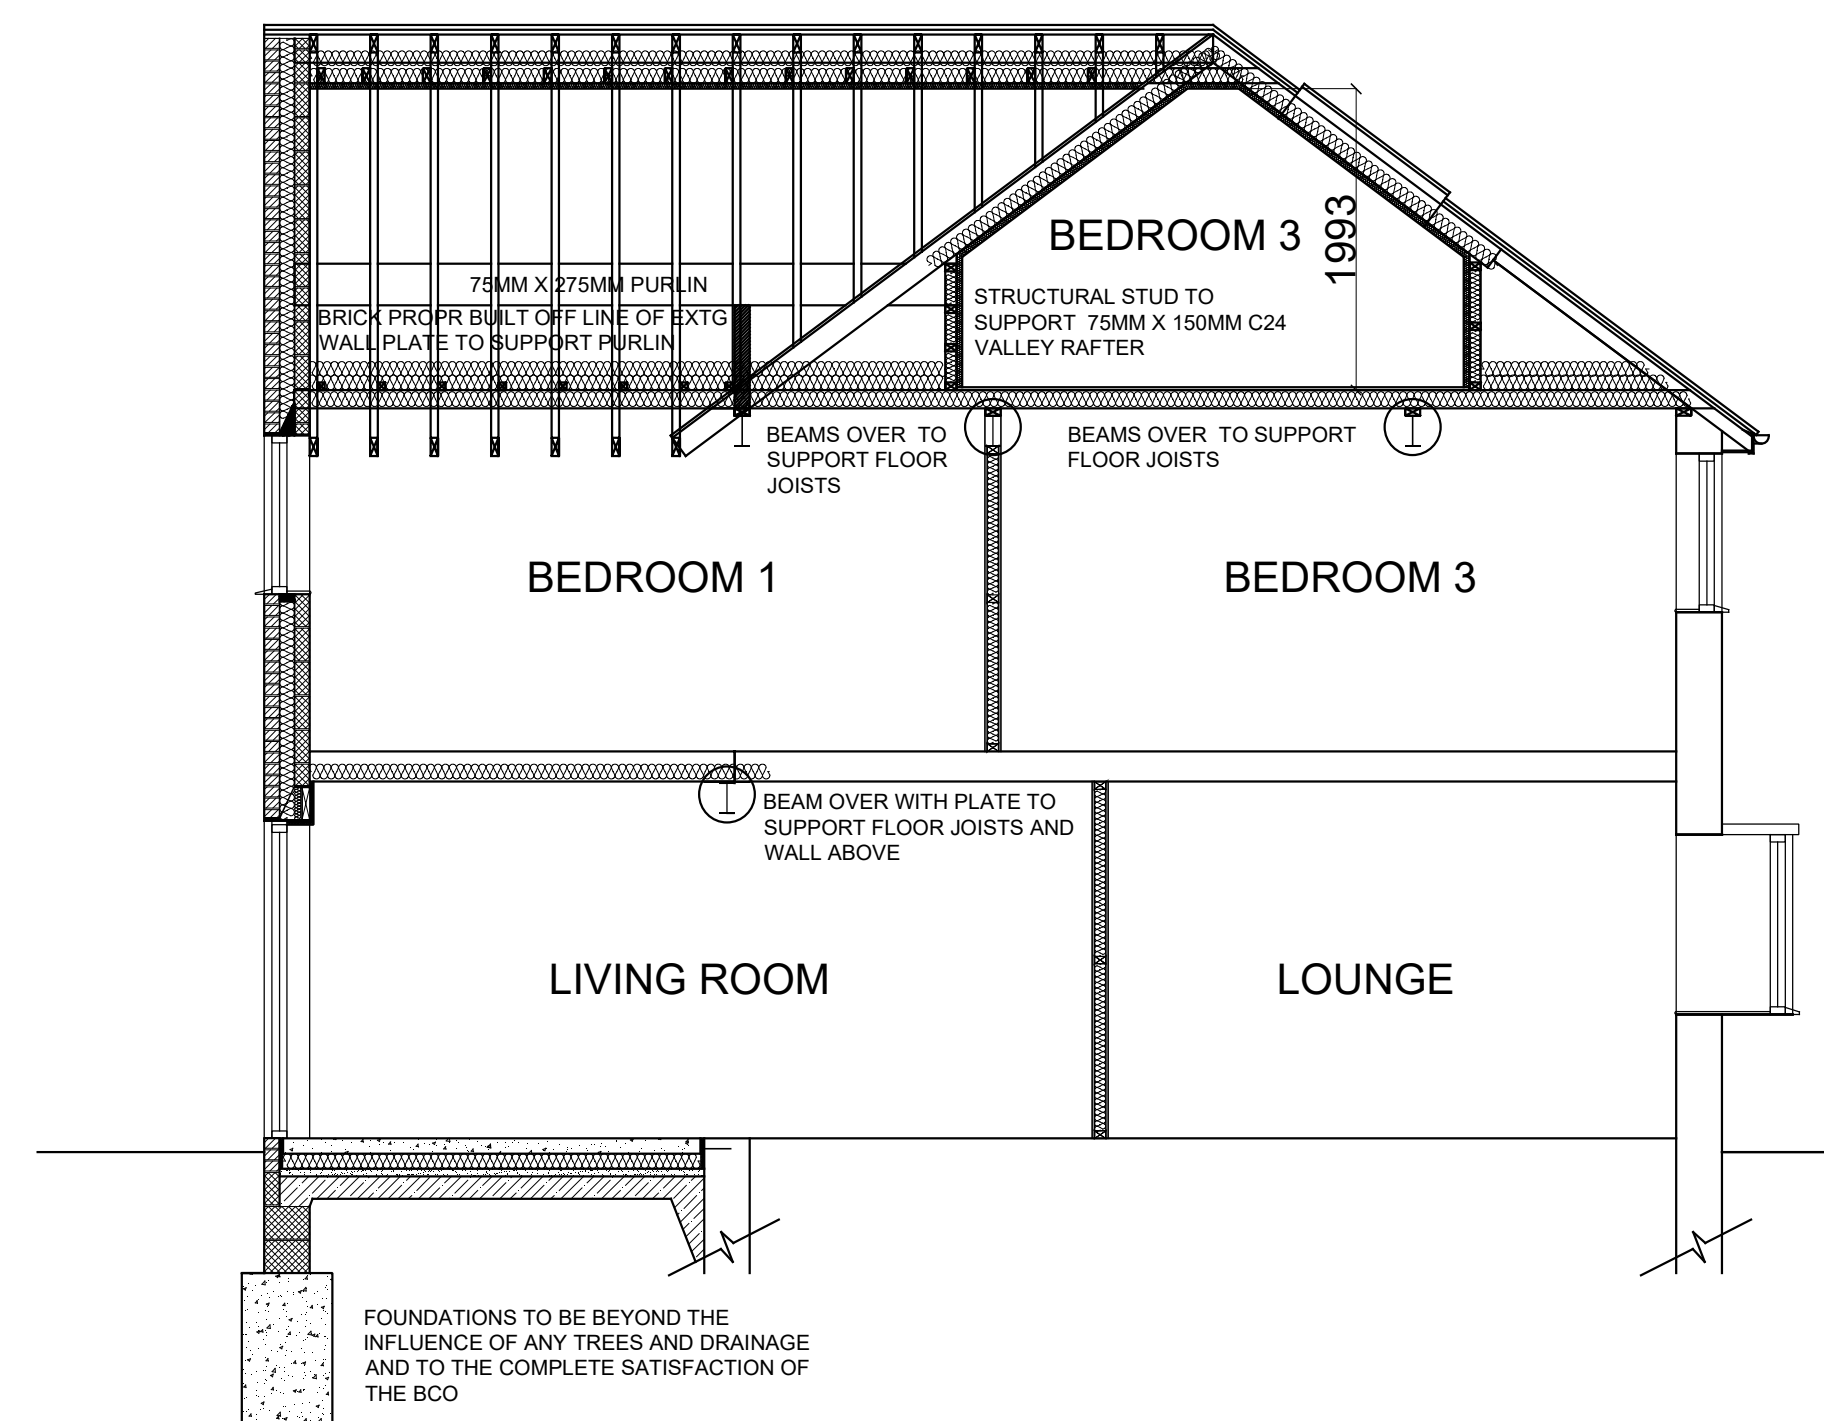

PROPOSED SECTION B-B

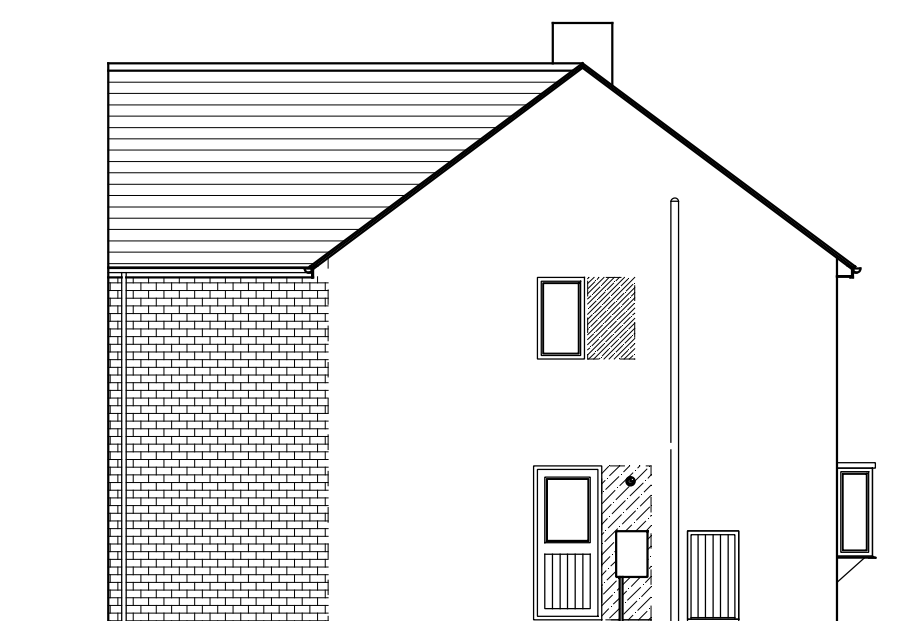

PROPOSED SIDE ELEVATION

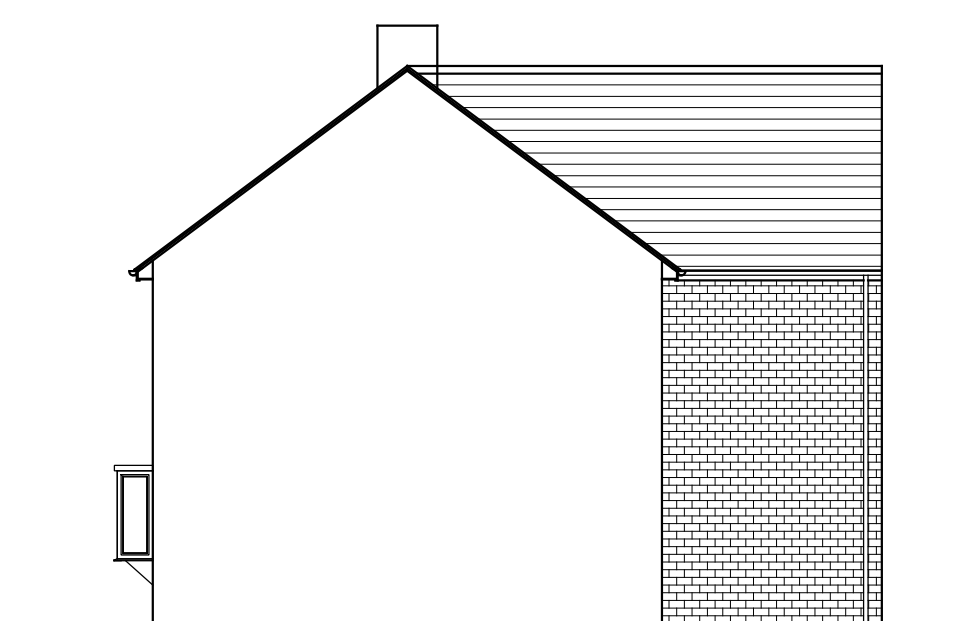

PROPOSED SIDE ELEVATION



PROPOSED REAR ELEVATION

REV	DESCRIPTION	DATE	DRWN
JDS DESIGNS LTD TEL - 07834437377 EMAIL - JDS.DESIGNS@GMAIL.COM			
PROJECT TITLE PROPOSED TWO STOREY REAR EXTENSION AND LOFT CONVERSION AT 24 VERNON STREET BIRDWELL BARNESLEY			
DRAWING TITLE PROPOSED PLANS			
PROJECT NO. 2017.0310.000		DWG NO. 02	
SCALE 1:50 / 100		REV.	