
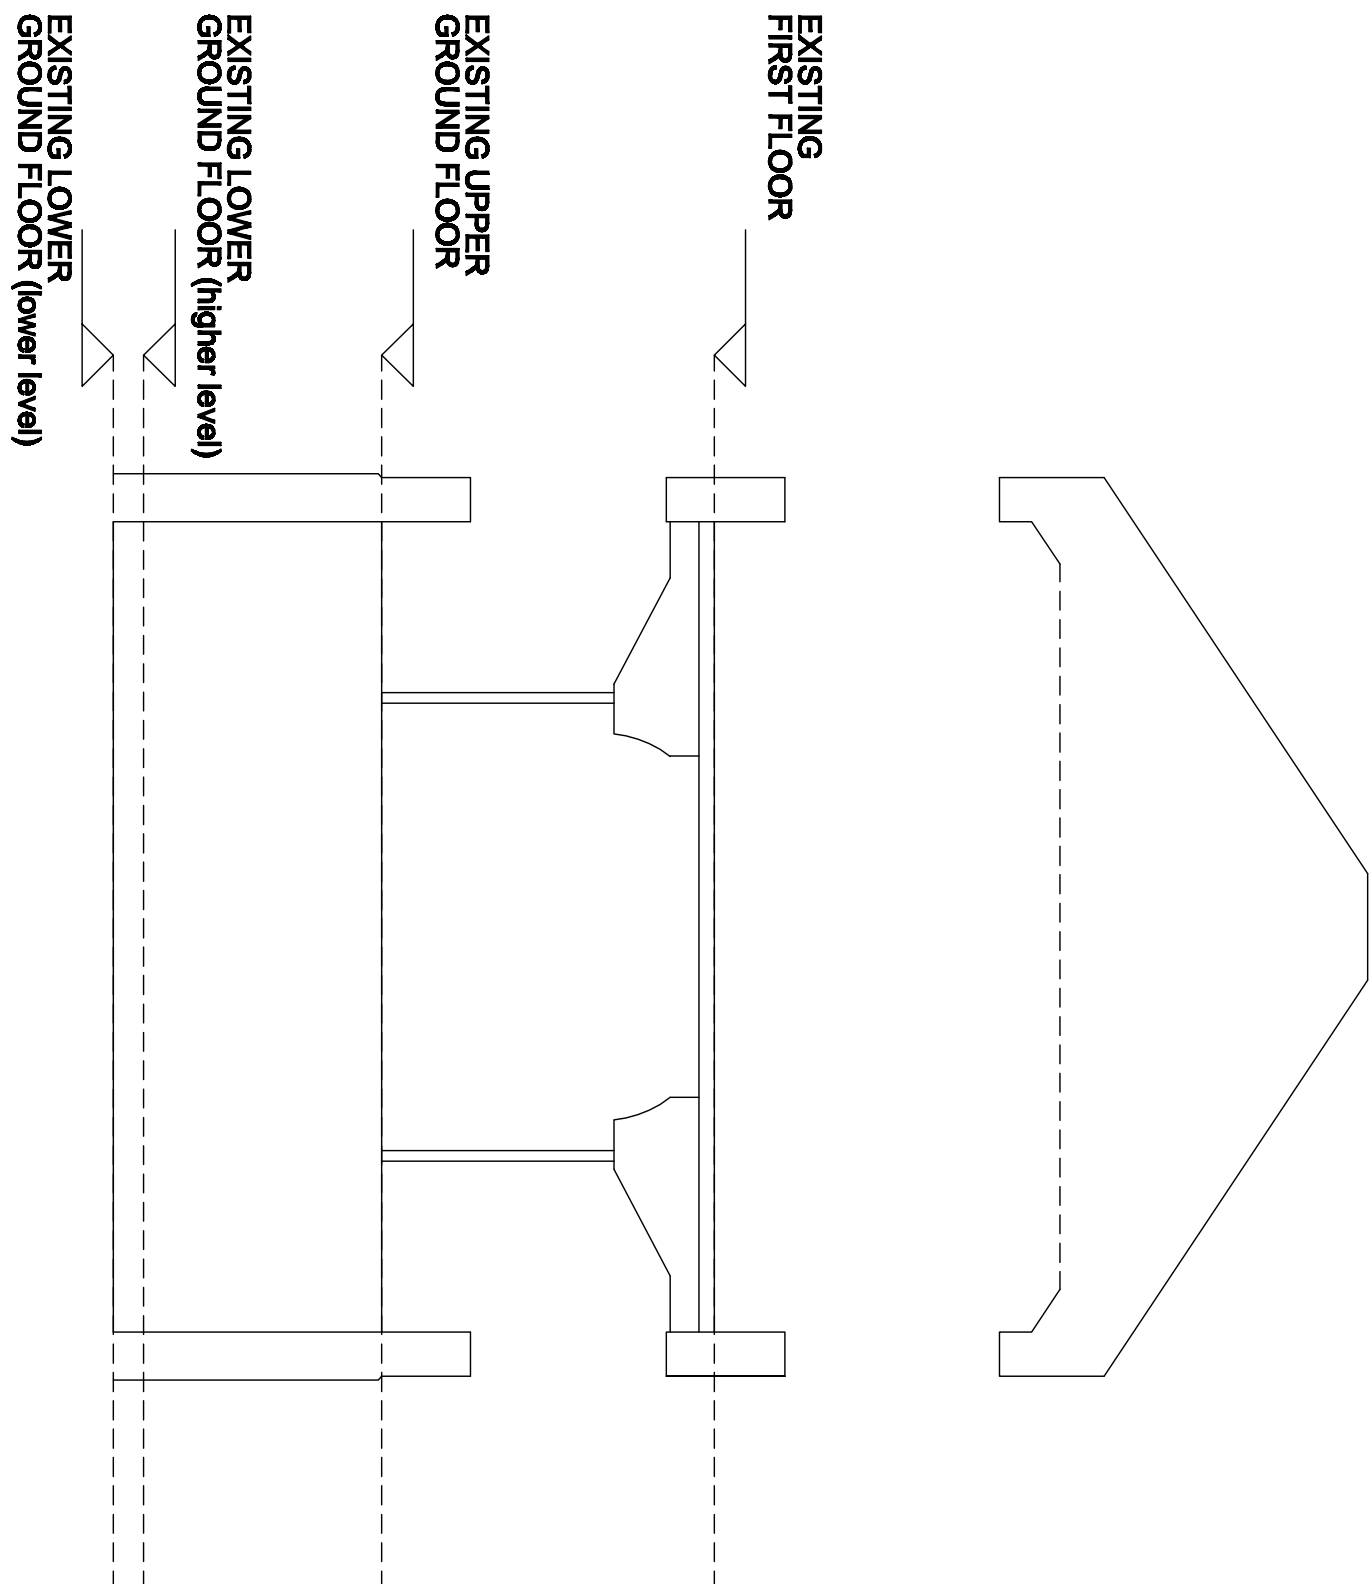
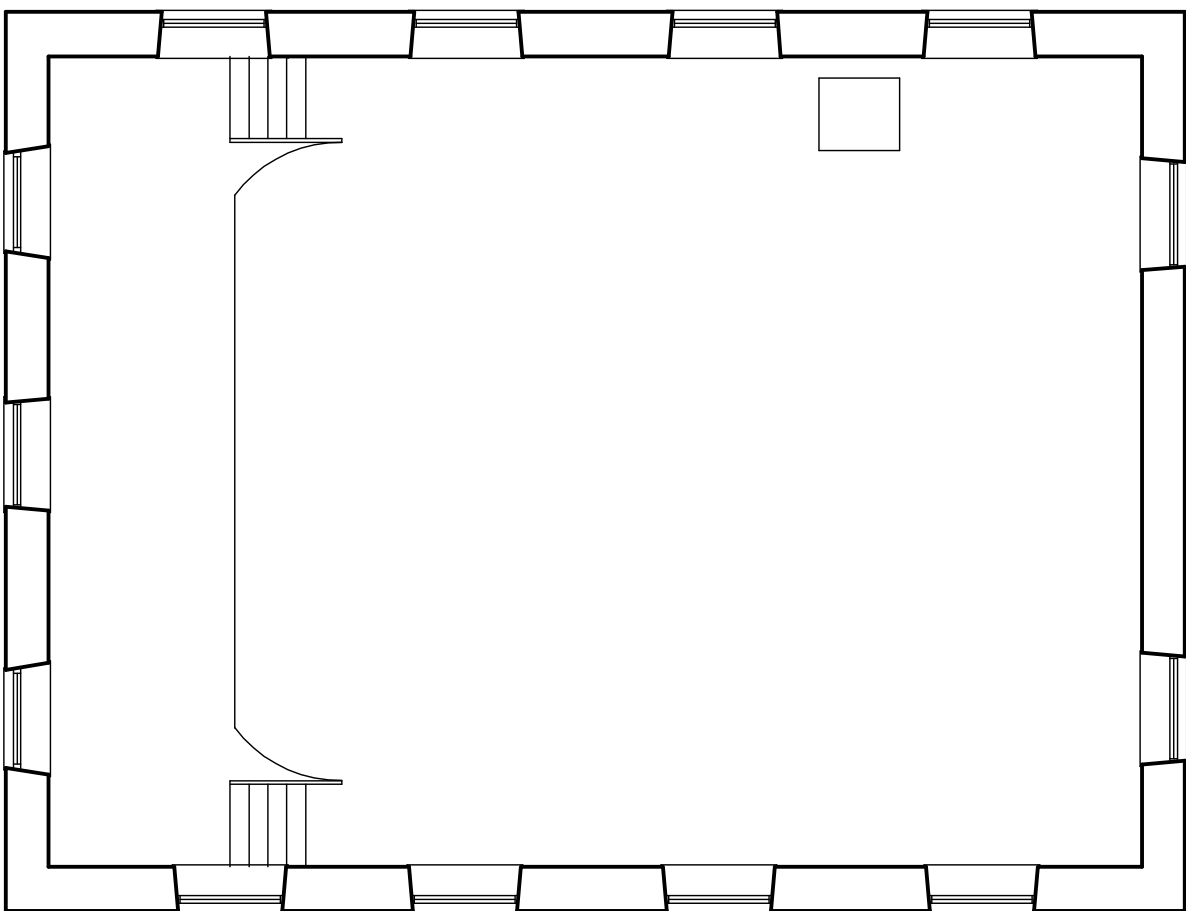
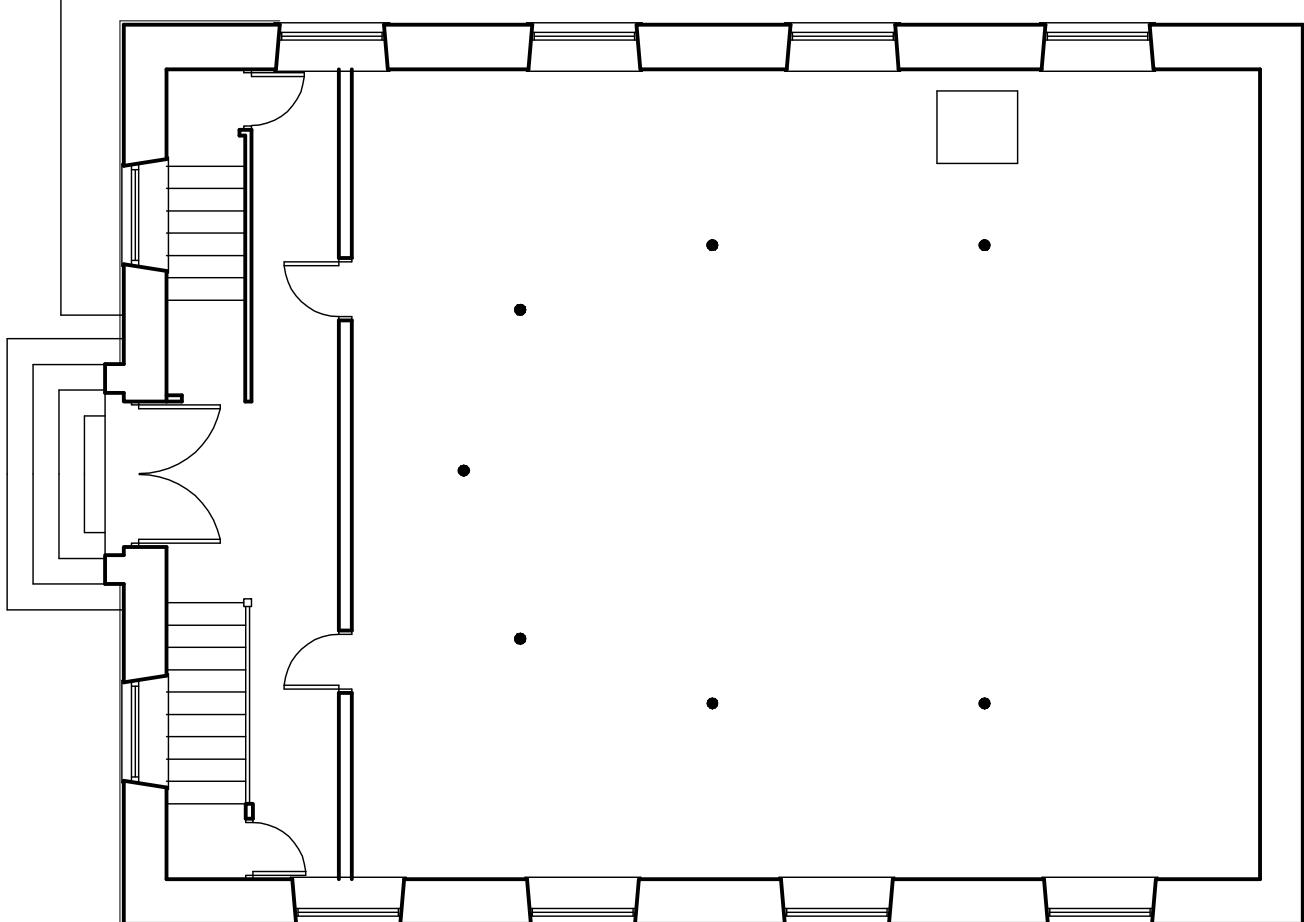
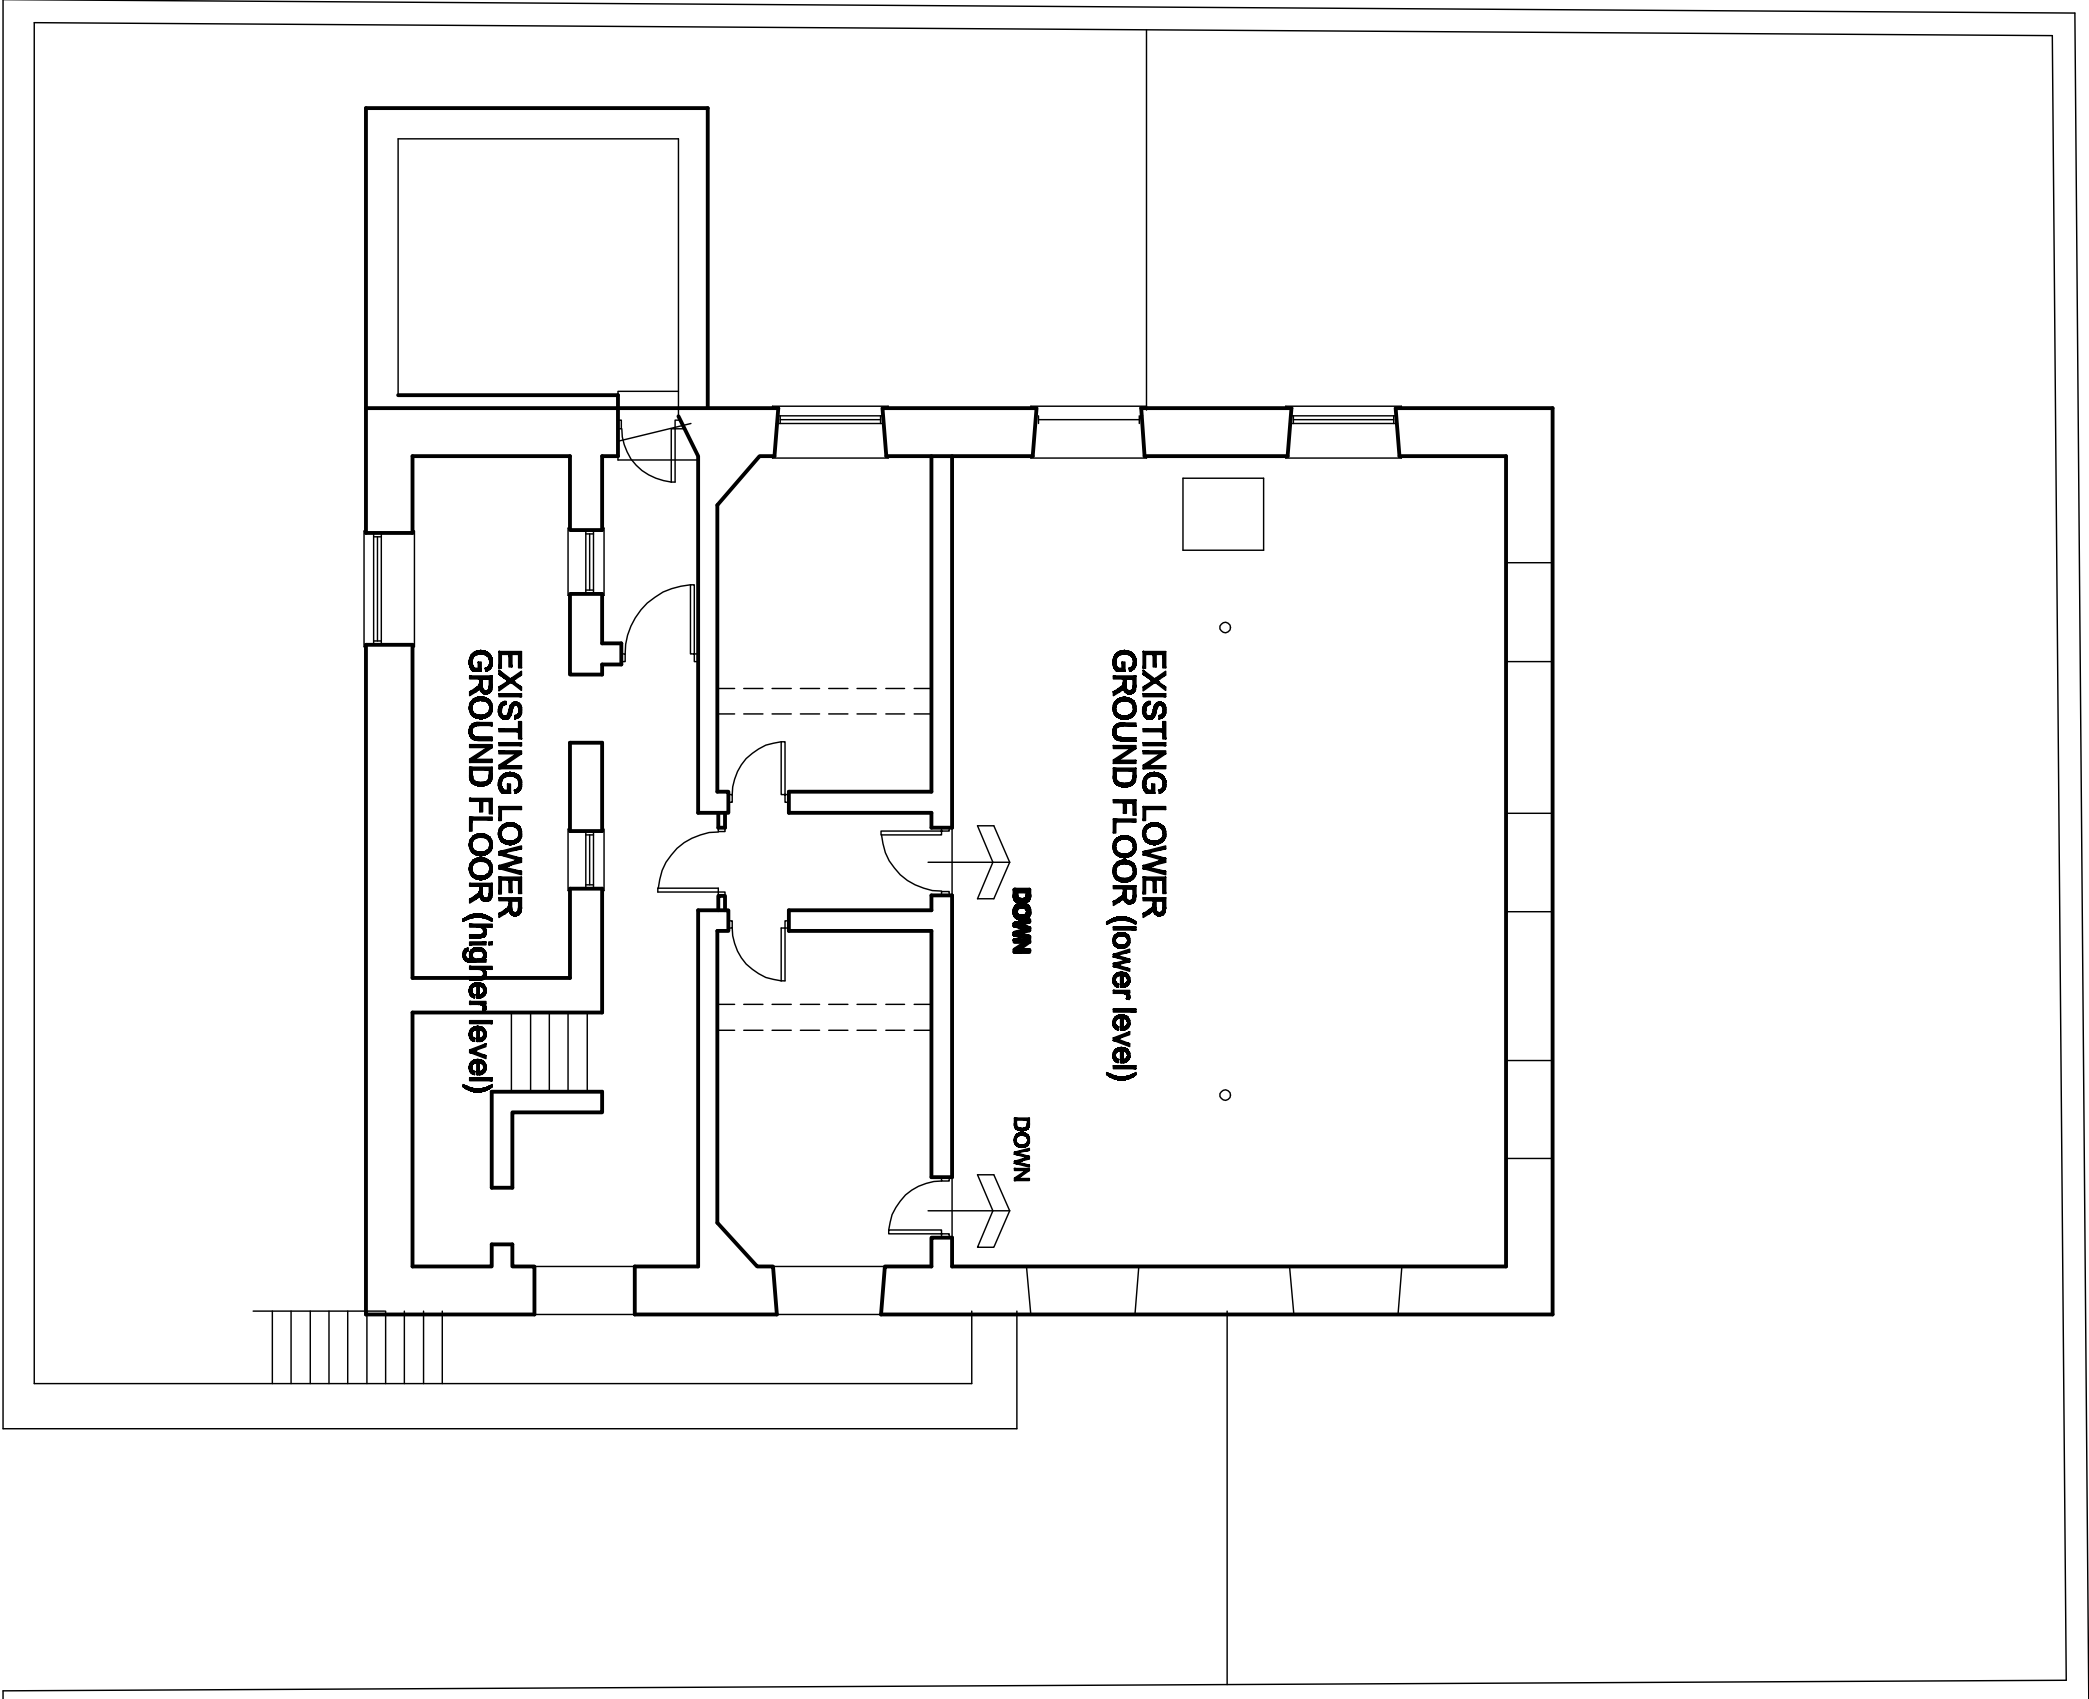


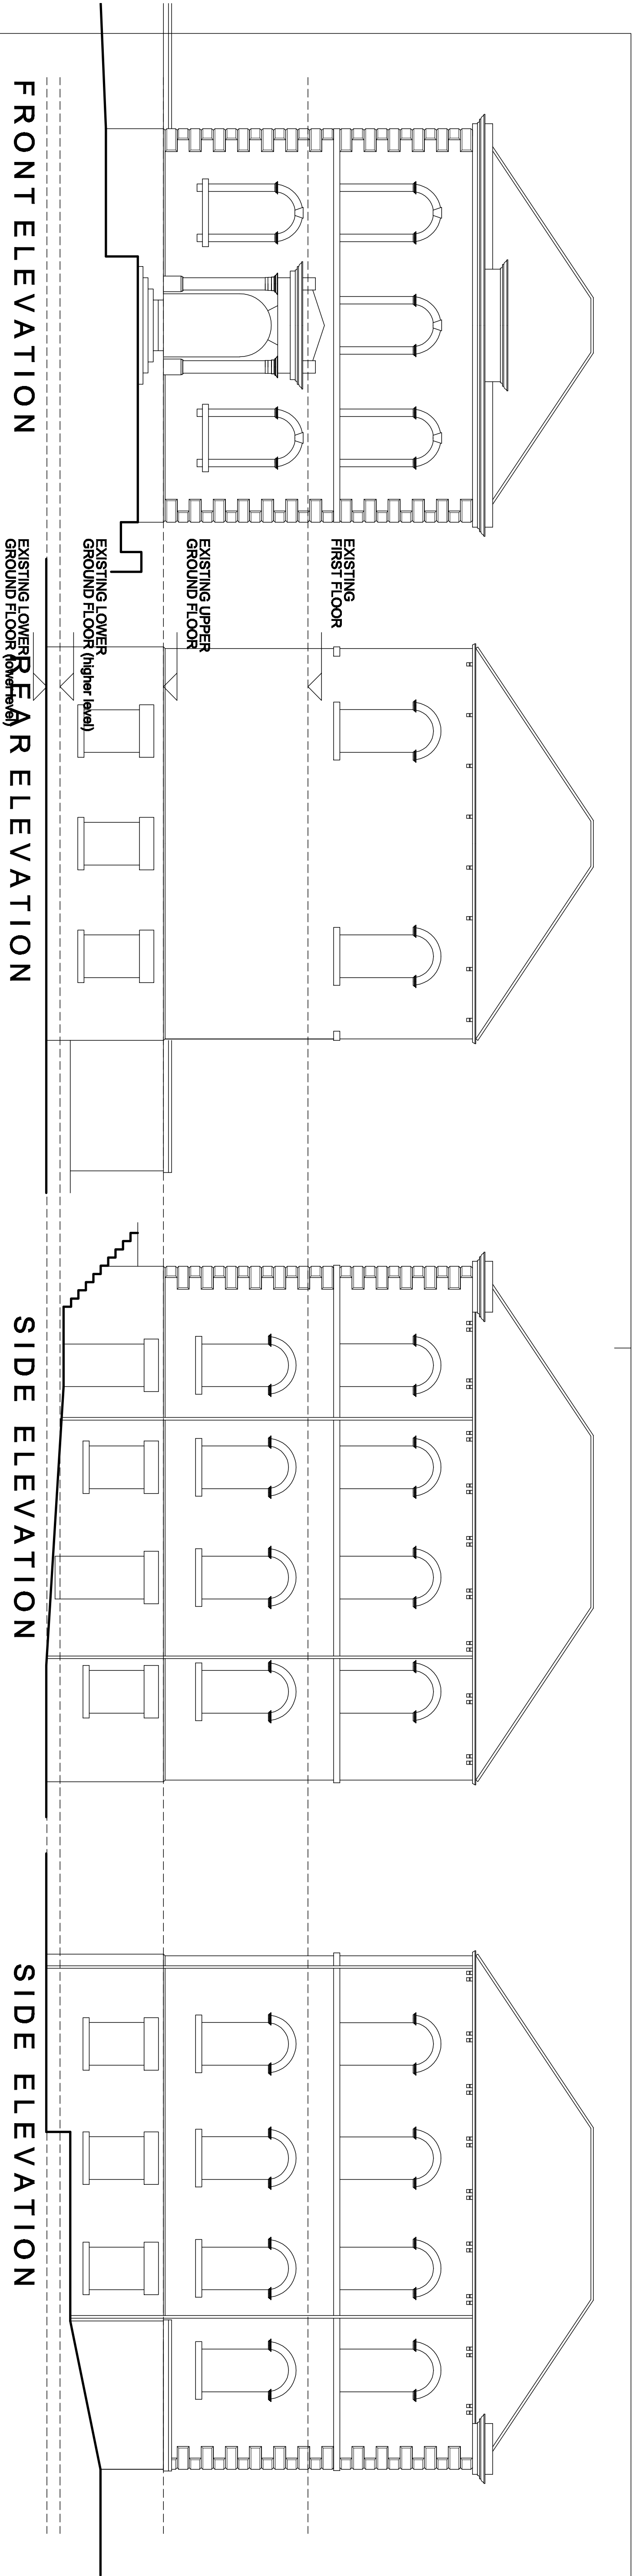

LOWER GROUND FLOOR PLAN

UPPER GROUND FLOOR PLAN

FIRST FLOOR PLAN

FRONT ELEVATION

REAR ELEVATION

SIDE ELEVATION

SIDE ELEVATION

White Agus Partnership				1208, NEW ROAD, STAINCROSS, BARNESLEY, S15 8PP PHONE/FAX: 01223 296442 E-mail: agus@whiteandred.com			
Project: PROPOSED CONVERSION WORKS DENBY DALE SHIRT CO SPARK LANE, MAPPLEWELL				Client: CHARTERED SURVEYORS AND BUILDING DESIGN CONSULTANTS			
Drawing Title: PLANS & ELEVATIONS AS EXISTING		Date: AUGUST 2009 Ref: 09-002		Scale: 1:100 @ A1 Dwg. No. 11		Rev:	
Date	Suffix	Description	Date	Suffix	Description		