



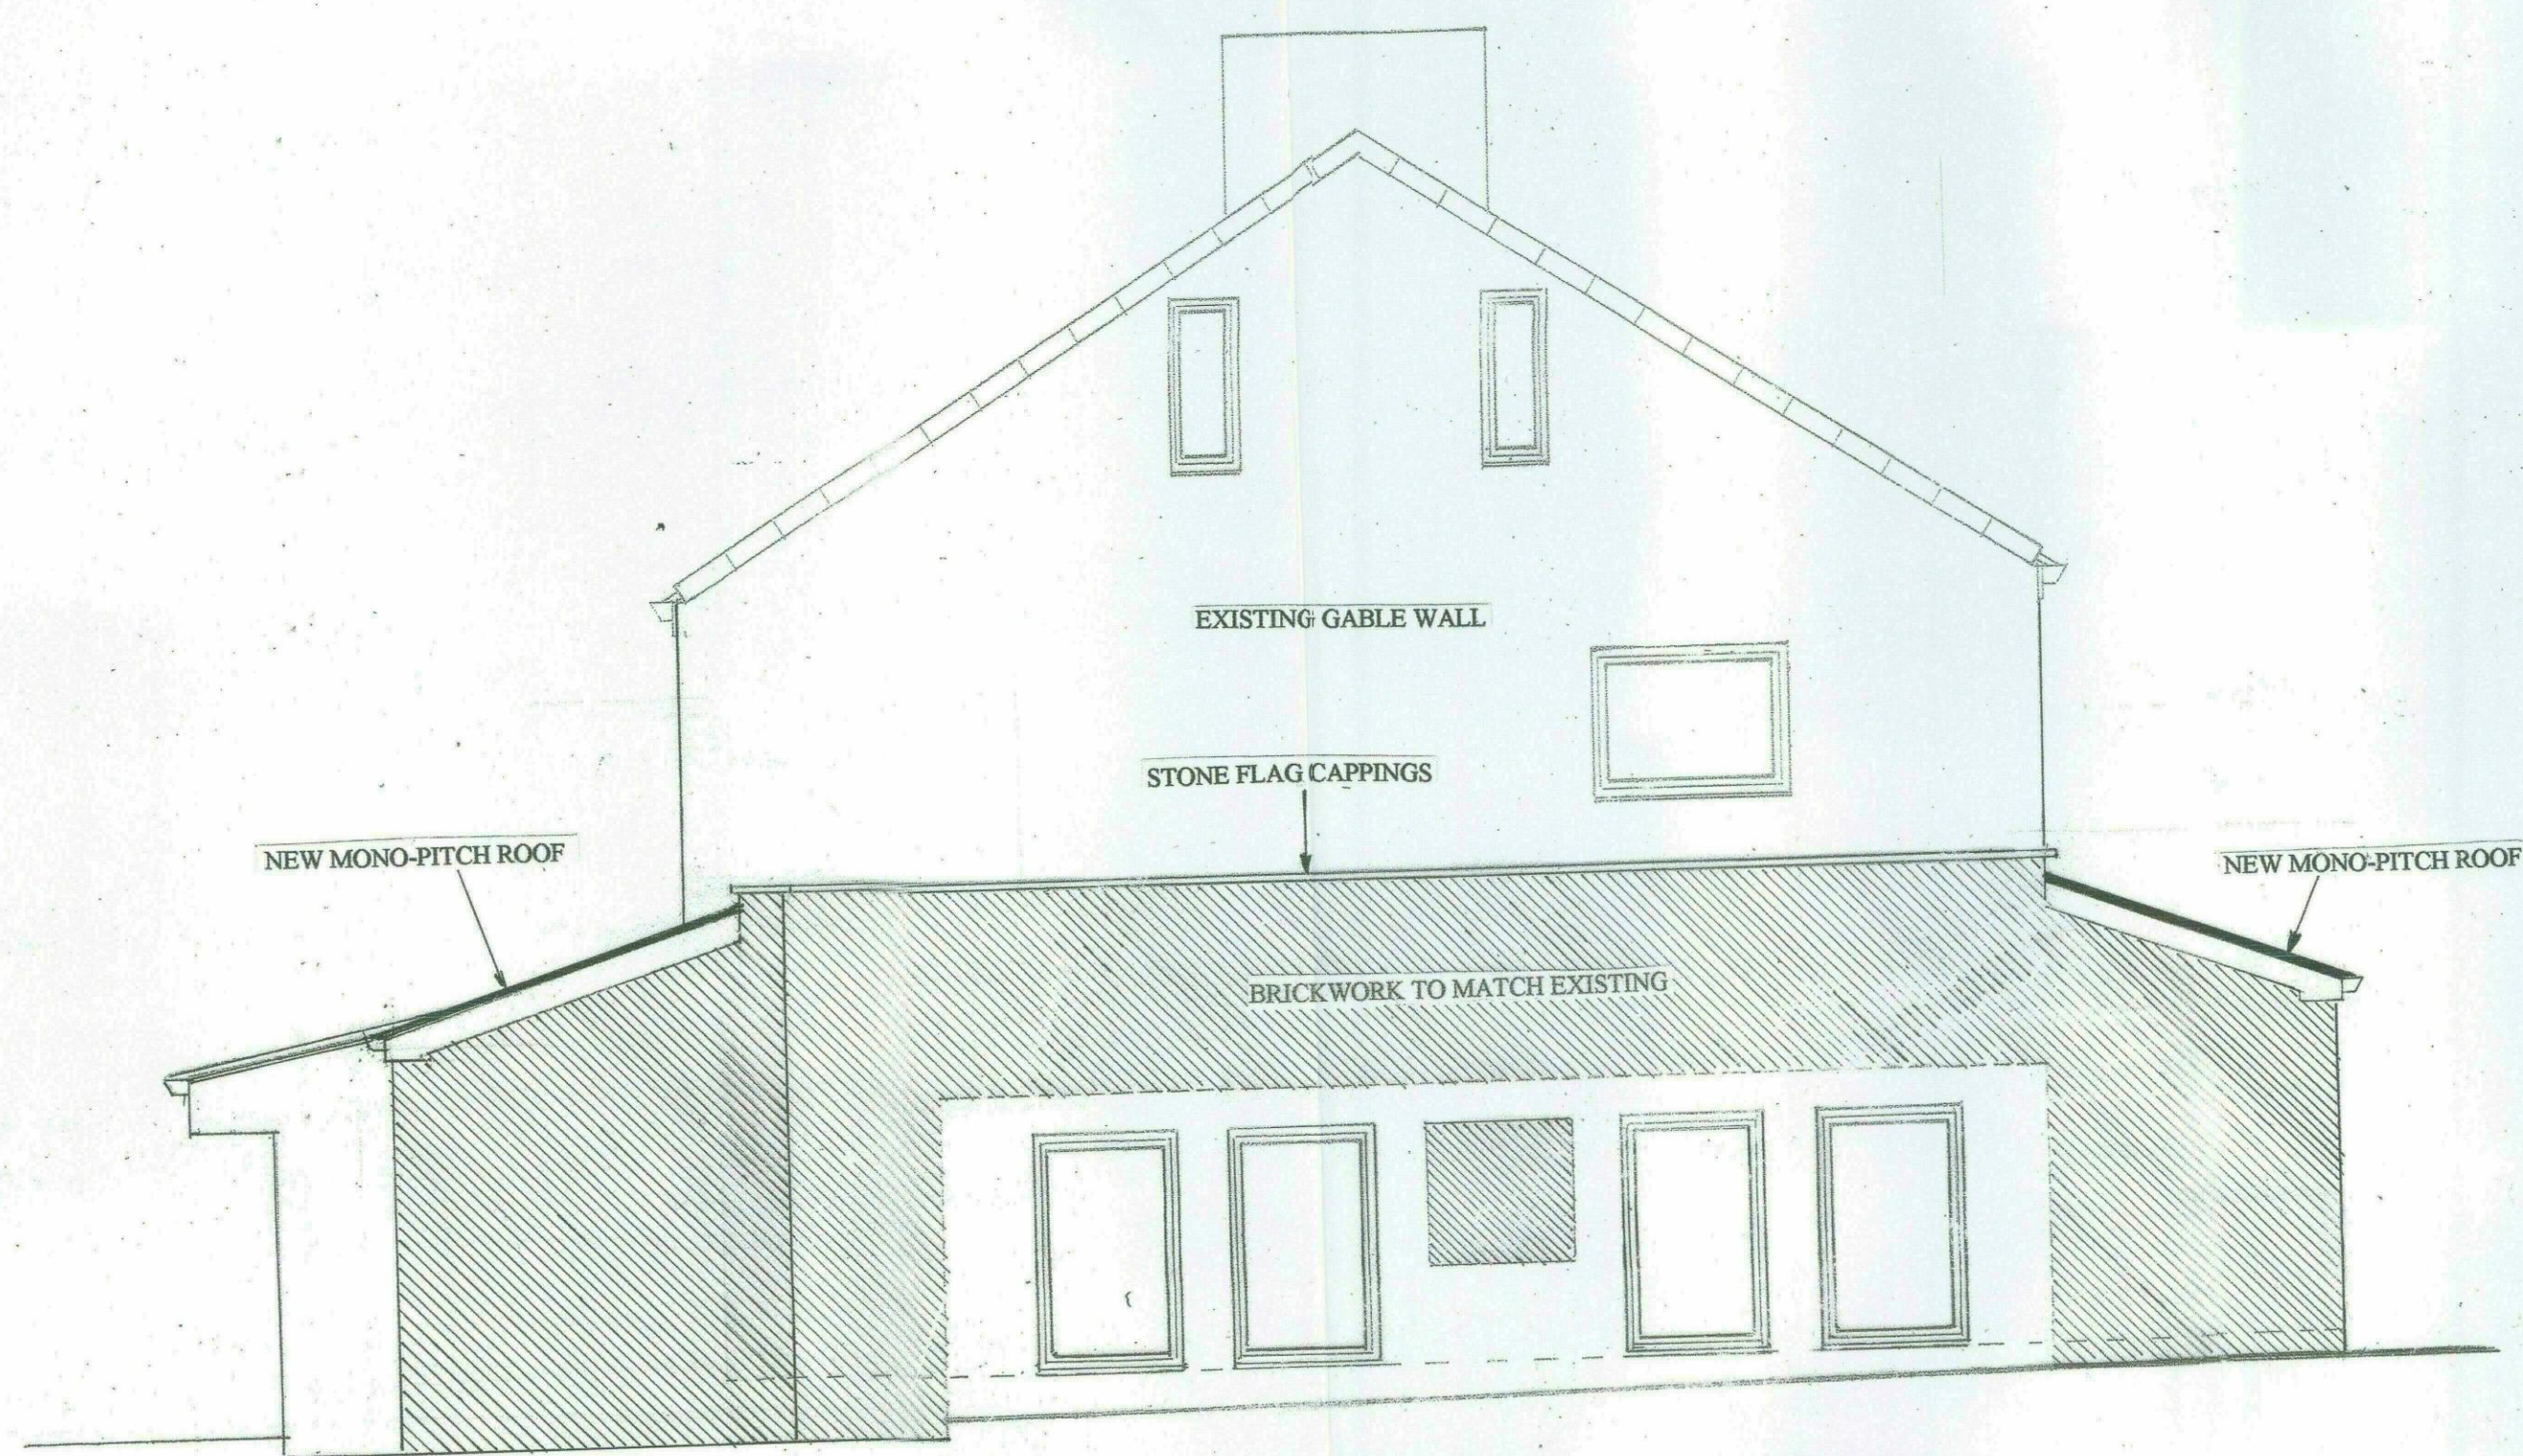

PROPOSED SIDE ELEVATION


SCALE 1:50

REVISION B

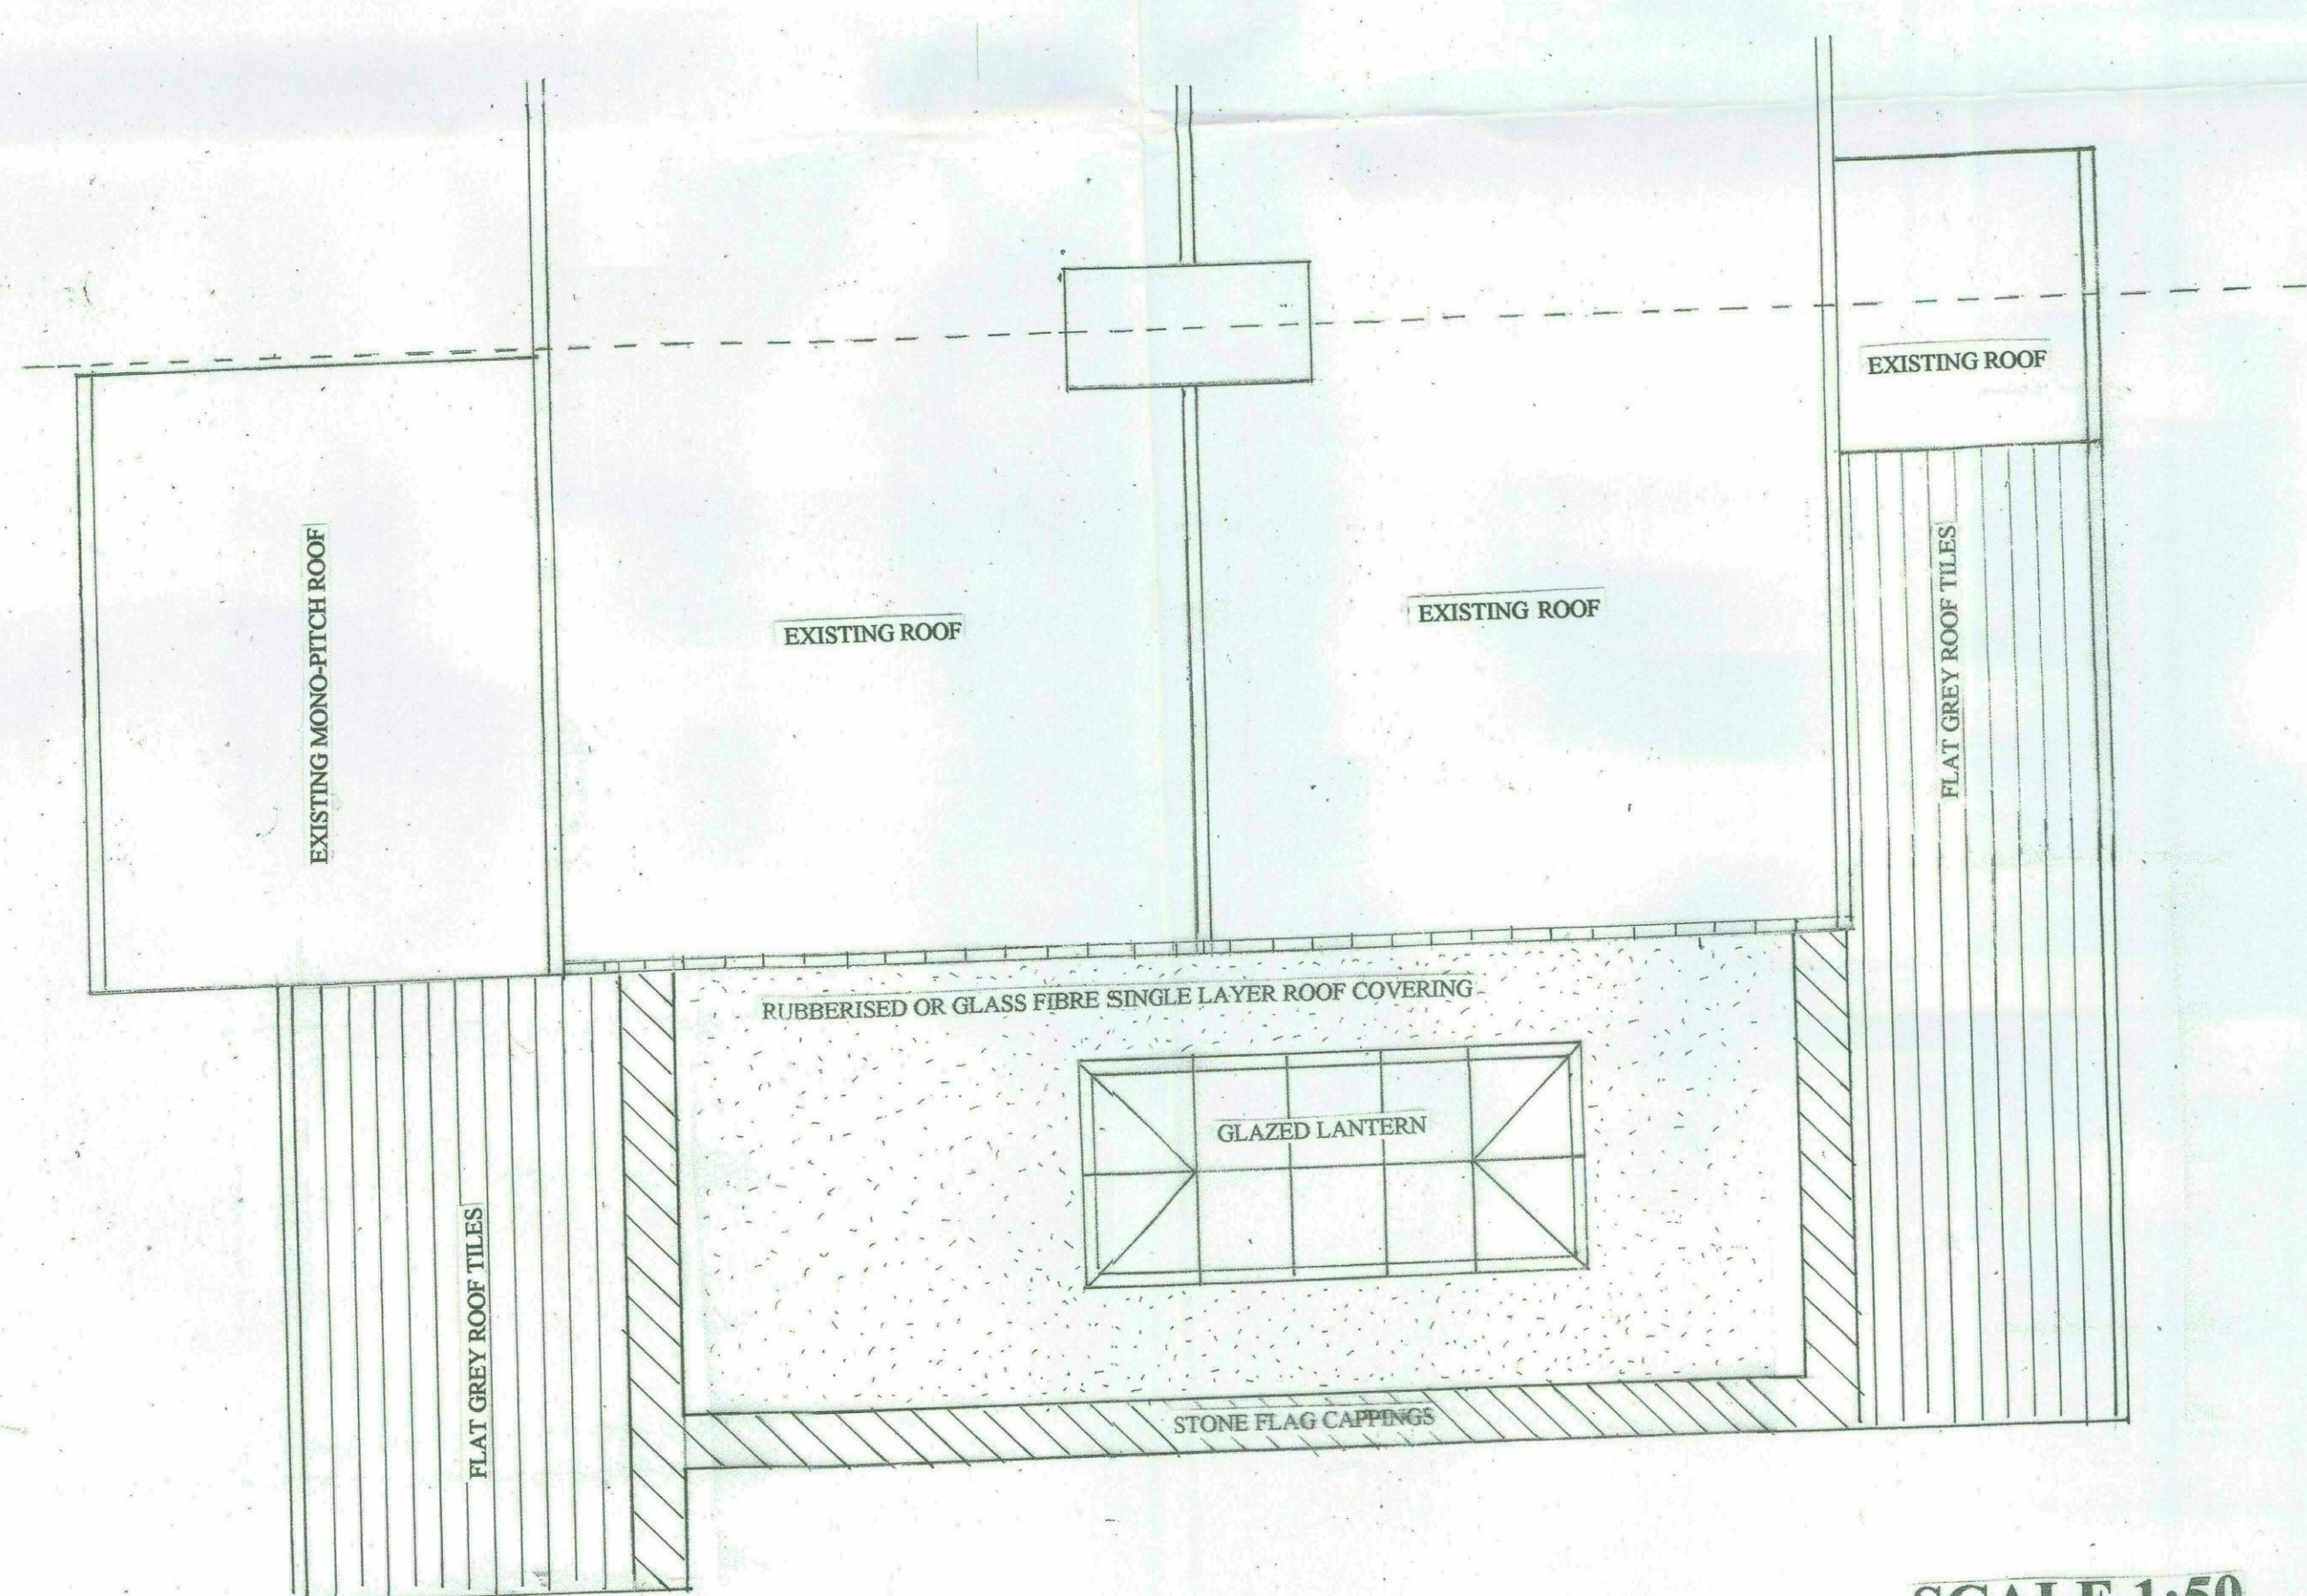


SCALE 1:50

PROPOSED ROOF LAYOUT

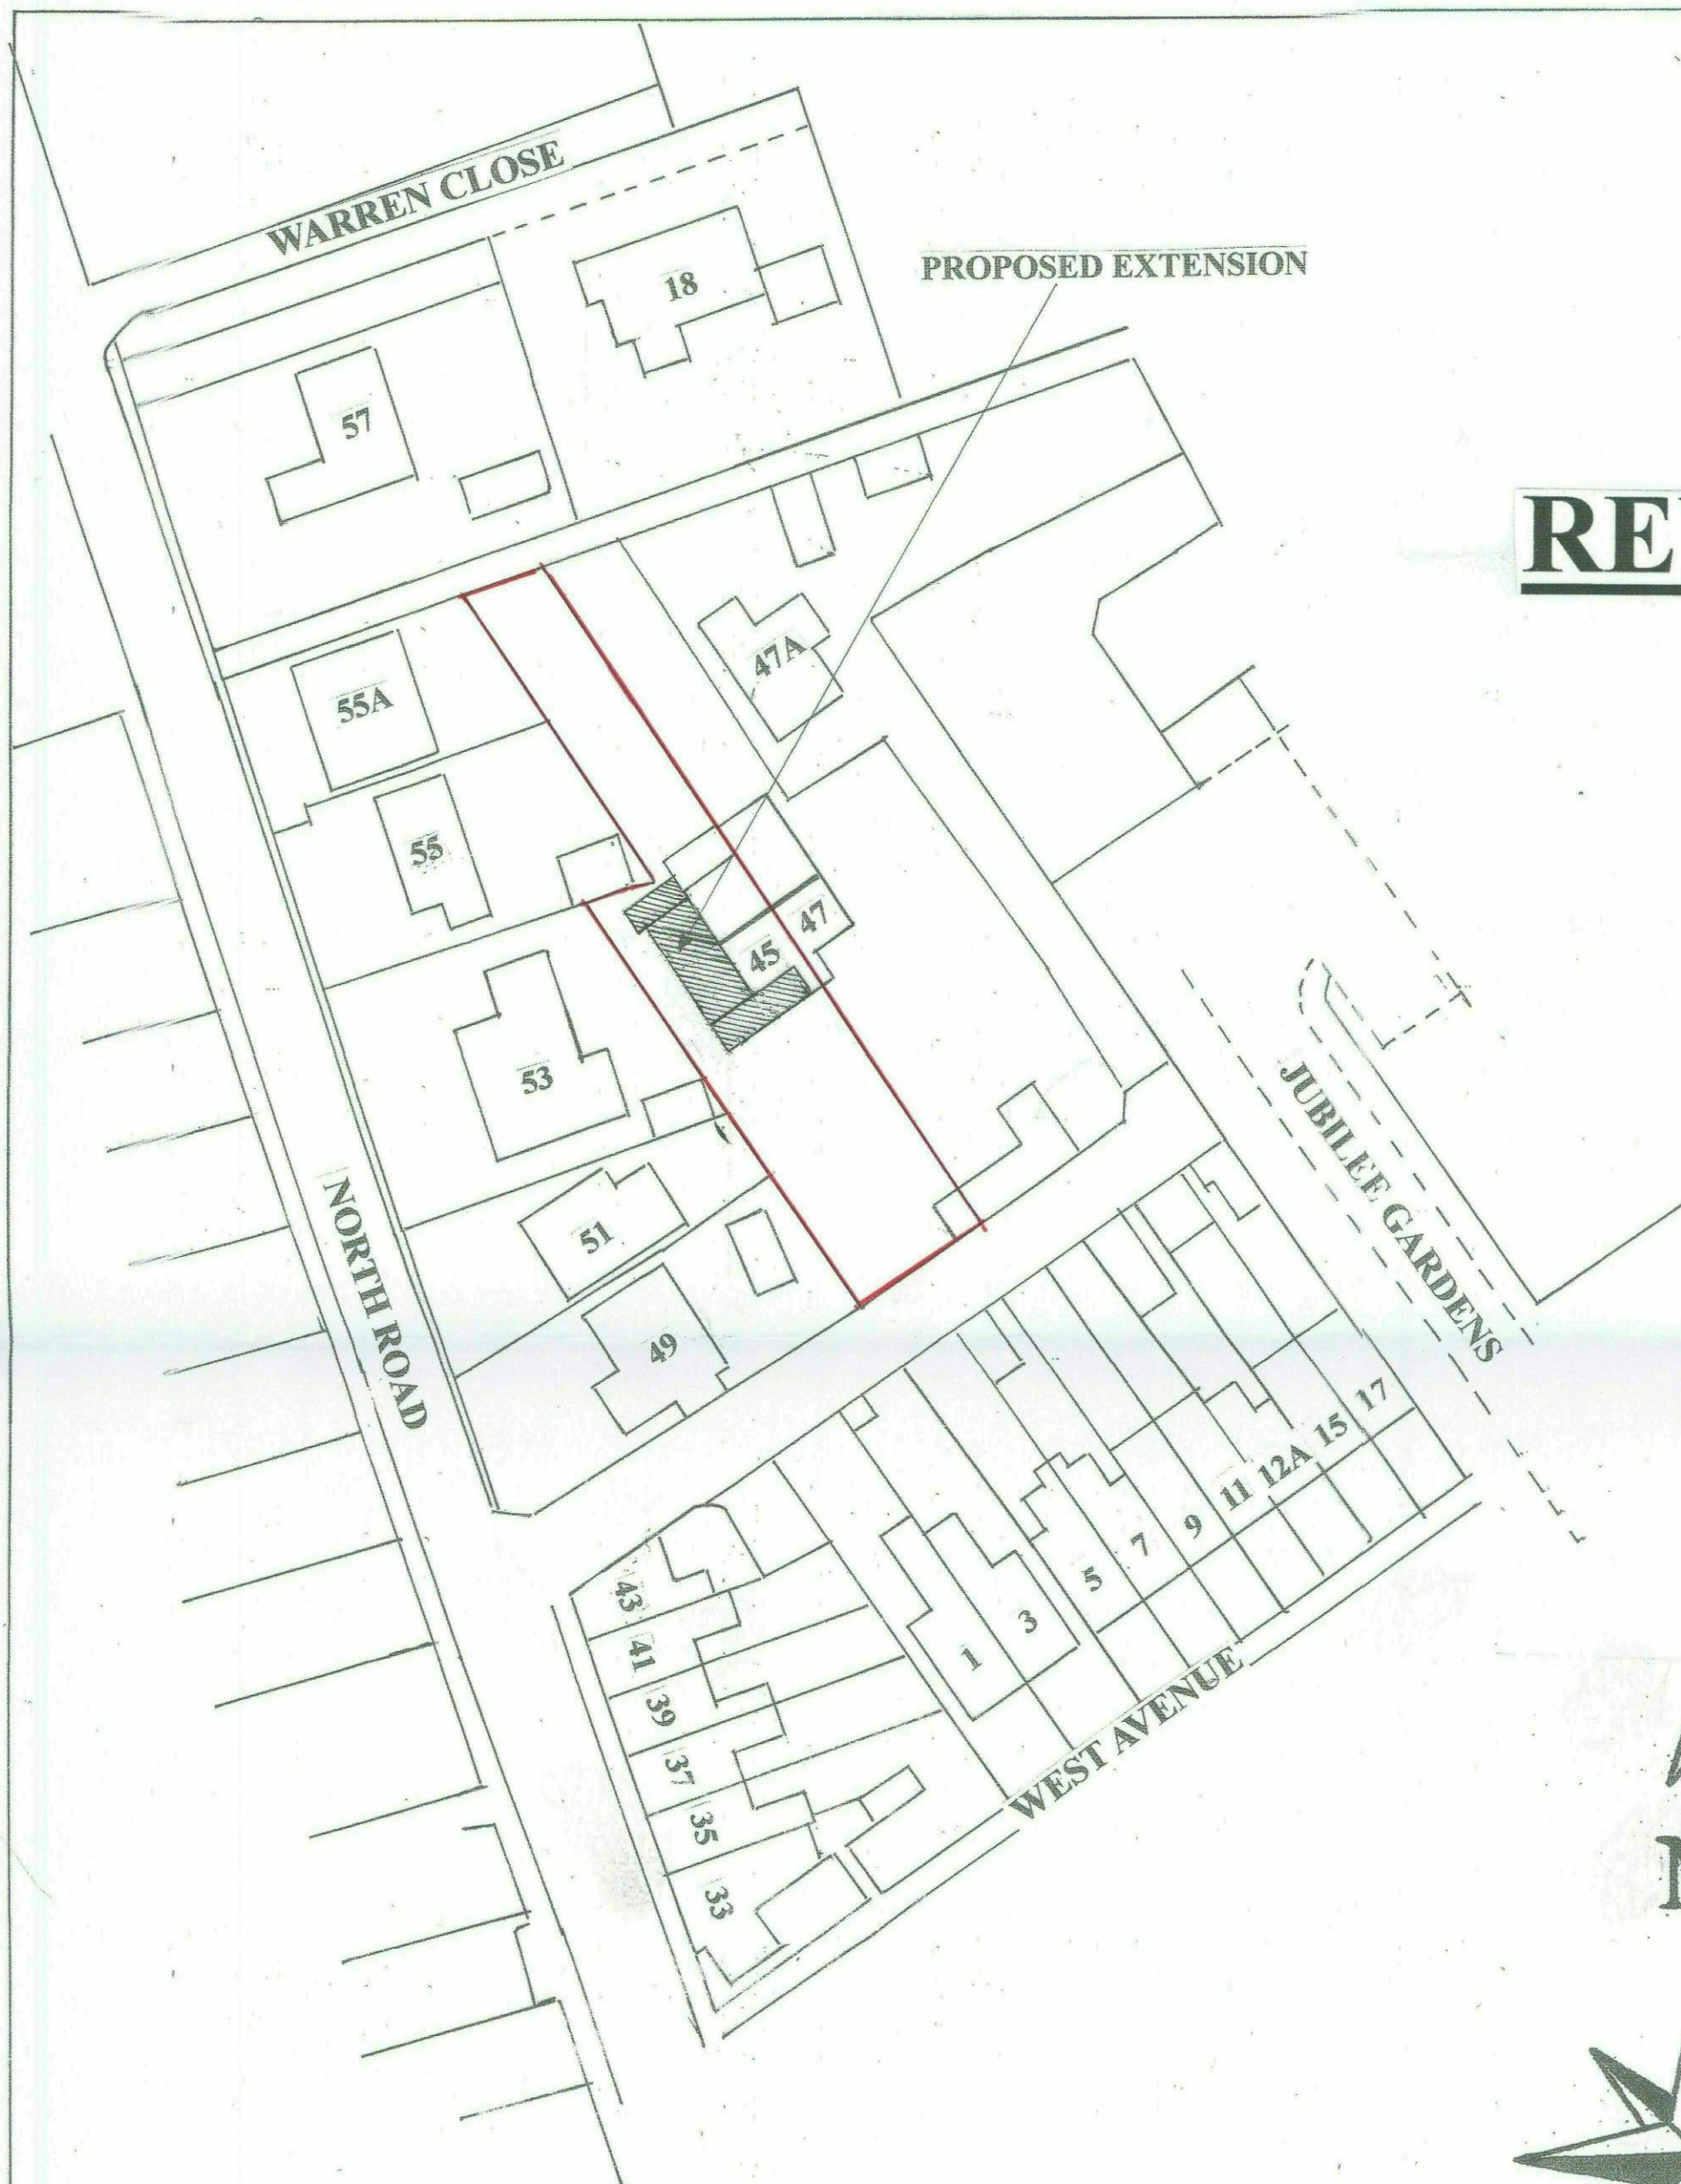

BLOCK PLAN
SCALE 1:500

REVISION B

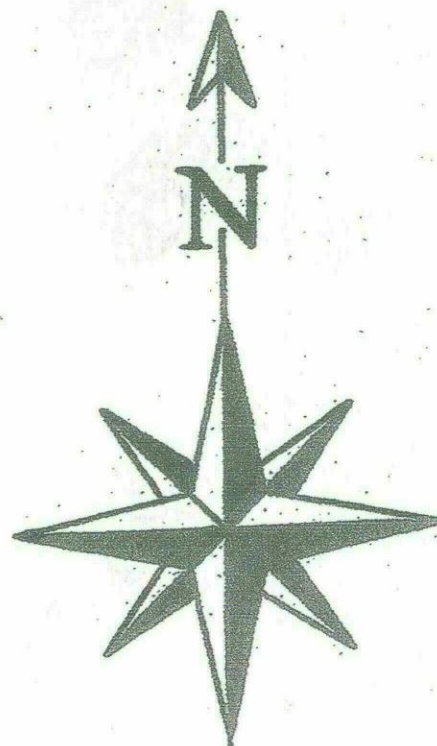

45 North Road,
Royston,
Barnsley,
S71 4DE

OS MasterMap 1250/2500/10000 scale
Tuesday, June 8, 2021, ID: MPMBW-00967819
www.blackwellmapping.co.uk


1:1250 scale print at A4, Centre: 436794 E, 411951 N
©Crown Copyright Ordnance Survey. Licence no. 100041041



**BLACKWELL'S
MAPPING SERVICES**
PERSONAL & PROFESSIONAL MAPPING
www.blackwellmapping.co.uk
TEL: 0800 151 2612
maps@blackwell.co.uk

LOCATION PLAN
SCALE 1:1250


SCALE 1:50

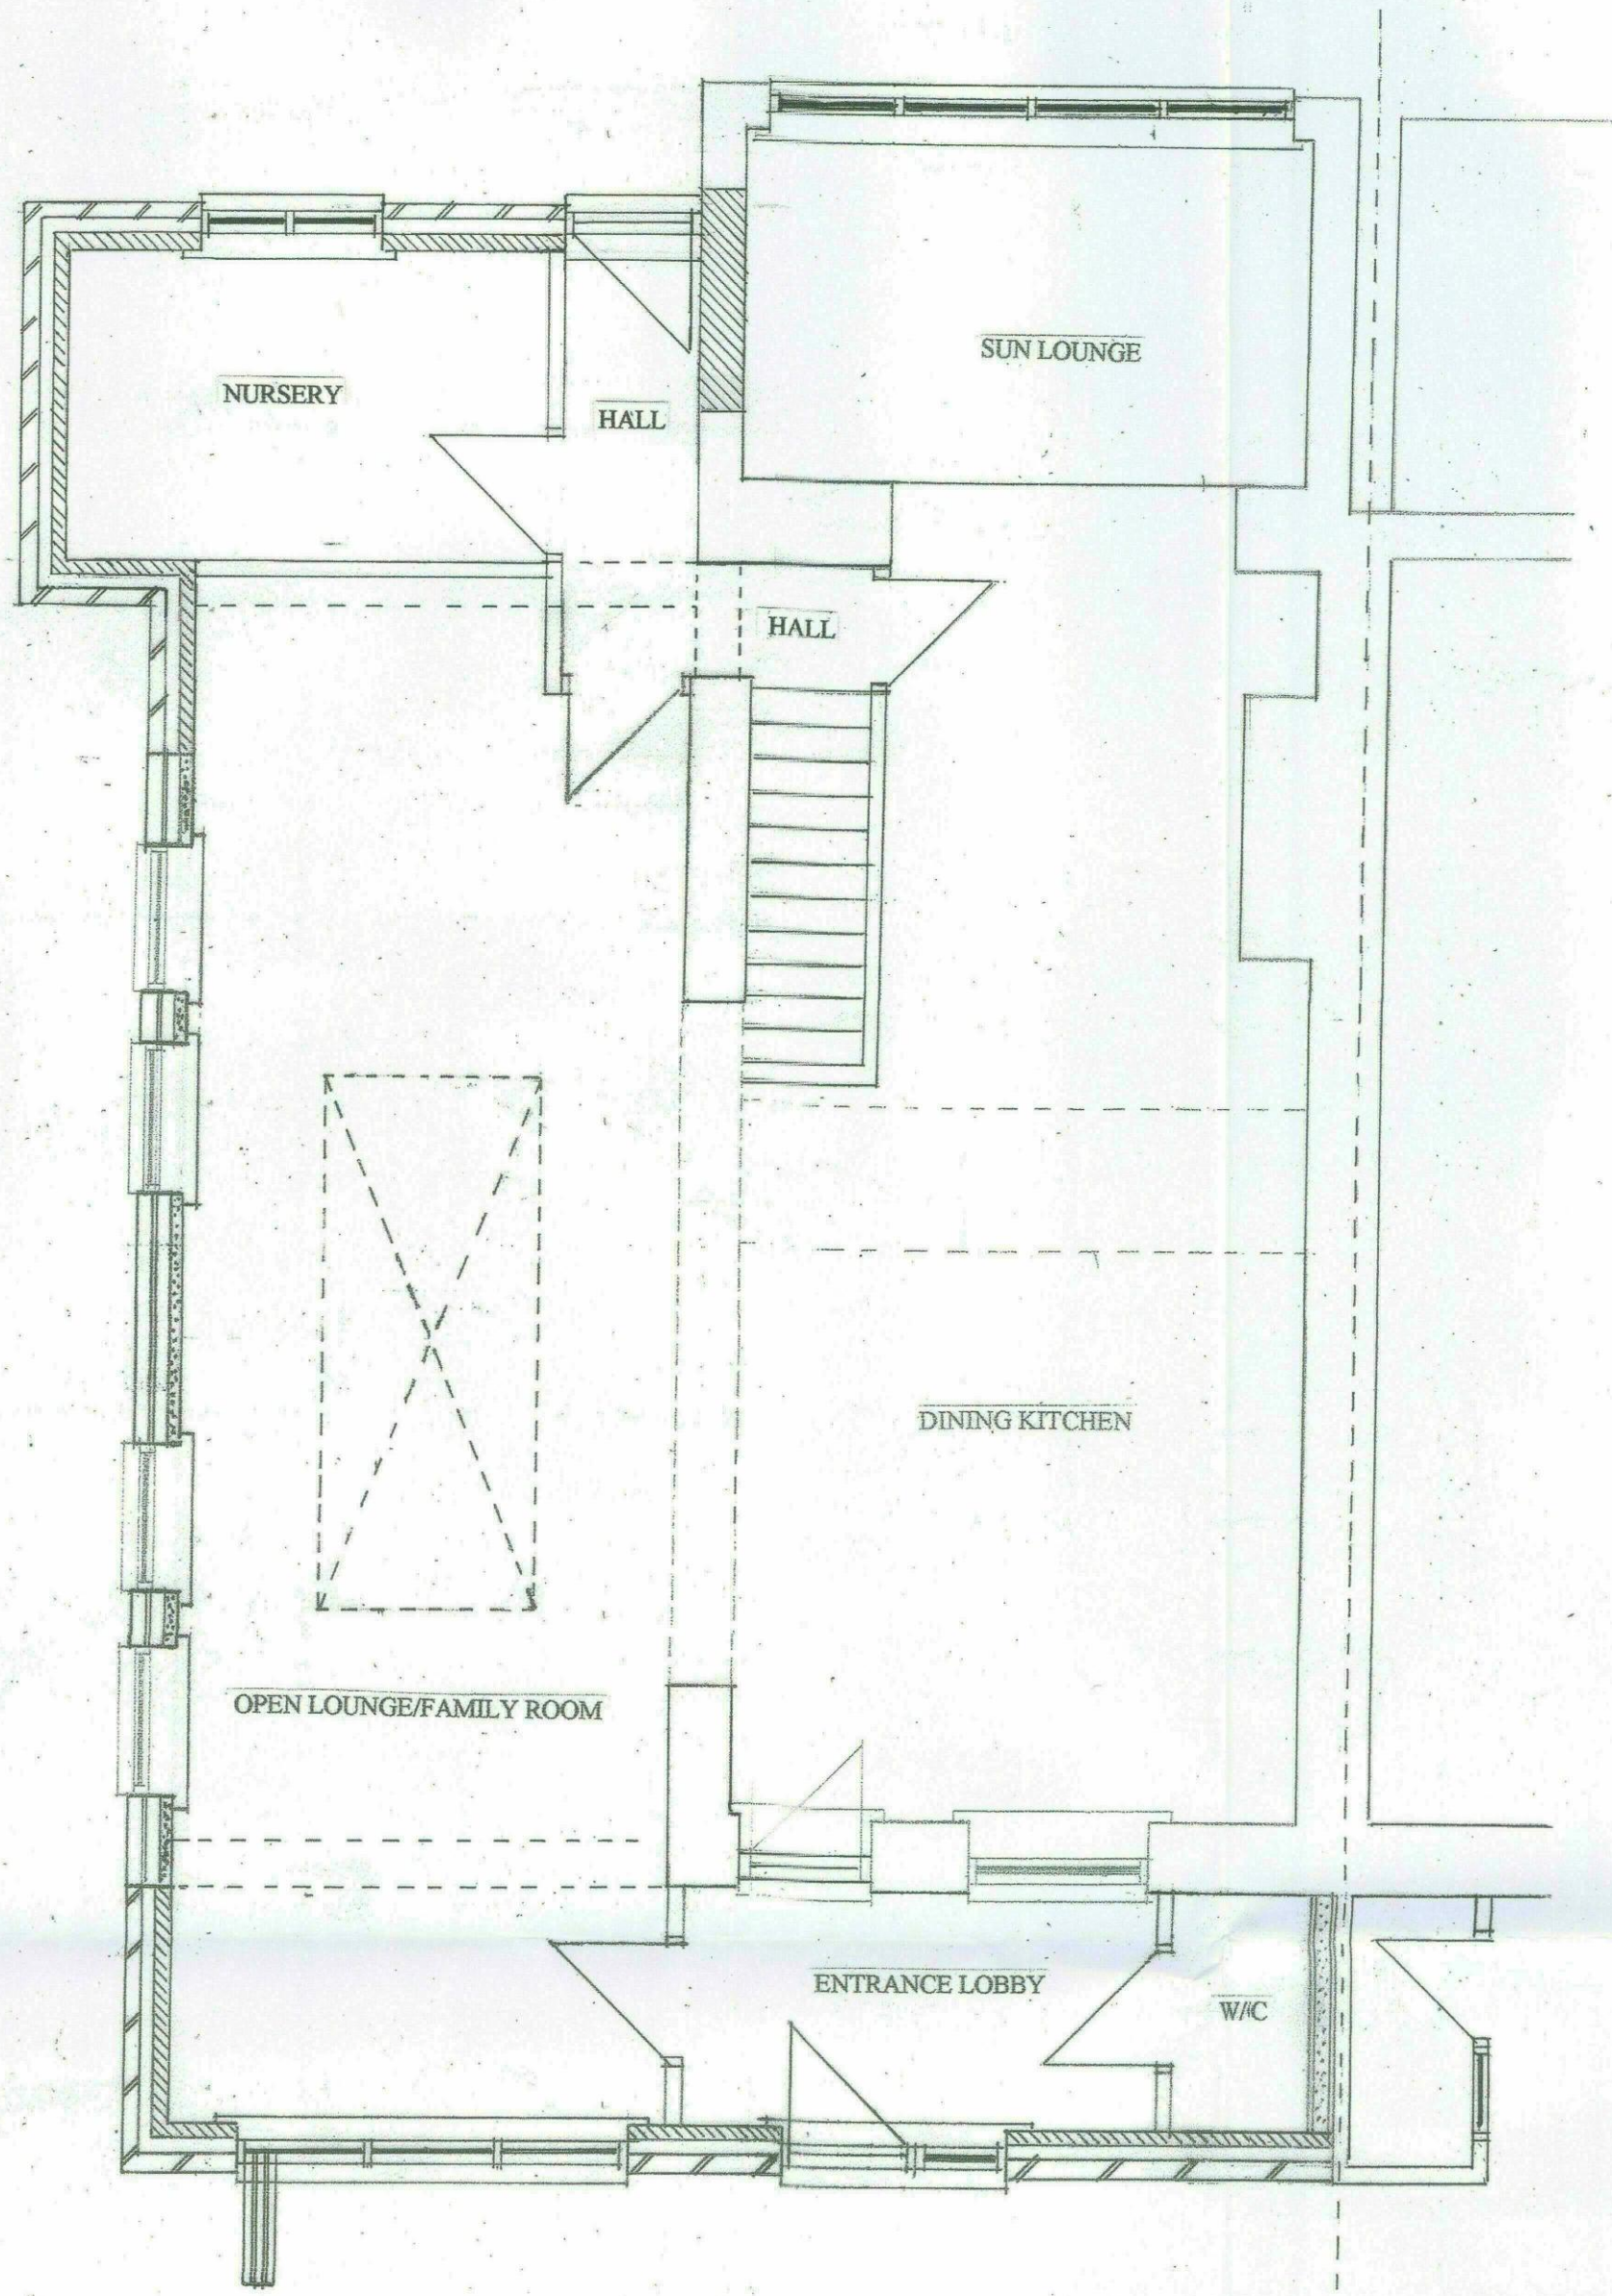

PROPOSED GROUND FLOOR
LAYOUT


REVISION B

STONE FLAG CAPPINGS

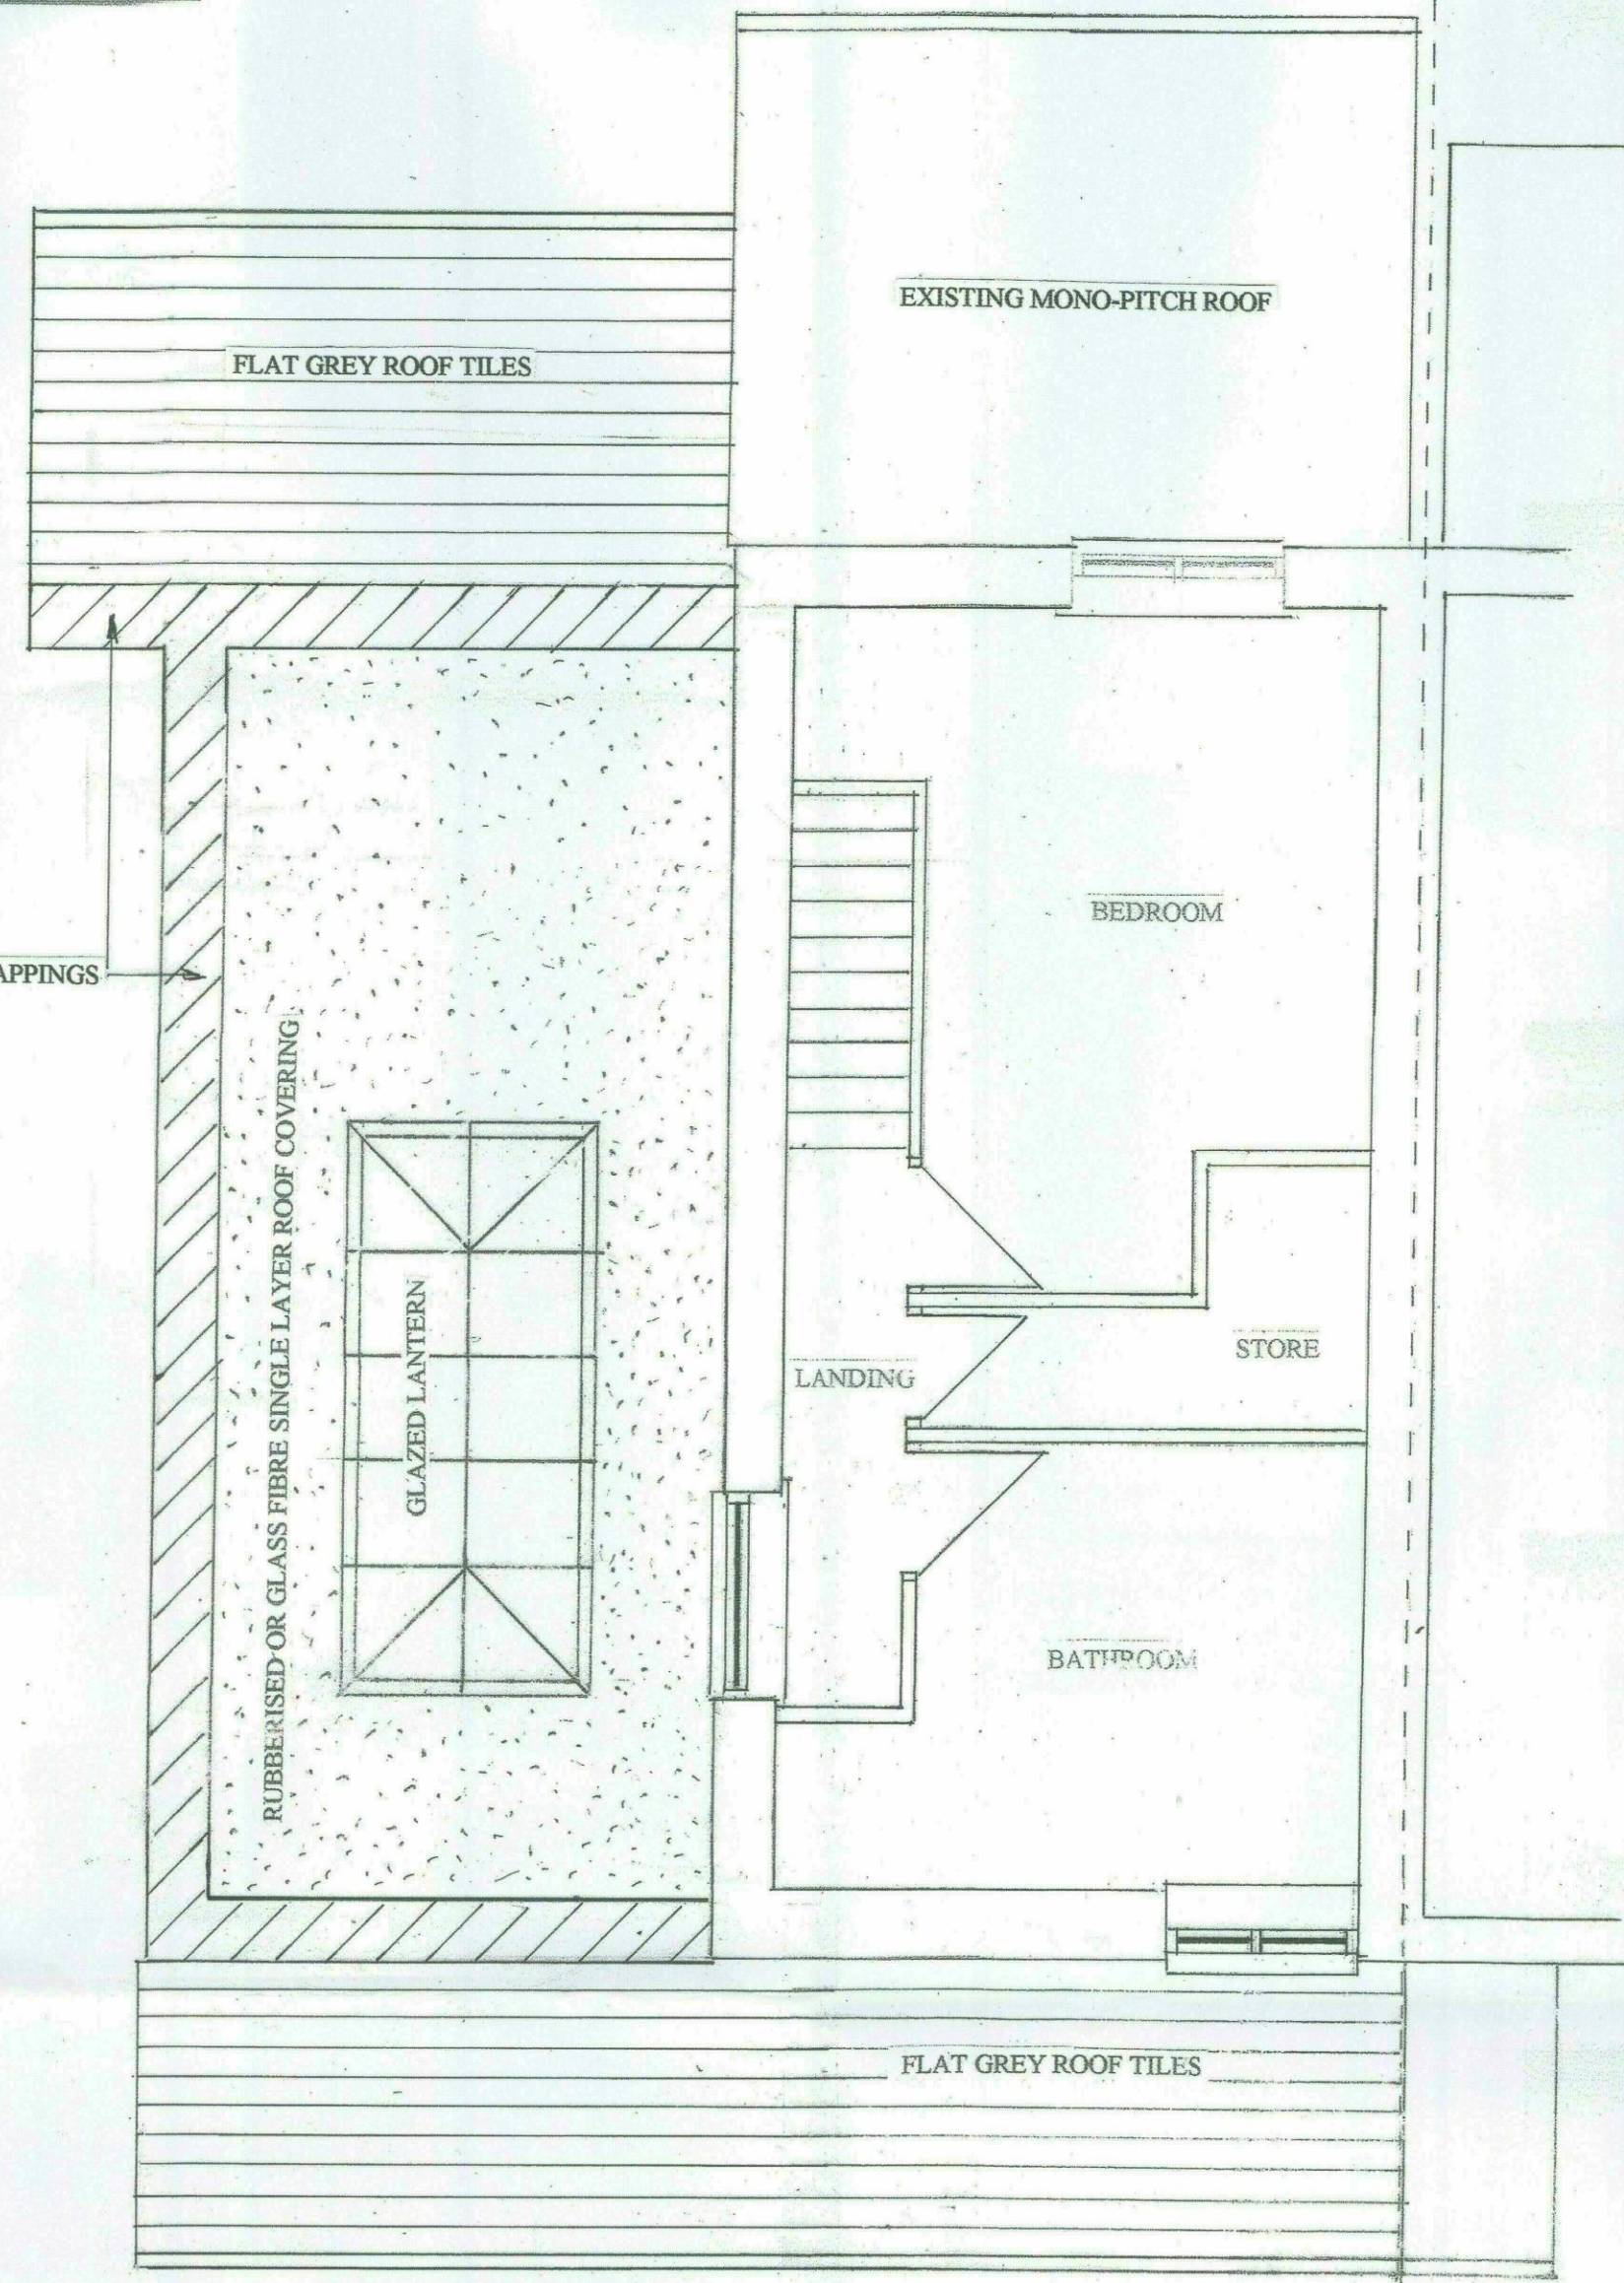


PROPOSED FIRST FLOOR
LAYOUT

SCALE 1:50

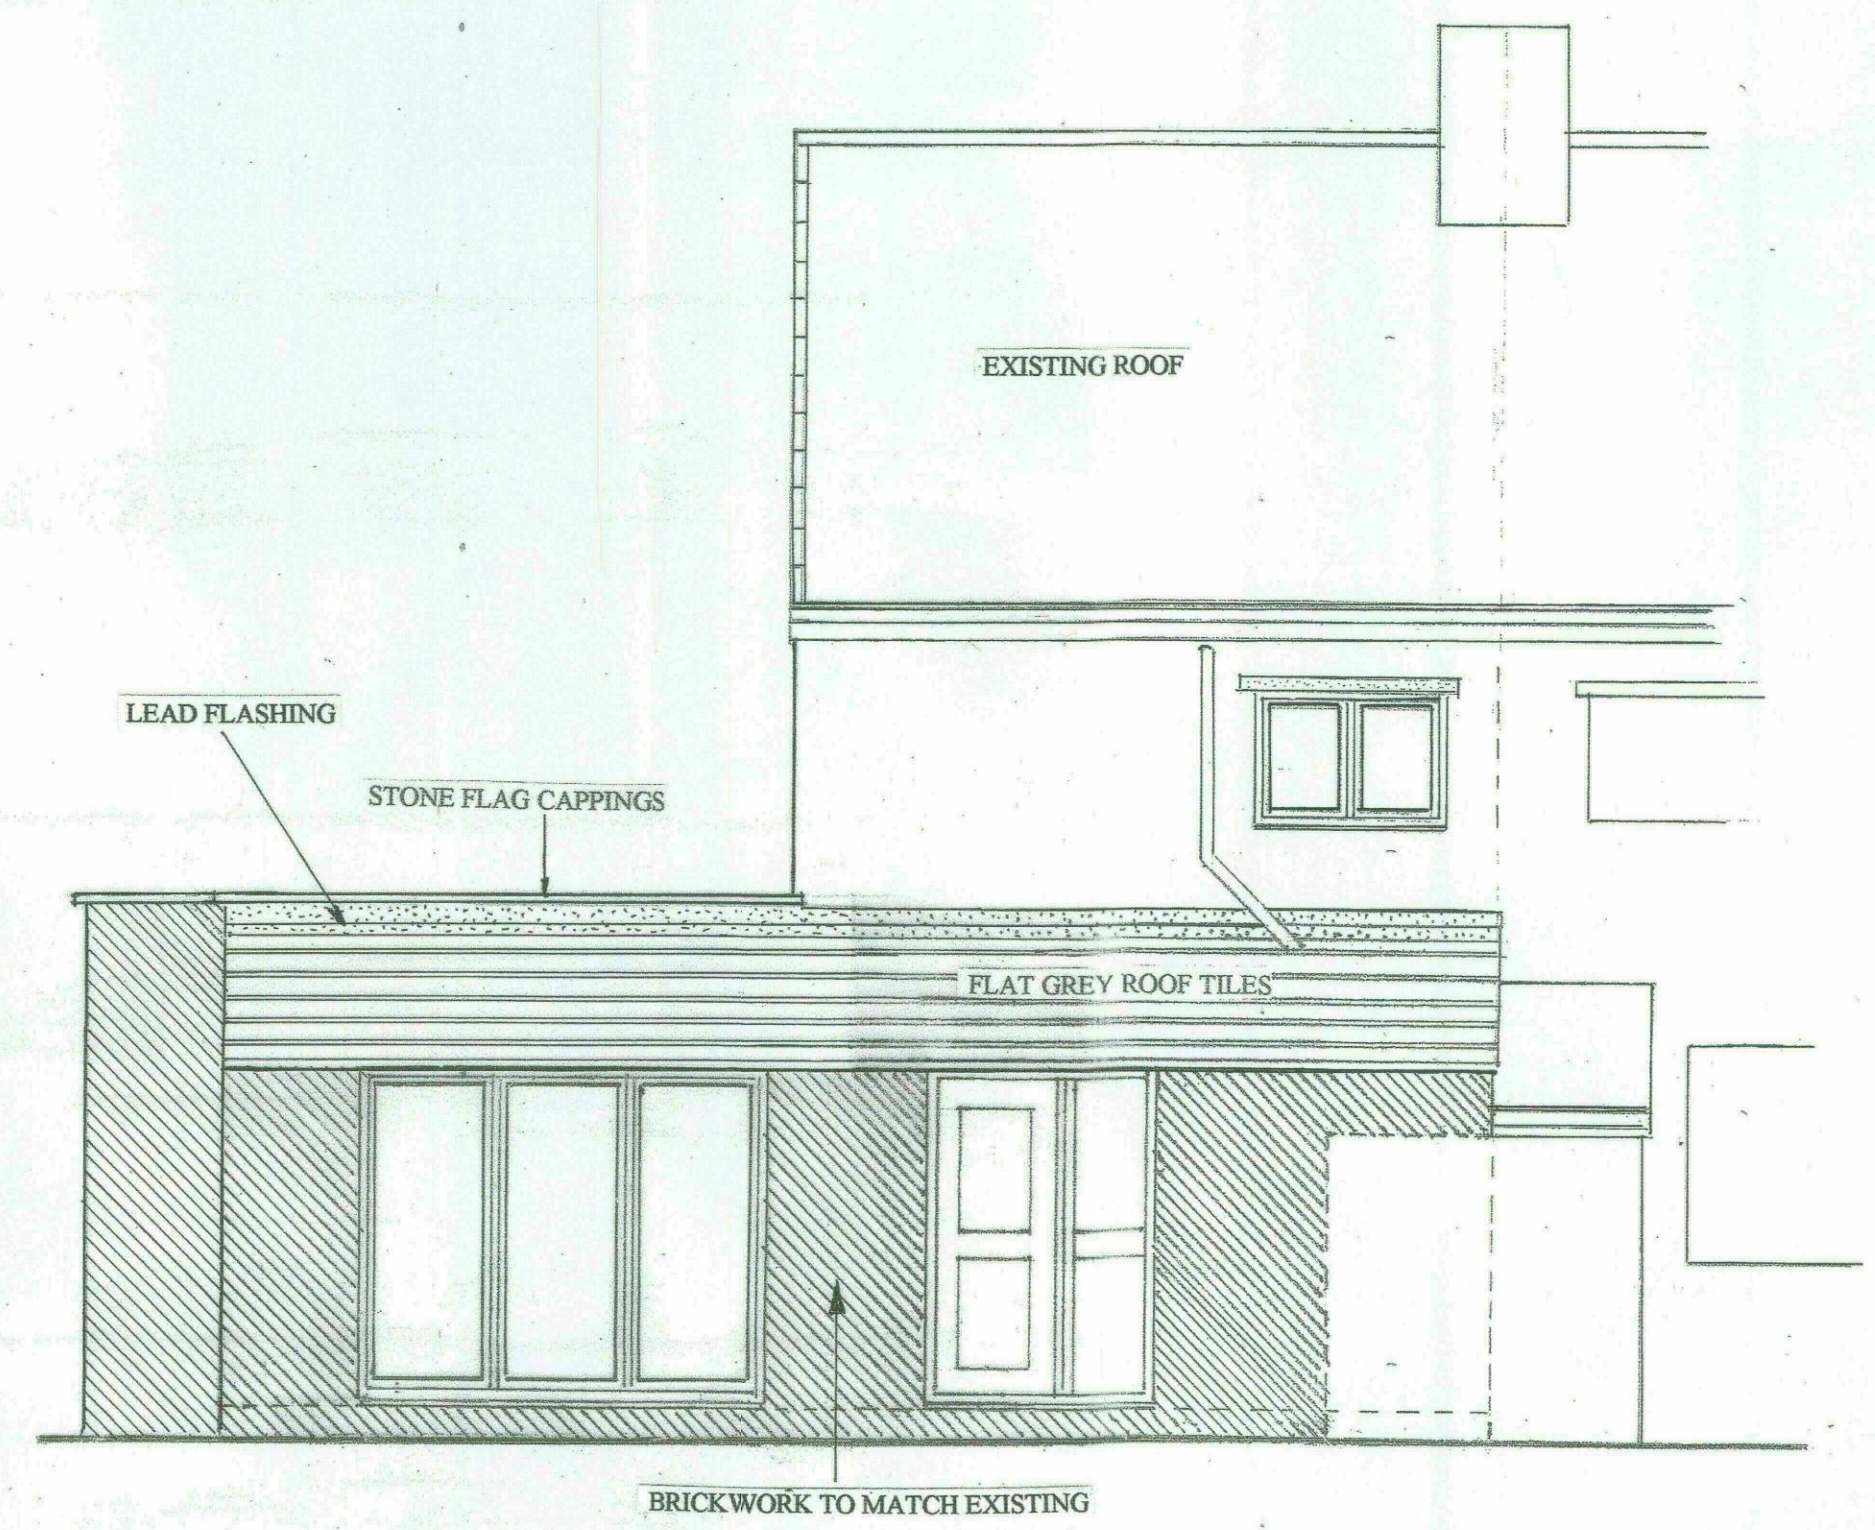

PROPOSED FRONT ELEVATION

SCALE 1:50

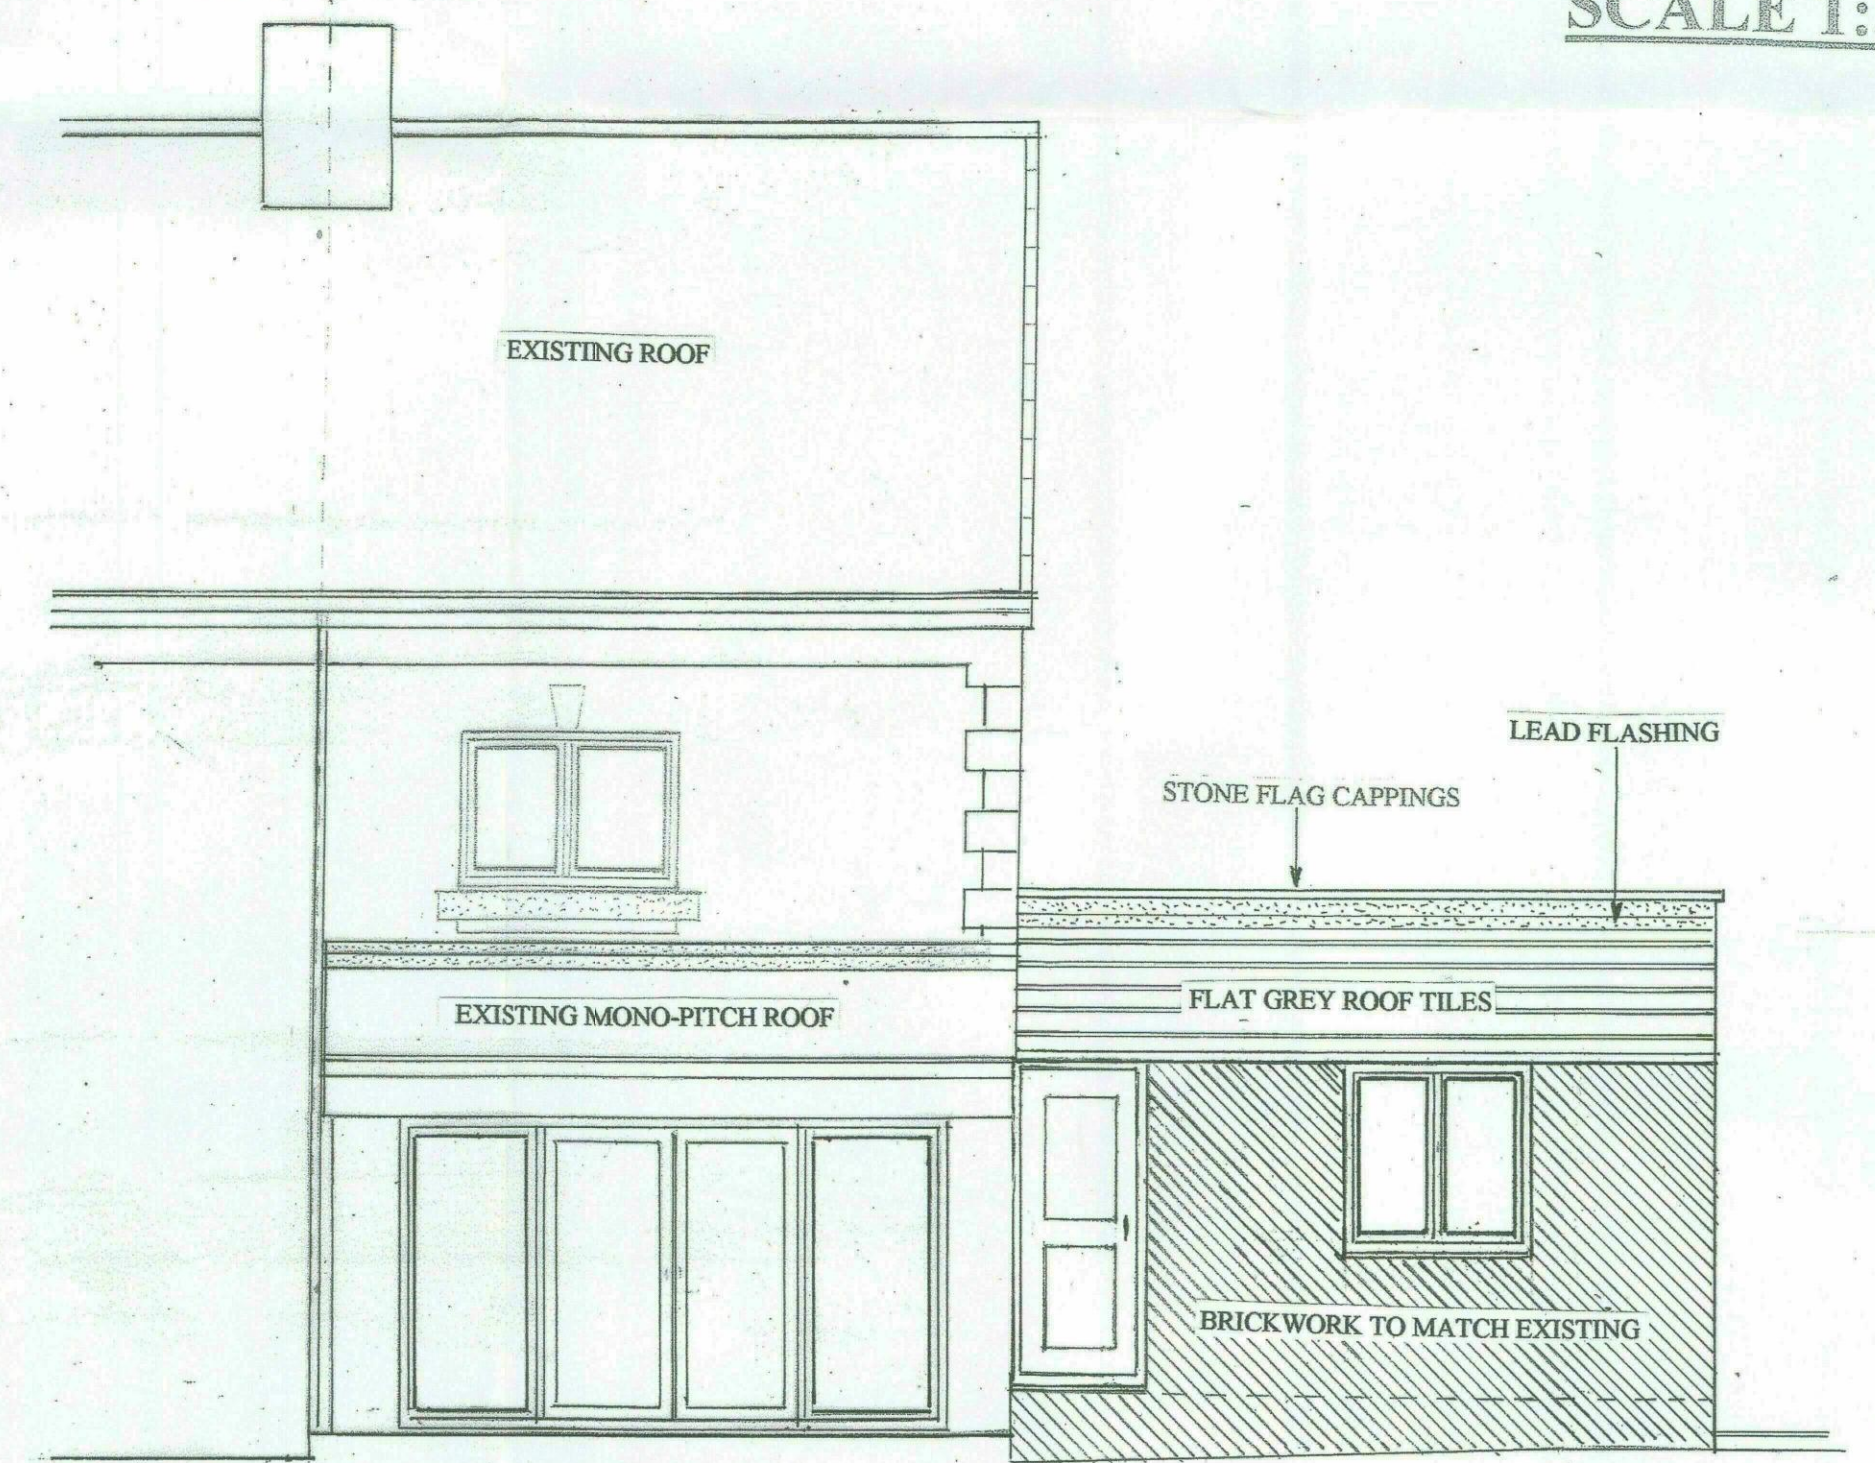

PROPOSED REAR ELEVATION