



THE CONTRACTOR IS TO CHECK ALL DIMENSIONS ON SITE AND NOTIFY SHERWOOD KNIGHT ARCHITECTURE OF ANY DISCREPANCIES OR OMISSIONS.

THIS DRAWING IS NOT TO BE SCALED. © Copyright of Sherwood Knight Architecture LLP

Notes

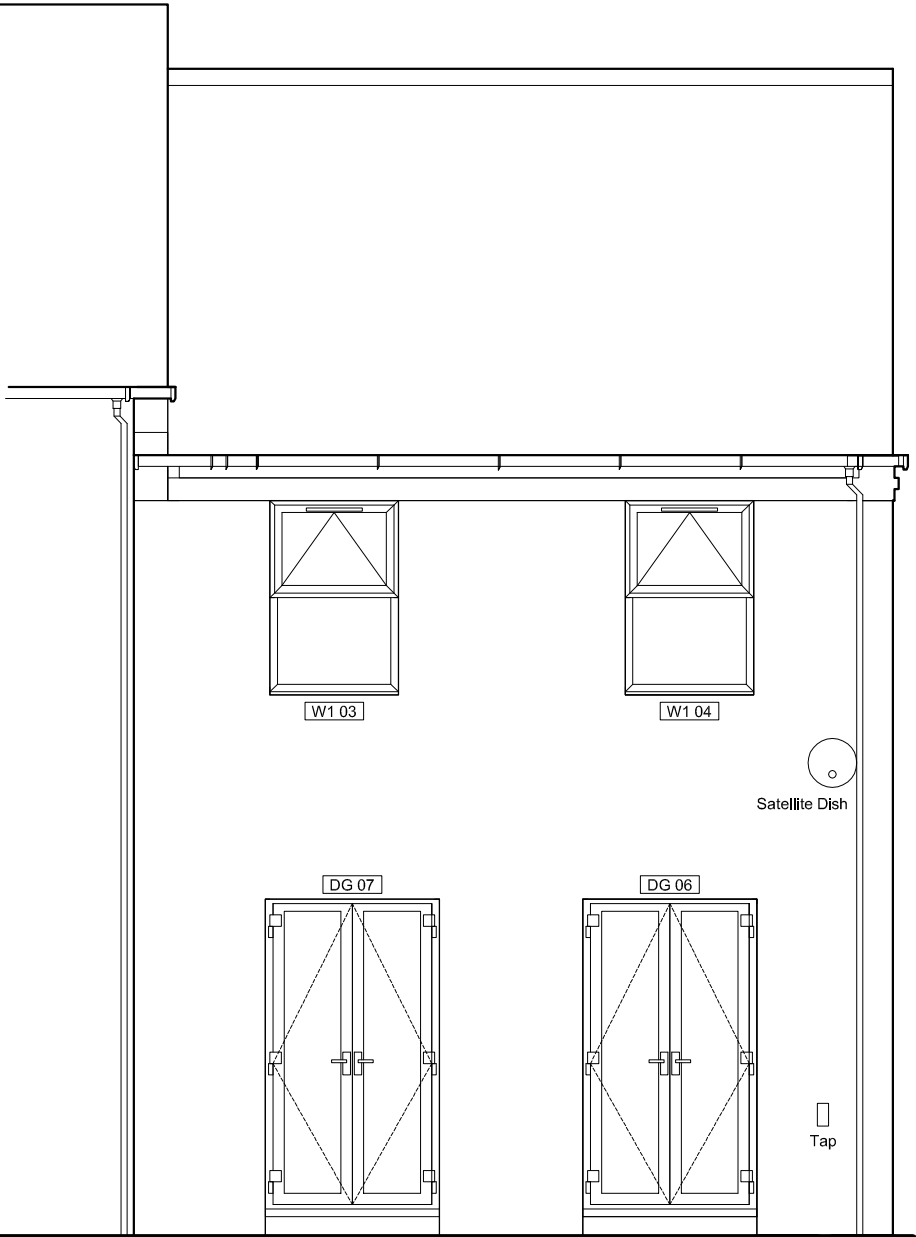

Existing Rear Elevation

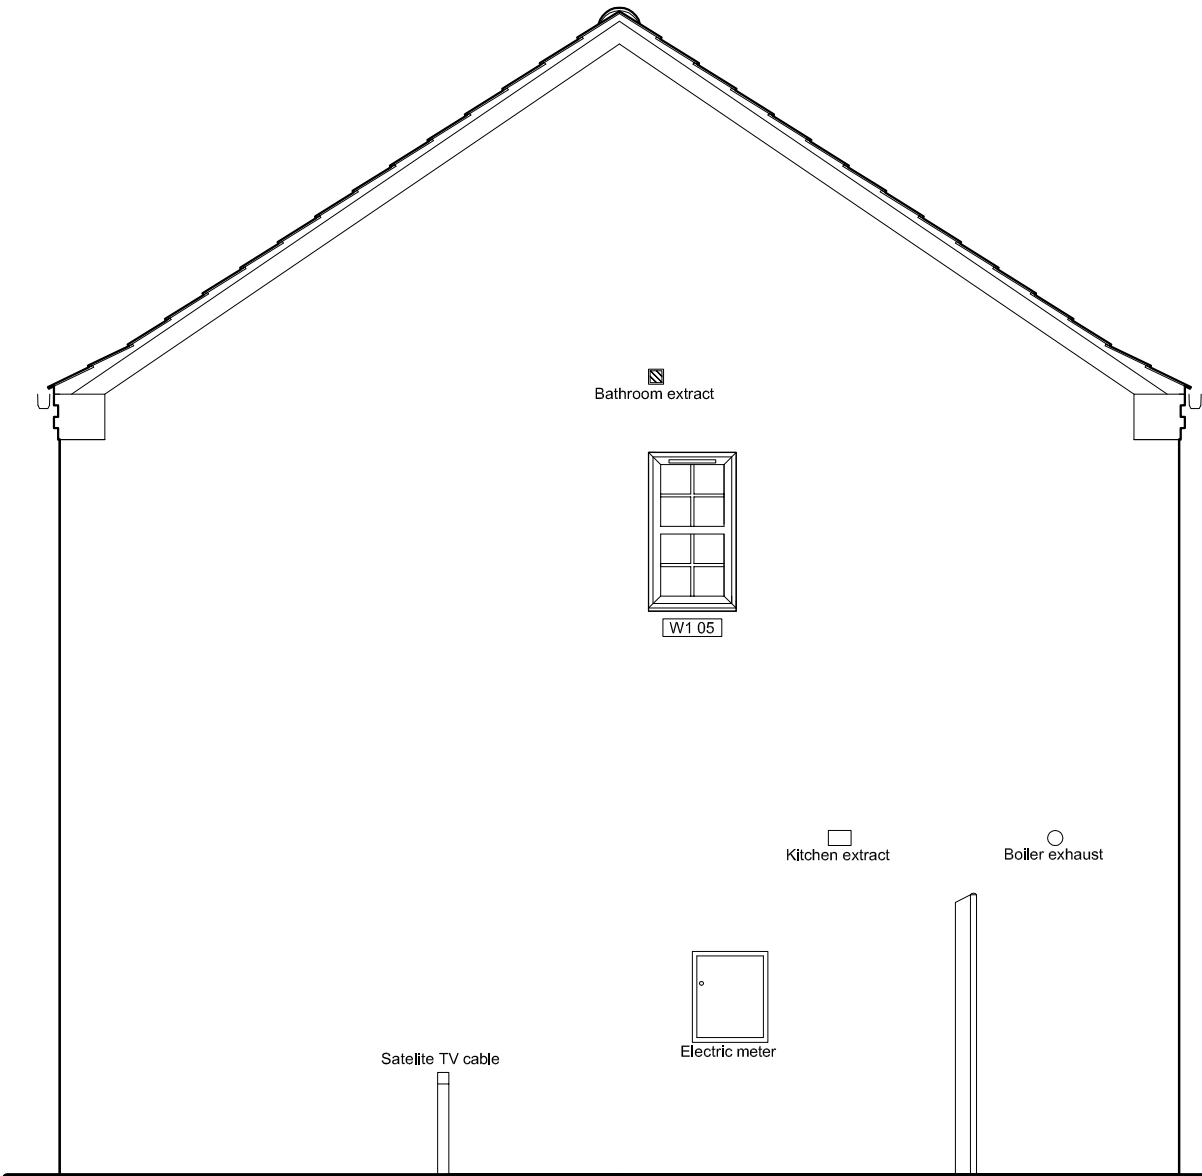

Existing Side Elevation

Revisions

--	--

SHERWOOD KNIGHT ARCHITECTURE		
contact: office@sherwoodknight.co.uk Partnership No. OC378069		
Title Rear and Side Elevations as Existing.		
Client Mr. Matthew Arnold		
Project House Extension 97 Thornton Road, Kendray, Barnsley S70 3LG		
Drawing Number 2012_001_05		
Scale 1:50 at A3	Date 19.09.12	Revision
Drawn LS	Checked RTK	