



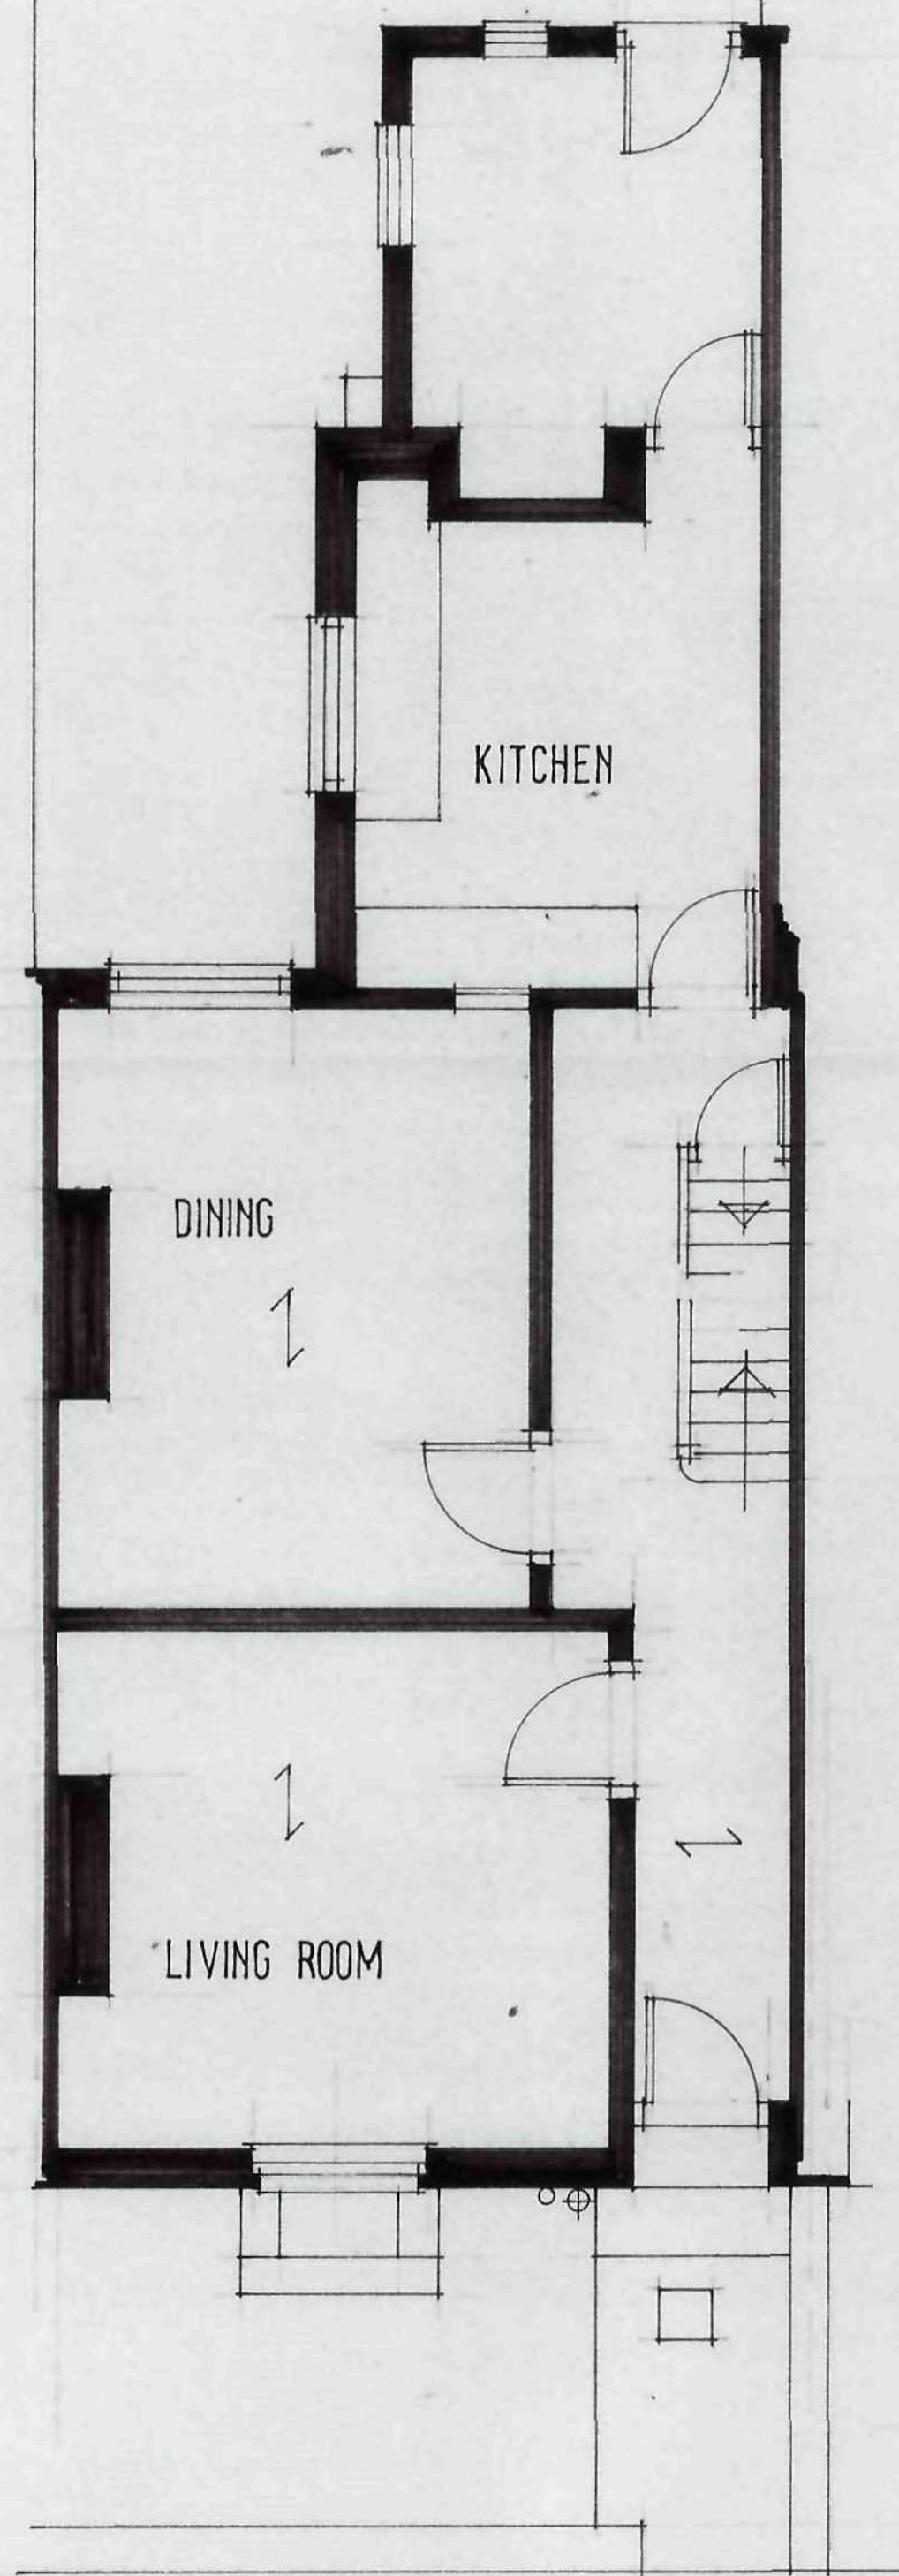


GROUND FLOOR PLAN


FRONT ELEVATION

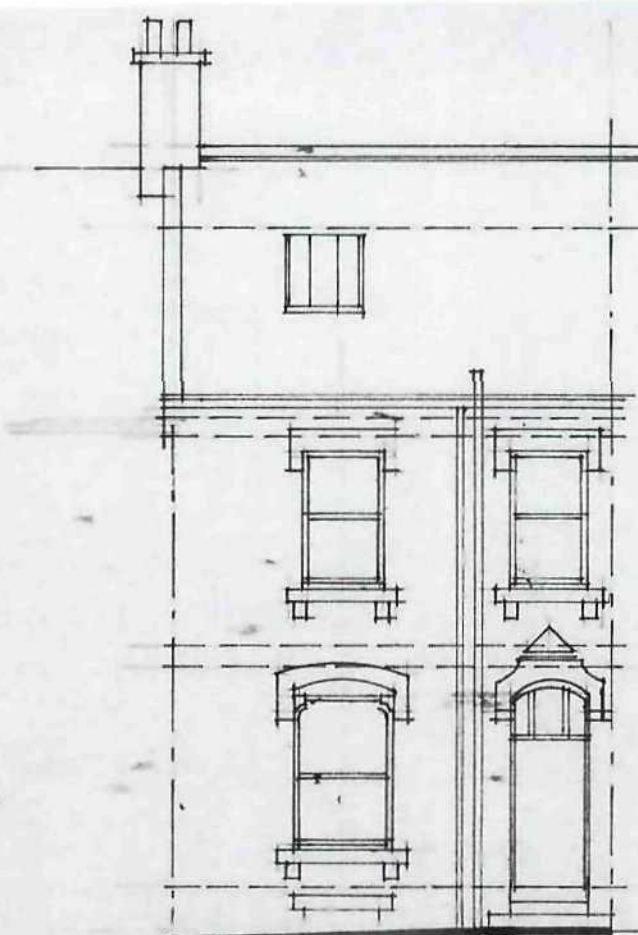


REAR

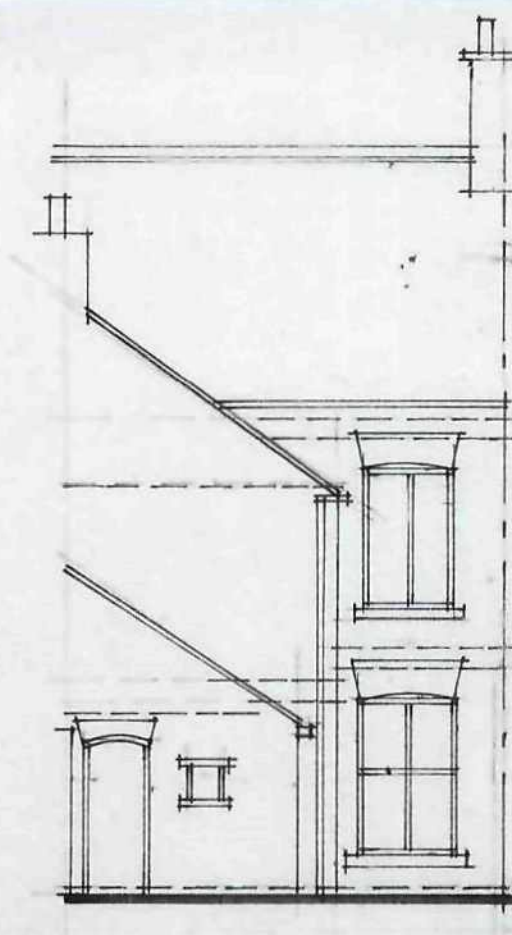


SIDE

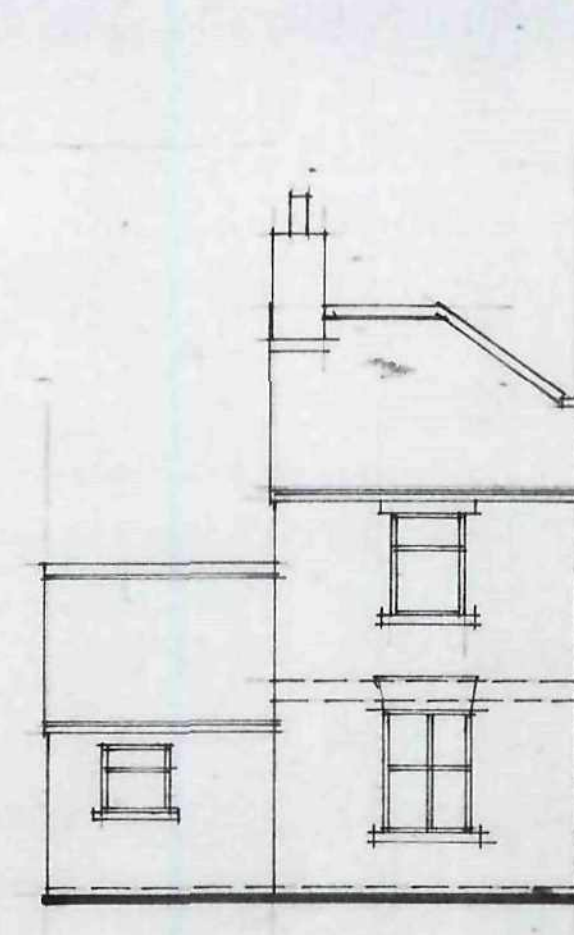


BASEMENT PLAN

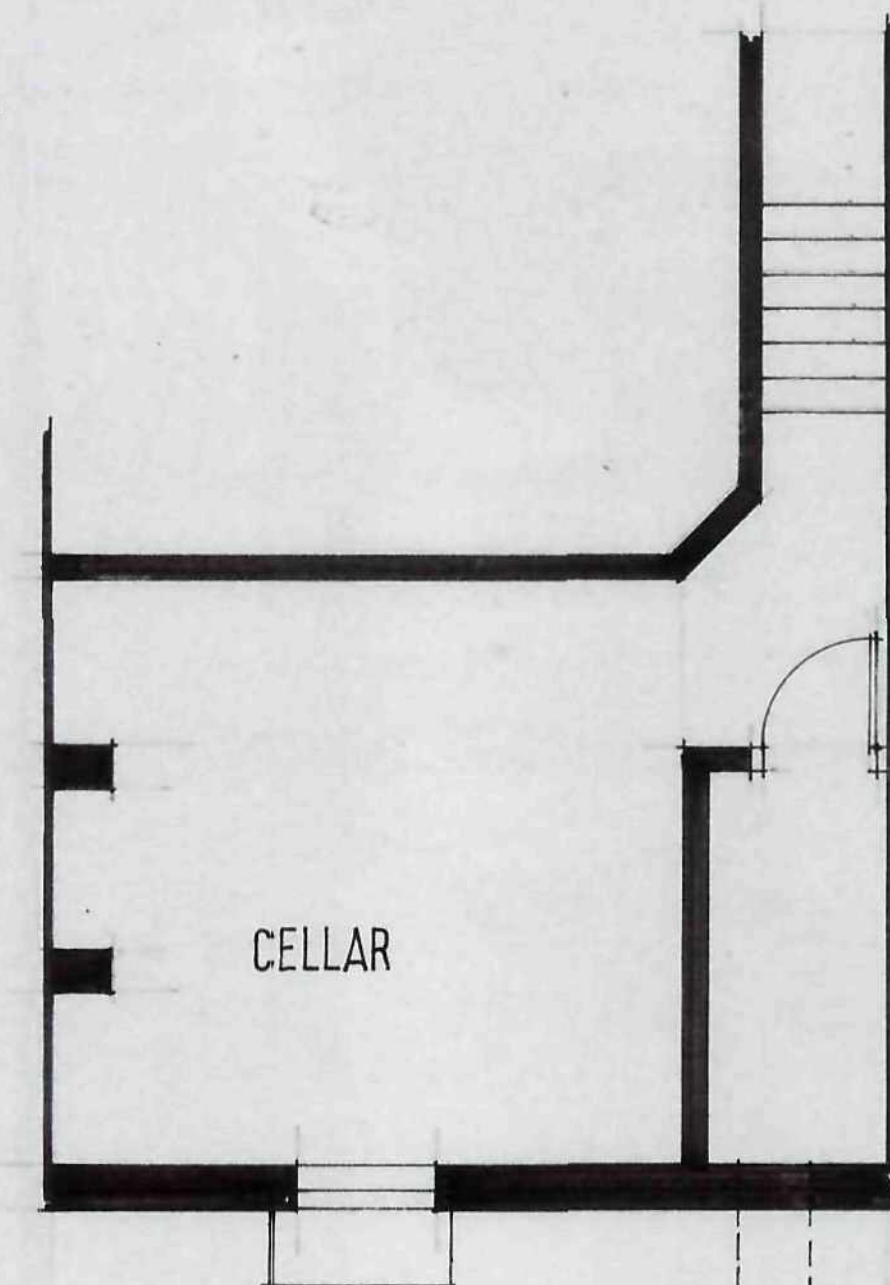

FIRST FLOOR PLAN

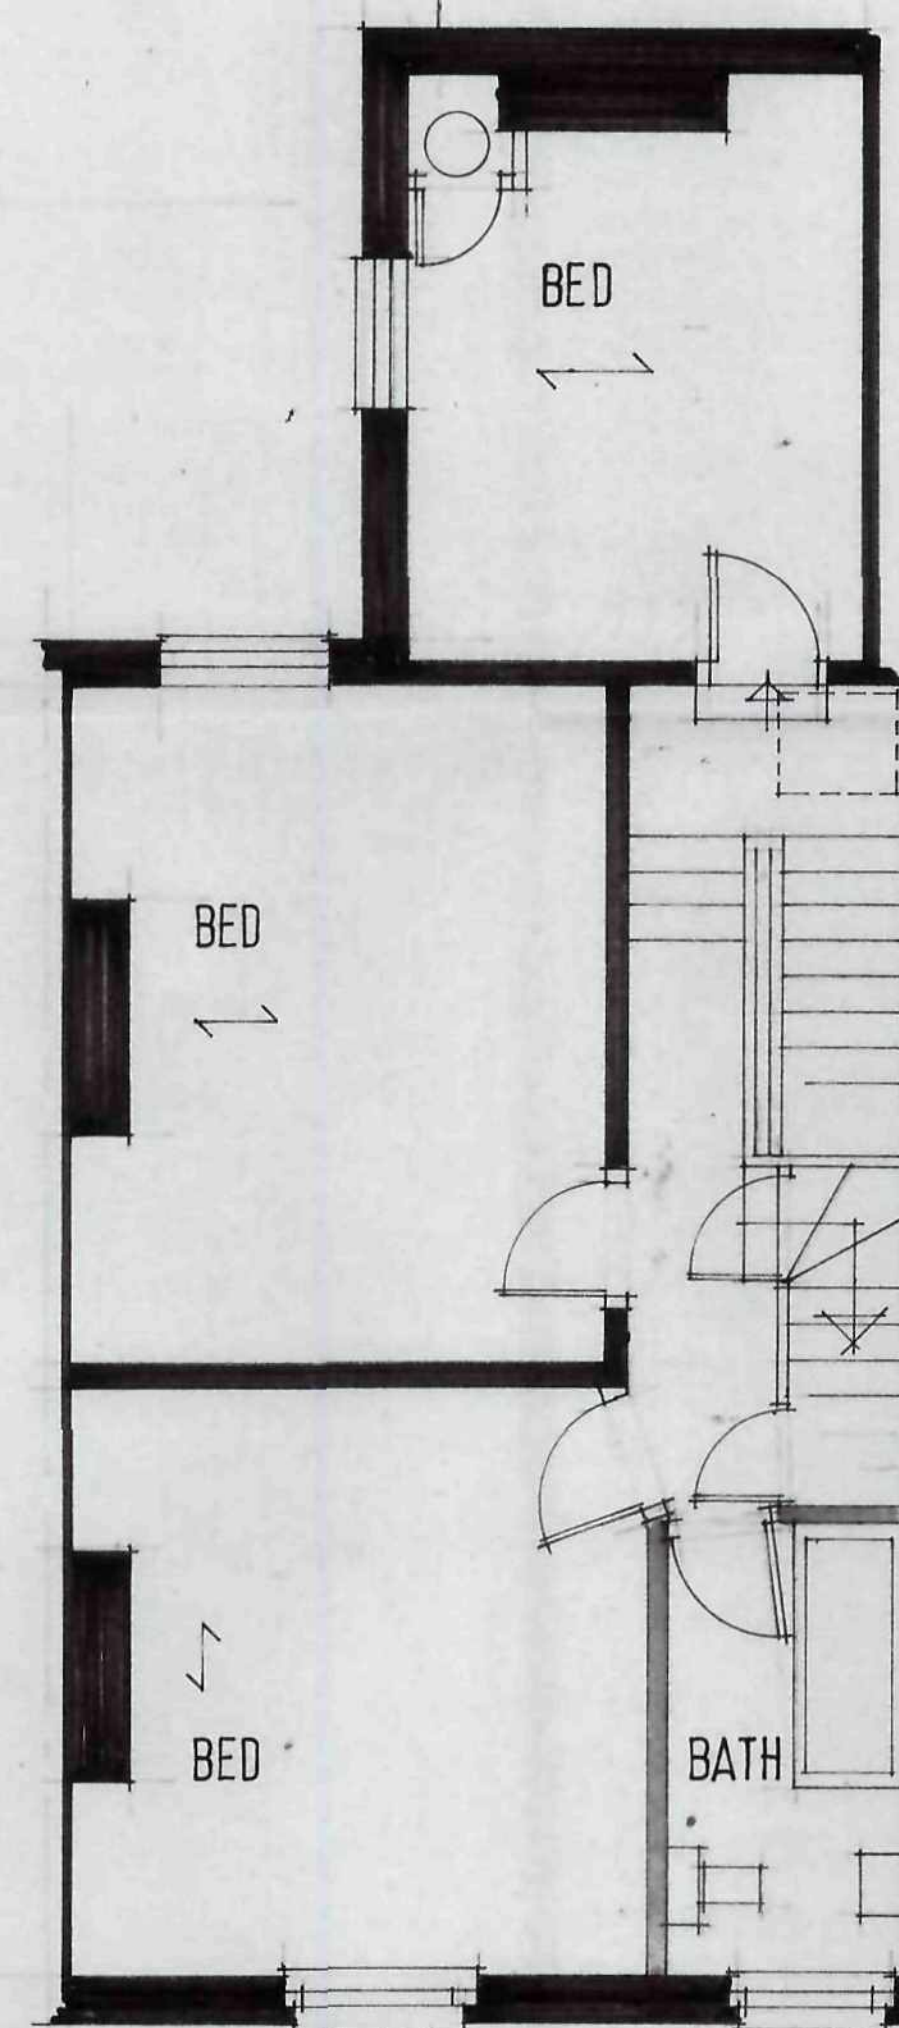

ATTIC PLAN

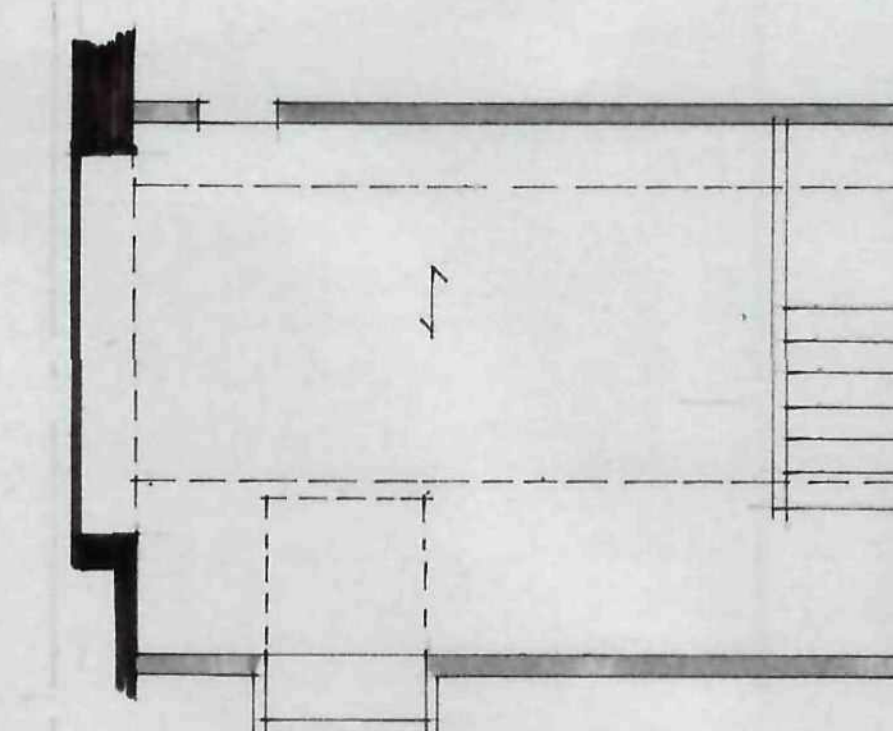

SECTION A A



LOCATION PLAN 1:500



Ref.	Revision	Date
Client	MR P A JACQUES	
Project	30 WESTERN ST BARNLEY	
Title	SURVEY	
Scale:	1:50	1:100
Date:	DEC '09	09 FEB 2010
Drawn:	SL	
Drawing No:	08/17/1	



BUILDING DESIGN SERVICES
15 Hunters Avenue Barnsley S70 6PL
TEL: 01226 733224

