



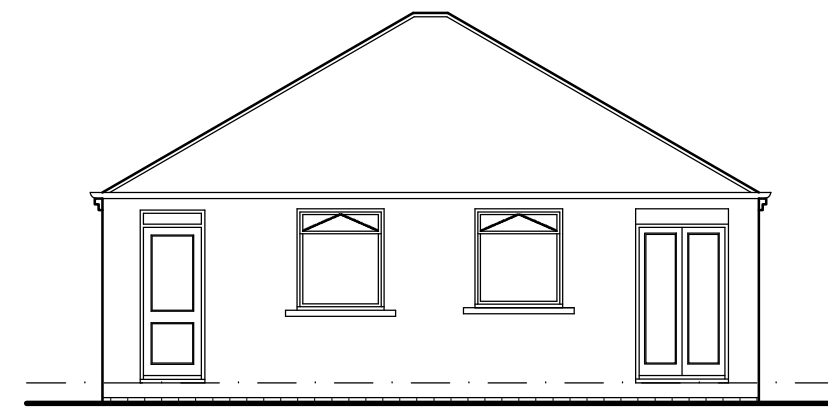


EXISTING FRONT ELEVATION
SCALE 1:100




PROPOSED SIDE ELEVATION
SCALE 1:100

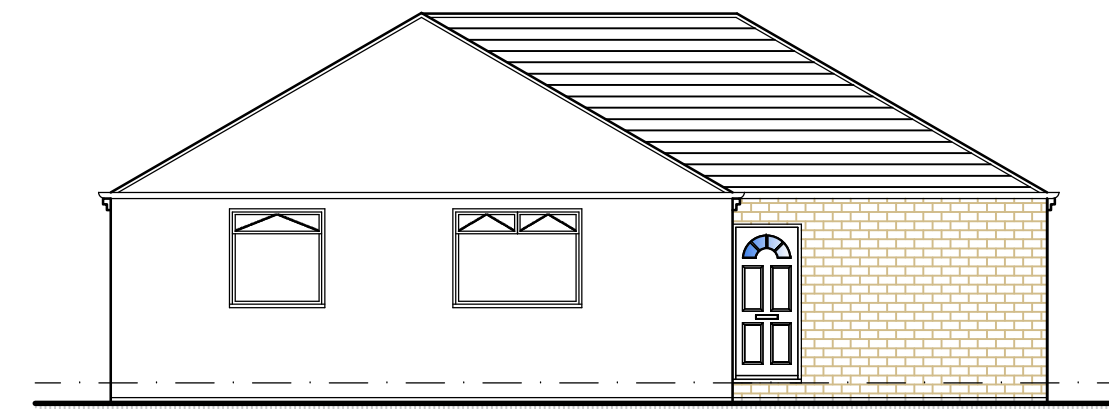


PROPOSED FRONT ELEVATION
SCALE 1:100

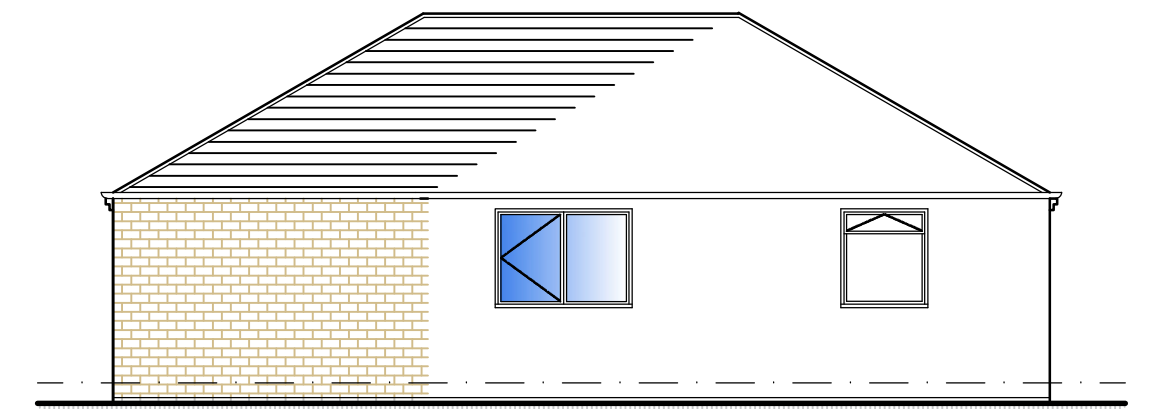


PROPOSED SIDE ELEVATION
SCALE 1:100

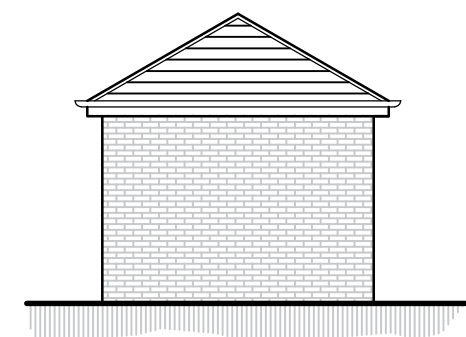


GARDEN STORE PROPOSED SIDE ELEVATION
SCALE 1:100

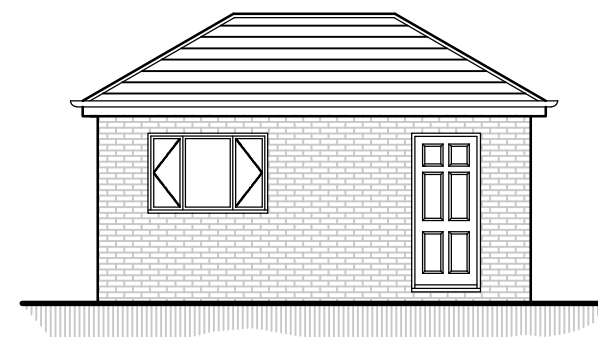


GARDEN STORE PROPOSED FRONT ELEVATION
SCALE 1:100

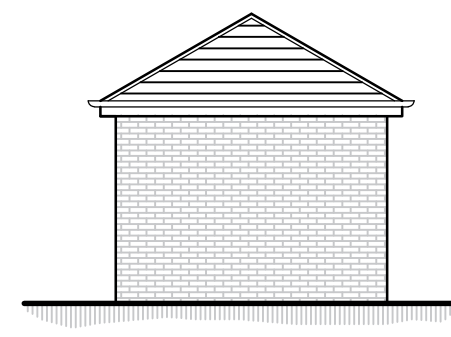


GARDEN STORE PROPOSED SIDE ELEVATION
SCALE 1:100

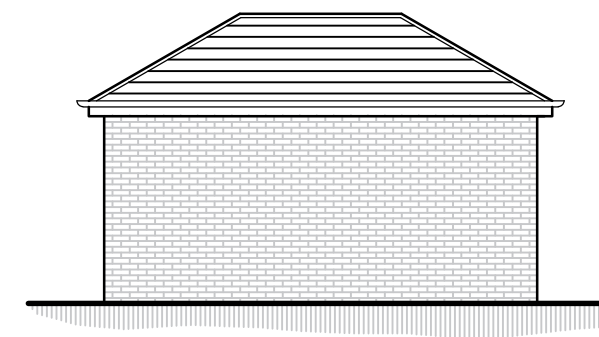


GARDEN STORE PROPOSED REAR ELEVATION
SCALE 1:100

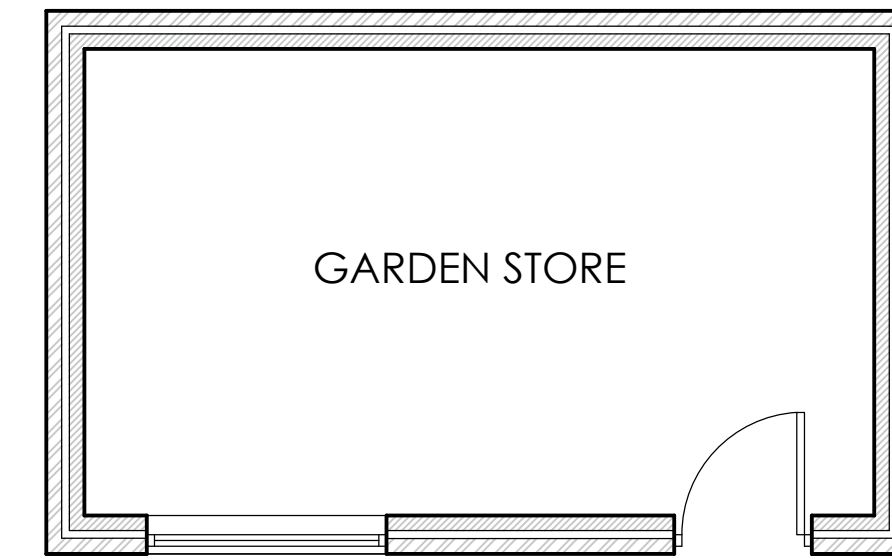


GARDEN STORE PROPOSED FLOOR PLAN
SCALE 1:50

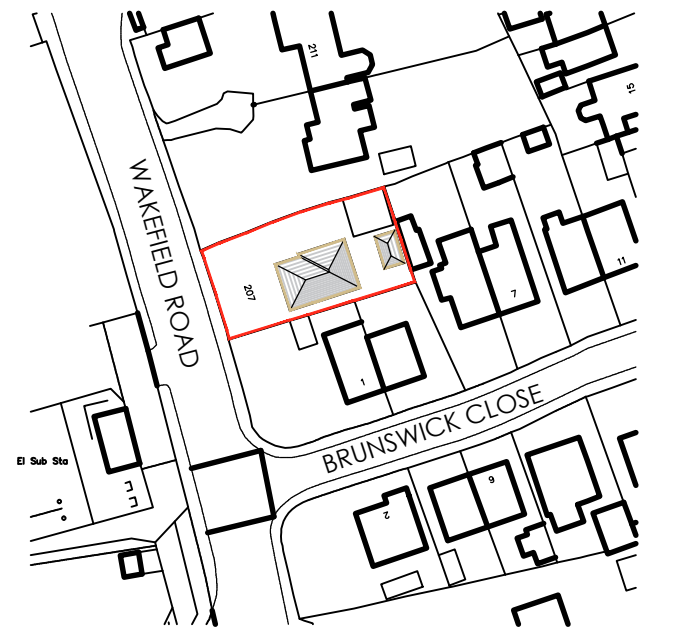


LOCATION PLAN
SCALE 1:1250

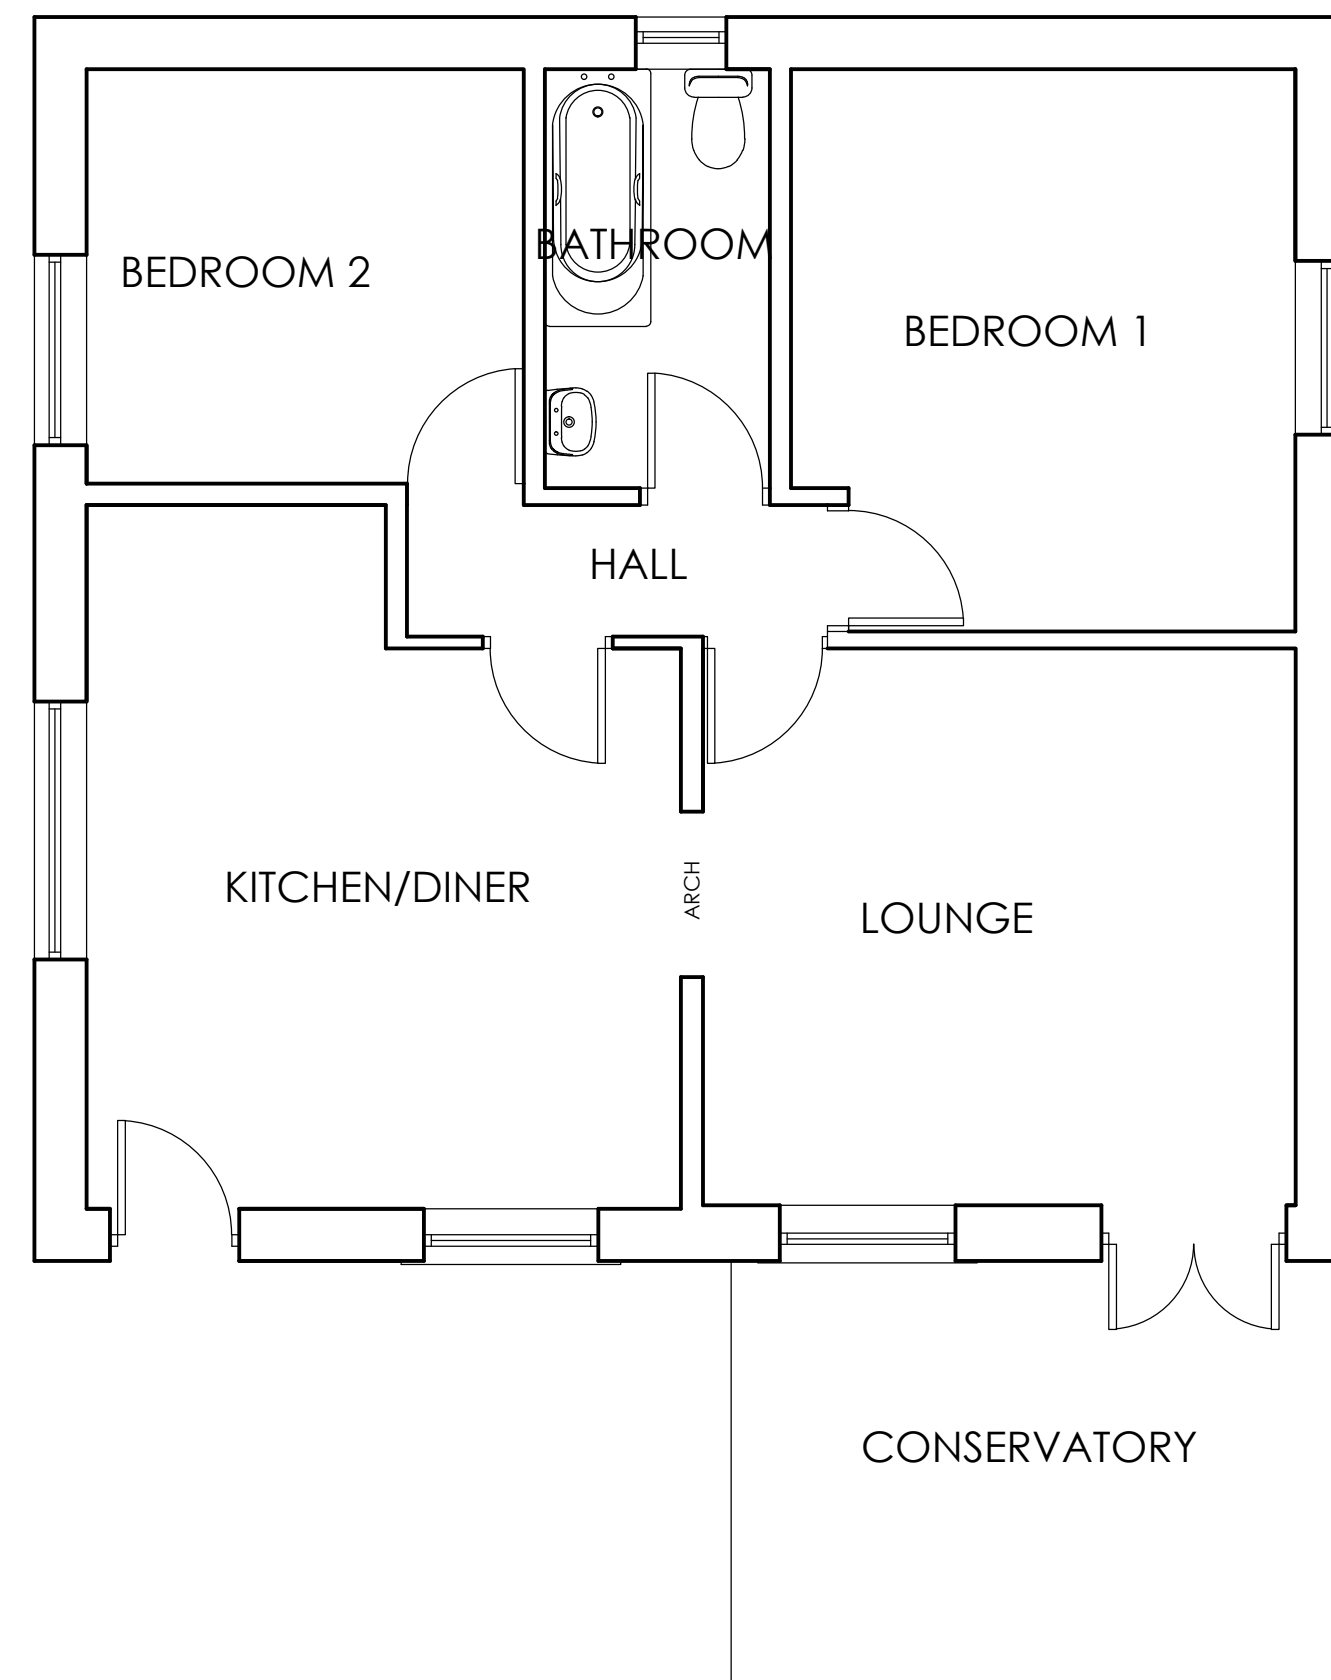

EXISTING GROUND FLOOR PLAN
SCALE 1:50

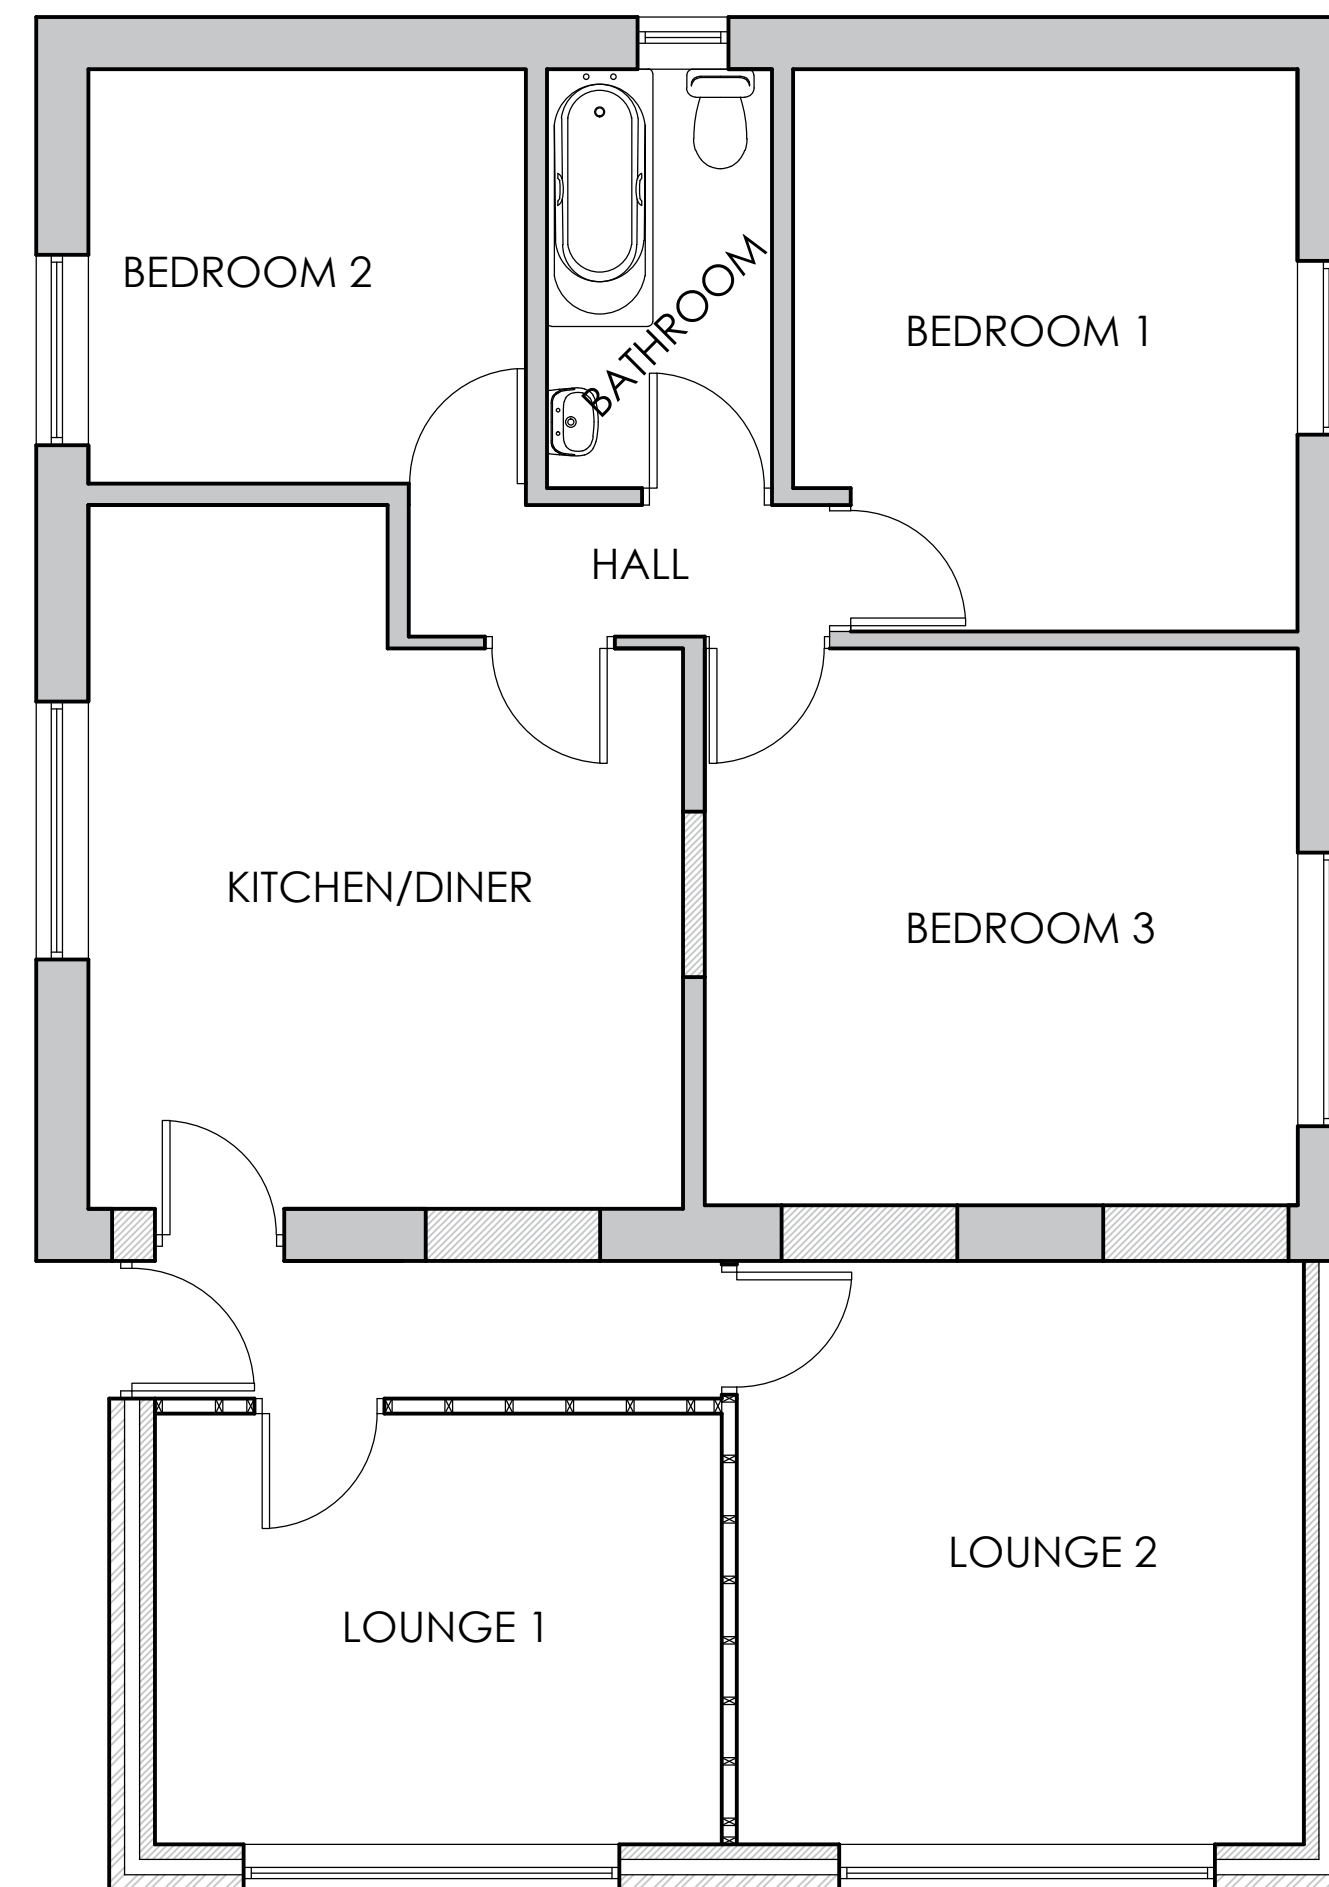

PROPOSED GROUND FLOOR PLAN
SCALE 1:50

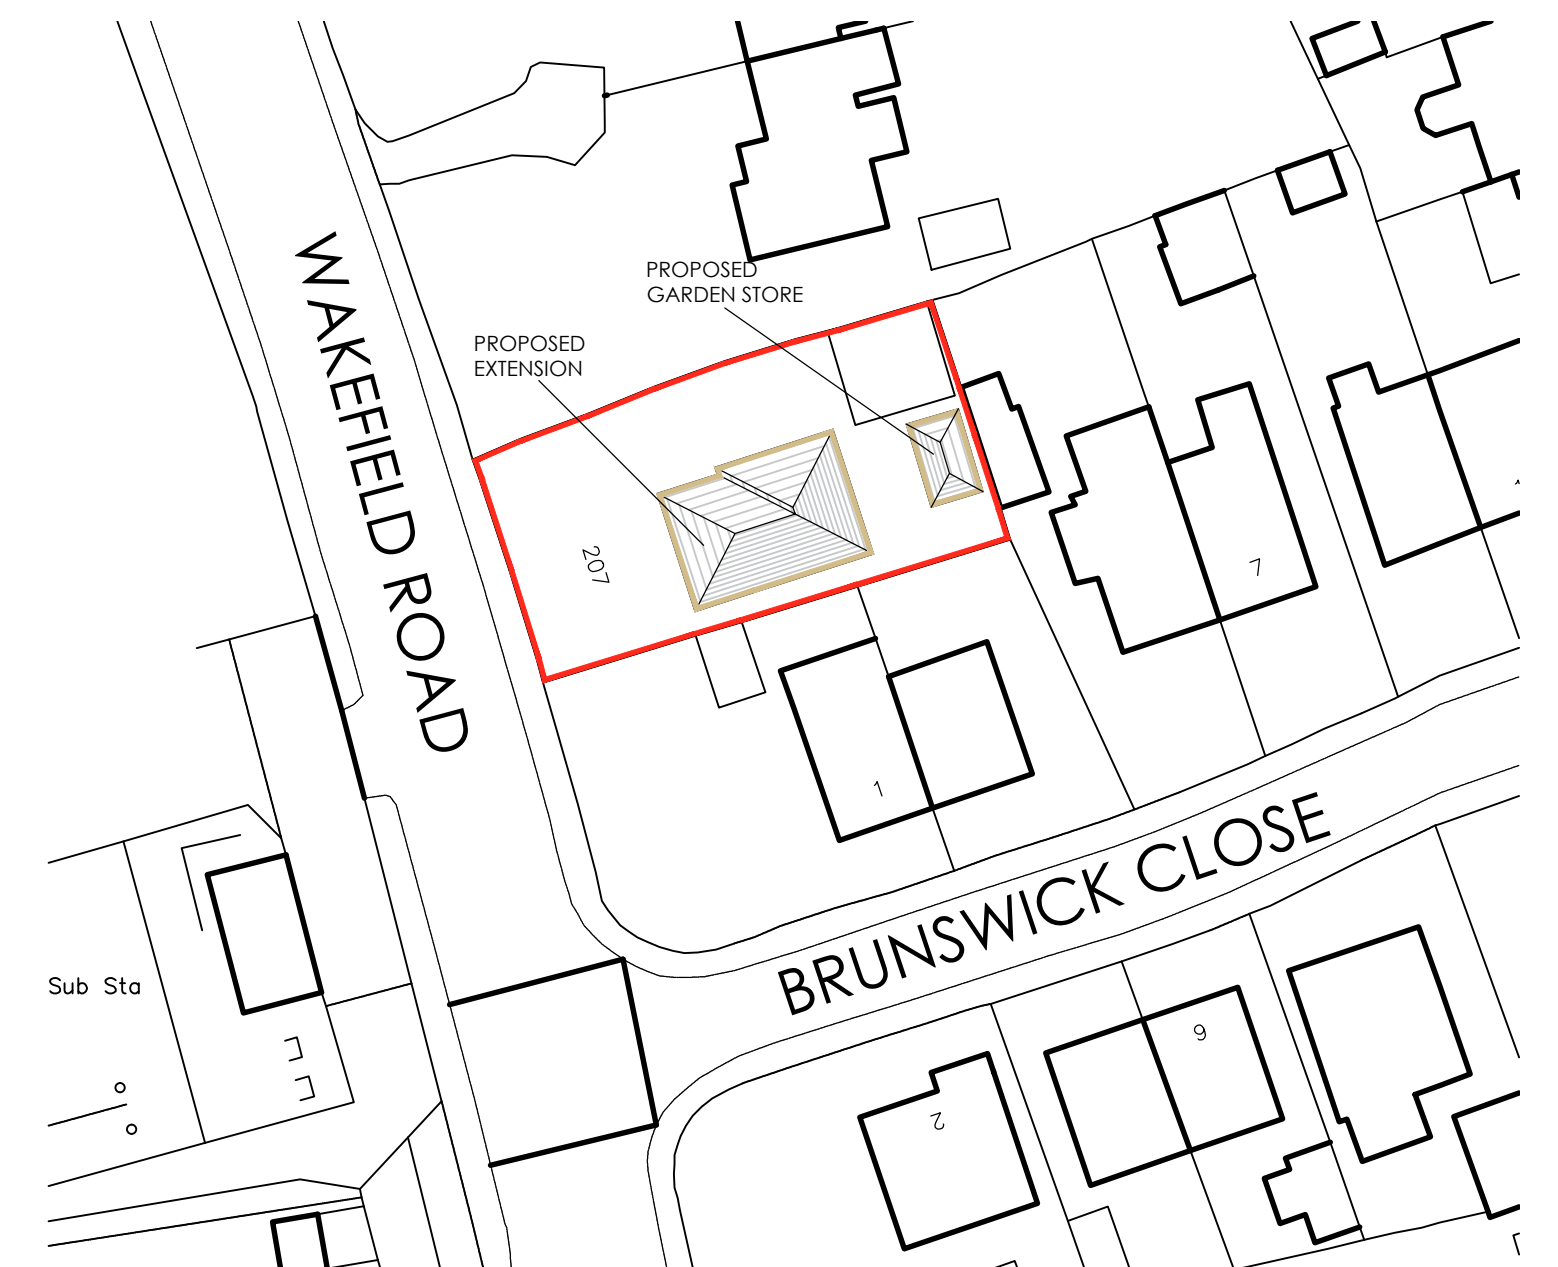

BLOCK PLAN
SCALE 1:500

			8 MORSTON BUSINESS PARK, WHALEY ROAD, BARUGH GREEN, BARNSELEY, S75 1HQ			Phone: 01226 208482 Fax: 01226 283030 Email: info@whiteaguspartnership.co.uk Web: www.whiteaguspartnership.co.uk		
ARCHITECTURAL SERVICES AND SURVEYORS								
Project.			Client.					
PROPOSED EXTENSION AT 207 WAKEFIELD ROAD, BARNSELEY, S71 1NT			MR AHMED					
Drawing Title.			Date.		Scale.			
PLANS & ELEVATIONS			JUNE 2017		1:50 @ A1			
Ref.			17-047		Dwg. No. 01		Rev.	
Date	Suffix	Description	Date	Suffix	Description	Date	Suffix	Description