



Drawing No.	Rev No.
MSS001 -004	

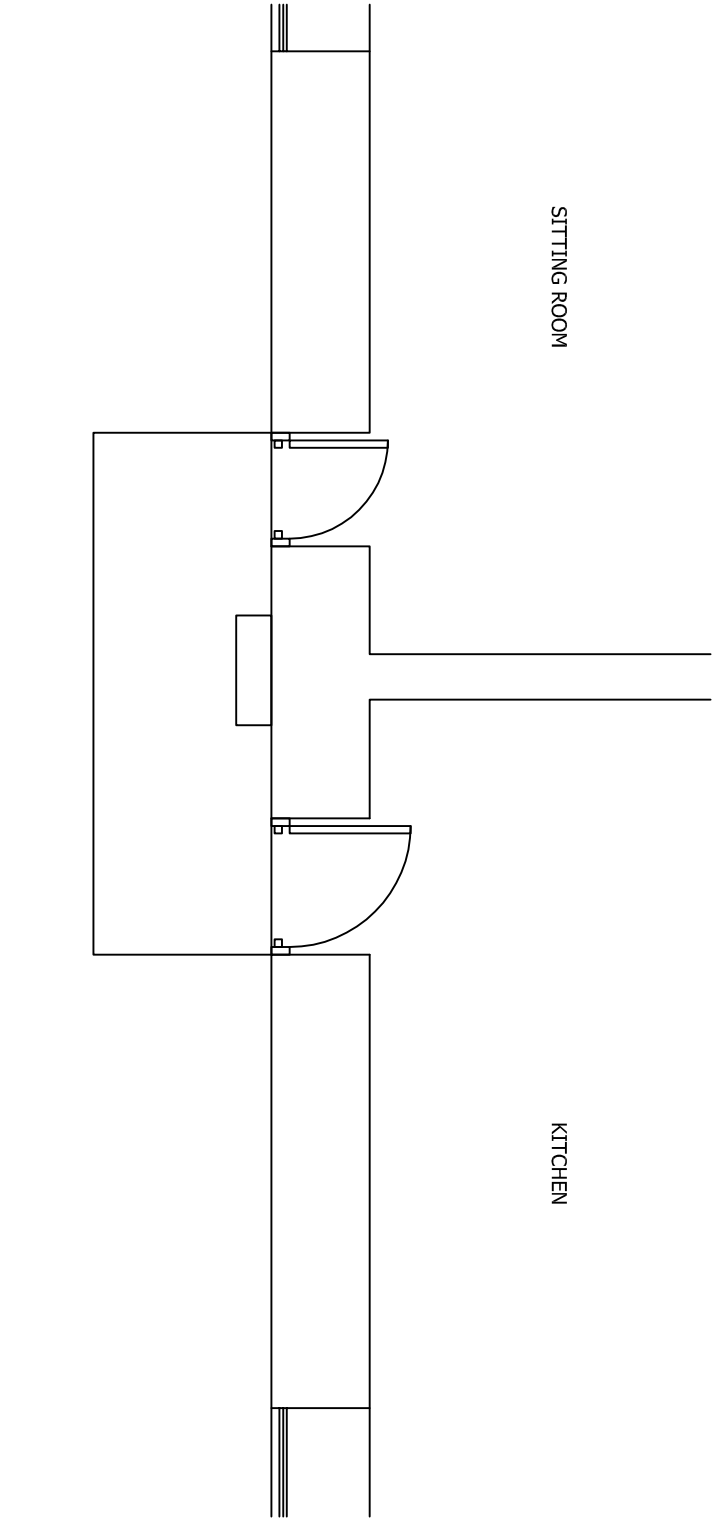

EXISTING GROUND FLOOR PLAN
SCALE 1:50

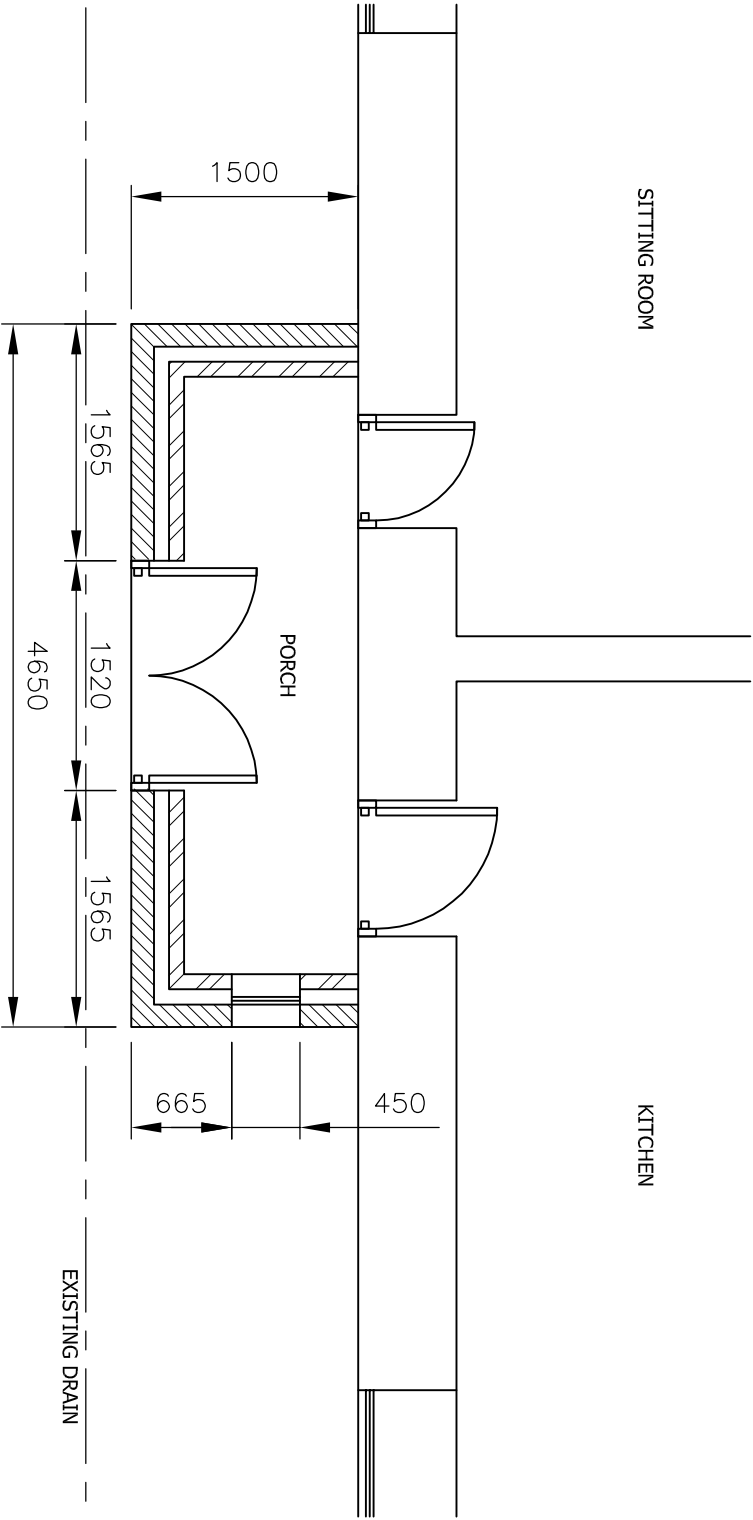

PROPOSED GROUND FLOOR PLAN
SCALE 1:50

DO NOT SCALE: Contractor to check all dimensions and report any omissions or errors

NOTES

Rev	Description	By	CHK	App	Date
-----	-------------	----	-----	-----	------

JRB DESIGNS LTD
166 Churchfield Lane
Barnsley
S75 5FA
Tel: 01226 383542
Fax: 01226 380078
Mob: 07970 541192
Email: jrb@jrbdesigns.co.uk
This drawing is copyright. © Jrbdesigns Ltd.

Client
MR S SOAR

Drawing Title
PROPOSED PLANS

Address
**5 THE BEECHES
HEMINGFIELD
BARNSELEY
S73 0PH**

Project Title:
**PROPOSED SINGLE STOREY
FRONT PORCH EXTENSION**

Purpose of Issue:

PLANNING

Drawing Status
FIRST ISSUE

Scale at A3	Drawn By	Date	
AS SHOWN	JRB	17/03/2014	
Checked By	Date	Approved By	Date
MSW	17/03/2014	MSW	17/03/2014
Project No.	Drawing No.	Revision	
MSS001	004	-	

APPROVAL ☒ INFORMATION ☐ TENDER ☐ CONTRACT ☐ CONSTRUCTION ☐