


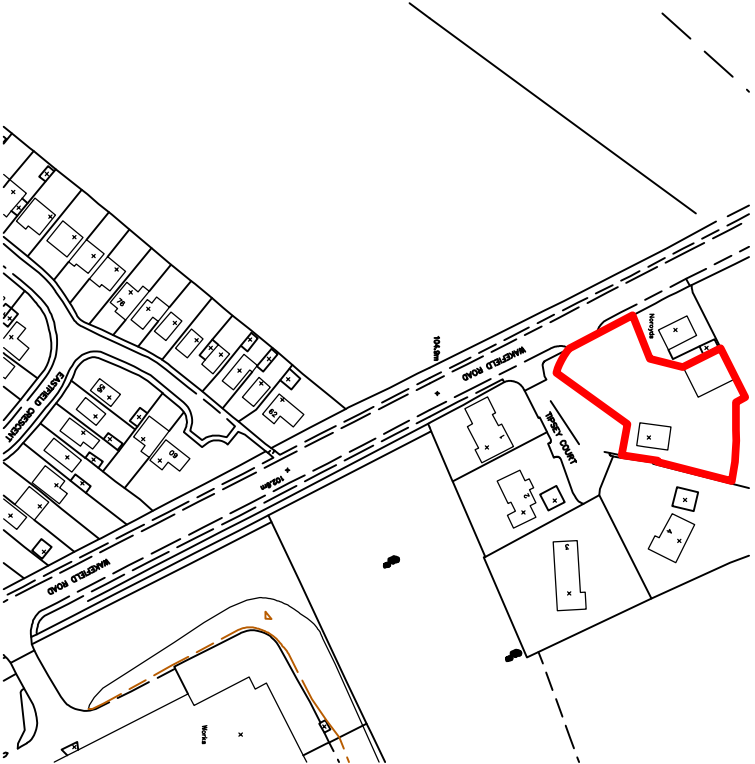

Location Plan

Scale 1:2500@A4

AMENDMENT

client

MRC. MASTERS

project

Change of use
Land to the rear of Noroyds
Wakefield Rd
Staincross, Barnsley

drawing

SITE LOCATION PLAN


date Oct 13 drawn CJ checked

scale as shown dwg no **2432-01**

buildinglinkdesign

15 Thorne Road, Doncaster, DN1 2HG
Tel: (01302) 321199 Fax: (01302) 730166
Email: info@buildinglinkdesign.co.uk
www.buildinglinkdesign.co.uk
Building Link Design Limited
Company reg. 4377549

bold
ARCHITECTS

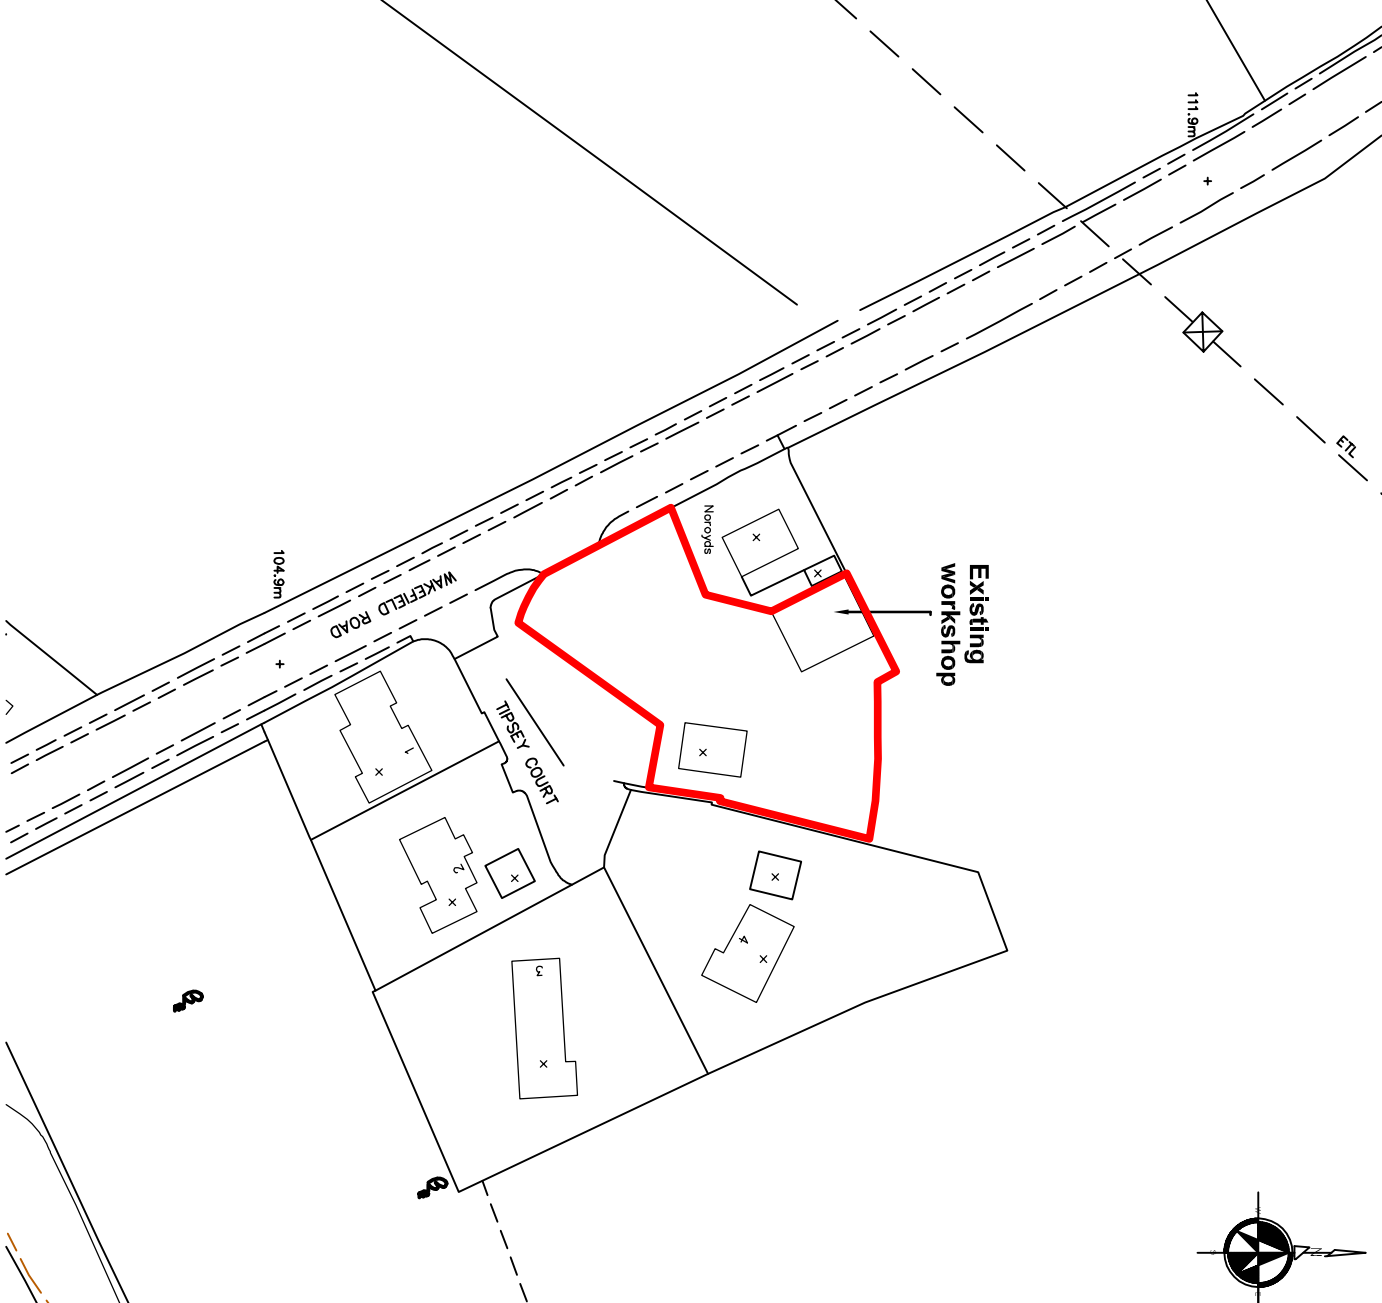

Site Plan

Scale 1:2500@A4