



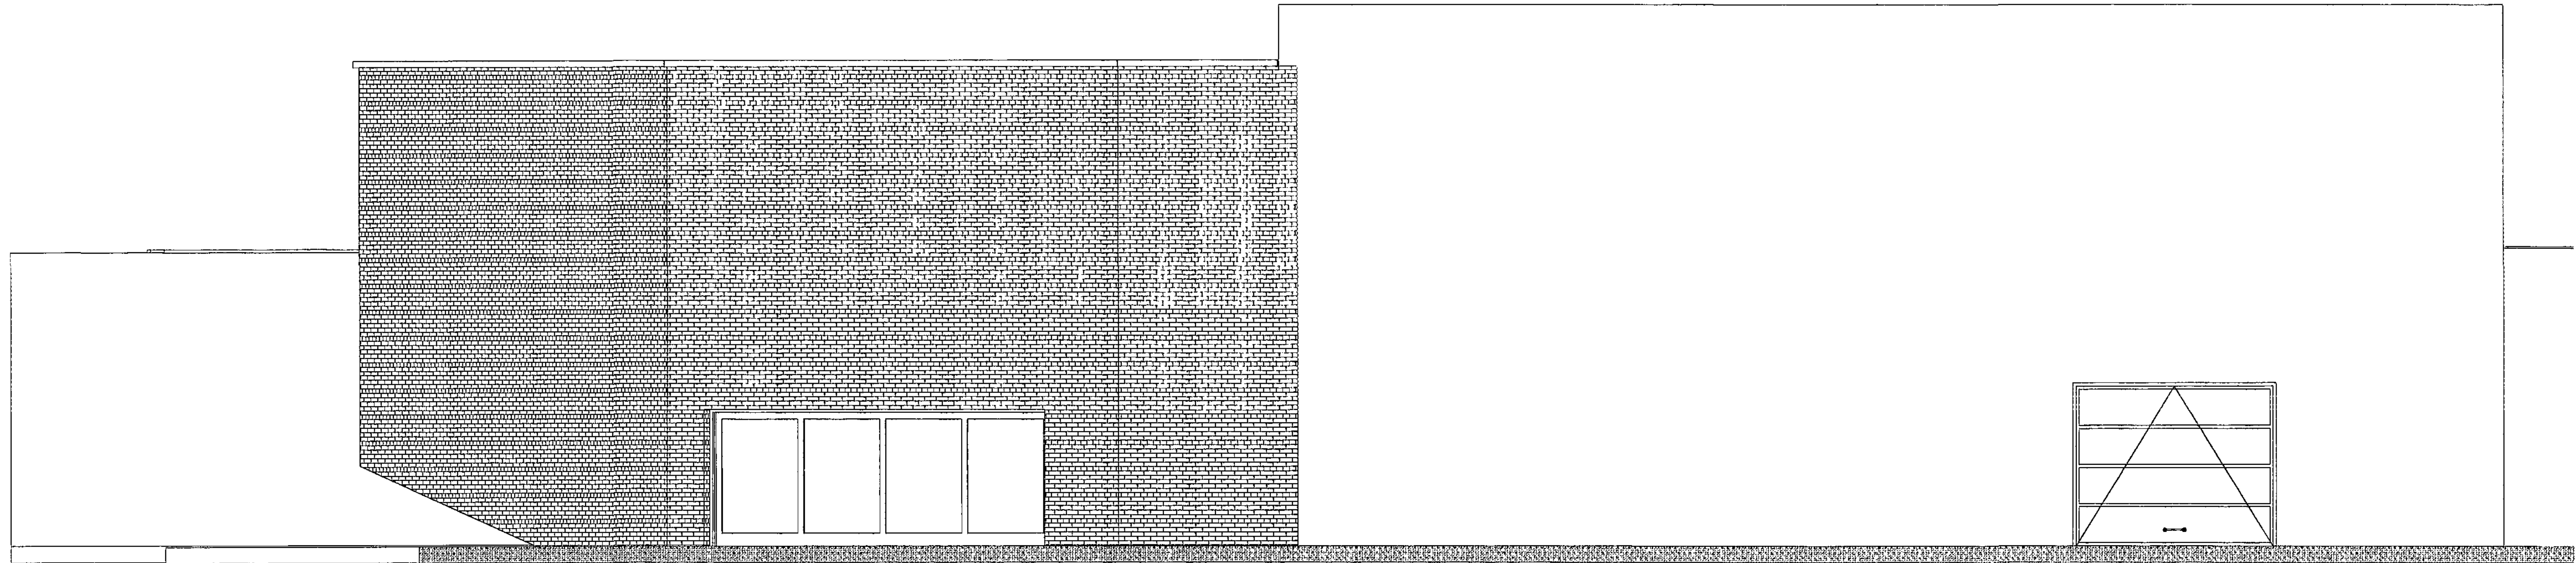

E-04

Elevation

1:50

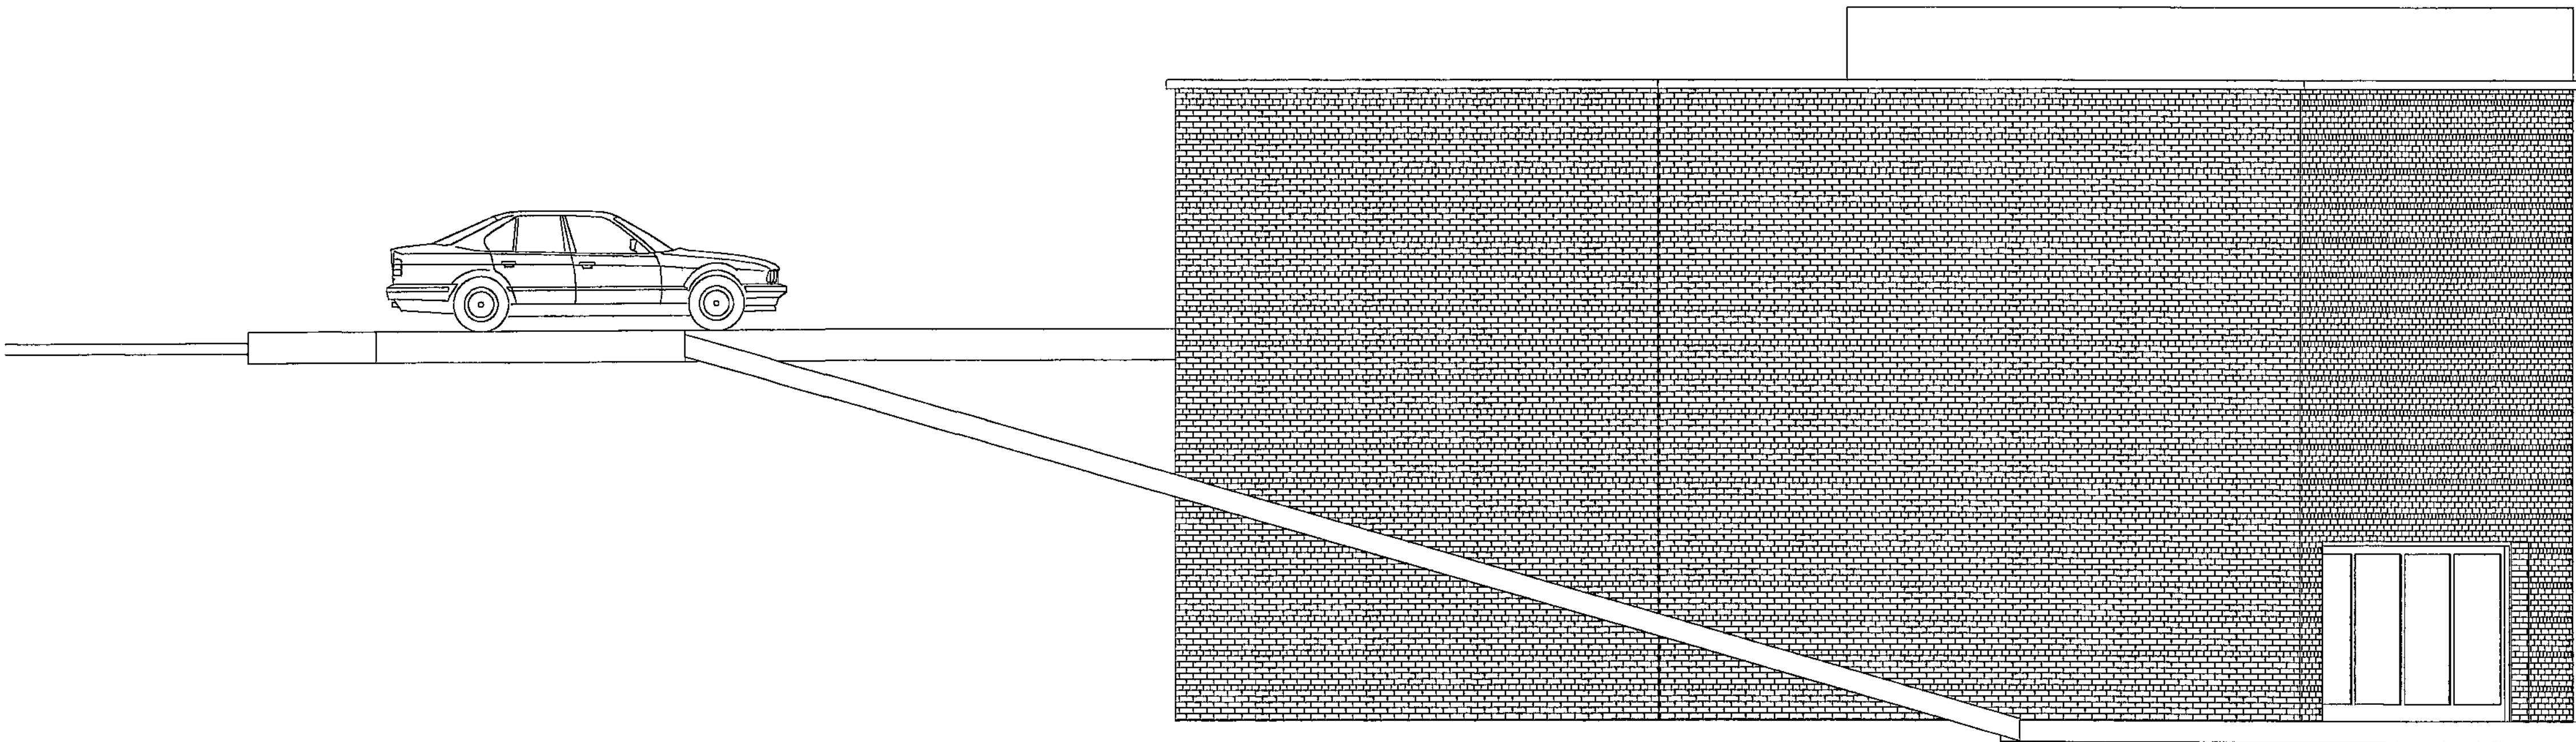

E-03

Elevation

1:50

Rev: Date Revision Notes

Client: NG Estates Ltd

**Project: Proposed Creation of Additional Car
showroom and servicing area at Kirbys Kitchen
and bathrooms**


Drawing Title: Elevations



Scale: 1:100, 1:200 Date: 1/10/11

Drawn By: Rev:

Drwg Nr: 3

Alan Robinson
Chartered Architect BA Dip Arch RIBA BSc (Hons)
2 Gawber Road, Barnsley S75 2AF
Tel/Fax 01226 286066
Mob: 07947808933

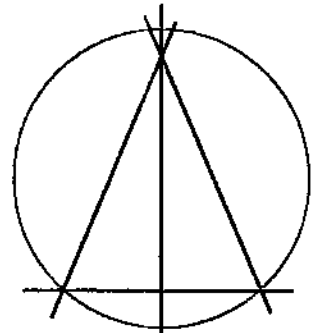

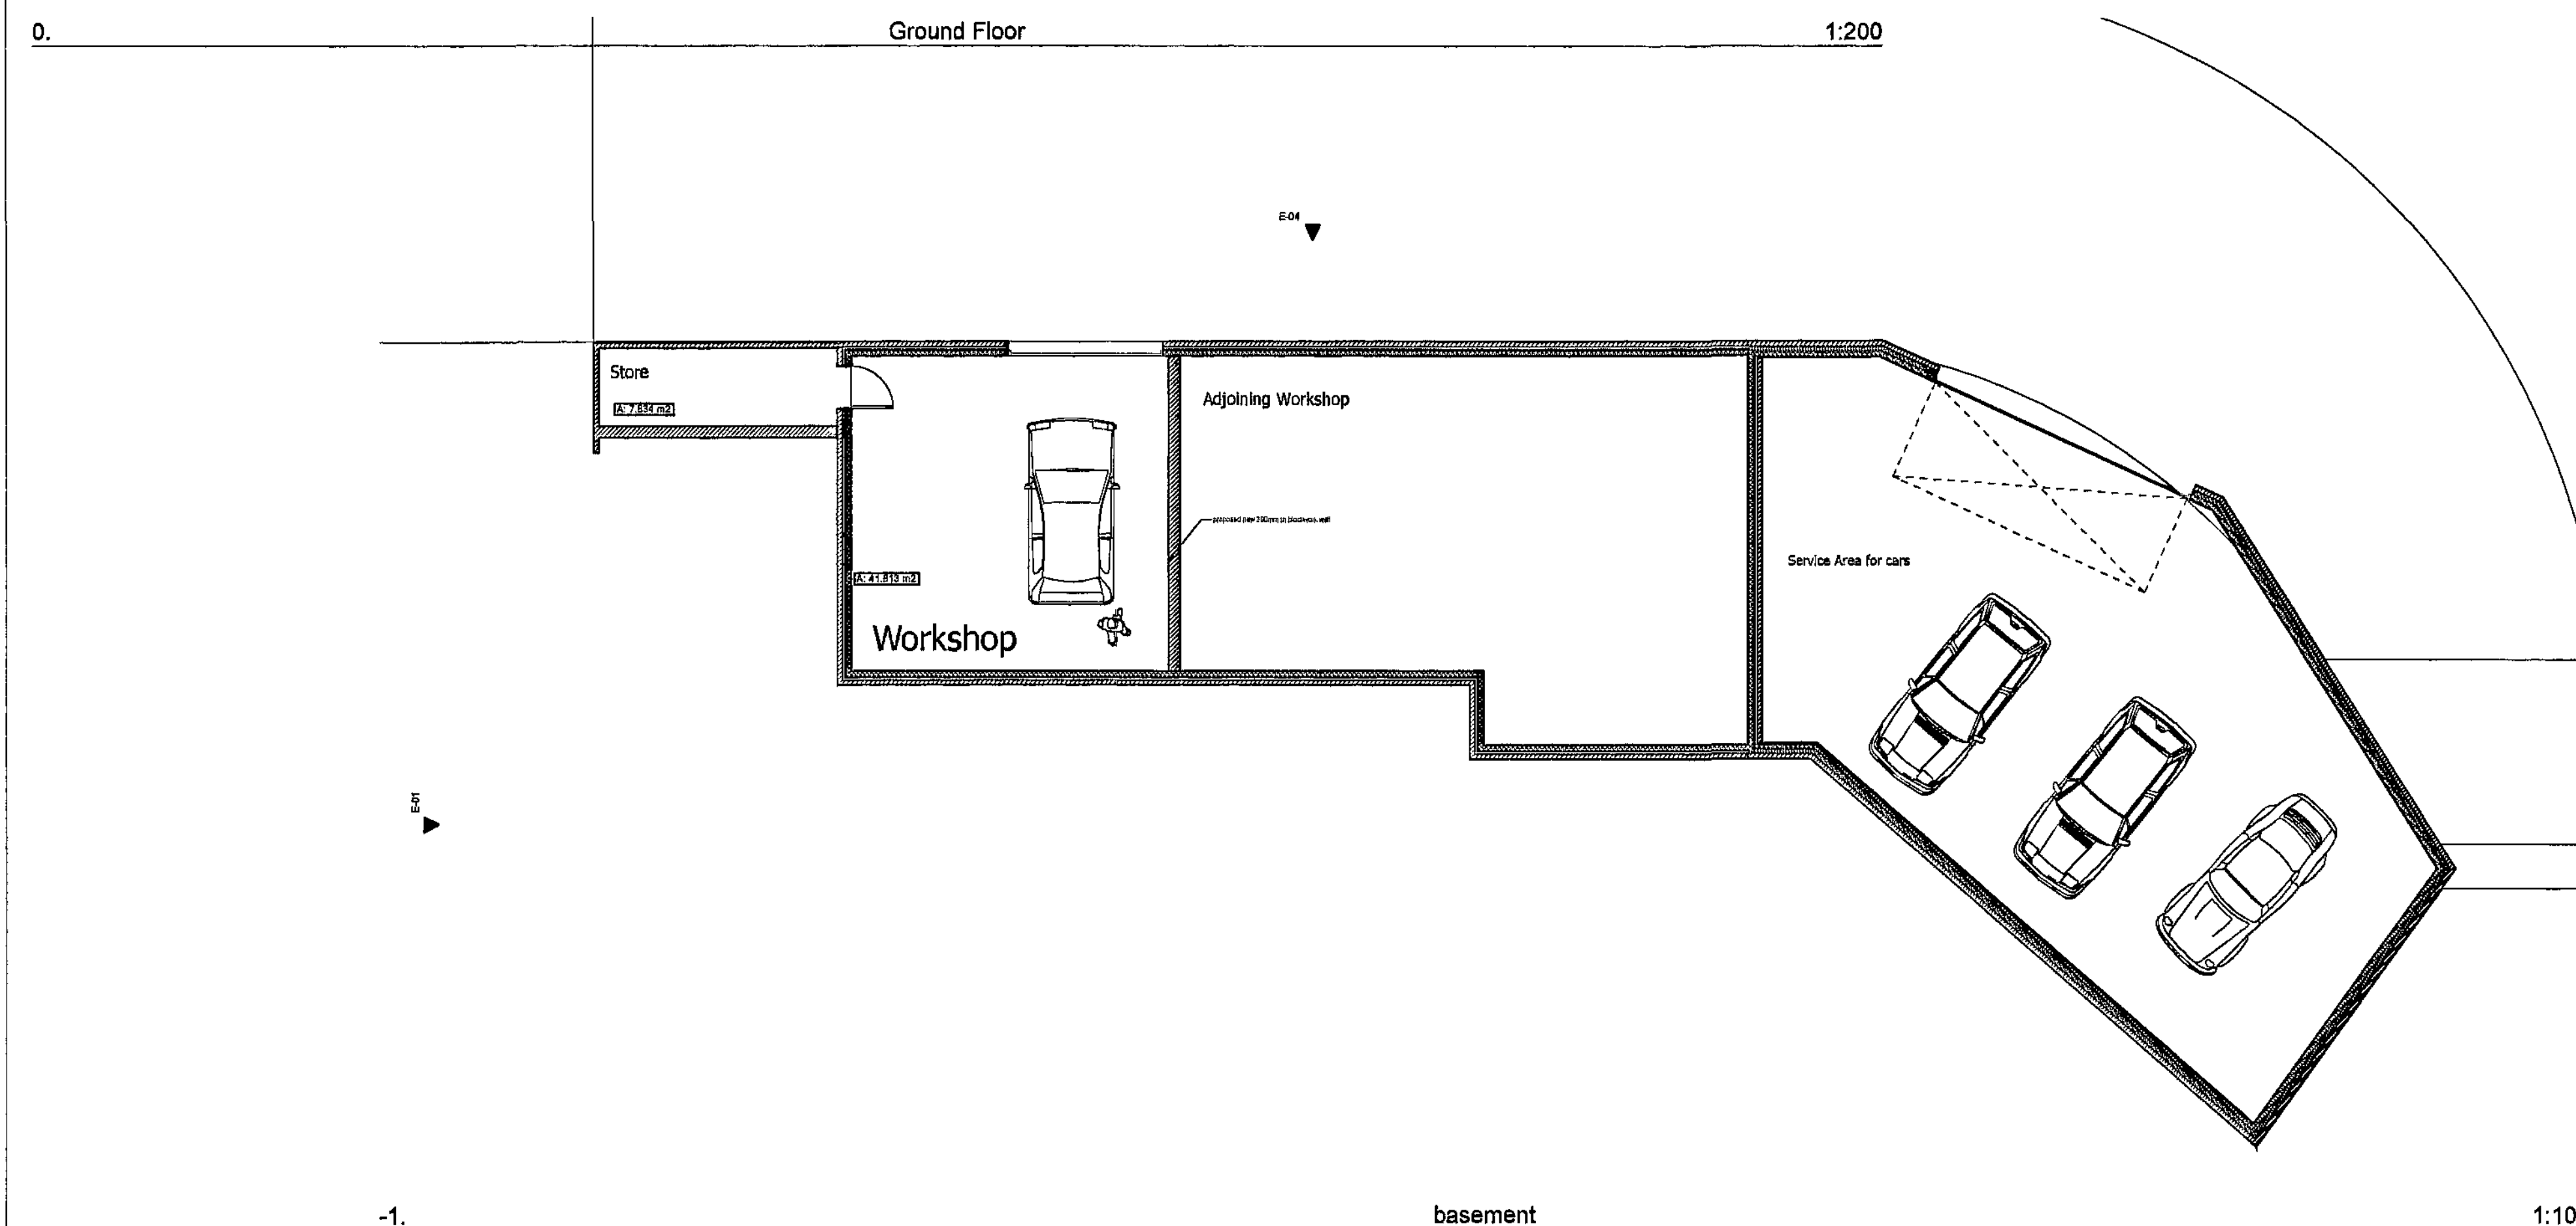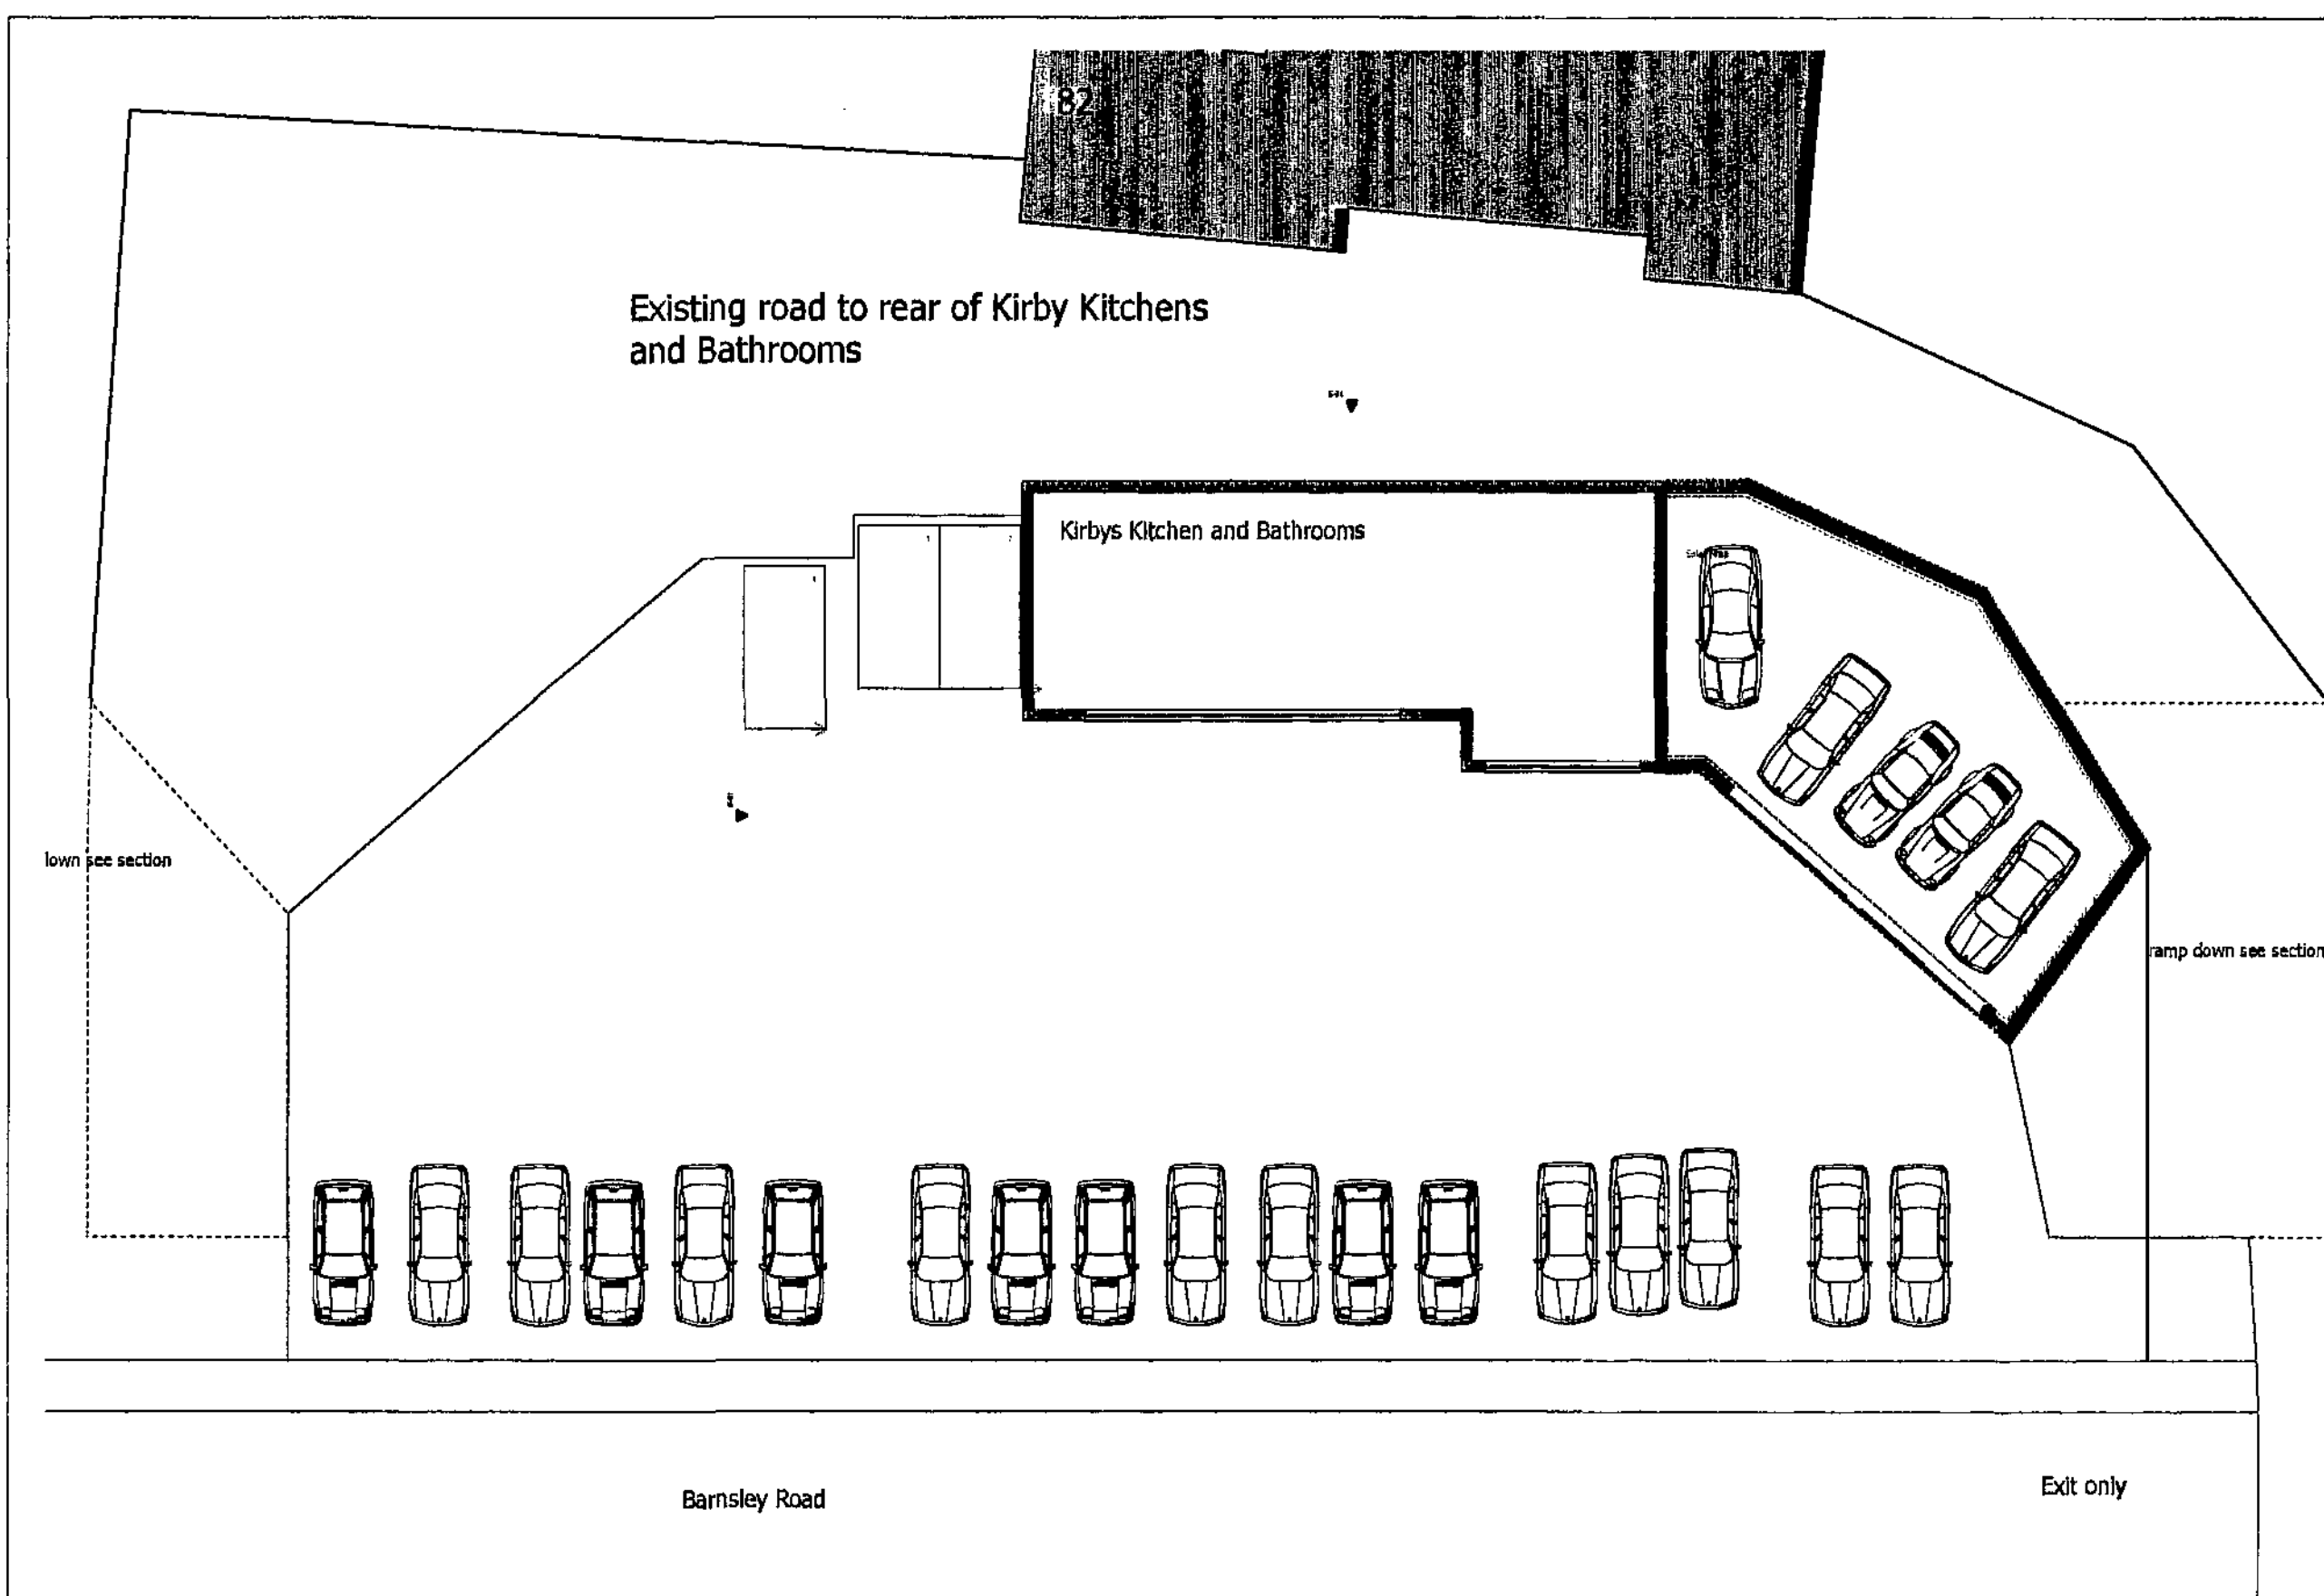

Rev: Date Revision Notes

Client: NG Estates Ltd


Project: Proposed Creation of Additional Car showroom and servicing area at Kirby's Kitchen and bathrooms

Drawing Title: Ground & Basement floor Plans


Scale: 1:100, 1:200 Date: 1/10/11



Drawn By: Rev:

Drwg Nr: 1

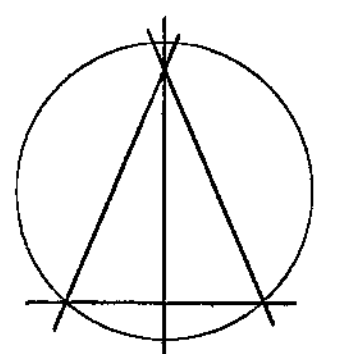

Alan Robinson
Chartered Architect BA Dip Arch RIBA BSc (Hons)
2 Gawber Road, Barnsley S75 2AF
Tel/Fax 01226 286066
Mob: 07947808933

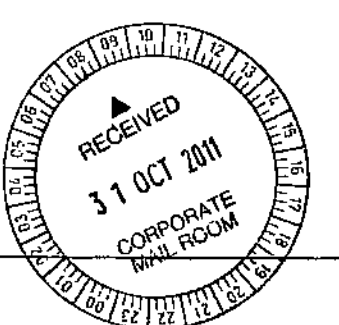

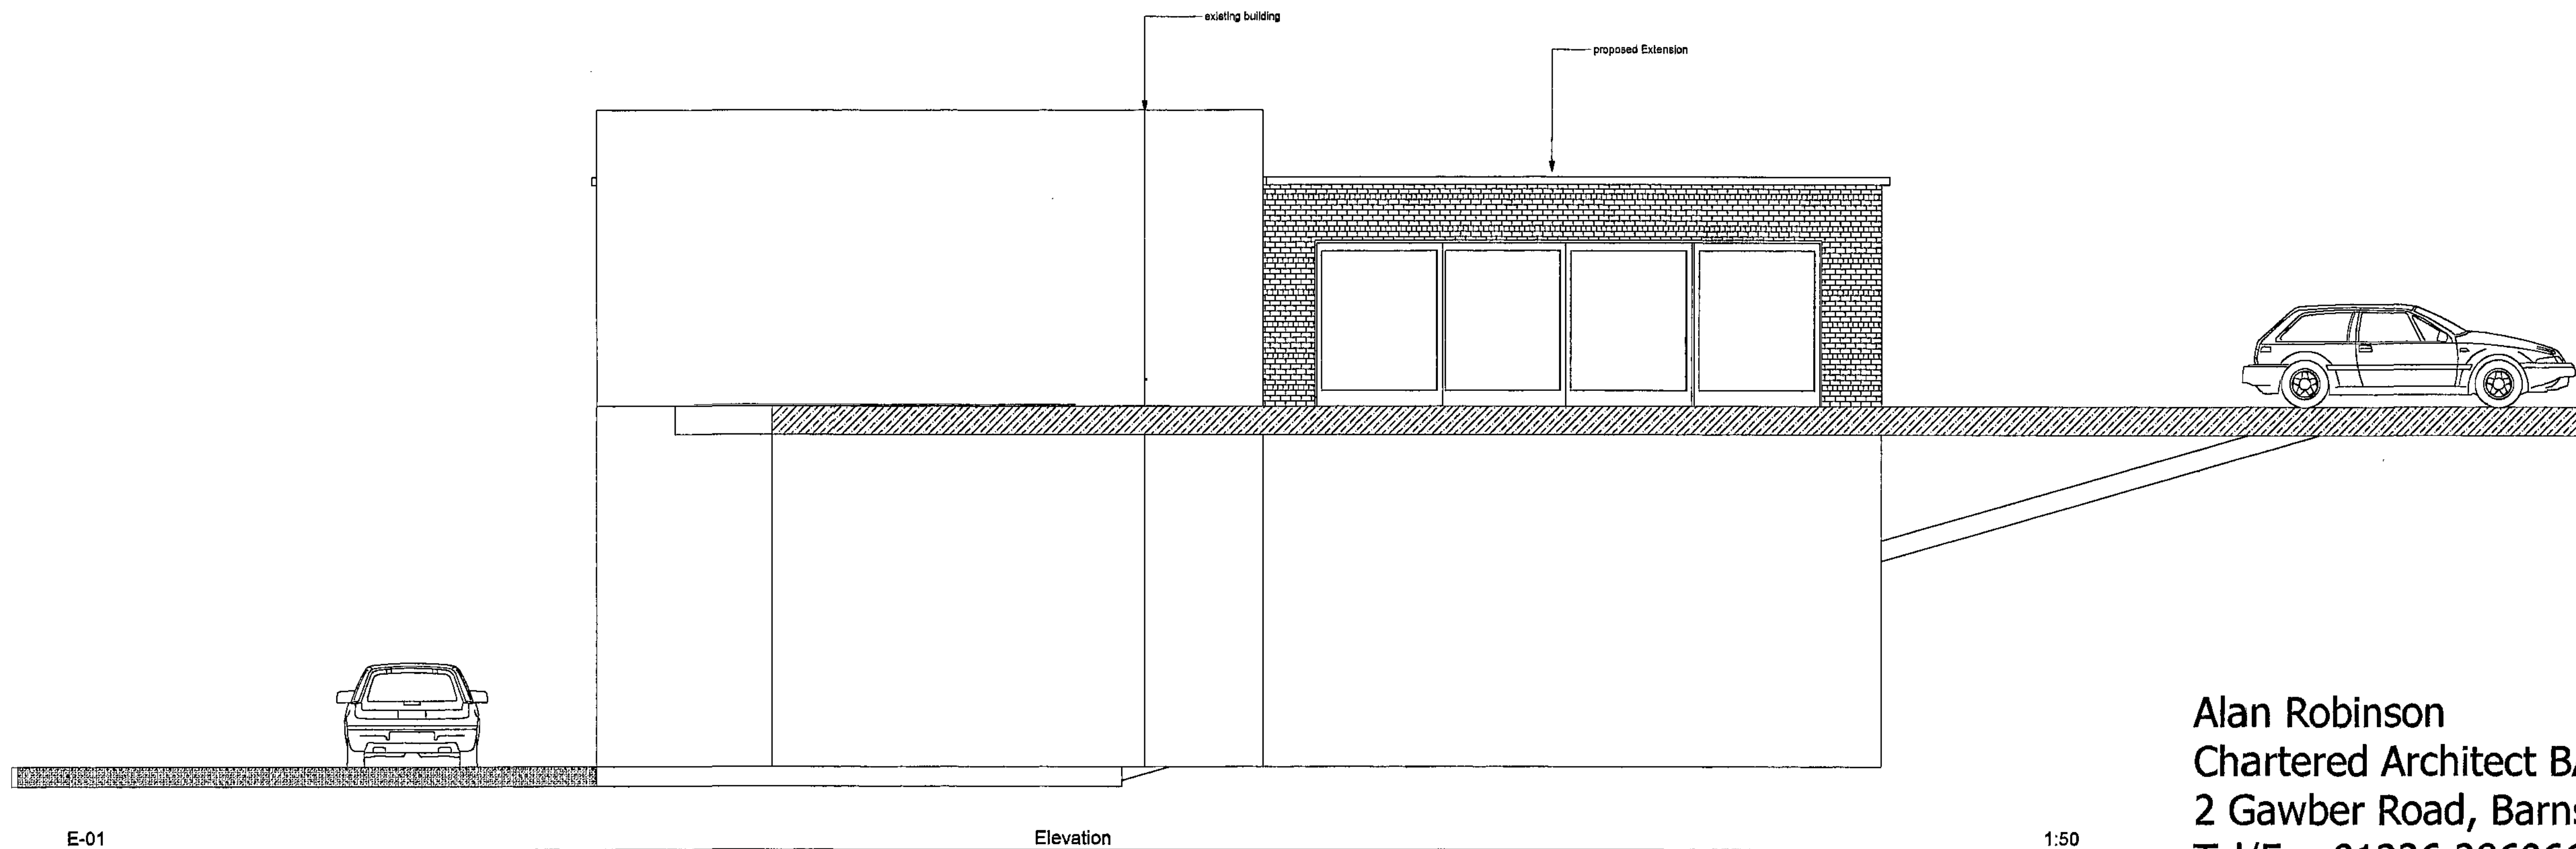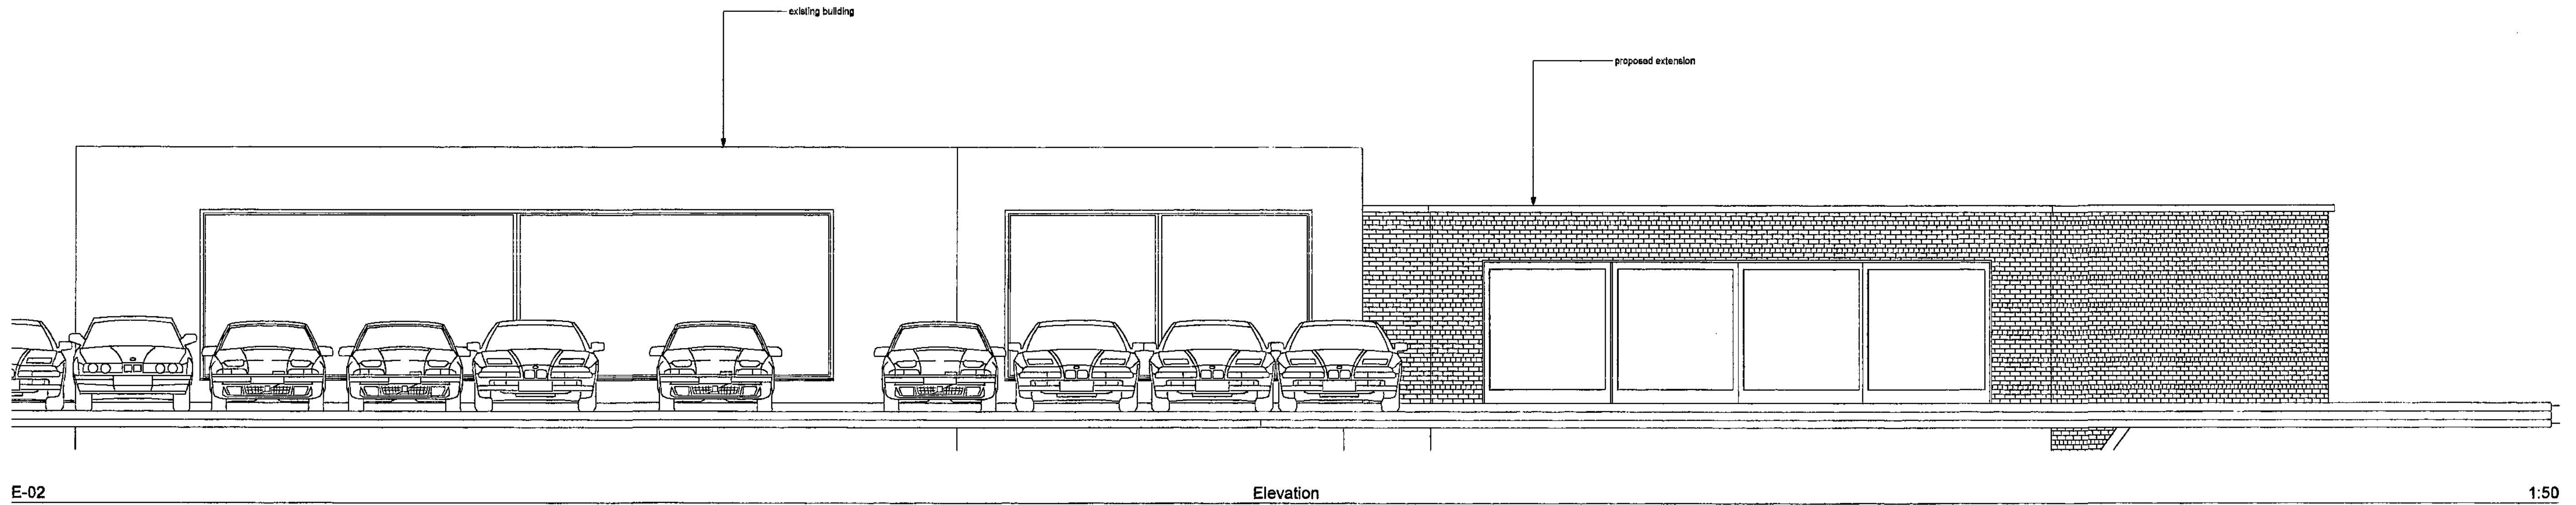

Rev: Date Revision Notes

Client: NG Estates Ltd

Project: Proposed Creation of Additional Car showroom and servicing area at Kirbys Kitchen and bathrooms

Drawing Title: Elevations

Scale: 1:100, 1:200 Date: 1/10/11

Drawn By: Rev:

Drwg Nr: 2

Alan Robinson
Chartered Architect BA Dip Arch RIBA BSc (Hons)
2 Gawber Road, Barnsley S75 2AF
Tel/Fax 01226 286066
Mob: 07947808933

