




SIDE ELEVATION



REAR ELEVATION

300x150 art-stone pad for fixing  
of external light - u/s of pad to  
be 1650 mm above d.p.c. level -  
(central on pier).

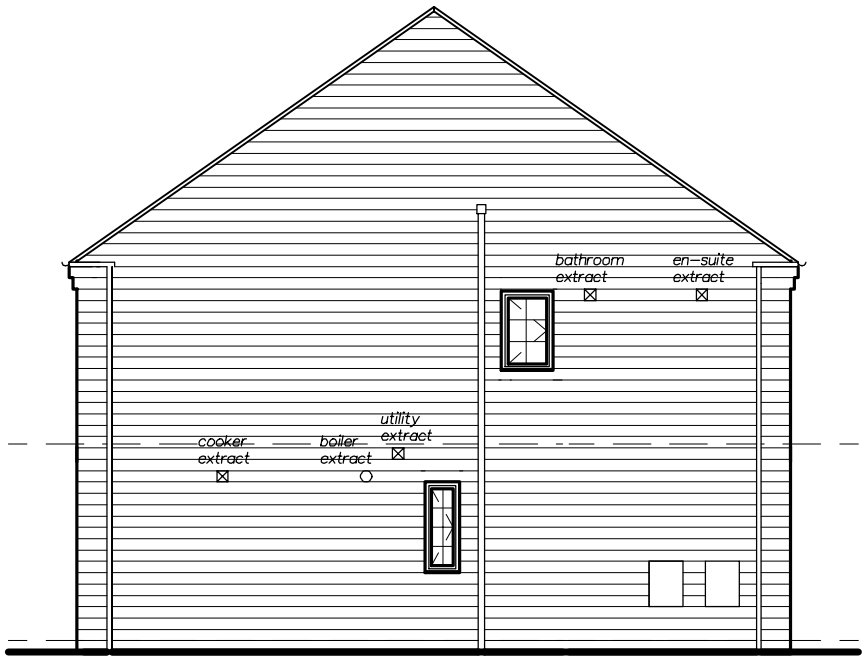

SIDE ELEVATION



FRONT ELEVATION.

REV C: 08/07/20: PORCHES REMOVED.  
REV B: 20/12/19: GENERAL AMENDMENTS.  
REV A: 09/12/19: GENERAL AMENDMENTS.

*Arncliffe*

ARNCLIFFE HOMES LIMITED

Arncliffe House, Bramley Grange,

Thorner, Leeds LS14 3DW.

Tel: 0113 237 5900 Fax: 0113 265 4458

**Proposed Residential  
Development**

HALIFAX ROAD,  
THURGOLAND.

MULBERRY (882)

ELEVATIONS

SCALE 1:50/1:100

DATE 09/12/2019 DRAWN IanDi

DRG. No. 292/MB/3

REV. C.