
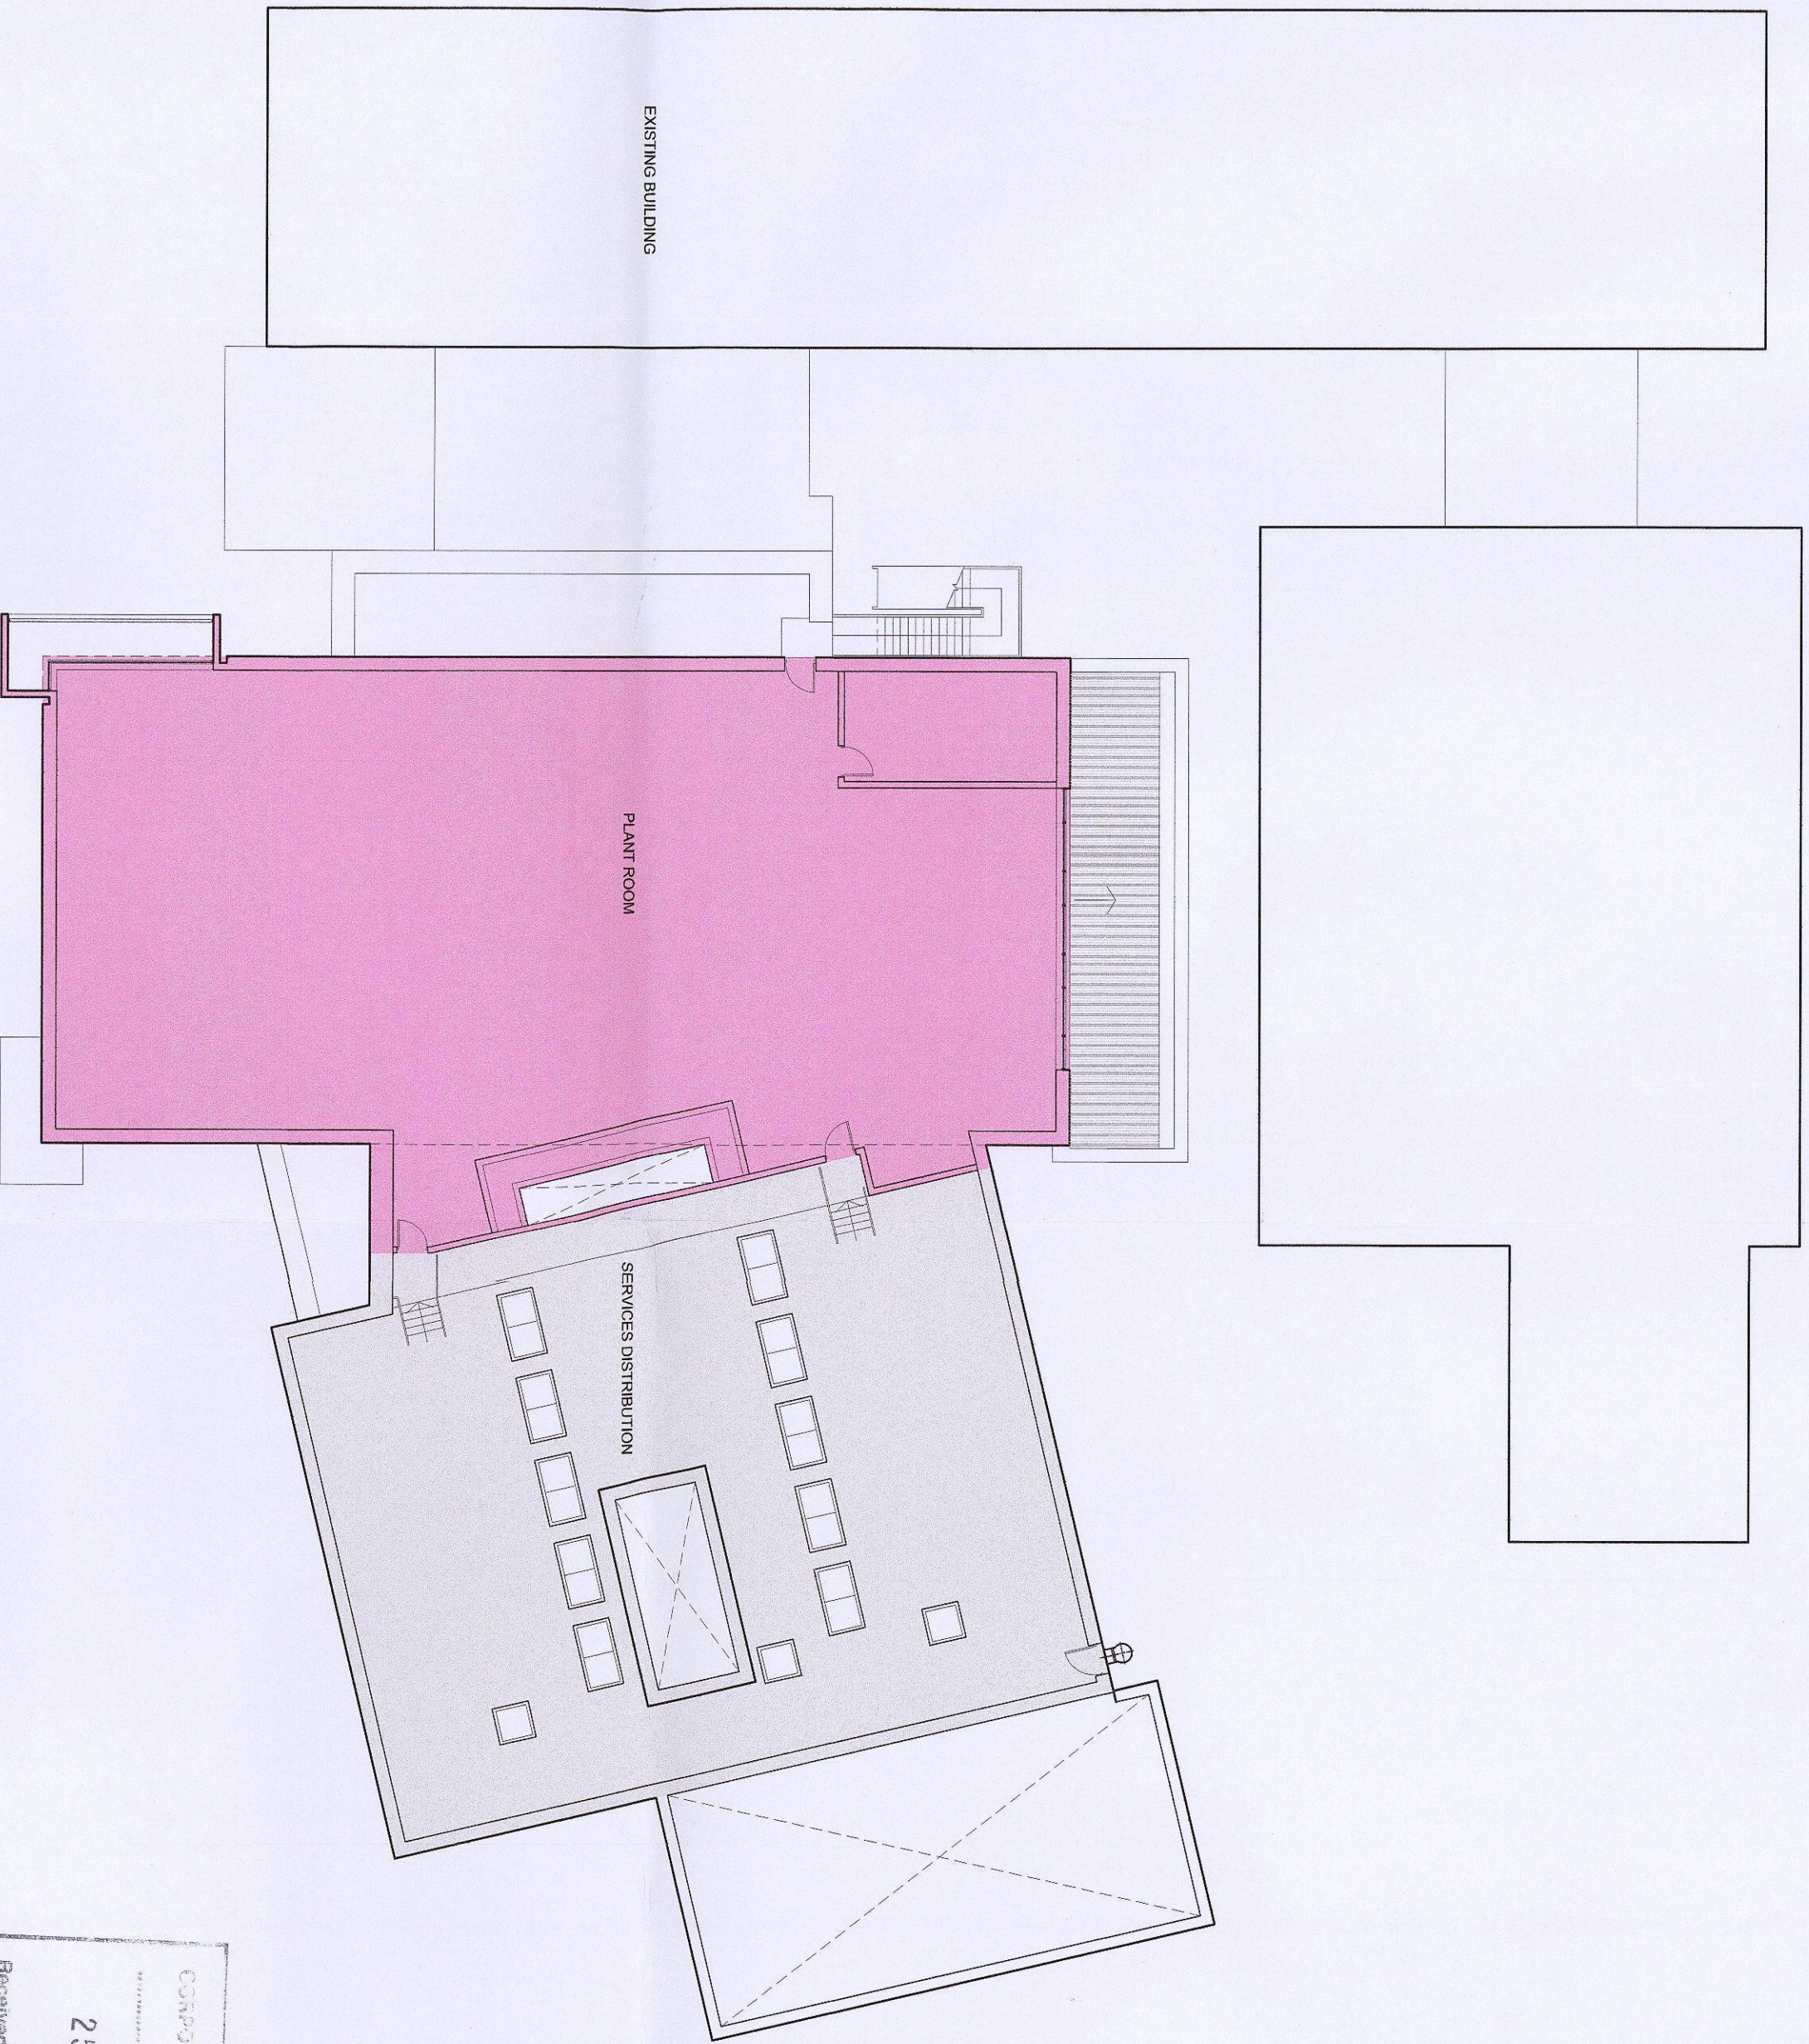


Gross External Area
Ground Floor = 1,263 sq m
First Floor Plan = 562 sq m
Total GIA = 1,825 sq m

Services Distribution Loft Space
Area (excluded from GIA) = 403 sq m

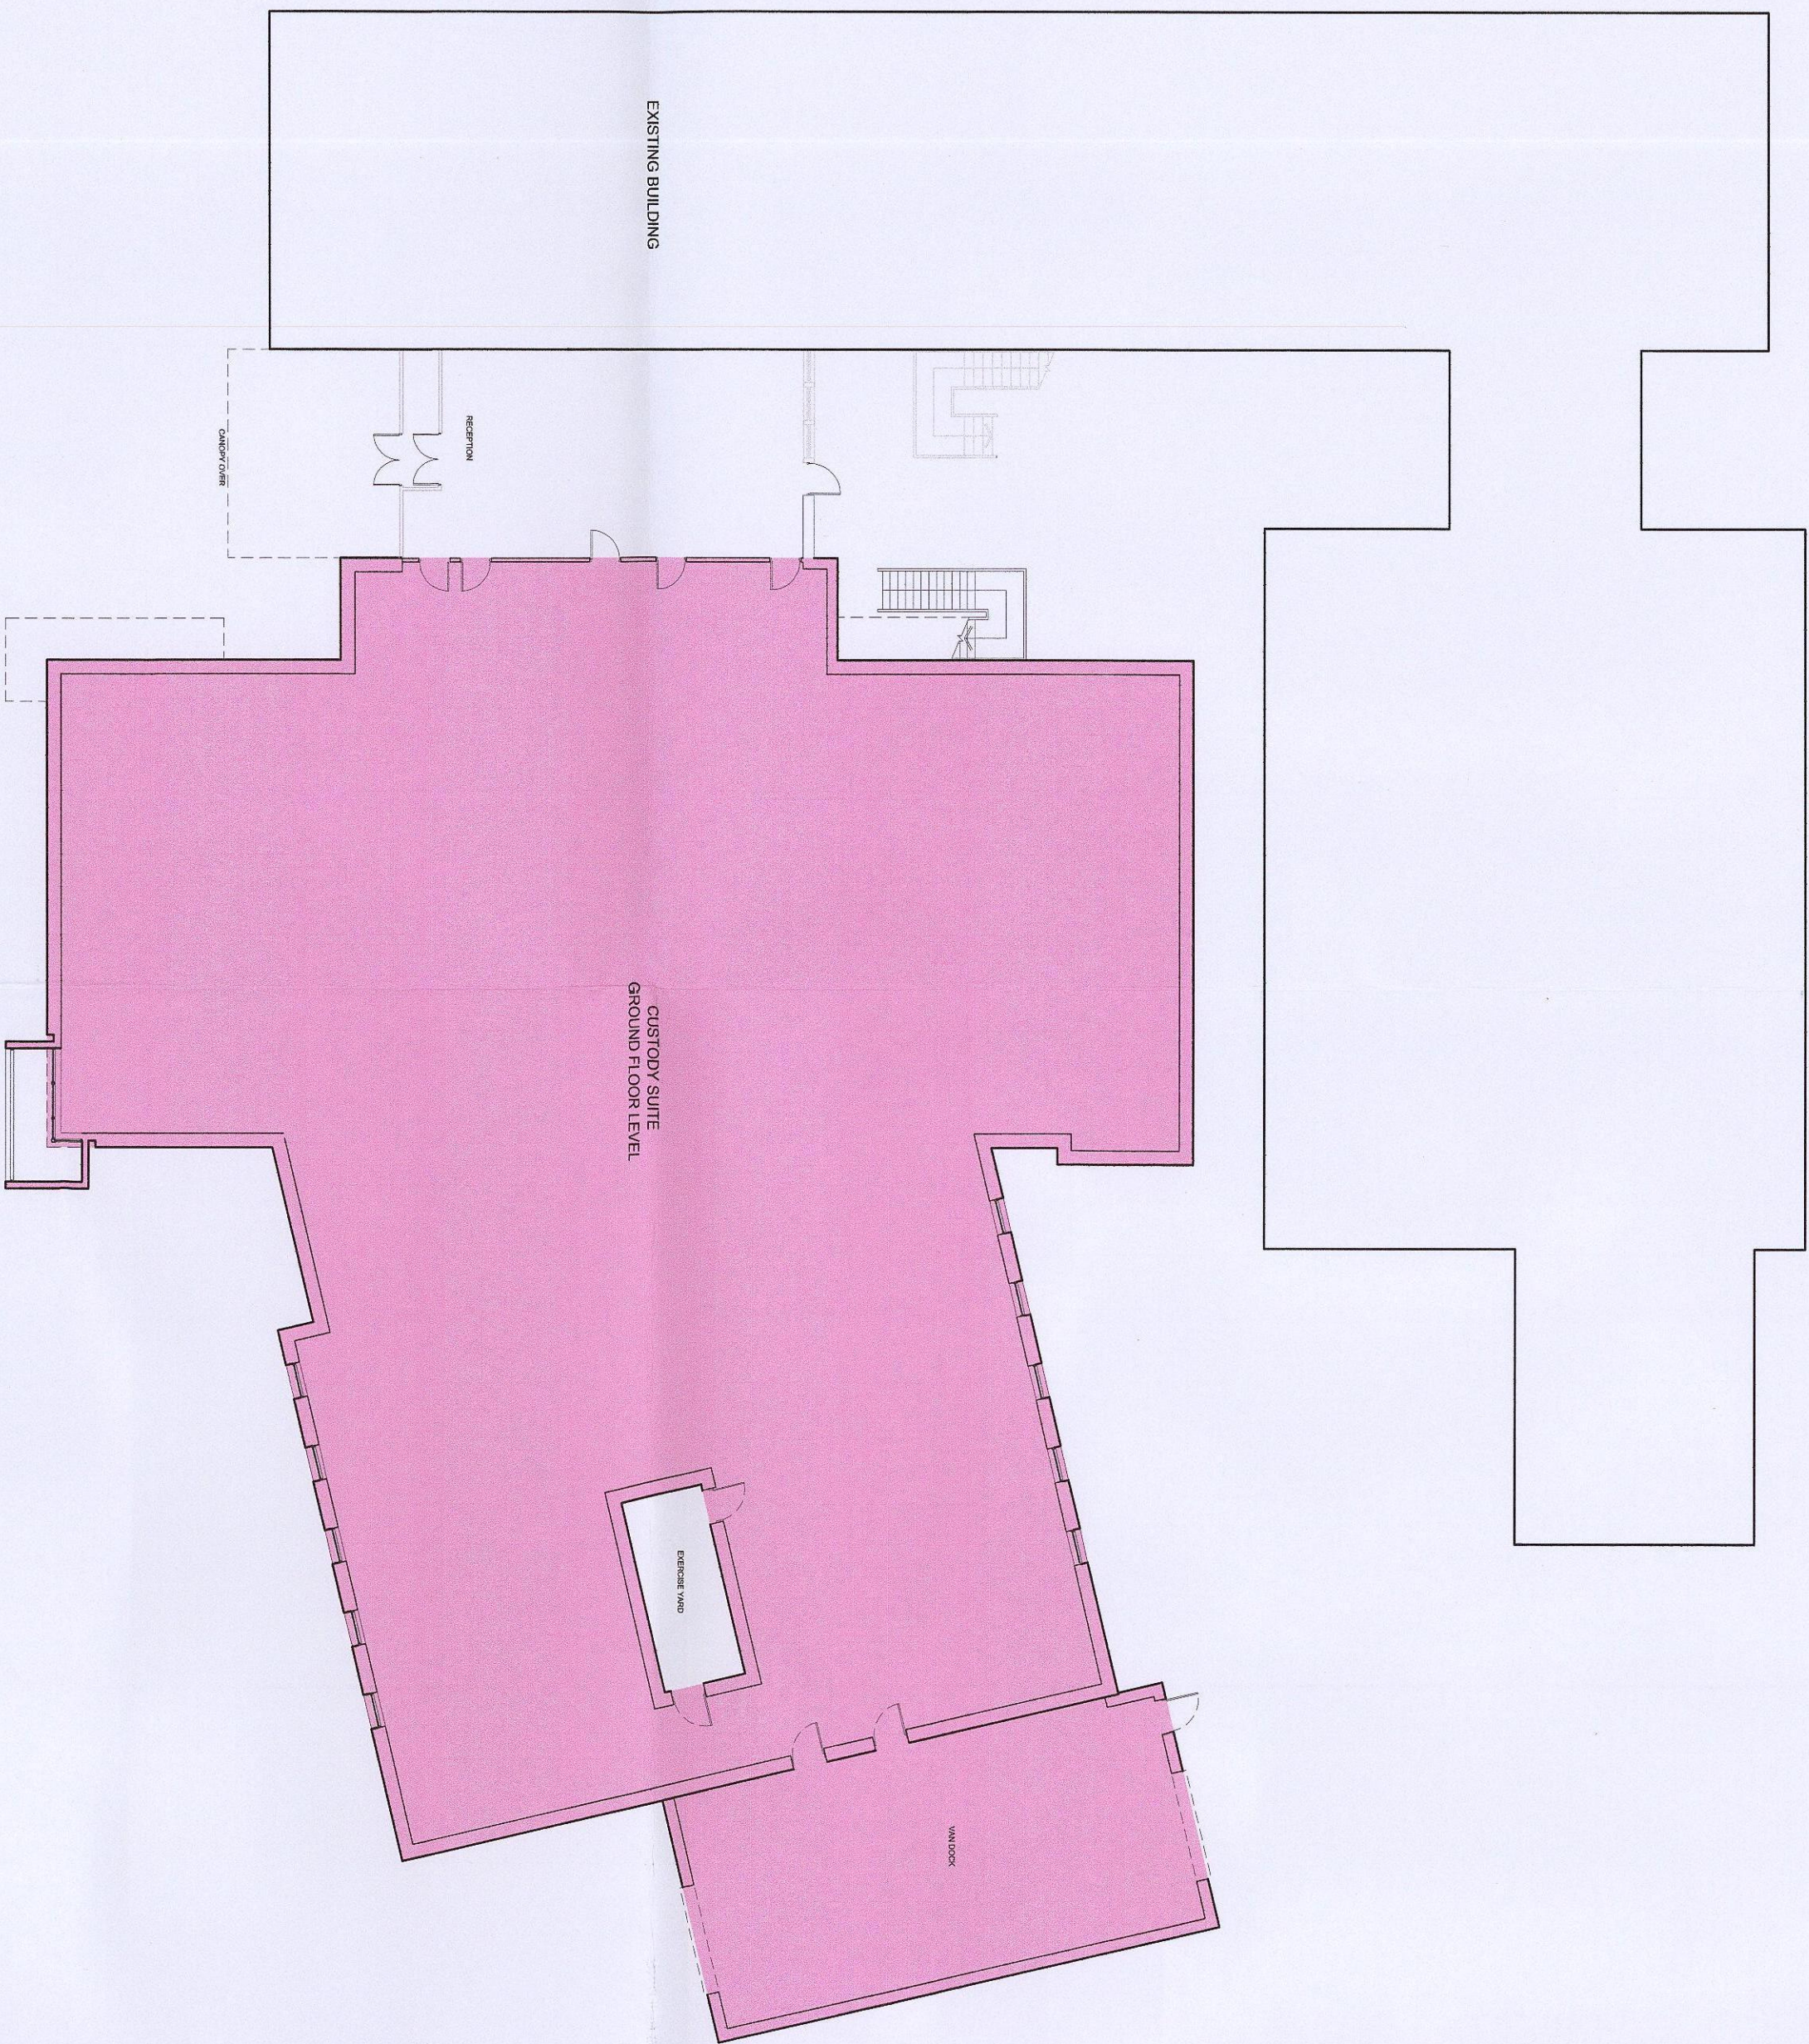

25 SEP 2014
Received By:
ORIGINAL COPY

Rev.	Date	Details	VG	SC
A	11.03.14	First Floor added Planning Issue		

Issued for:

PLANNING

Project Name:

South Yorkshire Police

Project No:

IABR 13003900

Draw No:

116

Rev:

A

Scale:

1:200 @A1

Drawn By:

FB

Date:

15.08.14

Checked By:

SC

Date:

15.08.14

ARCHIAL | NORR

Conversions shall not be used to convert dimensions which are to be checked on site.
© ARCHIAL NORR LIMITED. All Rights Reserved. Company