



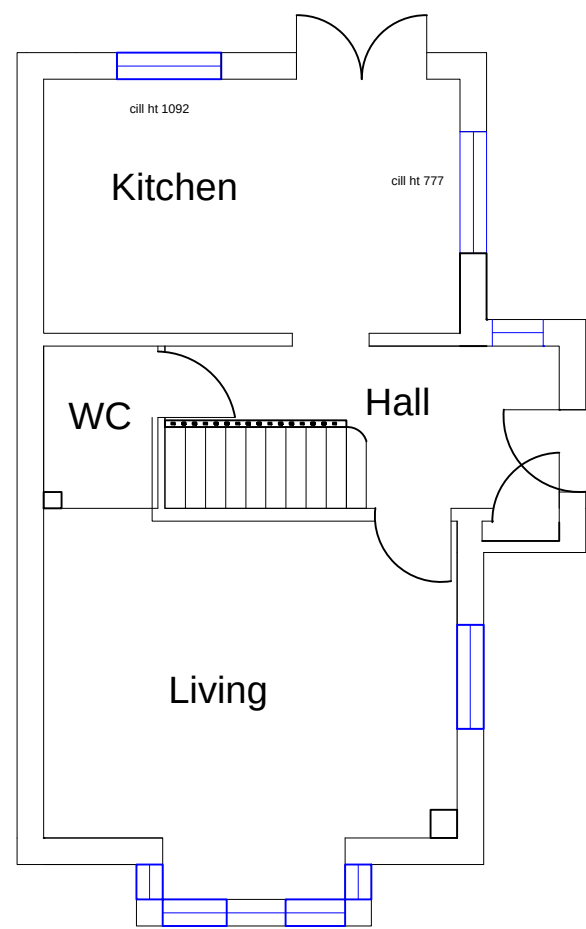

Current Layout

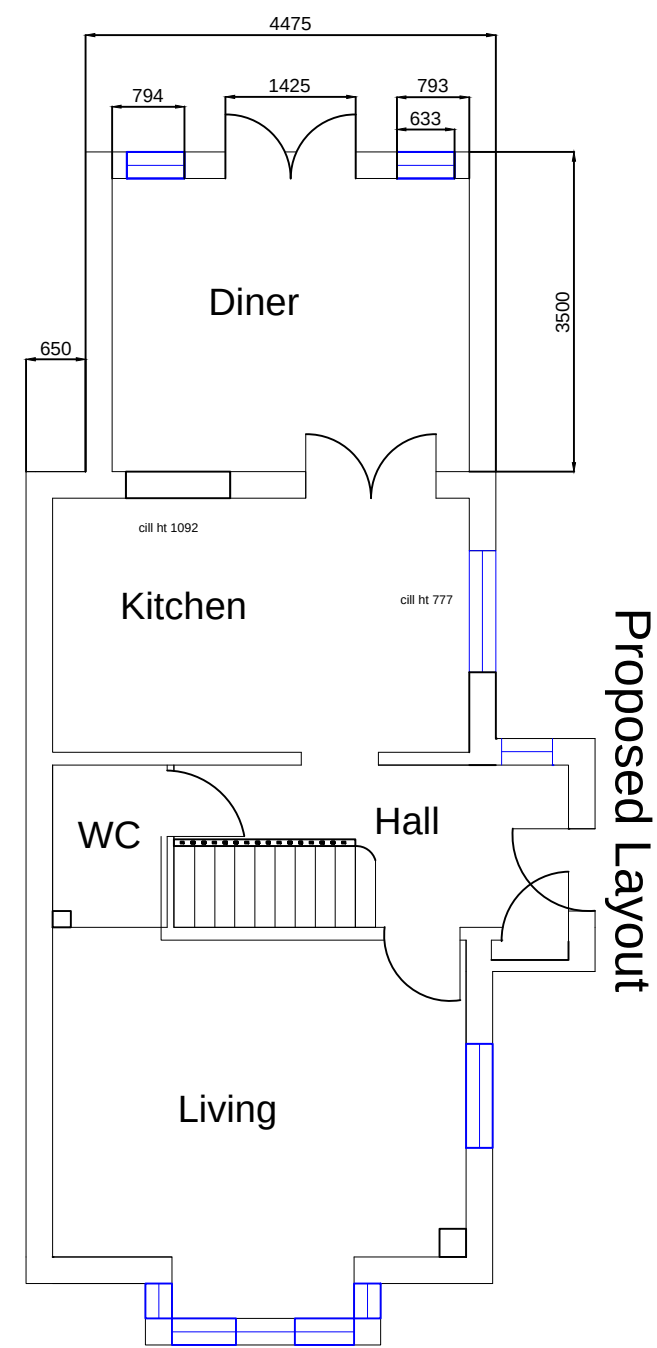


Proposed Layout

Proposed Layout




Current Front Elevation

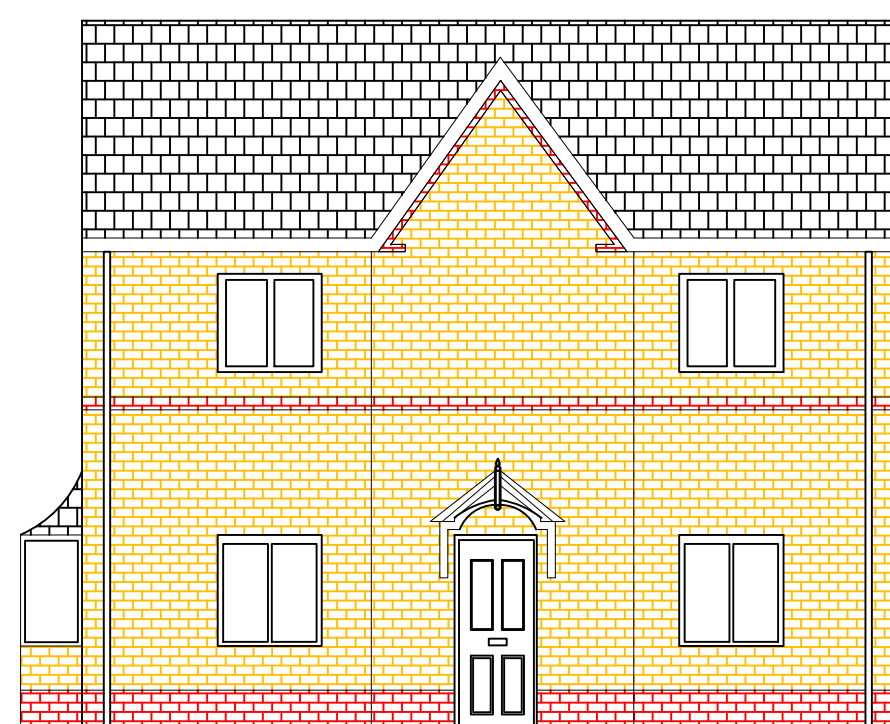

Current Side Elevation





Current Front Elevation

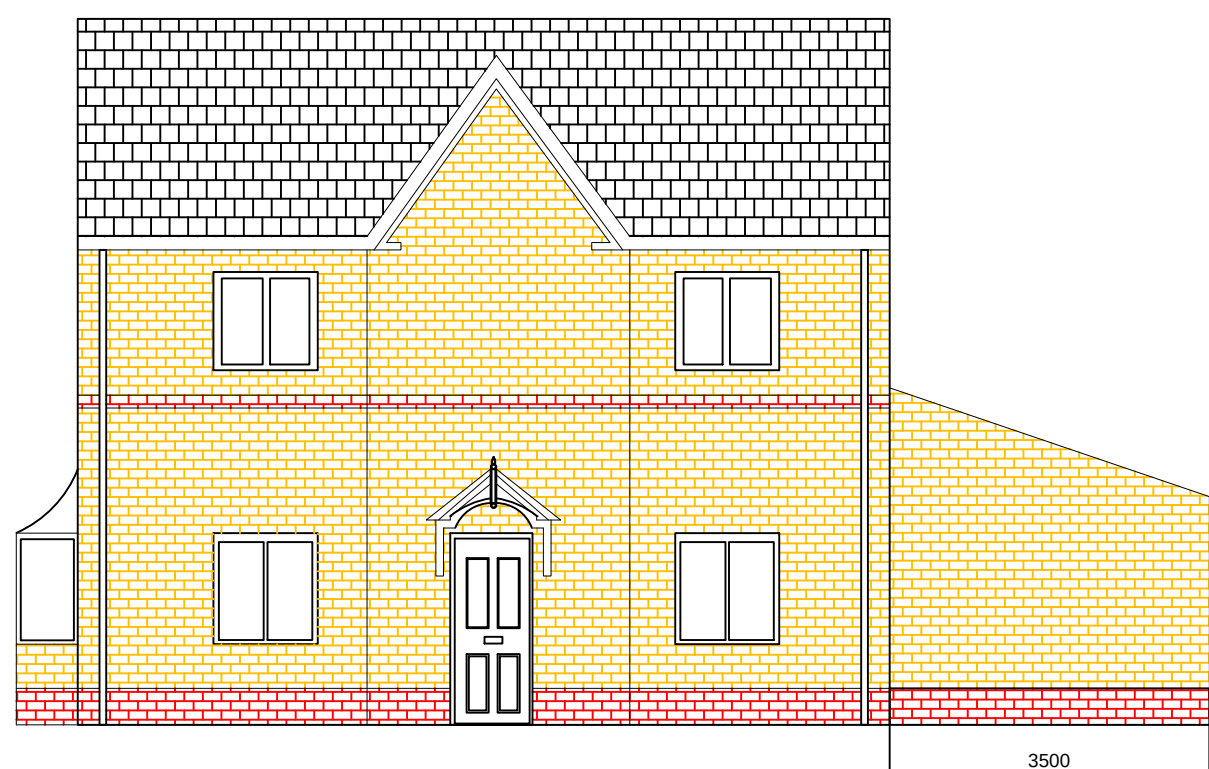

Proposed Side Elevation



Proposed Rear Elevation

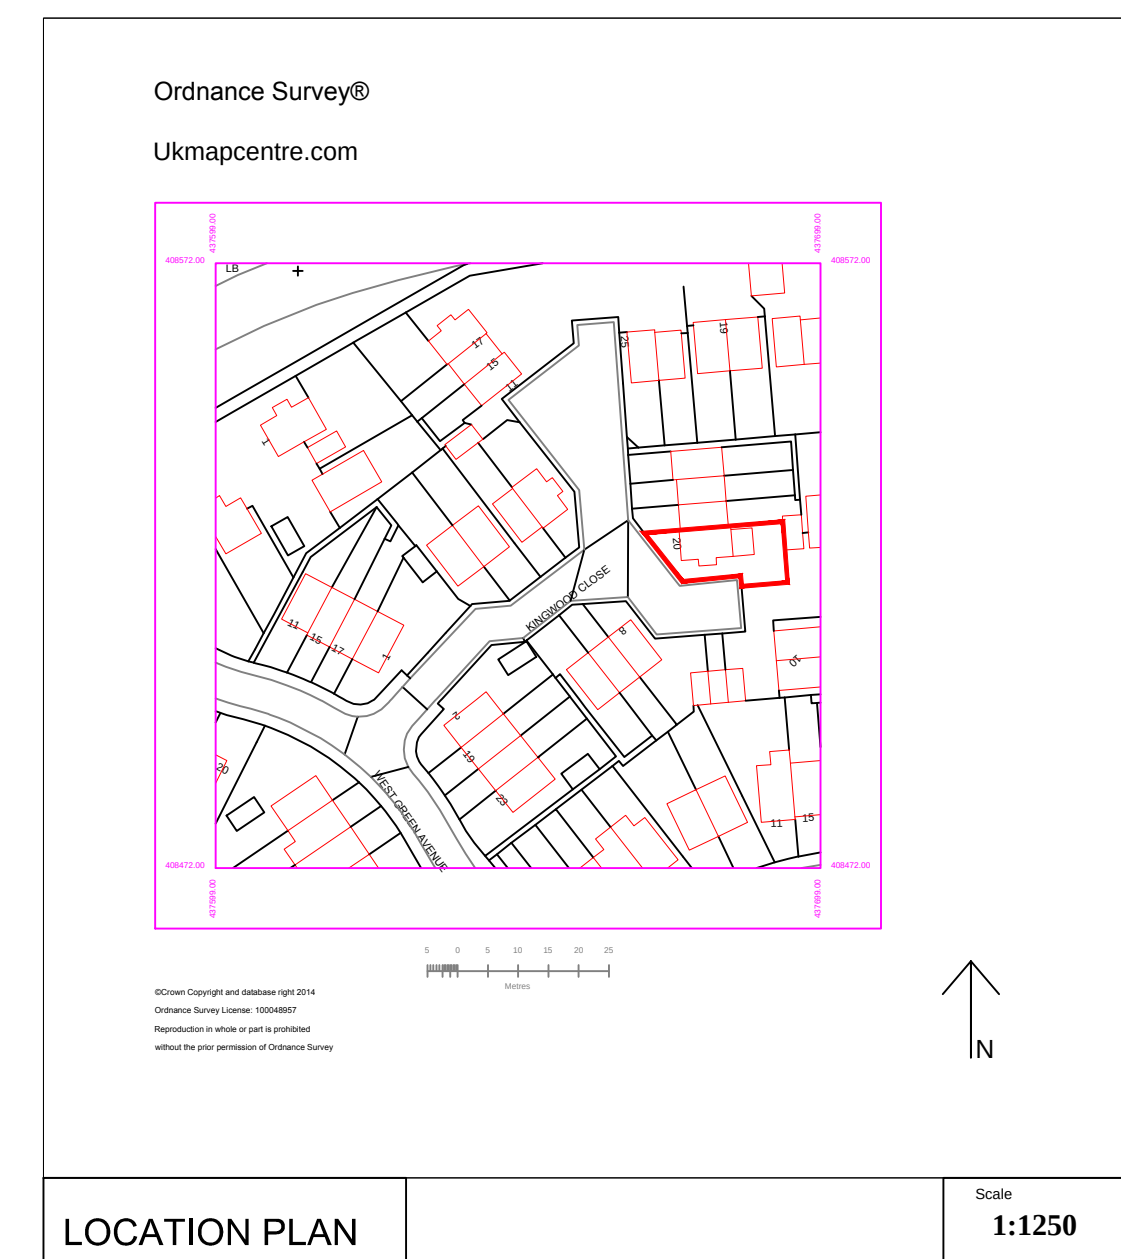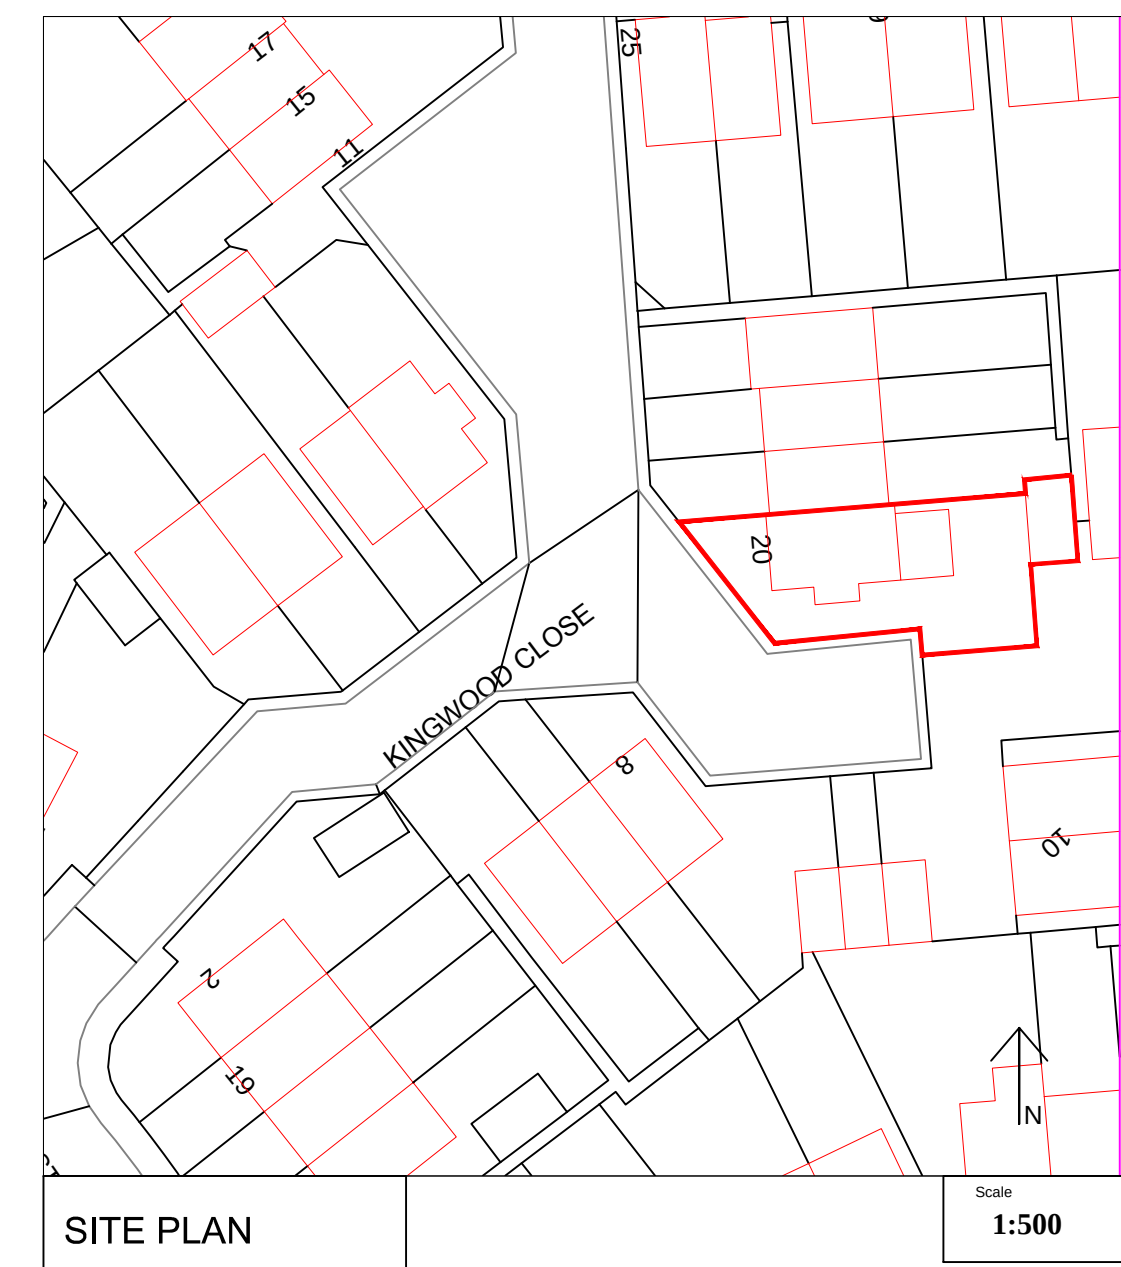

Rev.	By	Amendments	Date
PLANNING CONSULT, DIGITAL MEDIA CENTRE, COUNTY WAY, BARNSELEY, S70 2JW Tel:- 01226 720814			
Client Adam Steadman 20, Kingwood Close, West Green, S715SF.			
Project REAR EXTENSION			
Drawing title PLANNING DRAWING			
Scale 1:100	Drawn SC	Checked SW	Date 11/06/2013
Drawing No. PC/RE/JUNE/SC1		Revision	File