

Notes: PLANNING DRAWINGS, NOT TO BE USED FOR BUILDING REGULATIONS OR CONSTRUCTION PURPOSES

EXISTING MATERIALS
WALLS - red brick
ROOF - concrete tiles
WINDOWS/ DOORS - timber effect PVCu frames, timber front door

Revision: A

Revision List:
A - 20.10.22 - boundary fence


0 2.5m

Project/ Client: 14 Mortimer Road


Drawing Title: Plans, Elevations - Existing

Drawing Number: 1053/TP/002


Scale at A3: 1:100@A3

 


Date: May 11

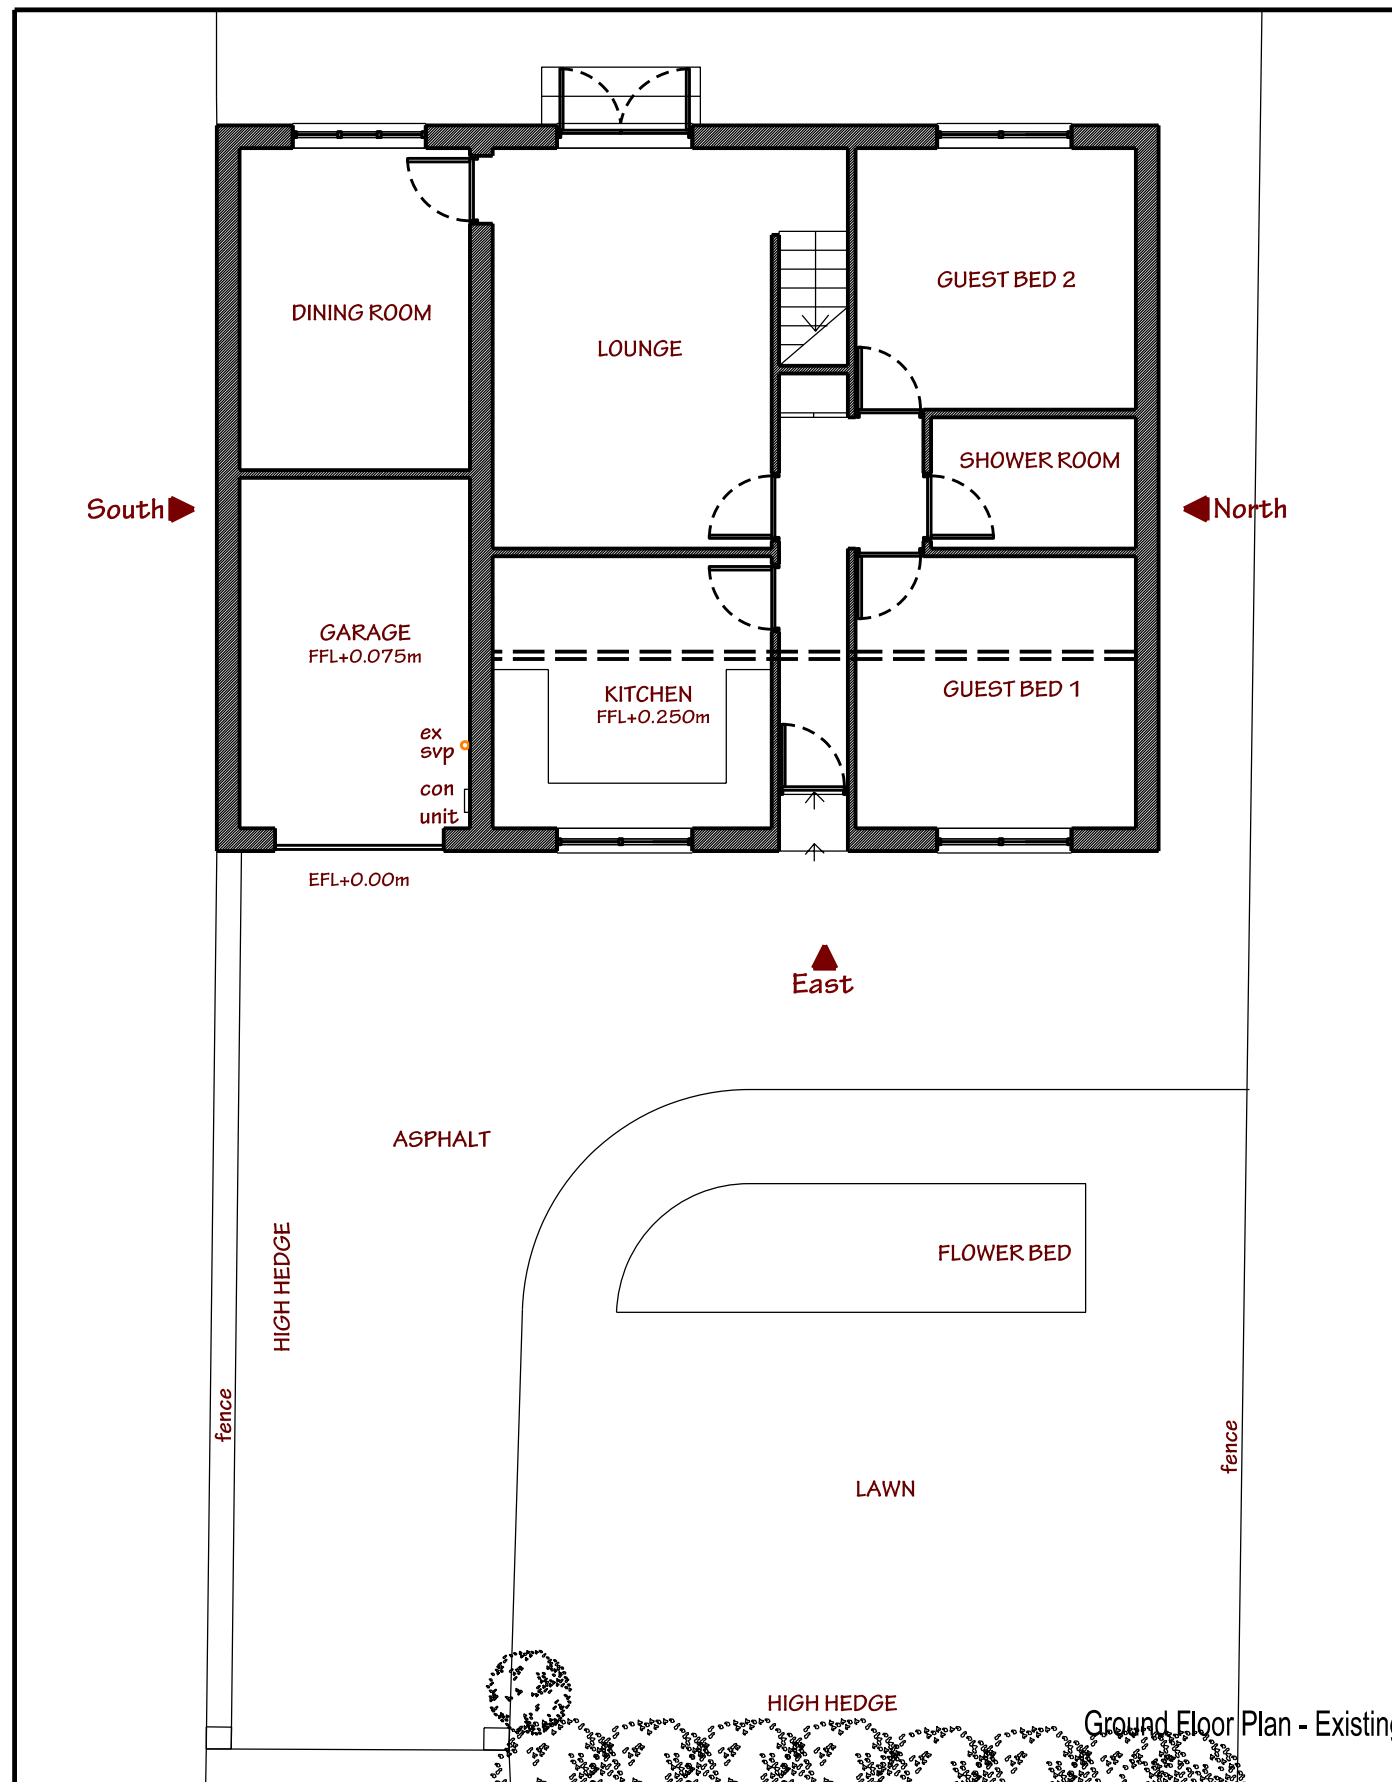


Ground Floor Plan - Existing

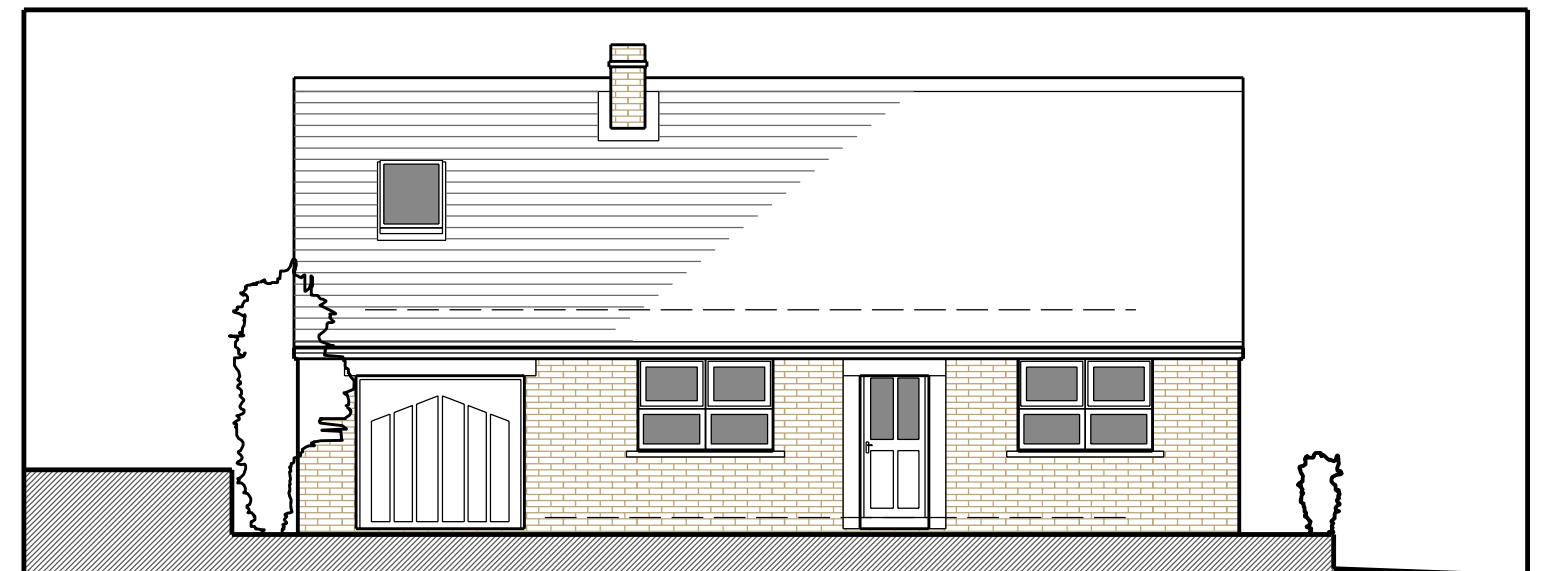

East Elevation - Existing

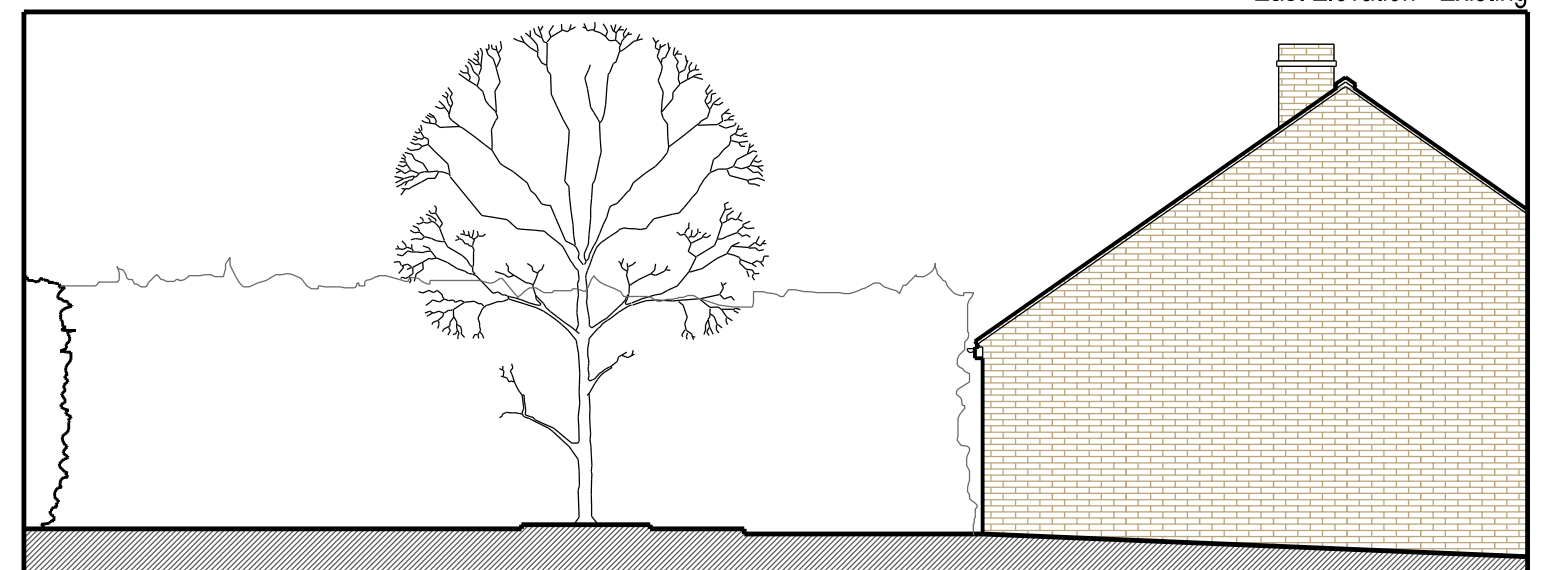

North Elevation - Existing

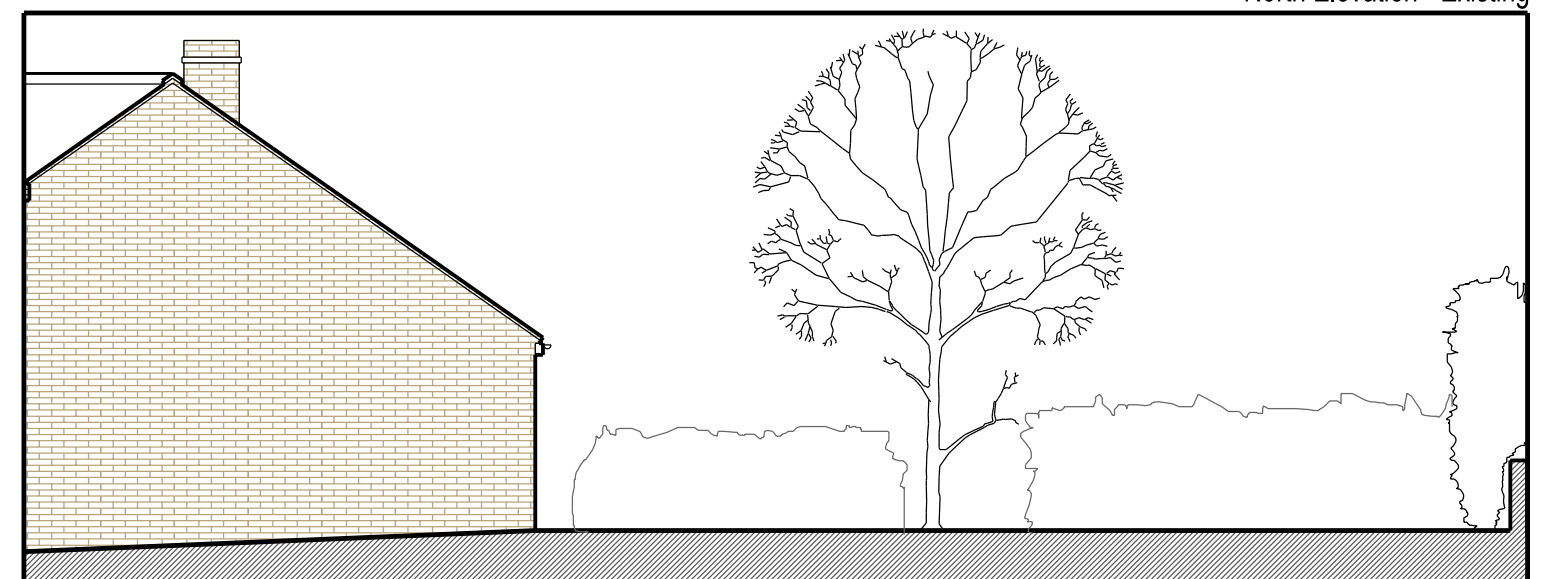

West Elevation - Existing